


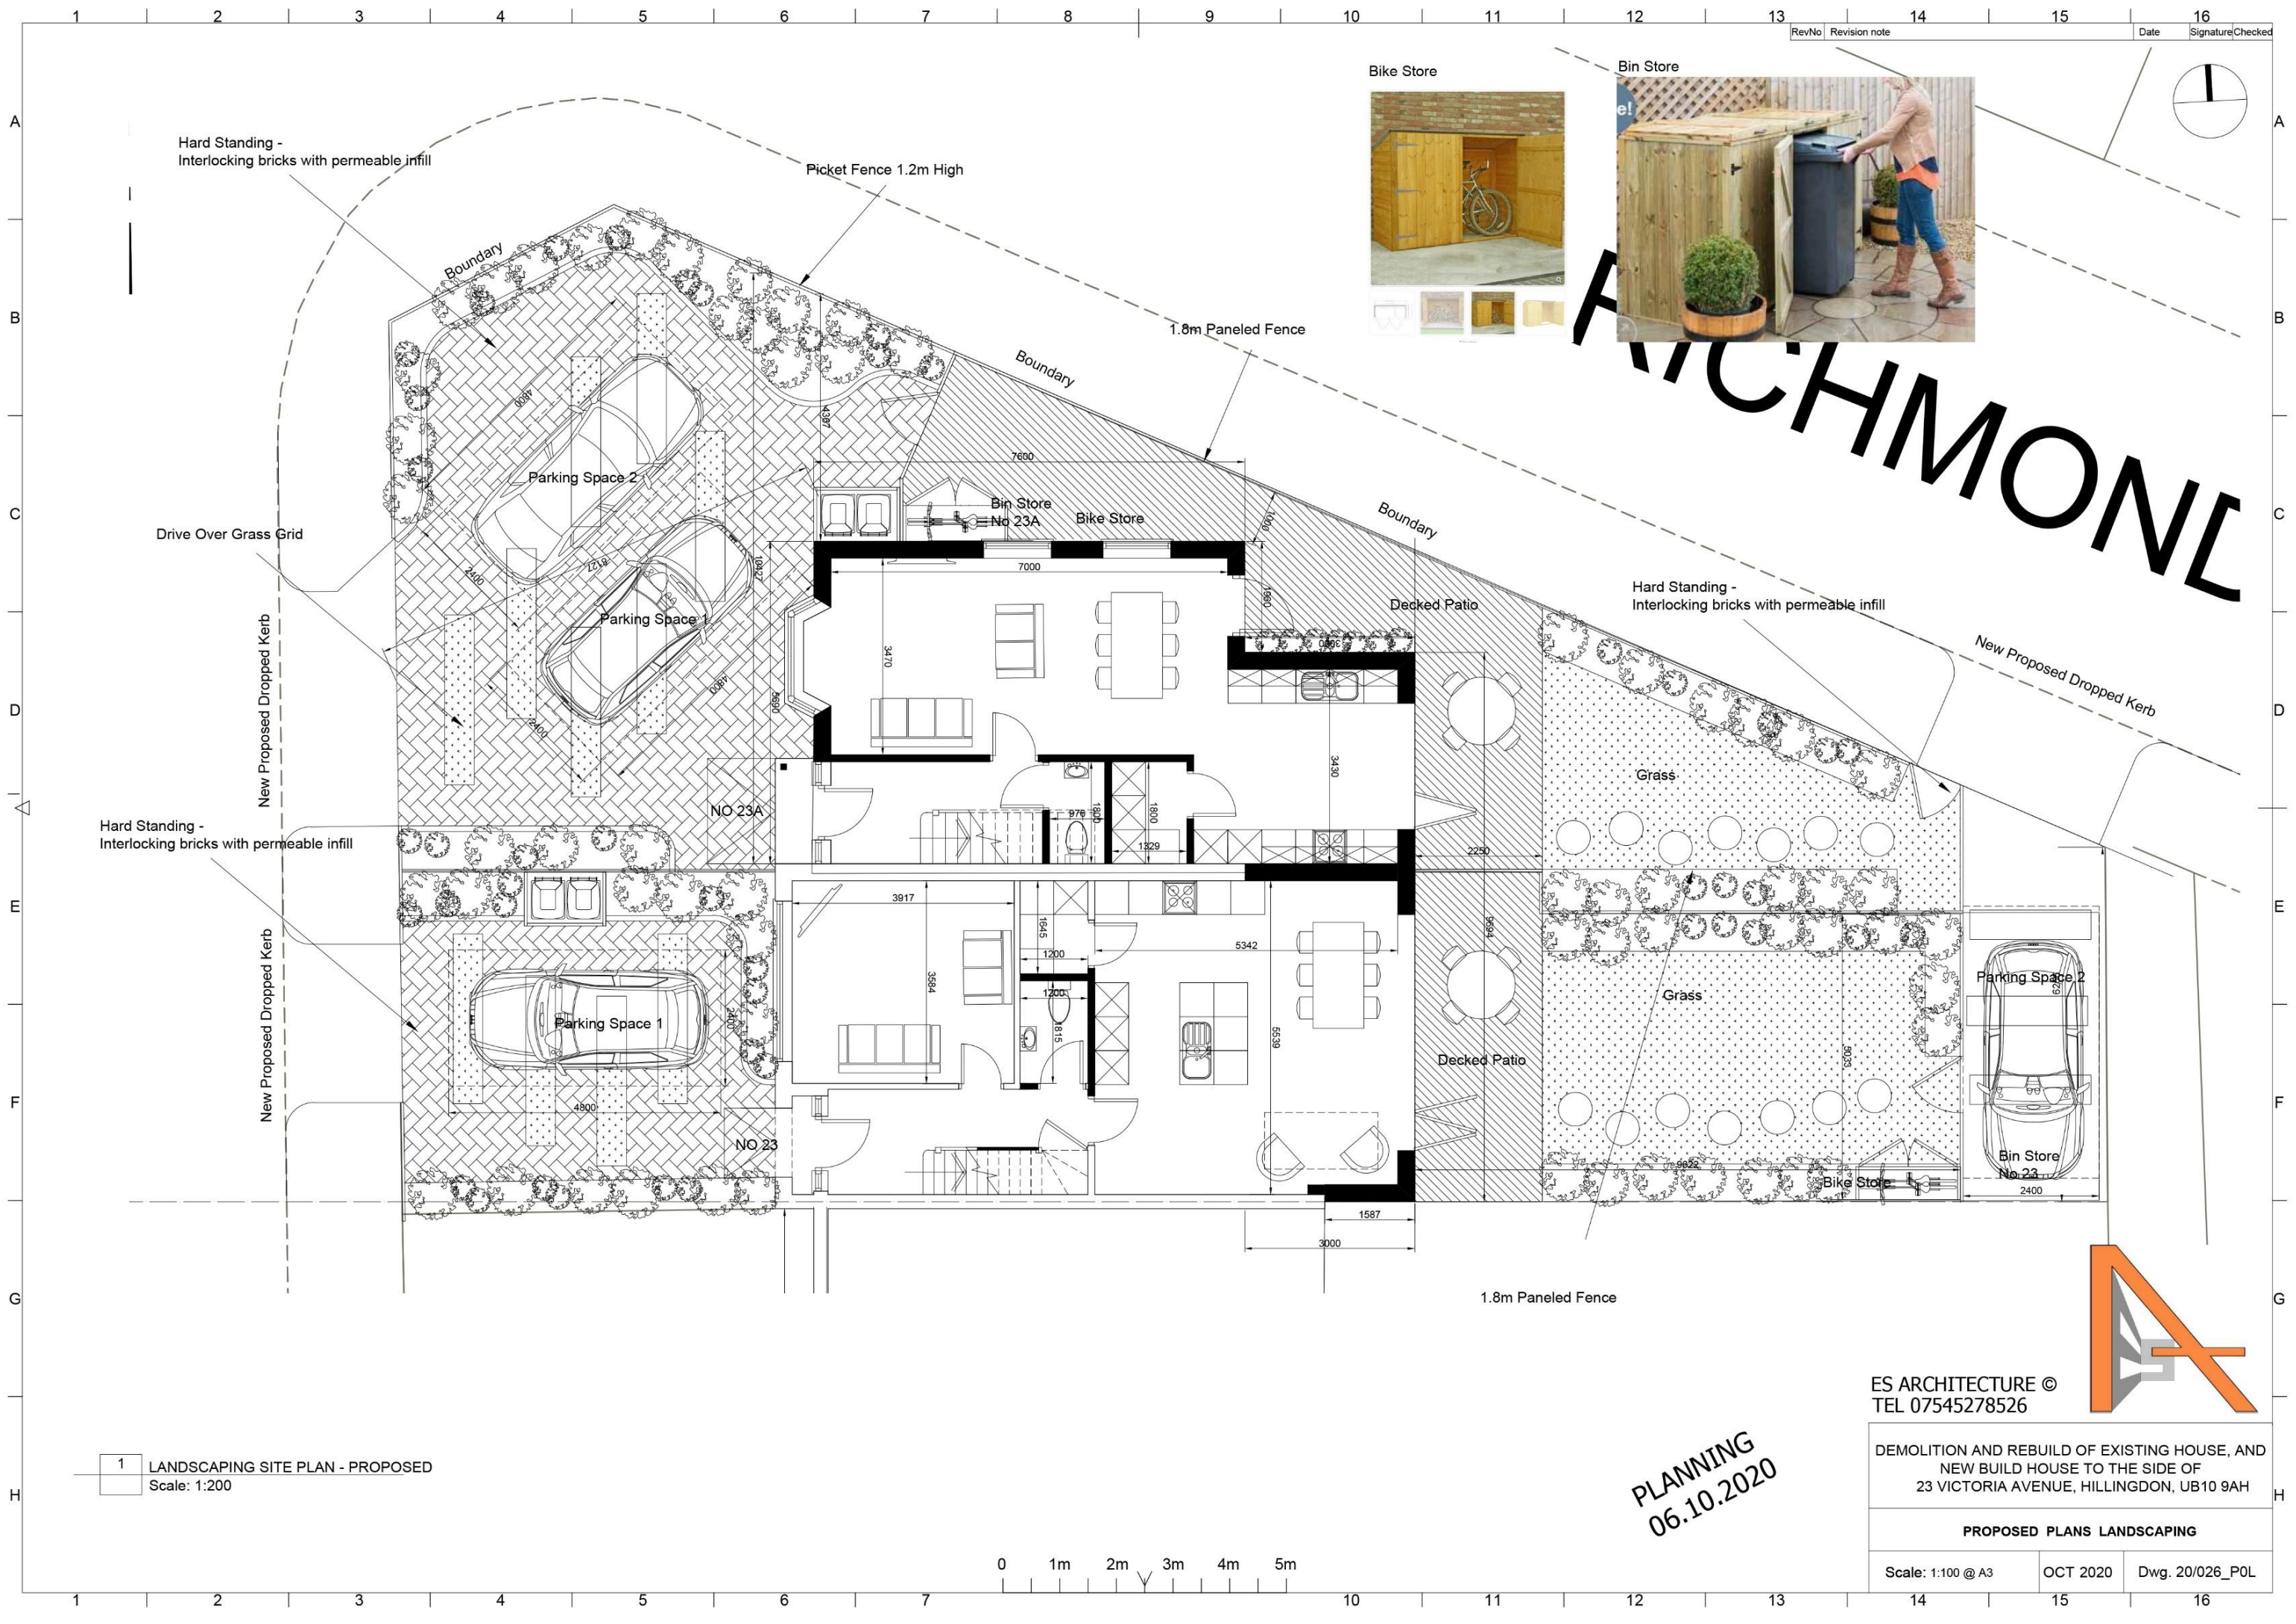


HILLINGDON

1 LANDSCAPING SITE PLAN - PROPOSED
Scale: 1:200



PLANNING
06.10.2020

ES ARCHITECTURE ©
TEL 07545278526

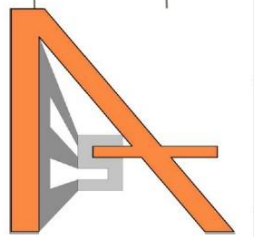

DEMOLITION AND REBUILD OF EXISTING HOUSE, AND
NEW BUILD HOUSE TO THE SIDE OF
23 VICTORIA AVENUE, HILLINGDON, UB10 9AH

PROPOSED PLANS LANDSCAPING

Scale: 1:100 @ A3 OCT 2020 Dwg. 20/026_POL