


PLANNING
06.10.2020

DEMOLITION AND REBUILD OF EXISTING HOUSE, AND
NEW BUILD HOUSE TO THE SIDE OF
23 VICTORIA AVENUE, HILLINGDON, UB10 9AH

Scale: 1:100 @ A3
SEP 2020

RevNo	Revision note	Date	Signature	Checked
-------	---------------	------	-----------	---------

 


A
B
C
D
E
F
G
H

NO 23
3 Bed 5 Person
Total GIA = 135.7m² Over Three Storeys
Ground Floor Area Total = 58.4m²
Front Garden Area Total = 38.5m²
Rear Garden Area Total = 67.5m²
Parking Spaces x2

No 23A
3 Bed 5 person
Total GIA = 98.2m² Over Two Storeys
Ground Floor Area GIA = 49.5m²
Front Garden Area Total = 88m²
Rear Garden Area Total = 60.1m²
Parking Spaces x2

RICHMOND AVENUE

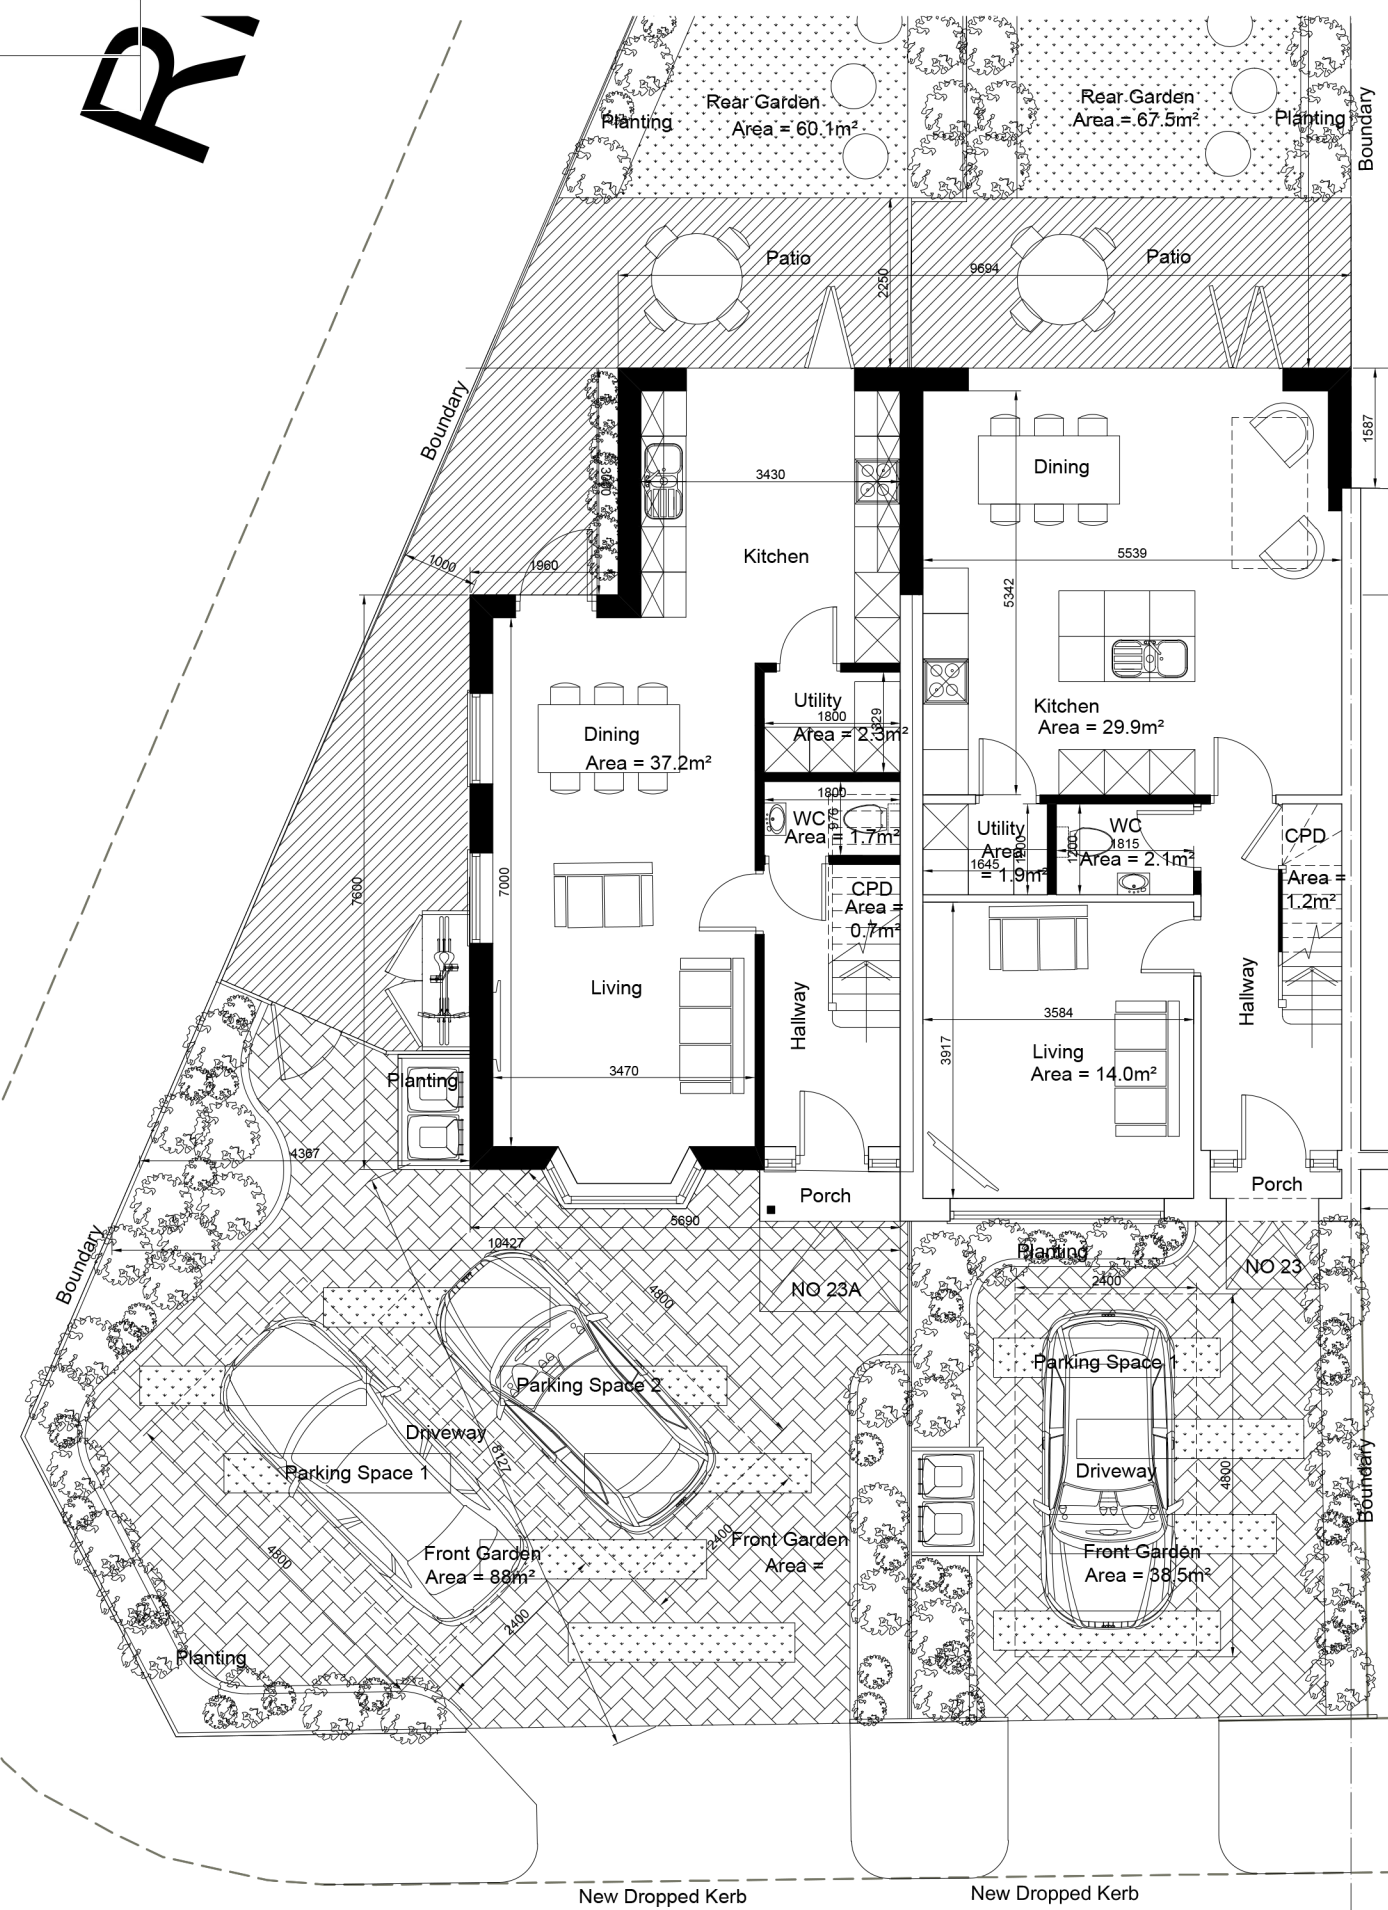

1 GROUND FLOOR PLAN - PROPOSED
Scale: 1:100



VICTORIA AVENUE

New Dropped Kerb


PLANNING
06.10.2020

ES ARCHITECTURE ©
TEL 07545278526

DEMOLITION AND REBUILD OF EXISTING HOUSE, AND
NEW BUILD HOUSE TO THE SIDE OF
23 VICTORIA AVENUE, HILLINGDON, UB10 9AH

PROPOSED PLANS

Scale: 1:100 @ A3
OCT 2020
Dwg. 20/026_P1

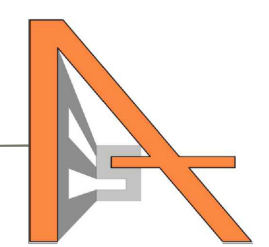

A
B
C
D
E
F
G
H