


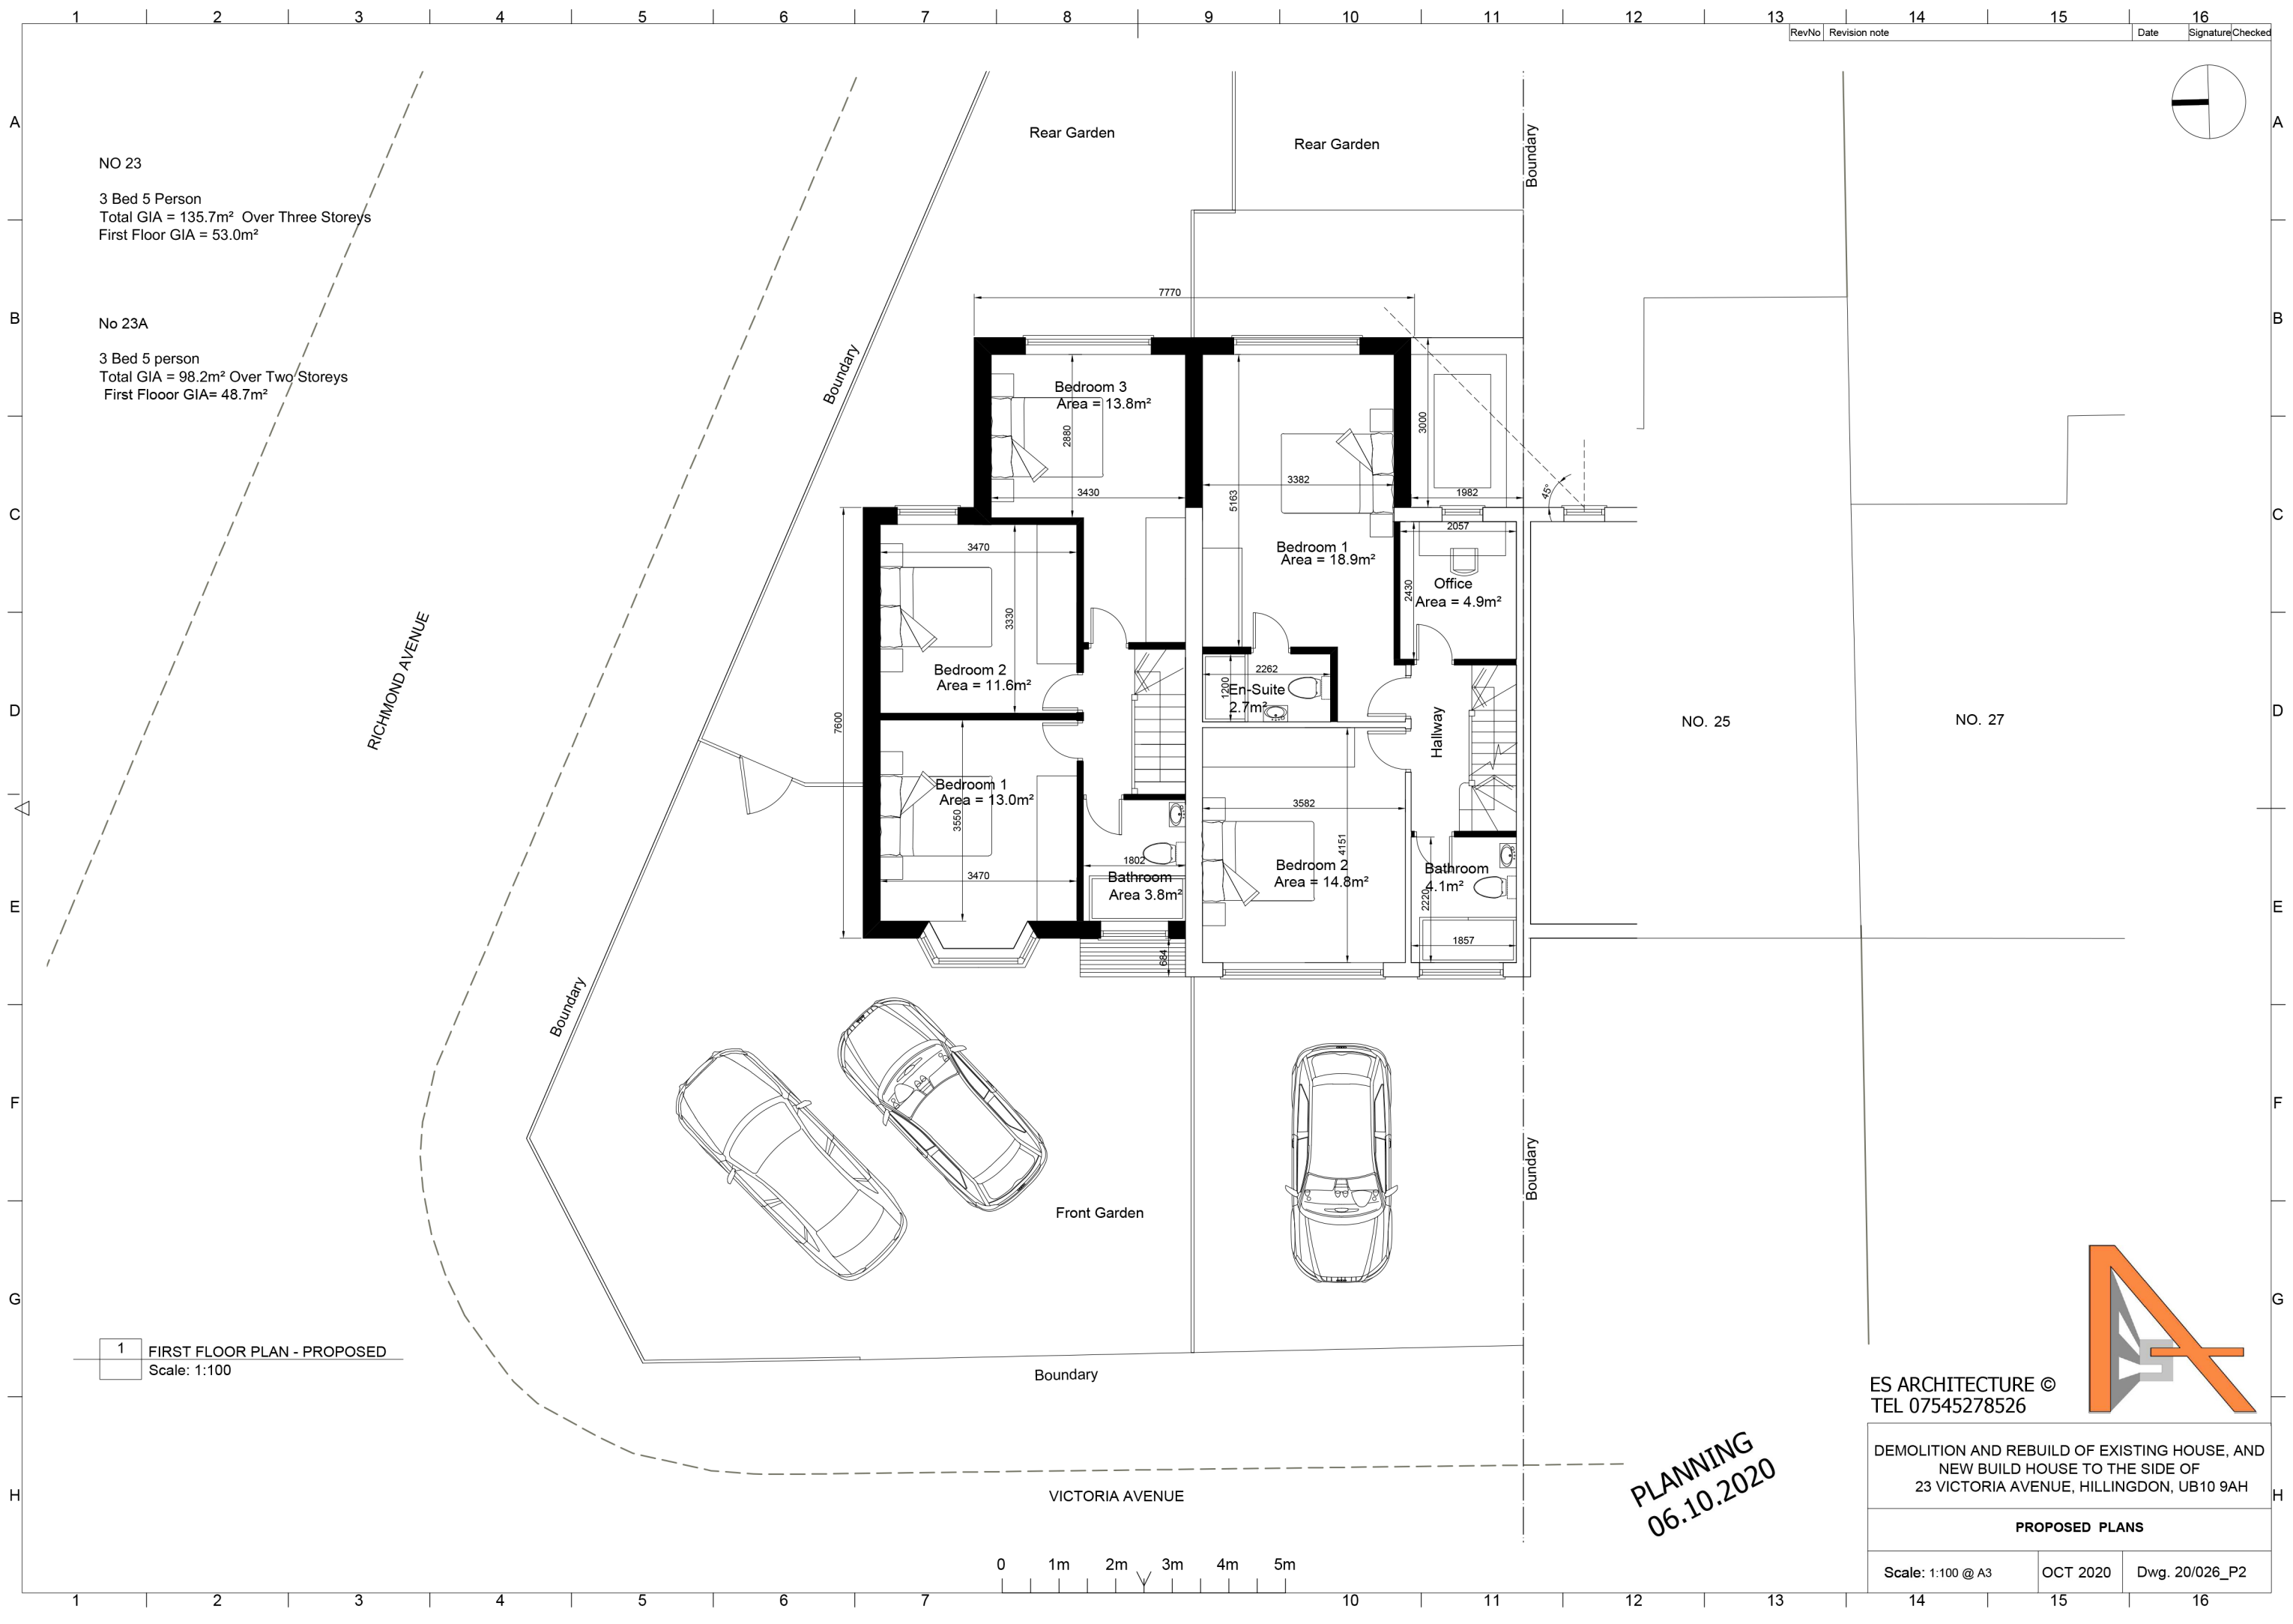

1 FIRST FLOOR PLAN - PROPOSED
Scale: 1:100

ES ARCHITECTURE ©
TEL 07545278526

DEMOLITION AND REBUILD OF EXISTING HOUSE, AND
NEW BUILD HOUSE TO THE SIDE OF
23 VICTORIA AVENUE, HILLINGDON, UB10 9AH

PROPOSED PLANS

Scale: 1:100 @ A3

OCT 2020

Dwg. 20/026_P2