

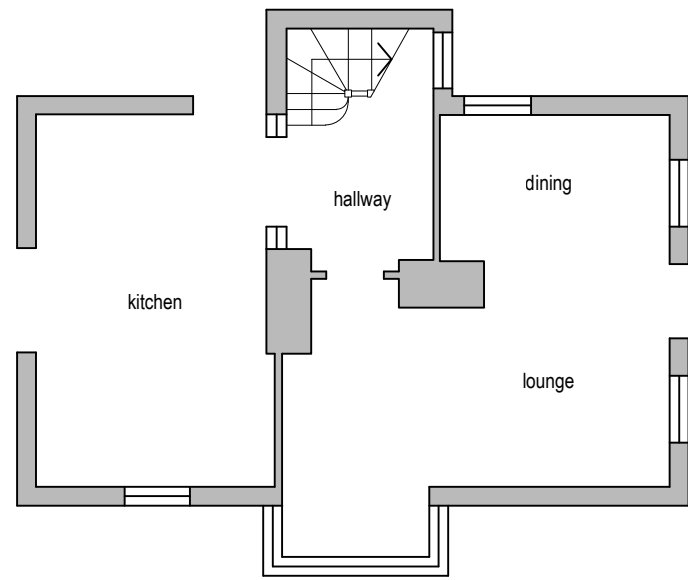



Existing Ground Floor Plan

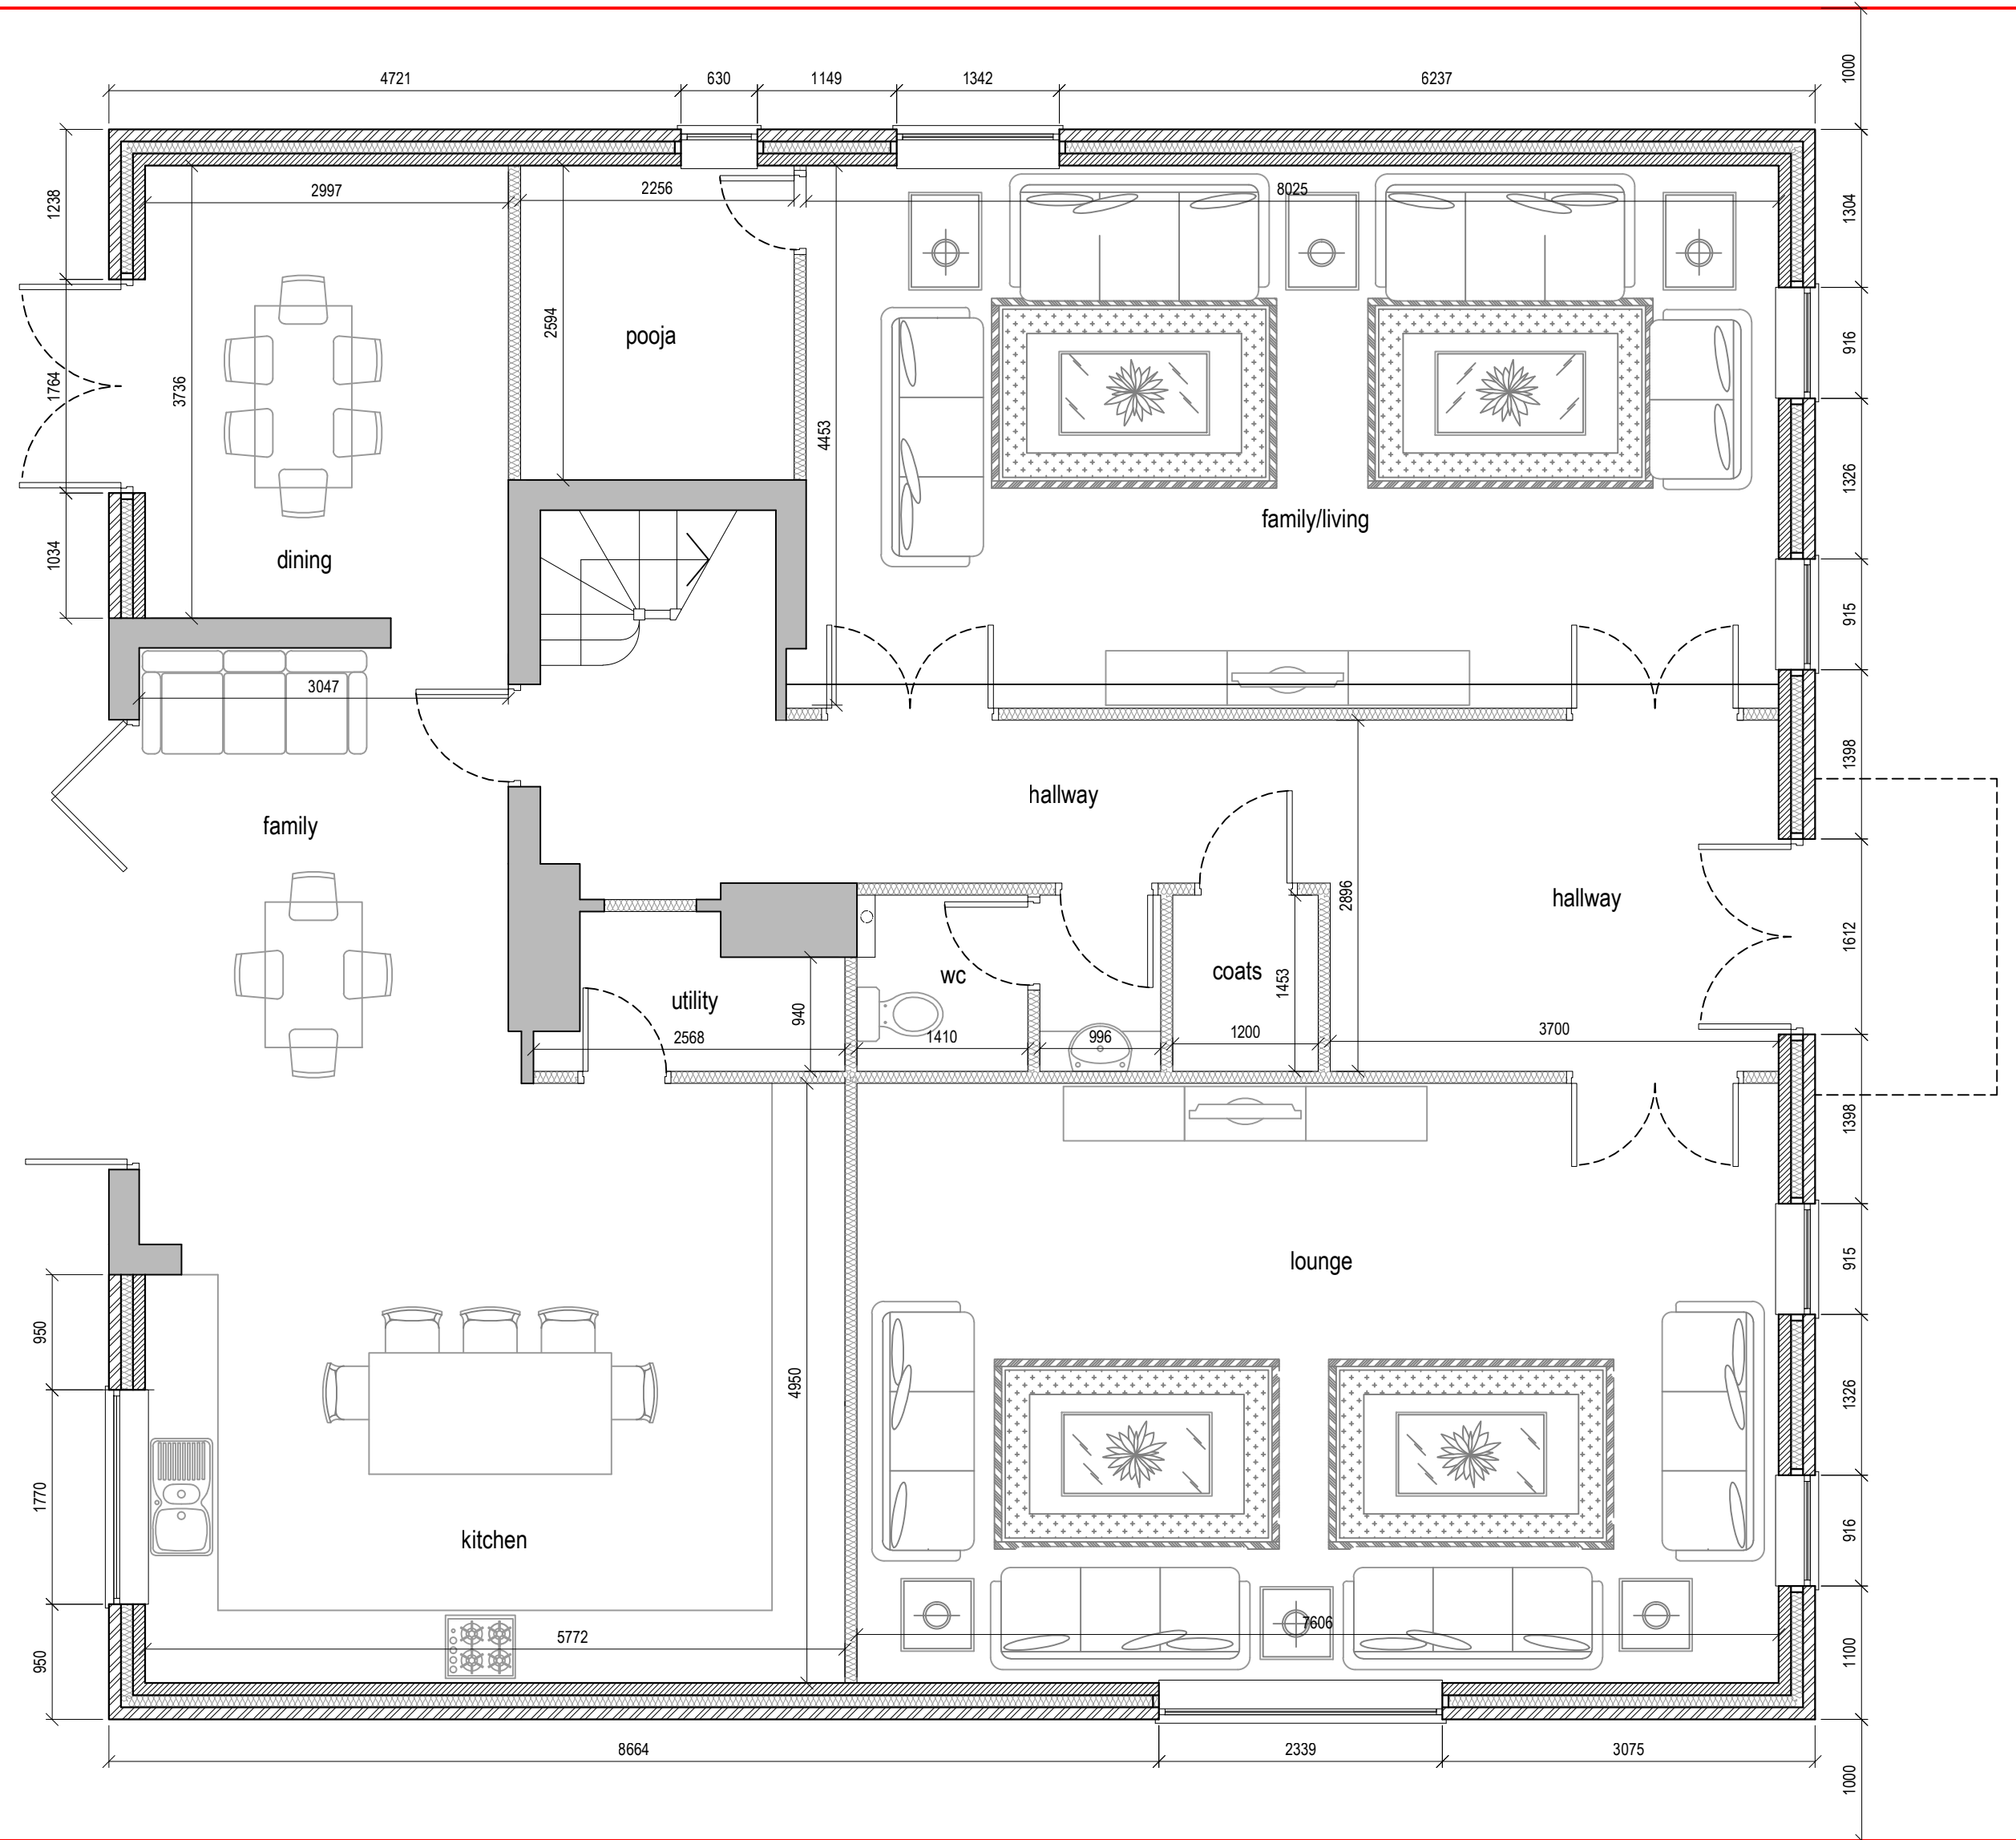

Proposed Ground Floor Plan

 

Rev Date Comments

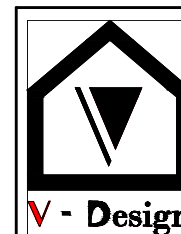

Dimensions to be verified on site
DO NOT SCALE FROM THIS DRAWING.
Any areas indicated on this drawing are for guidance only.
No responsibility is taken for their accuracy.

This drawing is the property of V-DESIGN CAD Services
Ltd. Copyright is reserved by them and the drawing is issued
on the condition that it is not copied, reproduced, retained or
disclosed to any unauthorized person, either wholly or in part
without the consent in writing of V-DESIGN CAD Services
Ltd.


Email: vishal.p@vdesigncad.co.uk Mobile: 07971083395

Site Address:
207, Long Lane,
Hillingdon,
UB10 9JW



Title:
Existing & Proposed Ground Floor Plans

Scale:	1:50,1:100	Paper Size:	A2
--------	------------	-------------	----

Drawn By: VP
Job Ref: 18043
Date: Sep 2018
Drawing No. PL - 01

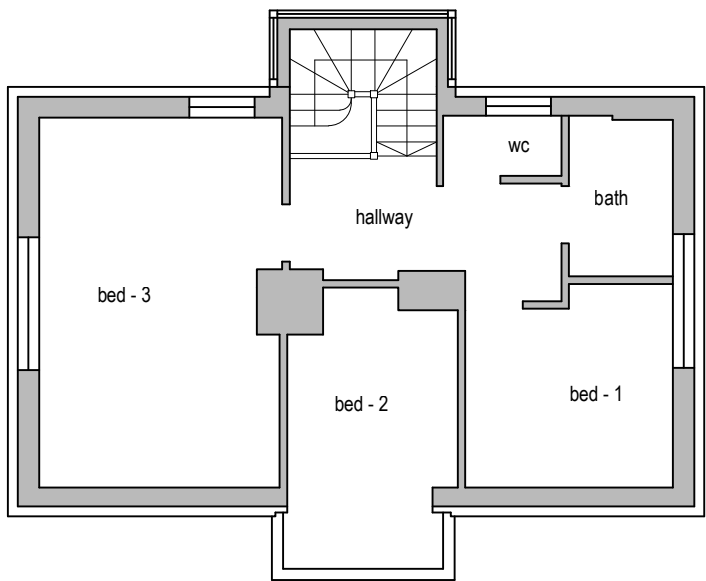

Existing First Floor Plan

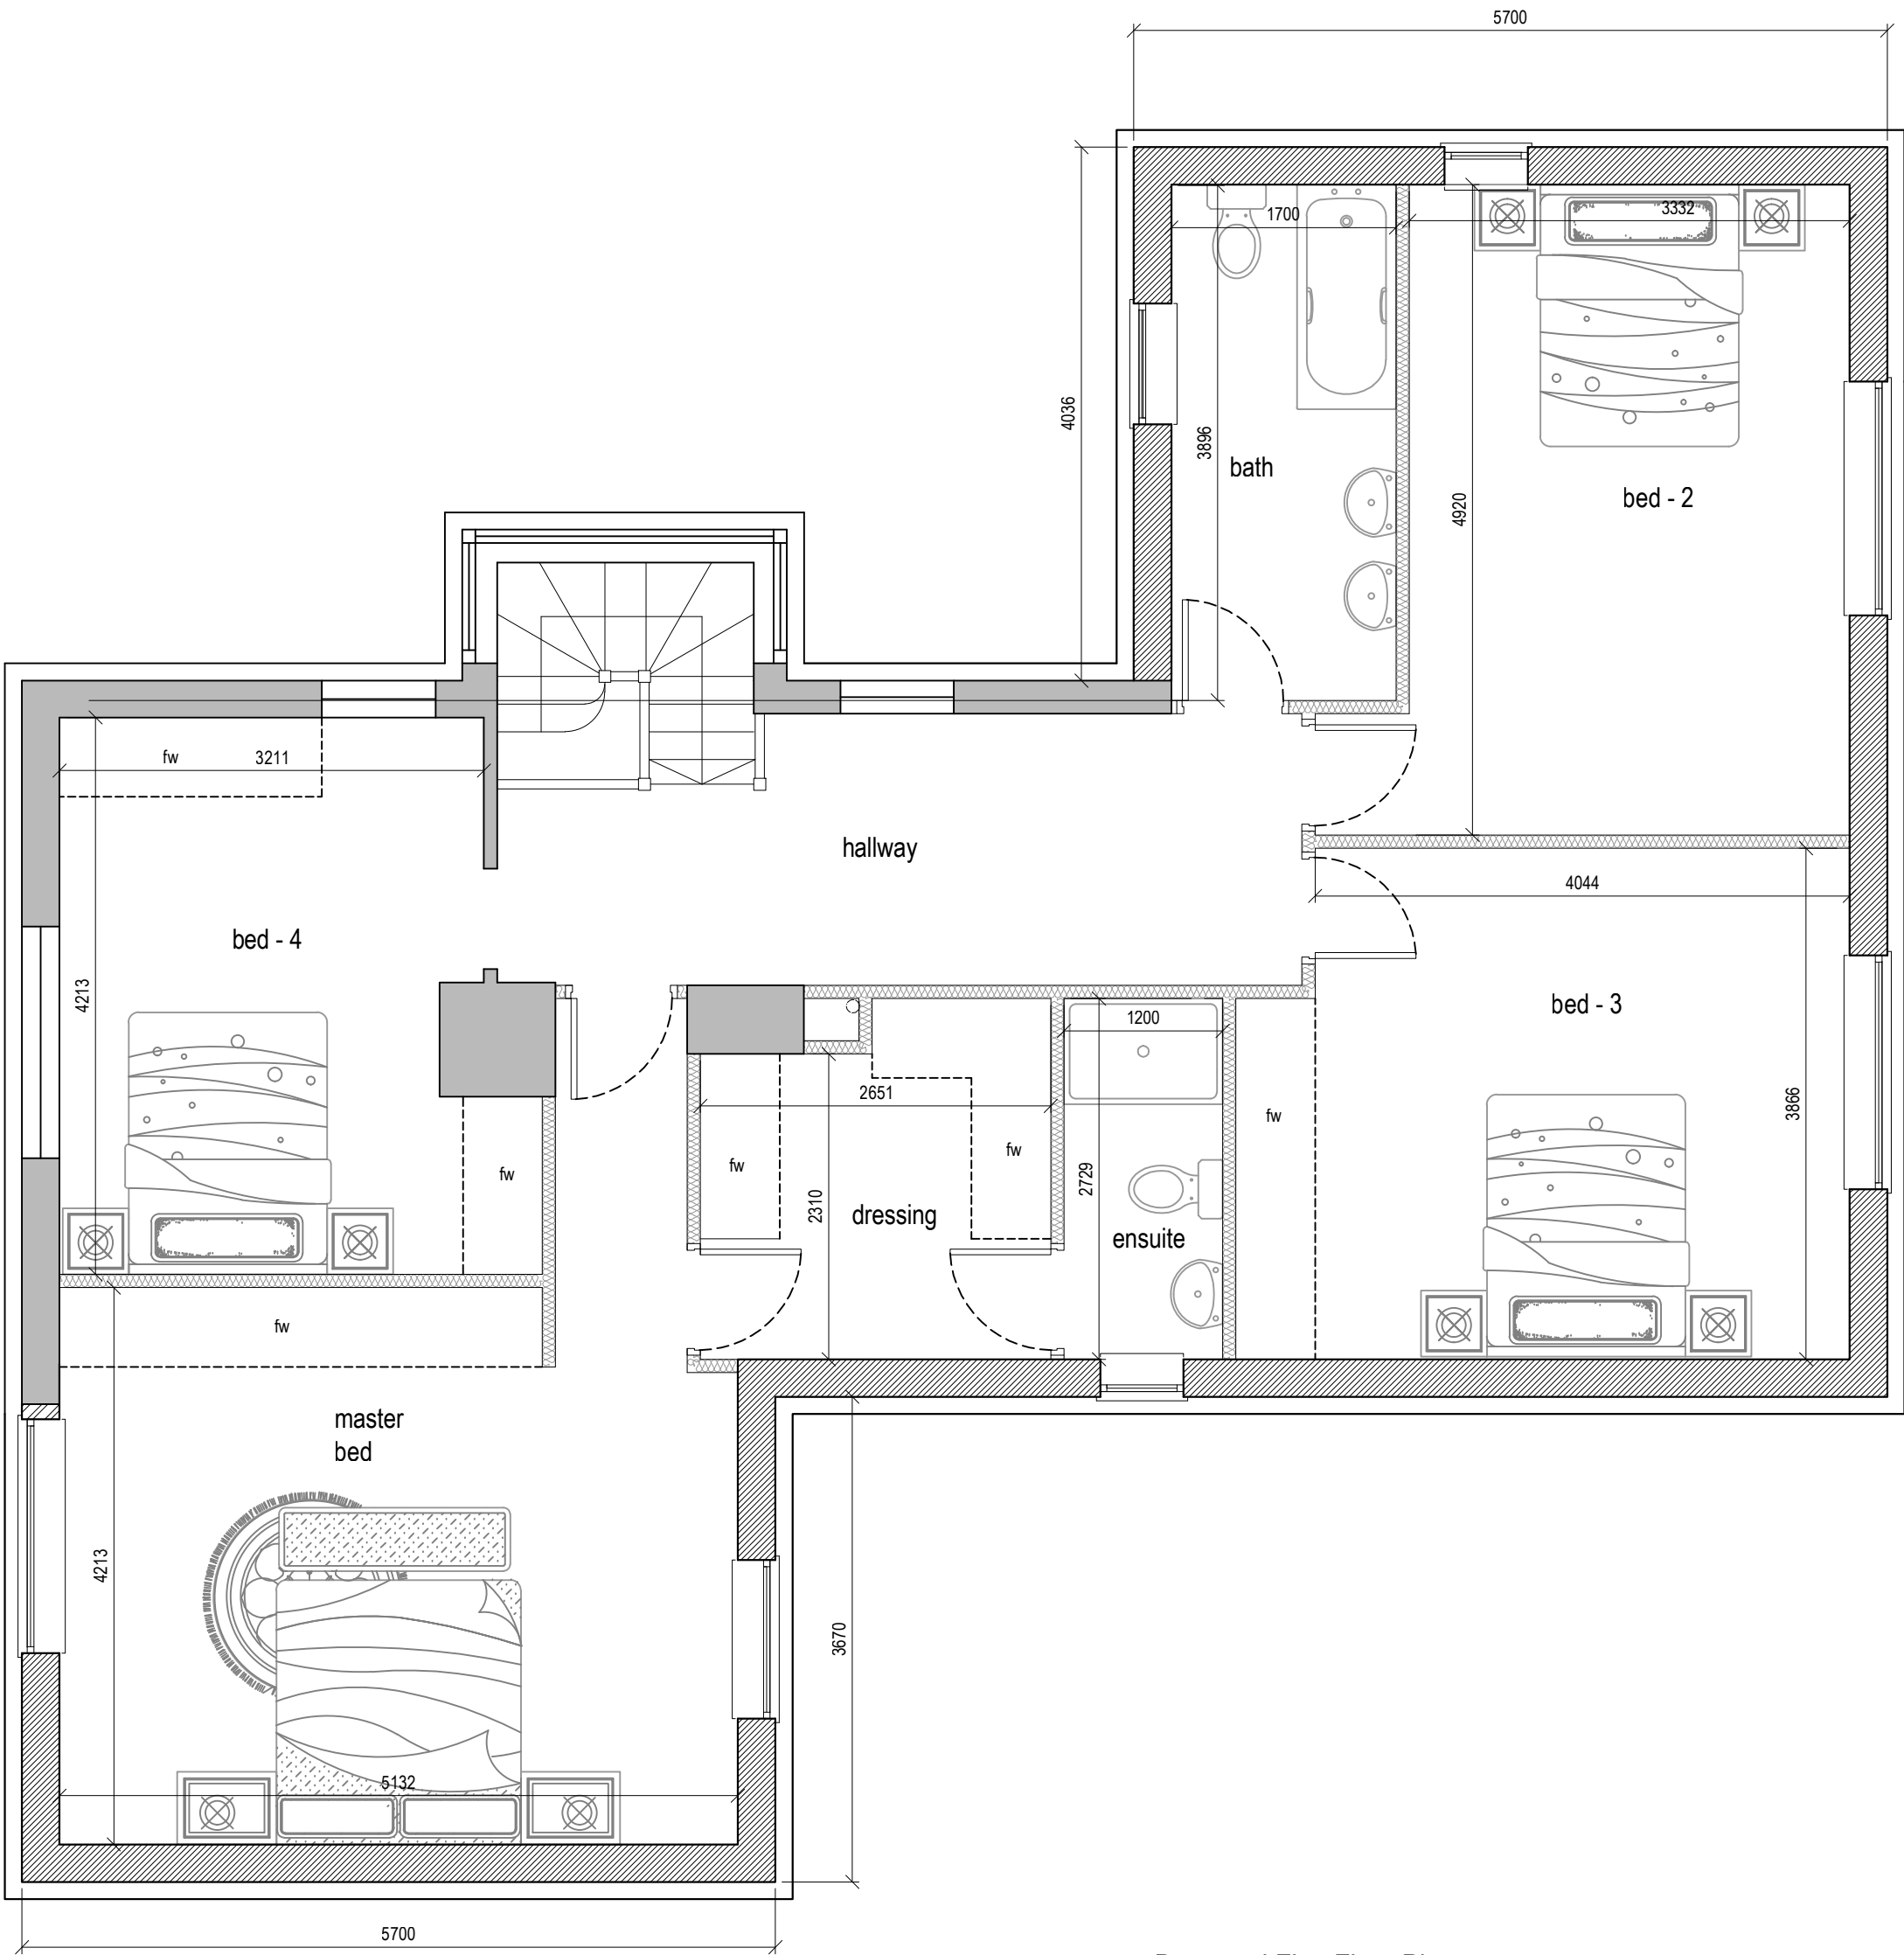 

Proposed First Floor Plan



Rev Date Comments



Dimensions to be verified on site
DO NOT SCALE FROM THIS DRAWING.
Any areas indicated on this drawing are for guidance only.
No responsibility is taken for their accuracy.

This drawing is the property of V-DESIGN CAD Services
Ltd Copyright is reserved by them and the drawing is issued
on the condition that it is not copied, reproduced, retained or
disclosed to any unauthorized person, either wholly or in part
without the consent in writing of V-DESIGN CAD Services
Ltd


Email: vishal.p@vdesigncad.co.uk Mobile: 07971083395

Site Address:
207, Long Lane,
Hillingdon,
UB10 9JW


Title:
Existing & Proposed First Floor Plans

Scale: 1:50,1:100 Paper Size: A2


Drawn By: VP
Job Ref: 18043
Date: Sep 2018
Drawing No. PL - 02

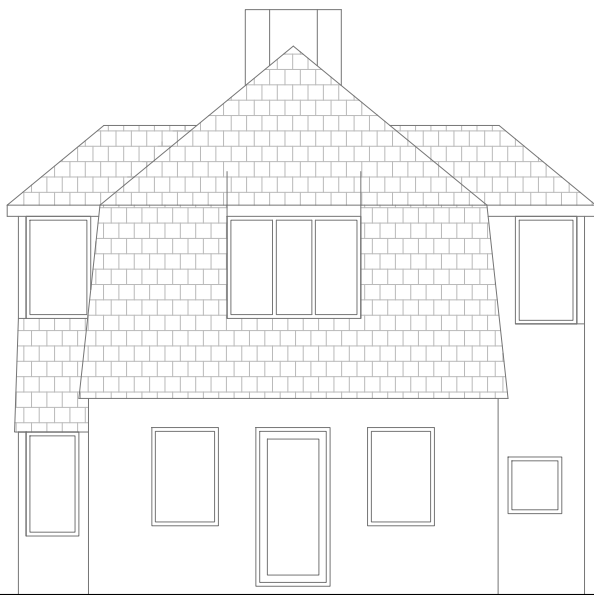

Existing Front Elevation

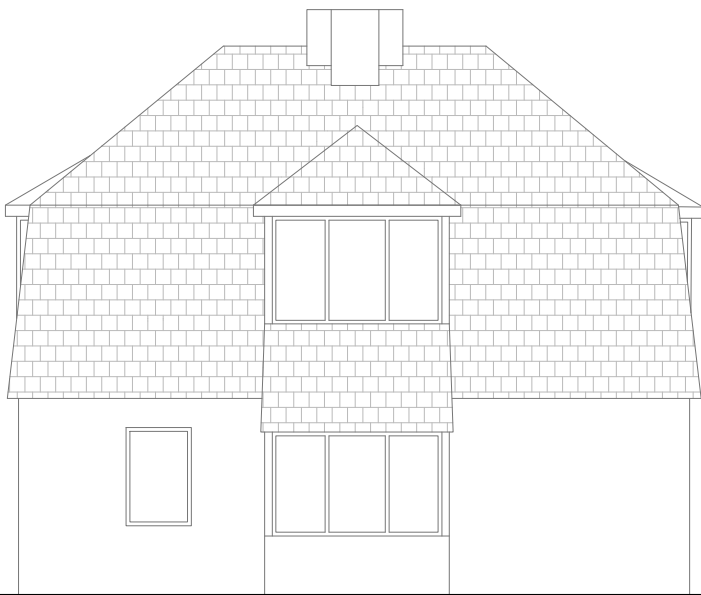

Existing Side Elevation

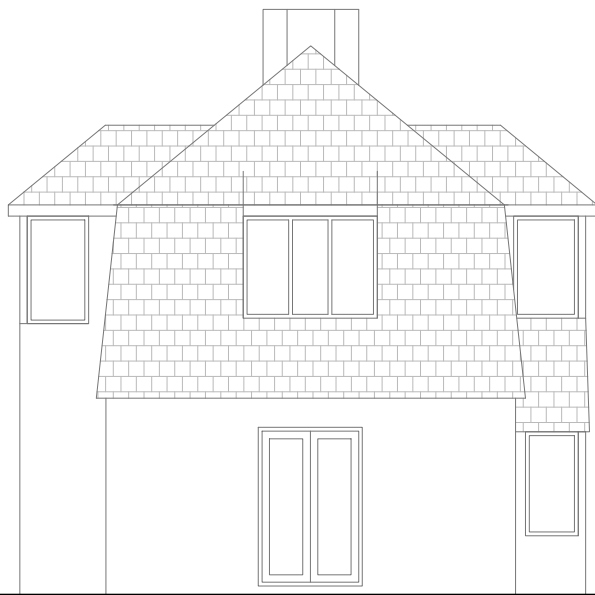

Existing Rear Elevation



Existing Side Elevation

Rev Date Comments



Dimensions to be verified on site.
DO NOT SCALE FROM THIS DRAWING.
Any areas indicated on this drawing are for guidance only.
No responsibility is taken for their accuracy.

This drawing is the property of V-DESIGN CAD Services Ltd. Copyright is reserved by them and the drawing is issued on the condition that it is not copied, reproduced, retained or disclosed to any unauthorized person, either wholly or in part without the consent in writing of V-DESIGN CAD Services Ltd.

Email: vishal.p@vdesigncad.co.uk Mobile: 07971083395

Site Address:

207, Long Lane,
Hillingdon,
UB10 9JW

Title:


Existing Elevations
0 1 2 3 4 5
metres 1:100 scale

Scale:	1:100	Paper Size:	A2
--------	-------	-------------	----

Drawn By:	VP
Job Ref:	18043
Date:	Sep 2018
Drawing No.	PL - 03




Proposed Front Elevation

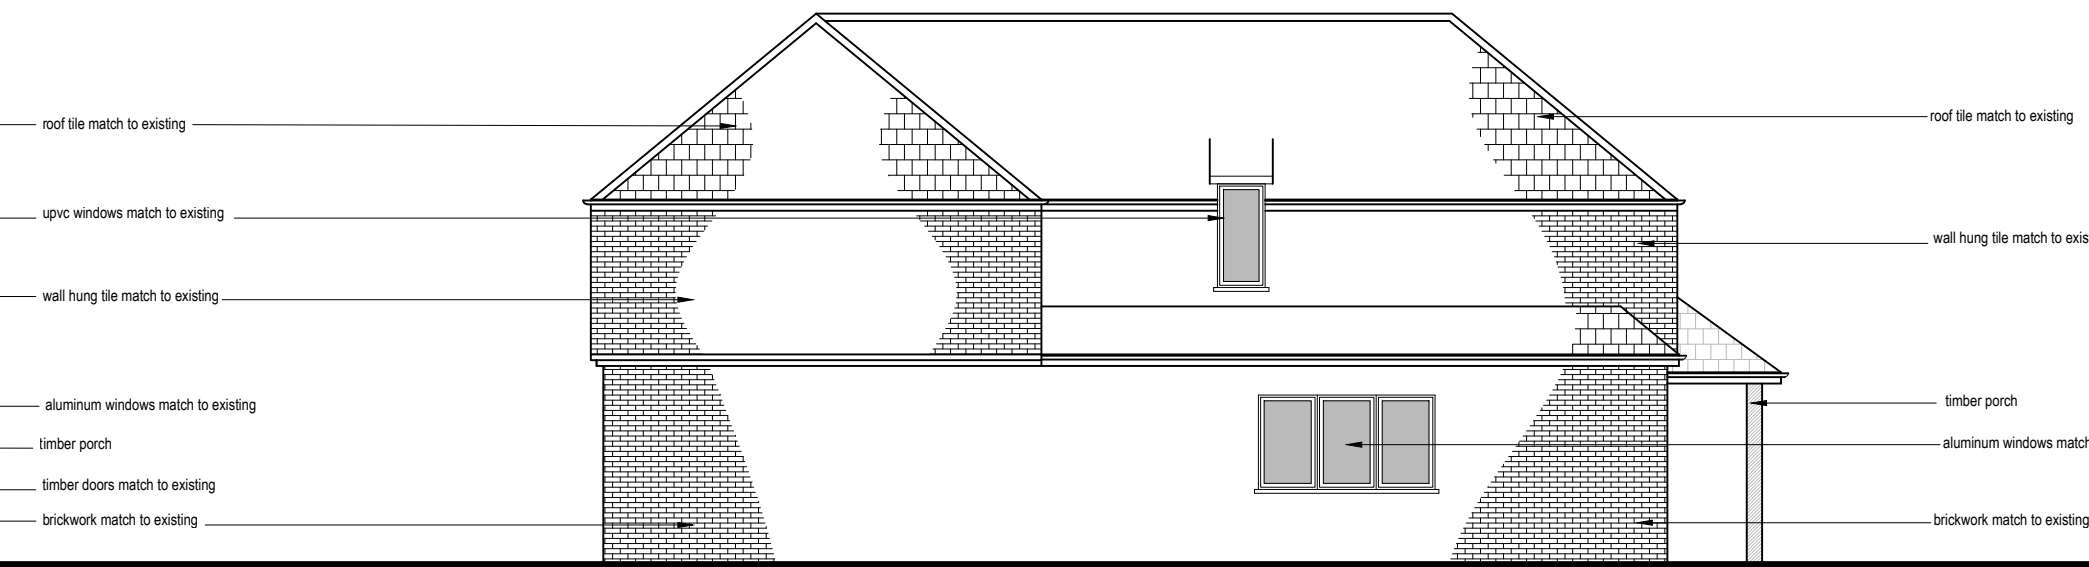

Proposed Side Elevation



Proposed Rear Elevation

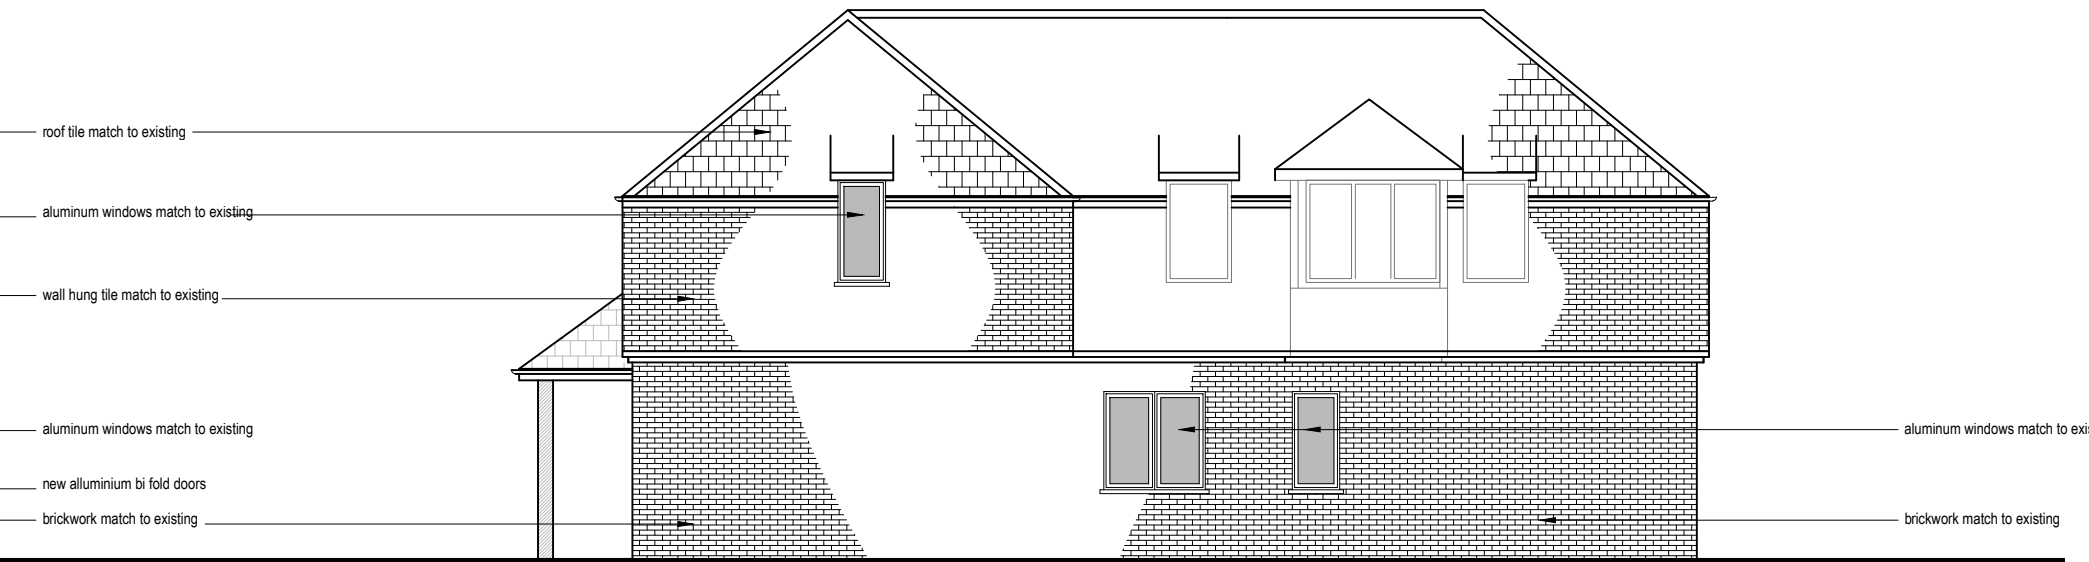

Proposed Side Elevation

Rev Date Comments



Dimensions to be verified on site
DO NOT SCALE FROM THIS DRAWING.
Any areas indicated on this drawing are for guidance only.
No responsibility is taken for their accuracy.

This drawing is the property of V-DESIGN CAD Services
Ltd Copyright is reserved by them and the drawing is issued
on the condition that it is not copied, reproduced, retained or
disclosed to any unauthorized person, either wholly or in part
without the consent in writing of V-DESIGN CAD Services
Ltd

Email: vishal.p@vdesigncad.co.uk Mobile: 07971083395

Site Address:


207, Long Lane,
Hillingdon,
UB10 9JW

Title:

Proposed Elevations

Scale: 1:100 Paper Size: A2

Drawn By: VP
Job Ref: 18043
Date: Sep 2018
Drawing No. PL - 04

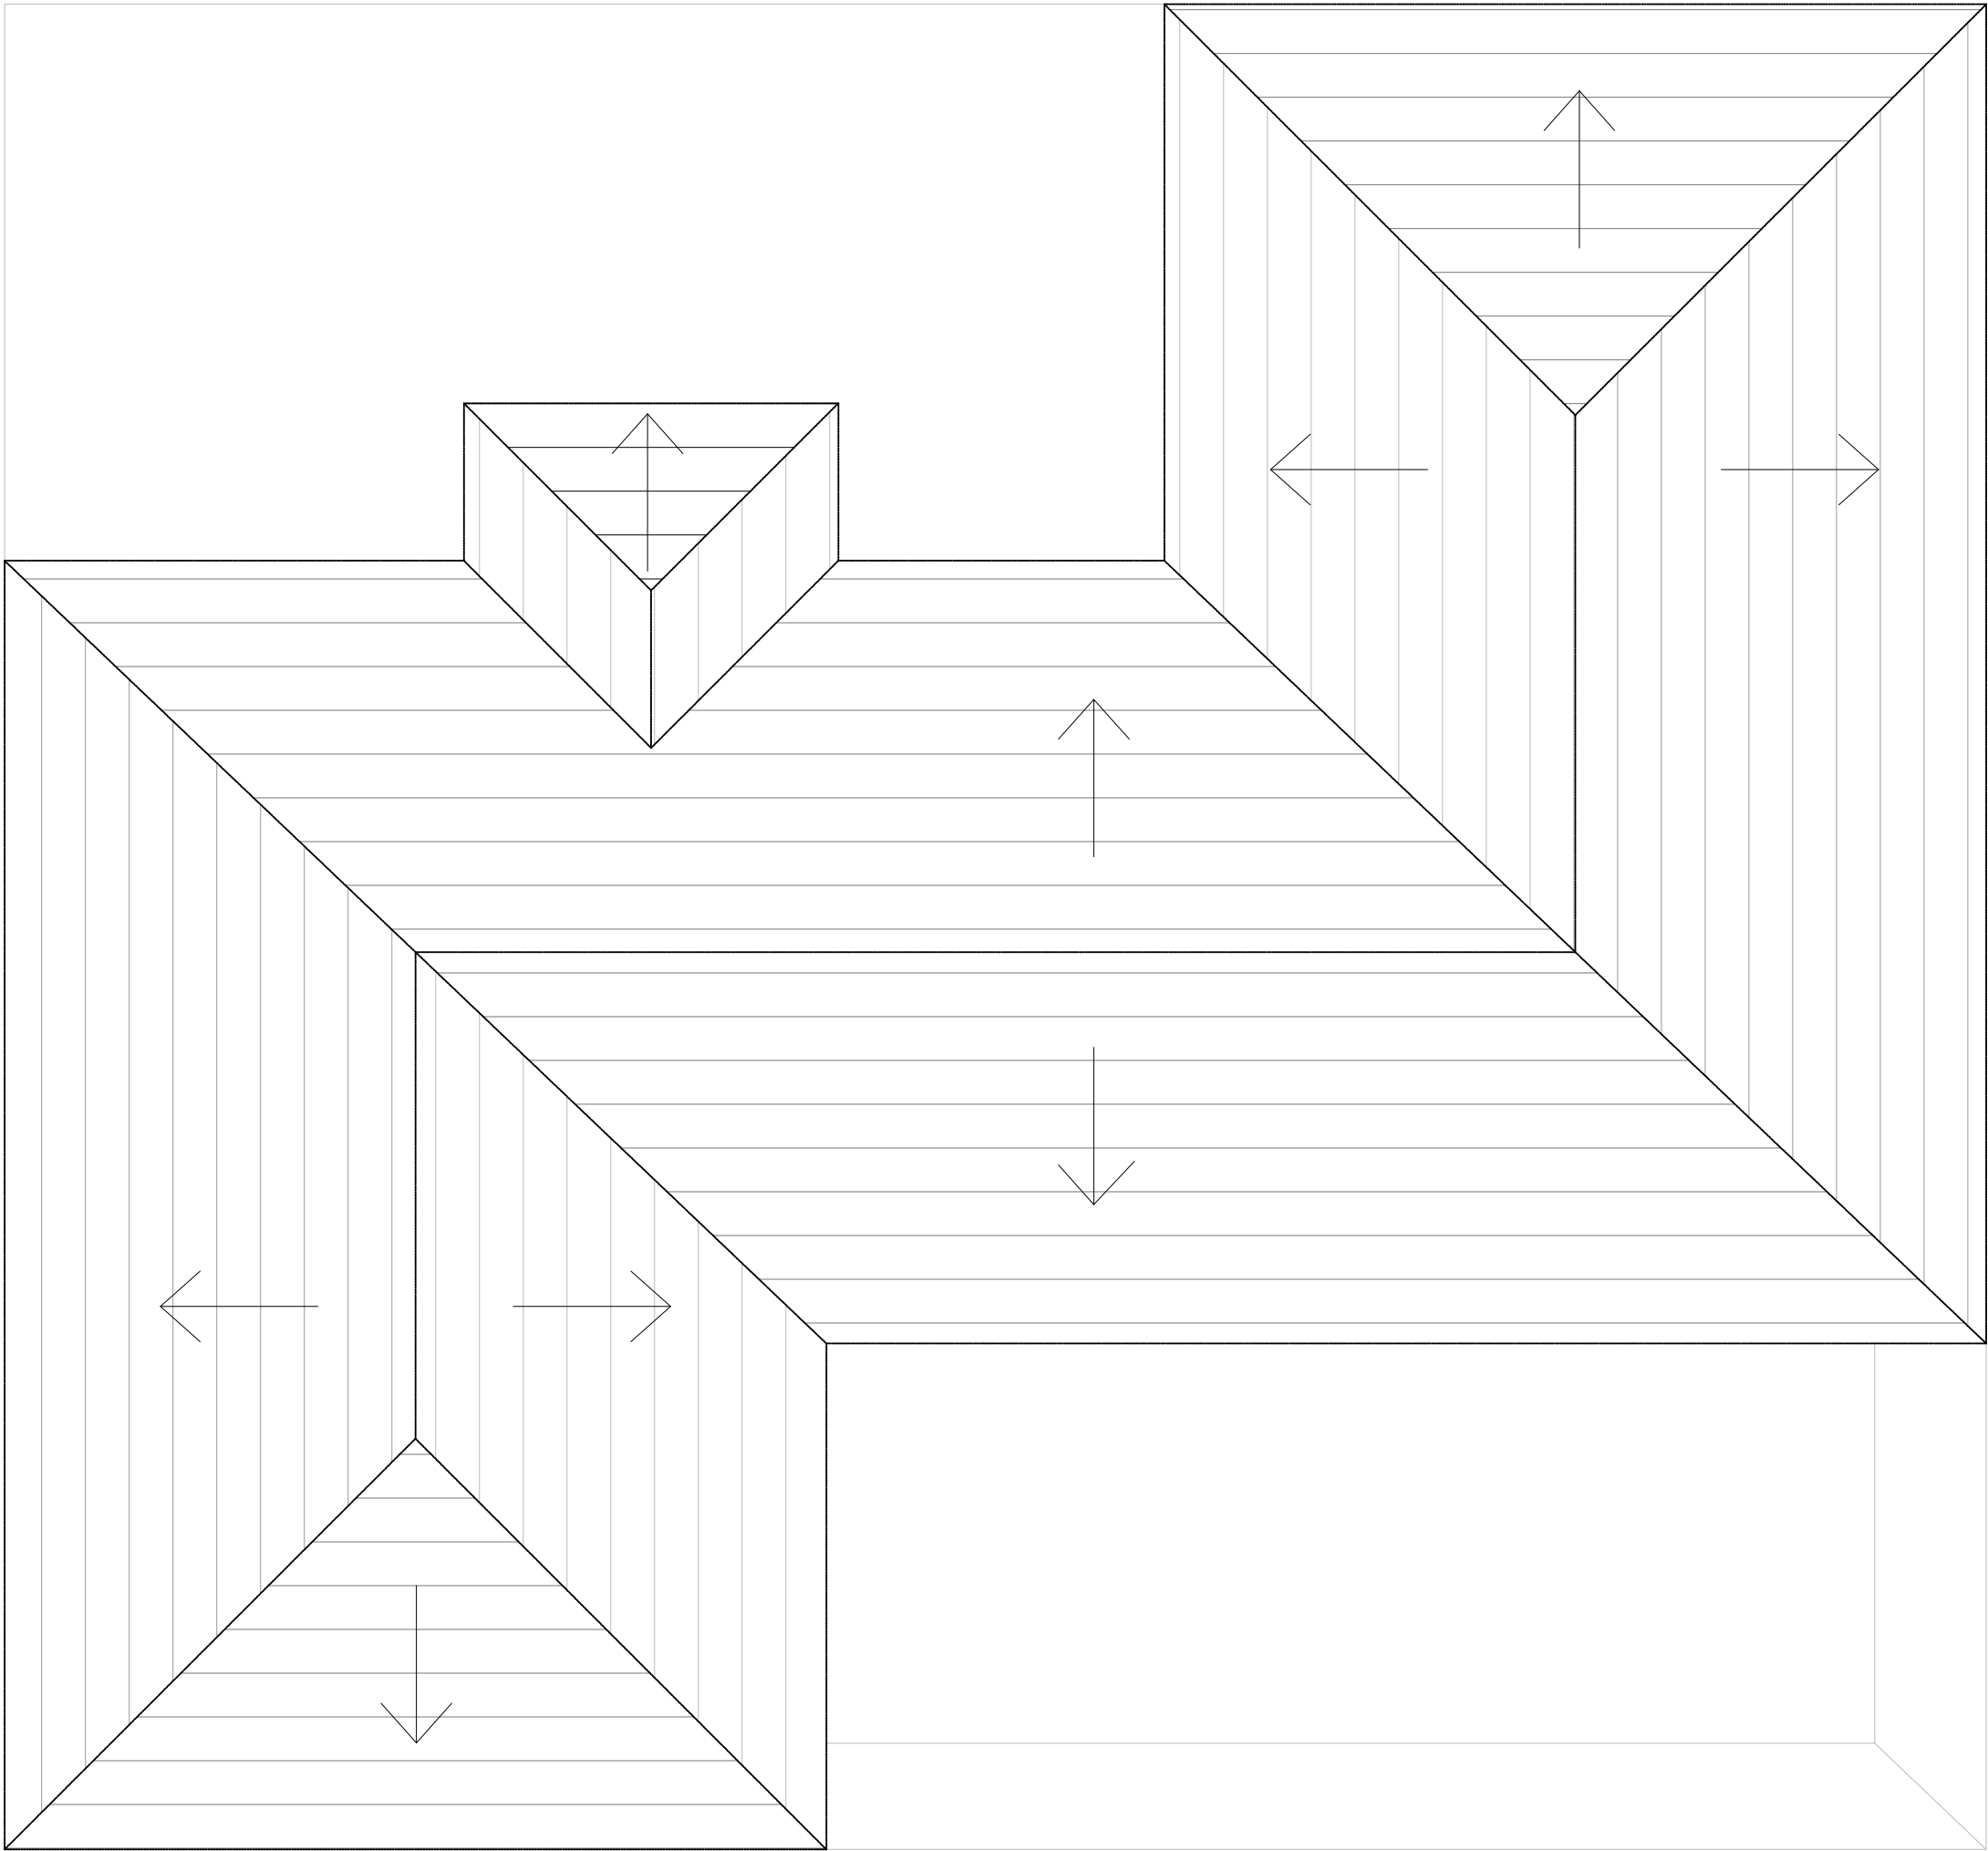

Proposed Roof Plan



Rev Date Comments



Dimensions to be verified on site.
DO NOT SCALE FROM THIS DRAWING.
Any areas indicated on this drawing are for guidance only.
No responsibility is taken for their accuracy.

This drawing is the property of V-DESIGN CAD Services Ltd. Copyright is reserved by them and the drawing is issued on the condition that it is not copied, reproduced, retained or disclosed to any unauthorized person, either wholly or in part without the consent in writing of V-DESIGN CAD Services Ltd.

Email: vishal.p@vdesigncad.co.uk Mobile: 07971083395

Site Address:

207, Long Lane,
Hillingdon,
UB10 9JW

Title:

Proposed Roof Plan




Scale: 1:50 Paper Size: A2

Drawn By: VP
Job Ref: 18043
Date: Sep 2018
Drawing No. PL - 05



Block Plan

 


PROPOSED EXTENSION

COMMON DRIVEWAY FOR 205 & 207


LONG LANE



Site Location

 

Rev Date Comments

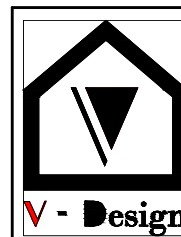

Dimensions to be verified on site
DO NOT SCALE FROM THIS DRAWING.
Any areas indicated on this drawing are for guidance only.
No responsibility is taken for their accuracy.

This drawing is the property of V-DESIGN CAD Services Ltd Copyright is reserved by them and the drawing is issued on the condition that it is not copied, reproduced, retained or disclosed to any unauthorized person, either wholly or in part without the consent in writing of V-DESIGN CAD Services Ltd

Email: vishal.p@vdesigncad.co.uk Mobile: 07971083395

Site Address:

207, Long Lane,
Hillingdon,
UB10 9JW

Title:


Block & Location Plans

Scale:

1:500,1:1250

Paper Size:

A2

 

Drawn By: VP
Job Ref: 18043
Date: Sep 2018
Drawing No. PL - 06