



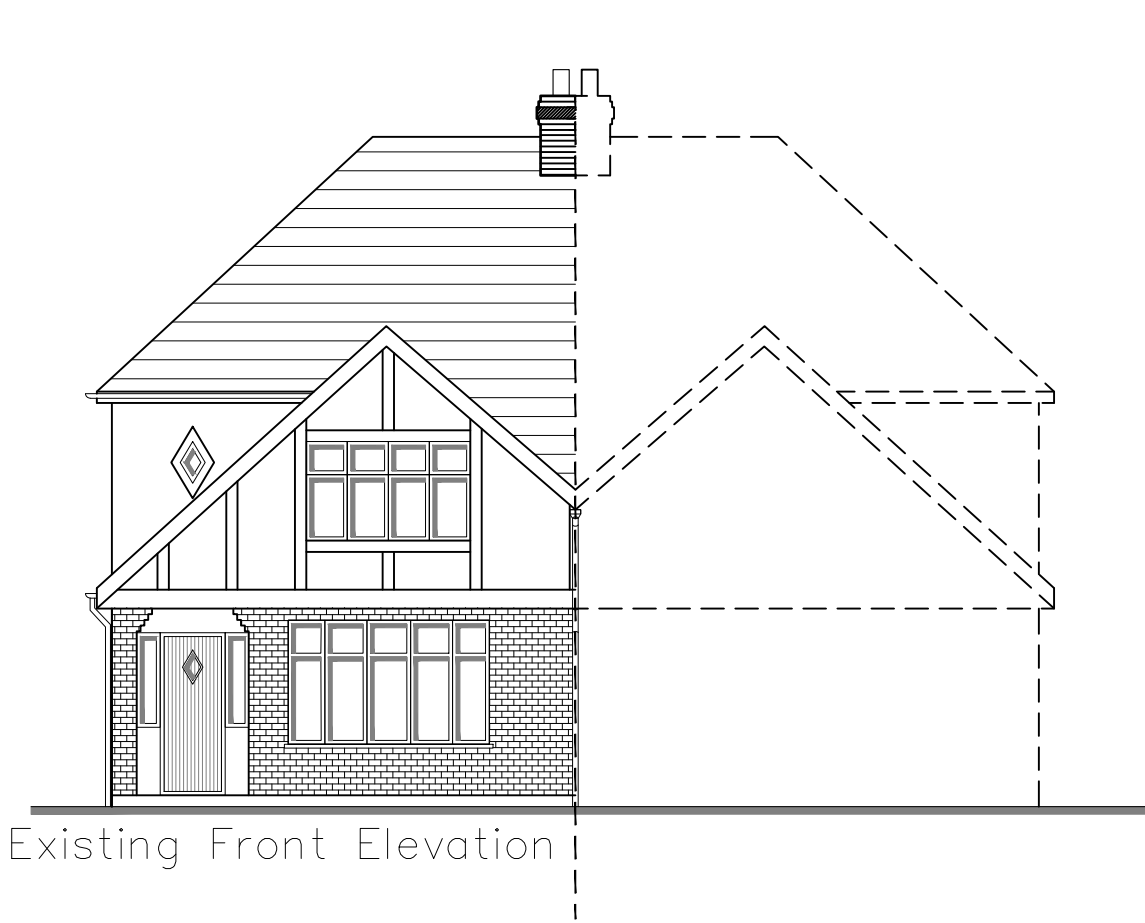


Existing Front Elevation

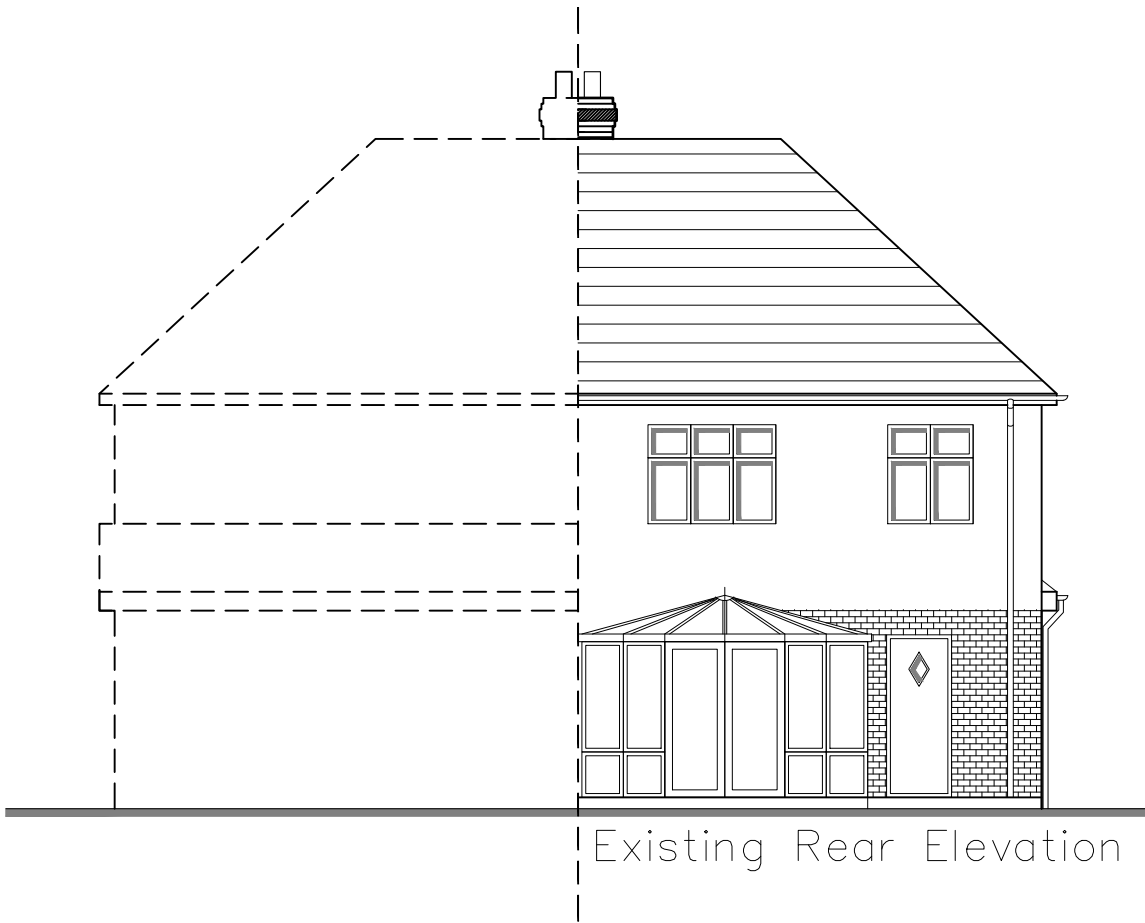


Existing Rear Elevation



Existing Side Elevation

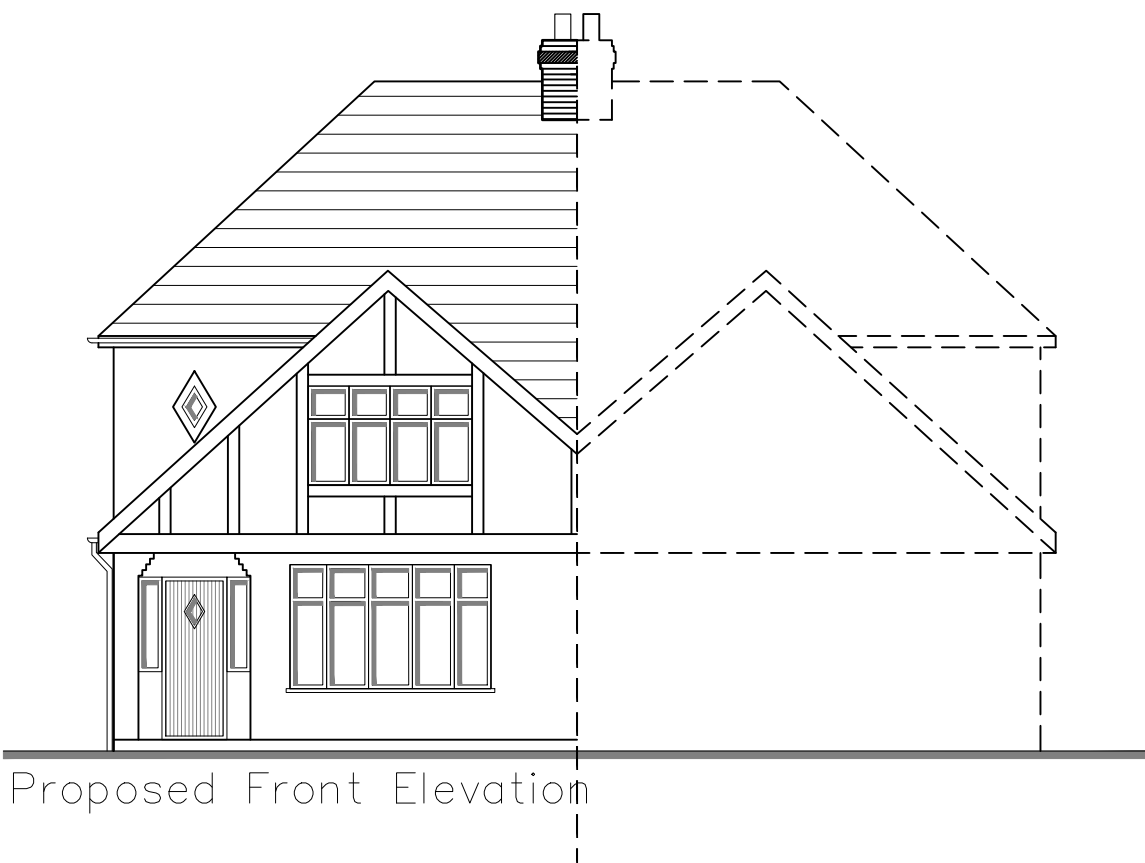


Proposed Front Elevation

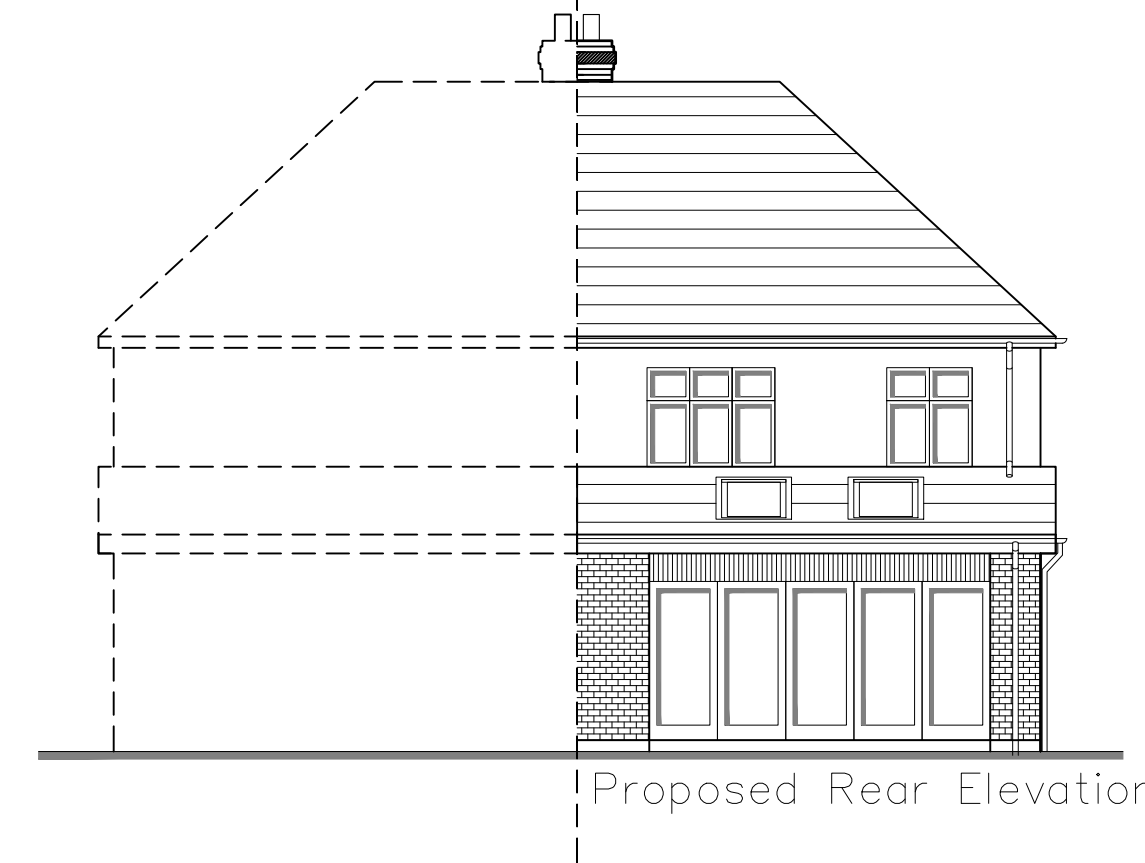


Proposed Rear Elevation




Proposed Side Elevation

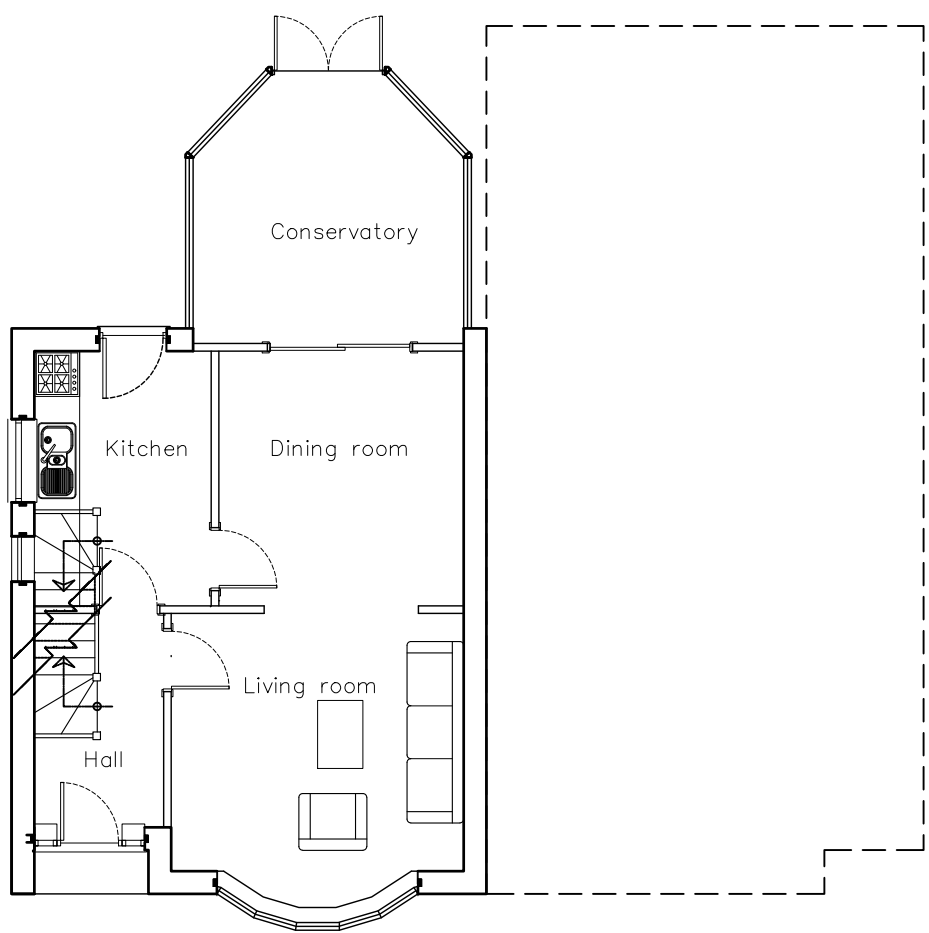


Existing Ground Floor Plan

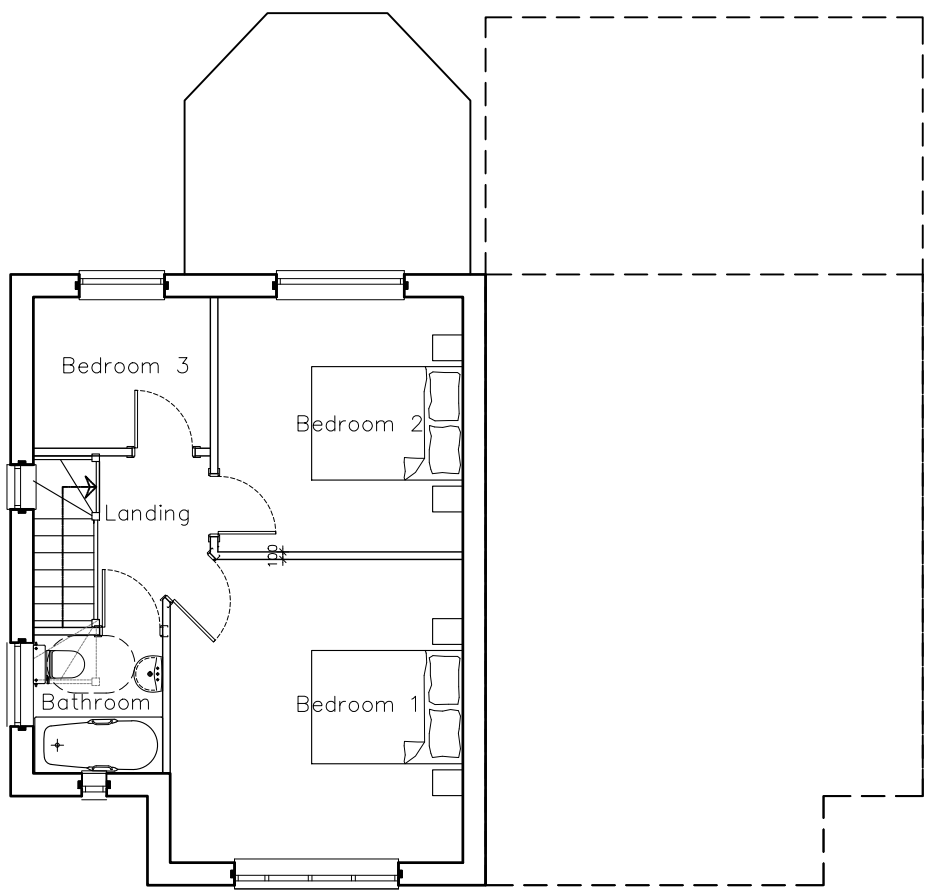


Existing First Floor Plan

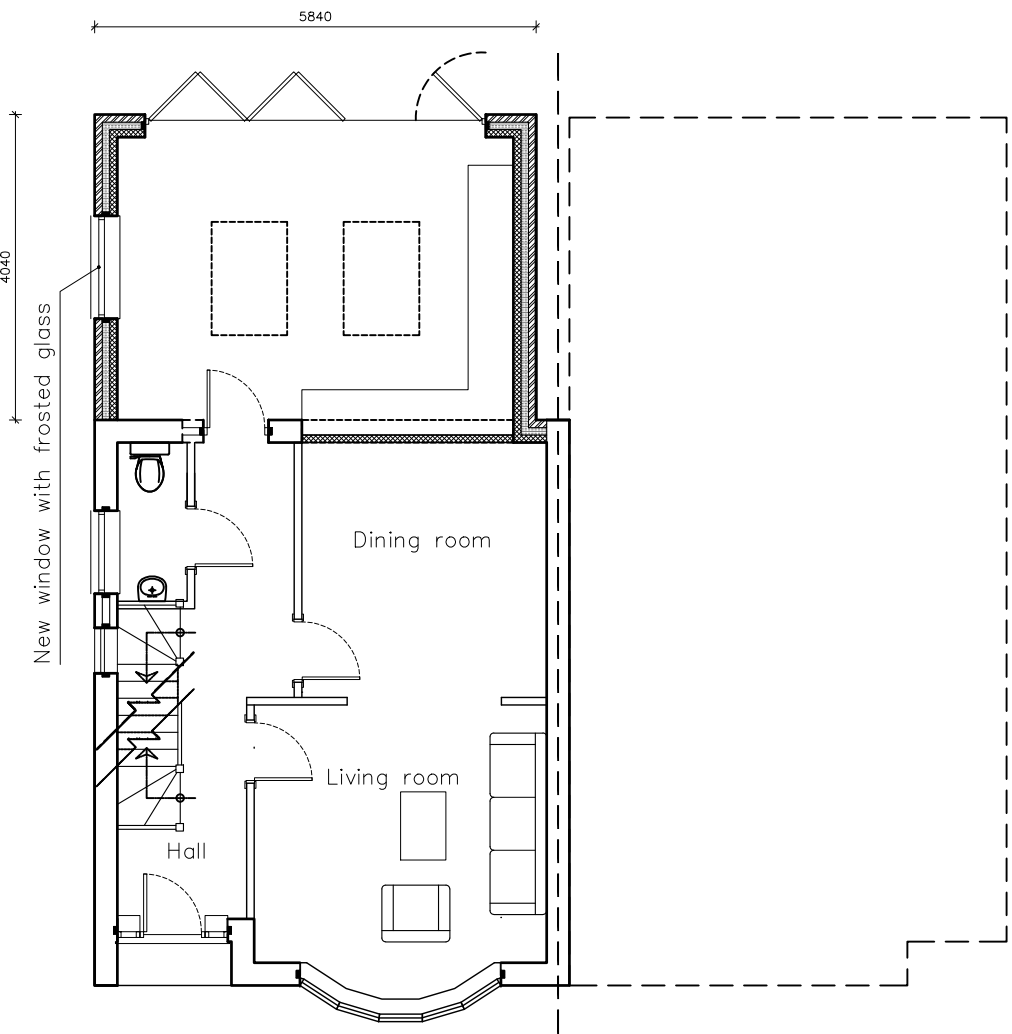

Proposed Ground Floor Plan

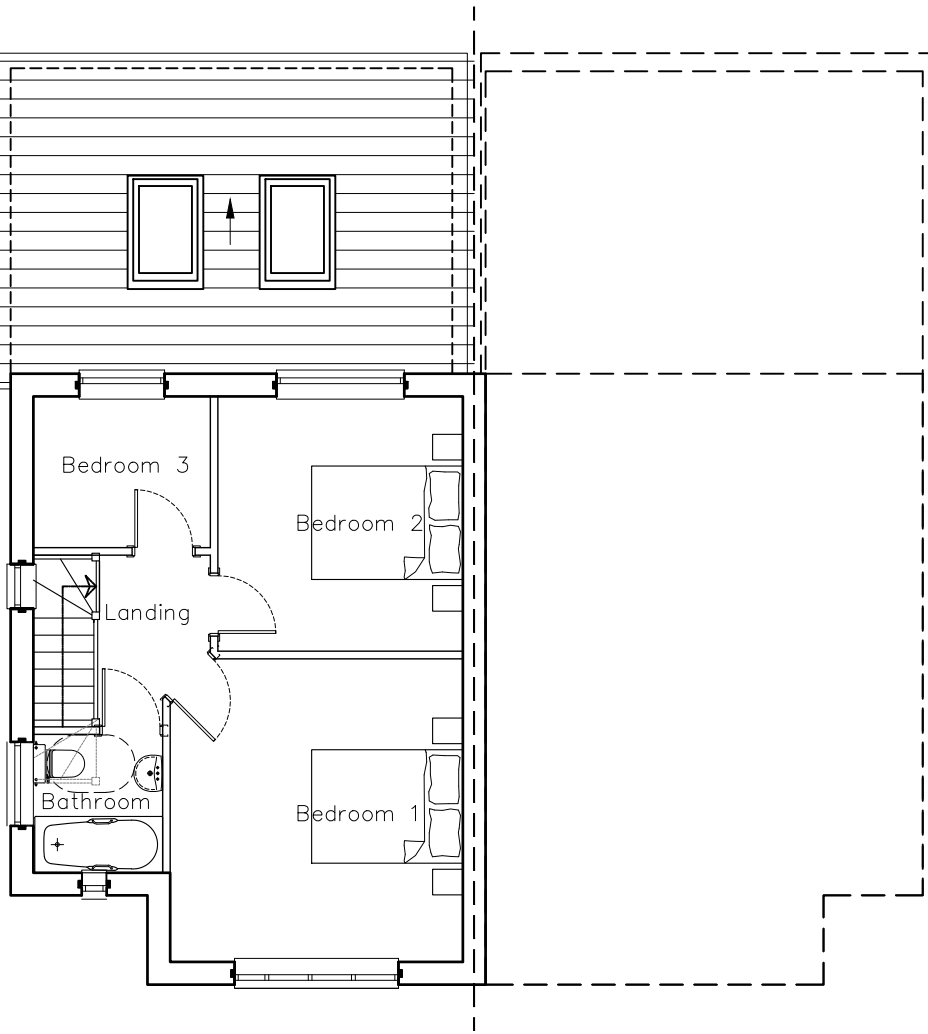


Proposed First Floor Plan

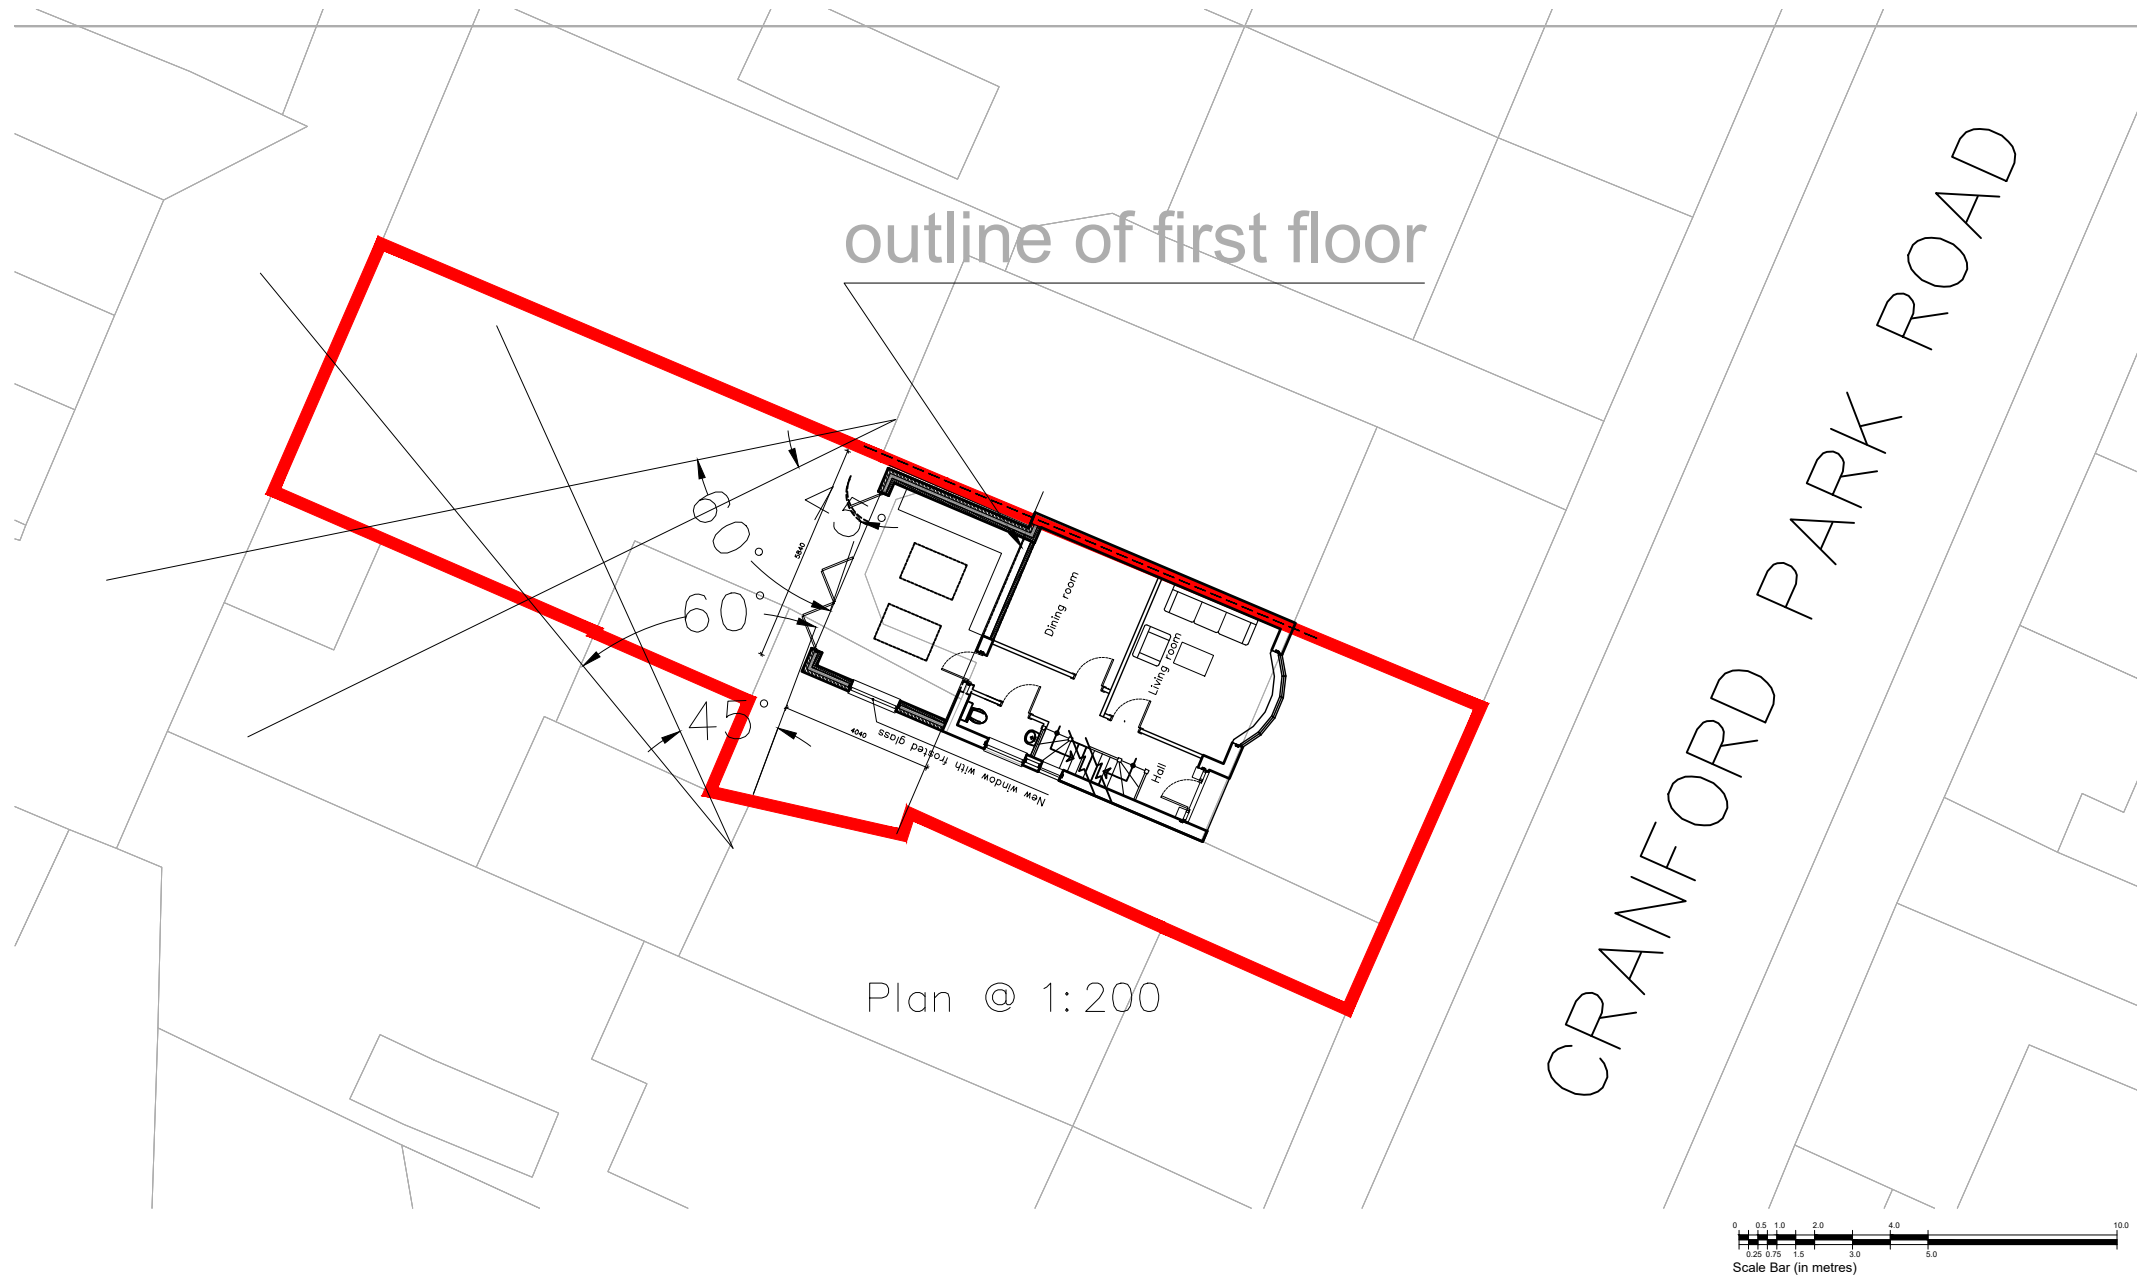



outline of first floor

Plan @ 1:200

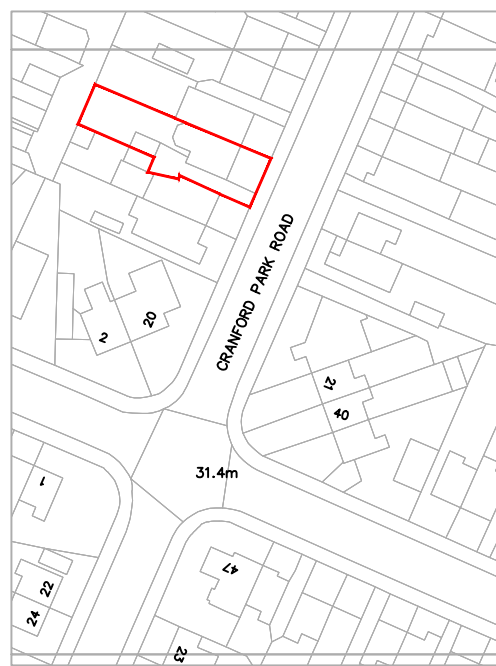

Location Plan @ 1:1250

1 : 1250 @

 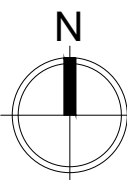

Scale Bar (in metres)



Merlin Property Services Ltd
Unitek House
Churchfield Road
Chalfont St Peter
SL9 0EW
Tel: 01753 888 551
Email: info@merlinpropertyservices.com
WWW.MERLINPROPERTYSERVICESLTD.COM

Site Location
UB3 4PF - 14 Cranford Park Road

Drawing Title
Planning Application

Drawing No.
UB3 4PF - 001

Drawn by MA	Checked by KG	Scale 1:100, 1:200, 1:1250	Date 23/06/17
----------------	------------------	-------------------------------	------------------