



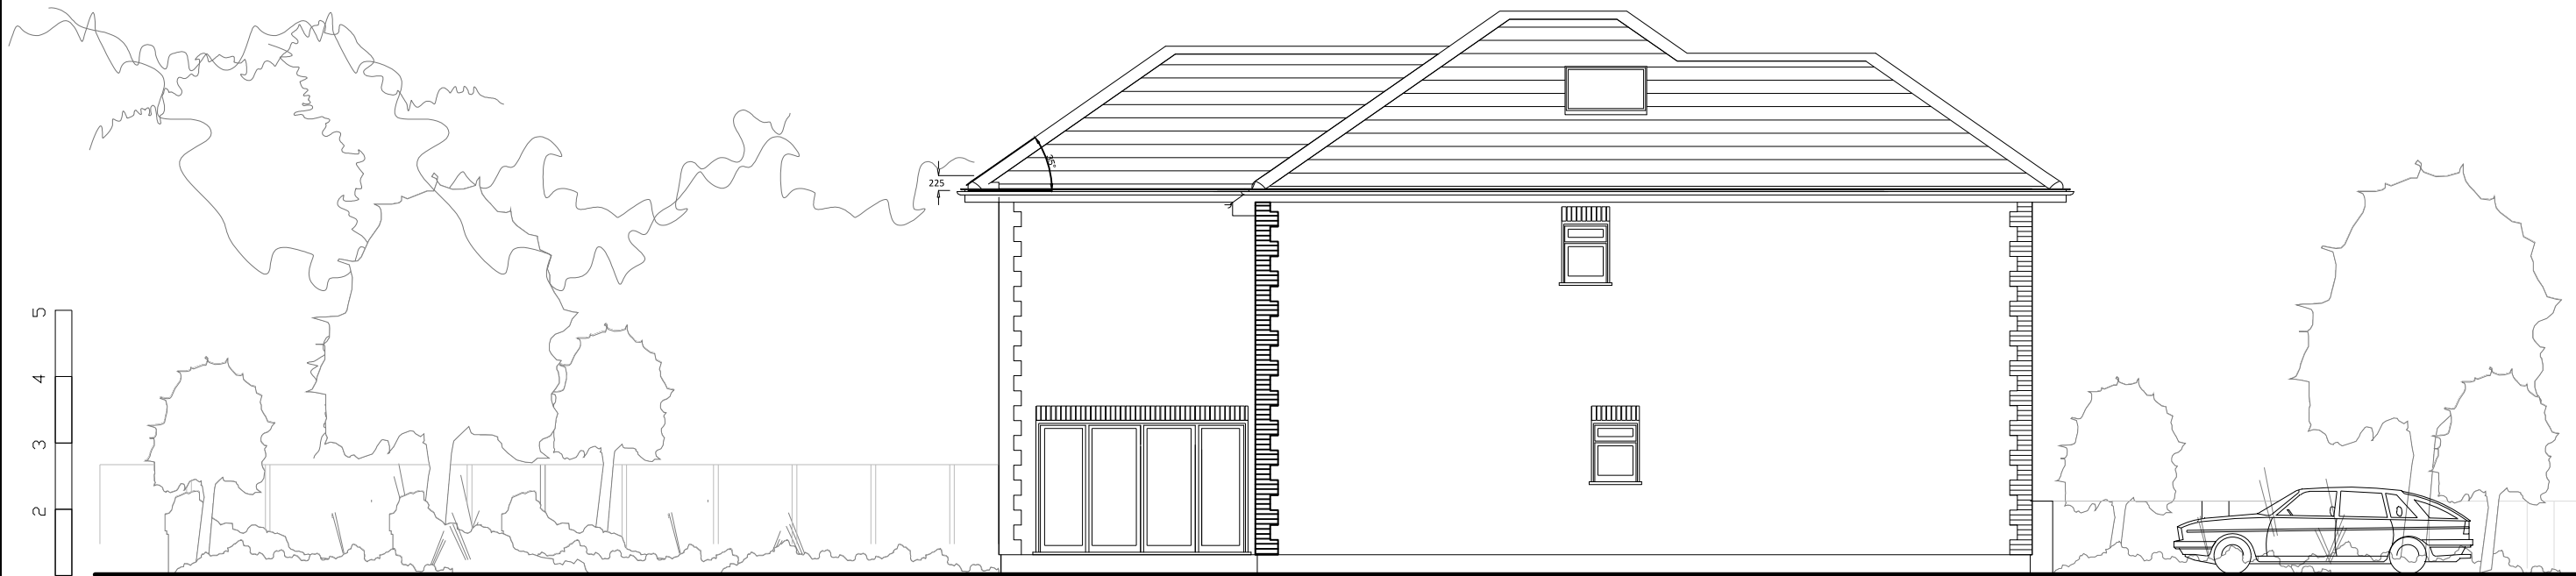

West Elevation

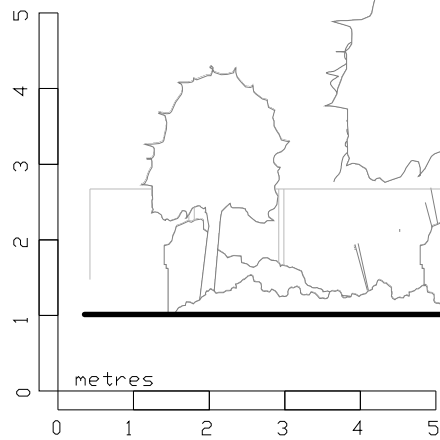

South Elevation



| NOTES:   | REVISIONS: |  |  | ASK PLANNING<br>Chartered Town Planners                                        |              |          | From Inception to Occupation |                                    |                                         |
|---|------------|--|--|--------------------------------------------------------------------------------|--------------|----------|------------------------------|------------------------------------|-----------------------------------------|
| <p>Figured dimensions are to be used in preference to scaled dimensions.</p> <p>Contractors to verify <b>all</b> dimensions on site before commencing any work or shop drawing.</p> <p>Any discrepancies between these drawings and the actual situation encountered on site should be conveyed to ASK Planning and / or contract administrator immediately.</p> <p>All work to comply with the latest relevant code of practice, British Standards and Building Regulations.</p> <p>No part of this drawing may be reproduced without the permission of ASK Planning.</p> <p>© ASK Planning 1998</p> |            |  |  | 18 The Common, London W5 3TR<br>Tel 020 3255 0099 Email: ask@askplanning.co.uk |              |          | TITLE/VIEW                   | Existing South and West Elevations |                                         |
|   |            |  |  |                                                                                |              |          | PROJECT                      | Planning                           |                                         |
|   |            |  |  | PROJECT NO.                                                                    | 2015/772/P   | DRAWN BY | KJW                          | LOCATION                           | 12 Harvil Road,<br>Ickenham<br>UB10 8AJ |
|   |            |  |  | DRAWING NO.                                                                    | 2015/772/P02 | DATE     | June '15                     |                                    |                                         |
|   |            |  |  | SCALE                                                                          | 1:100@A3     | REV.     |                              |                                    |                                         |