


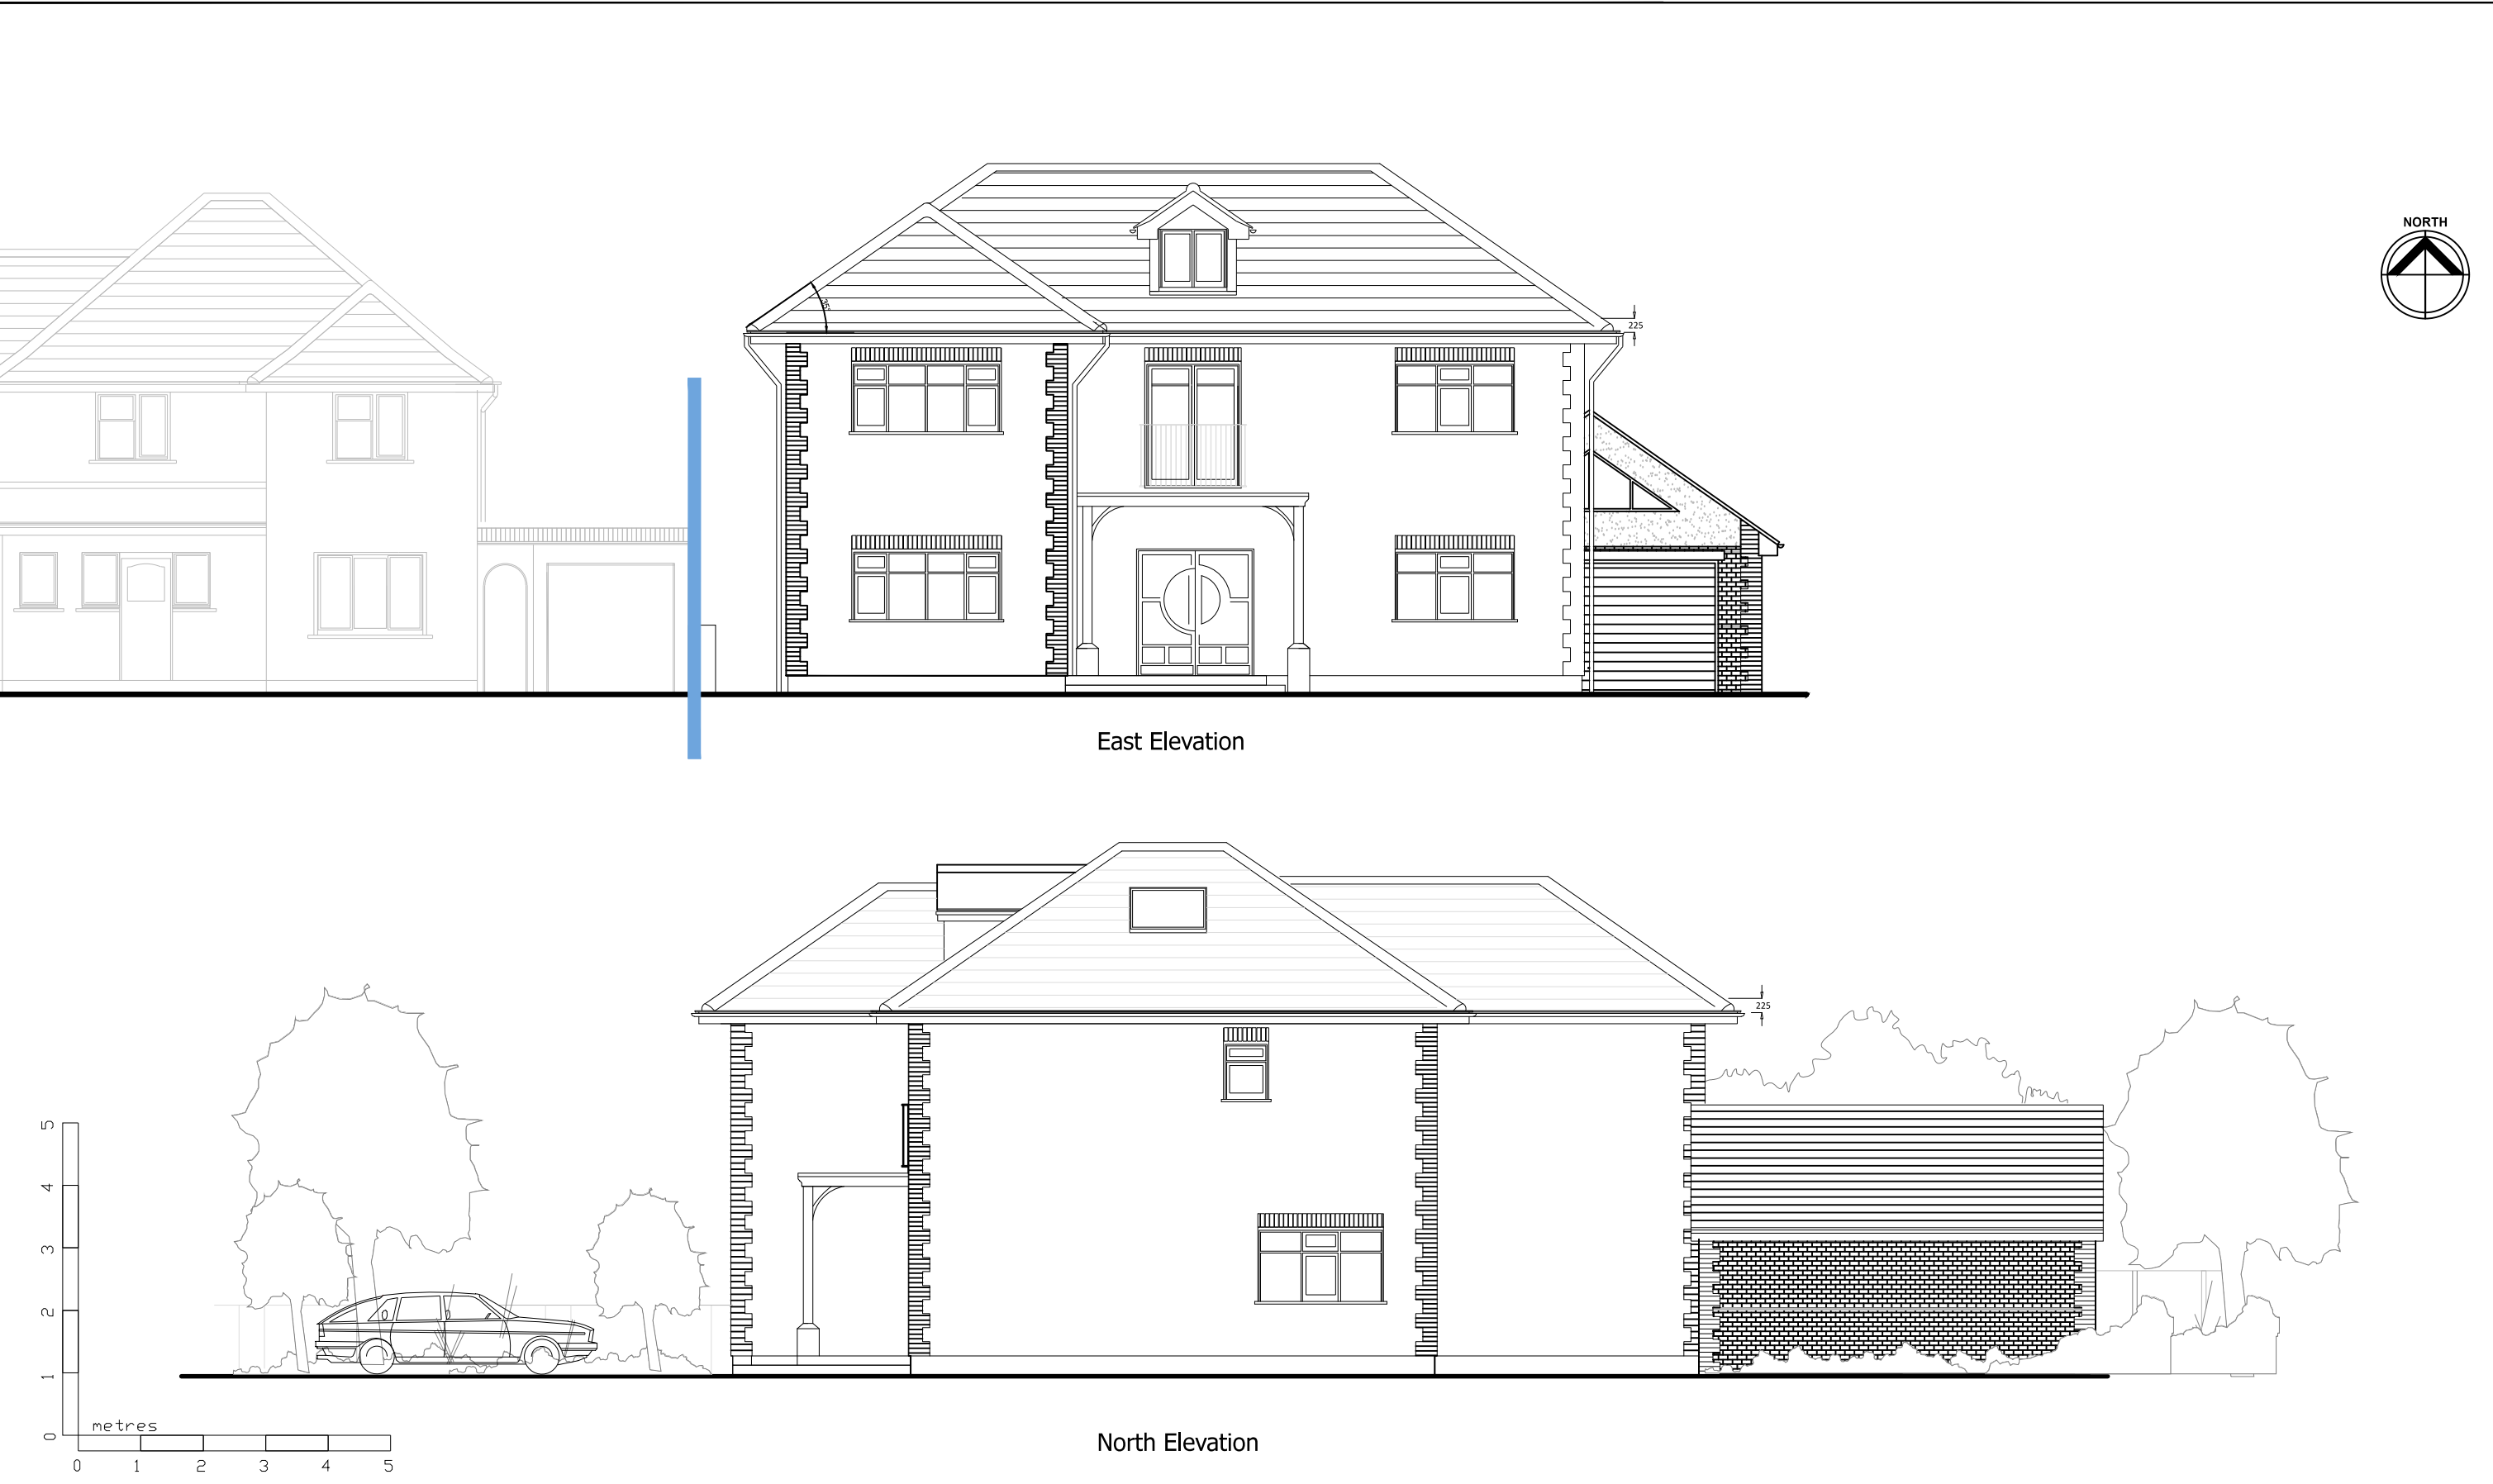

NOTES:	REVISIONS:				ASK PLANNING Chartered Town Planners				From Inception to Occupation	
Figured dimensions are to be used in preference to scaled dimensions.					18 The Common, London W5 3TR Tel 020 3255 0099 Email: ask@askplanning.co.uk				TITLE/VIEW	Proposed North and East Elevations
Contractors to verify all dimensions on site before commencing any work or shop drawing.									PROJECT	Planning
Any discrepancies between these drawings and the actual situation encountered on site should be conveyed to ASK Planning and / or contract administrator immediately.					PROJECT NO.	2015/772/P	DRAWN BY	KJW	LOCATION	12 Harvil Road, Ickenham UB10 8AJ
All work to comply with the latest relevant code of practice, British Standards and Building Regulations.					DRAWING NO.	2015/772/P06	DATE	June '15		
No part of this drawing may be reproduced without the permission of ASK Planning.					SCALE	1:100@A3	REV.			
© ASK Planning 1998										