
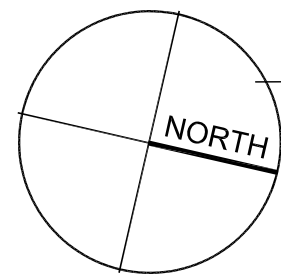
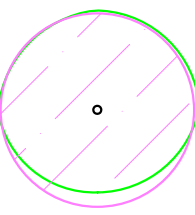
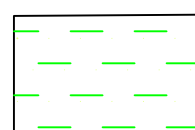


No.12, Harvil Road, Ickenham, London. UB10 8AJ

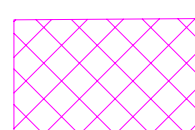


Tree Protection Plan (Fig.2 Fencing).

LEGEND

-  Existing tree retained & RPA / above ground constraints undisturbed
-  Fig. 2 Fencing in accordance with BS5837:2012
-  Lawn Areas overseeded with shade tolerant mix around T1.
-  Proprietary 'Ground Guards' to protect access to works area to construct Conservatory (see amended report).

Notes:


1. Garden design has taken into account RPA of T1 in accordance with BS5837:2012.
2. To be read in conjunction with Arboricultural Report (amended 22.10.150 & Tree Survey.
3. To be read in conjunction with original appendices.
4. Landscape Design subject to variation given amended general arrangement to be confirmed.

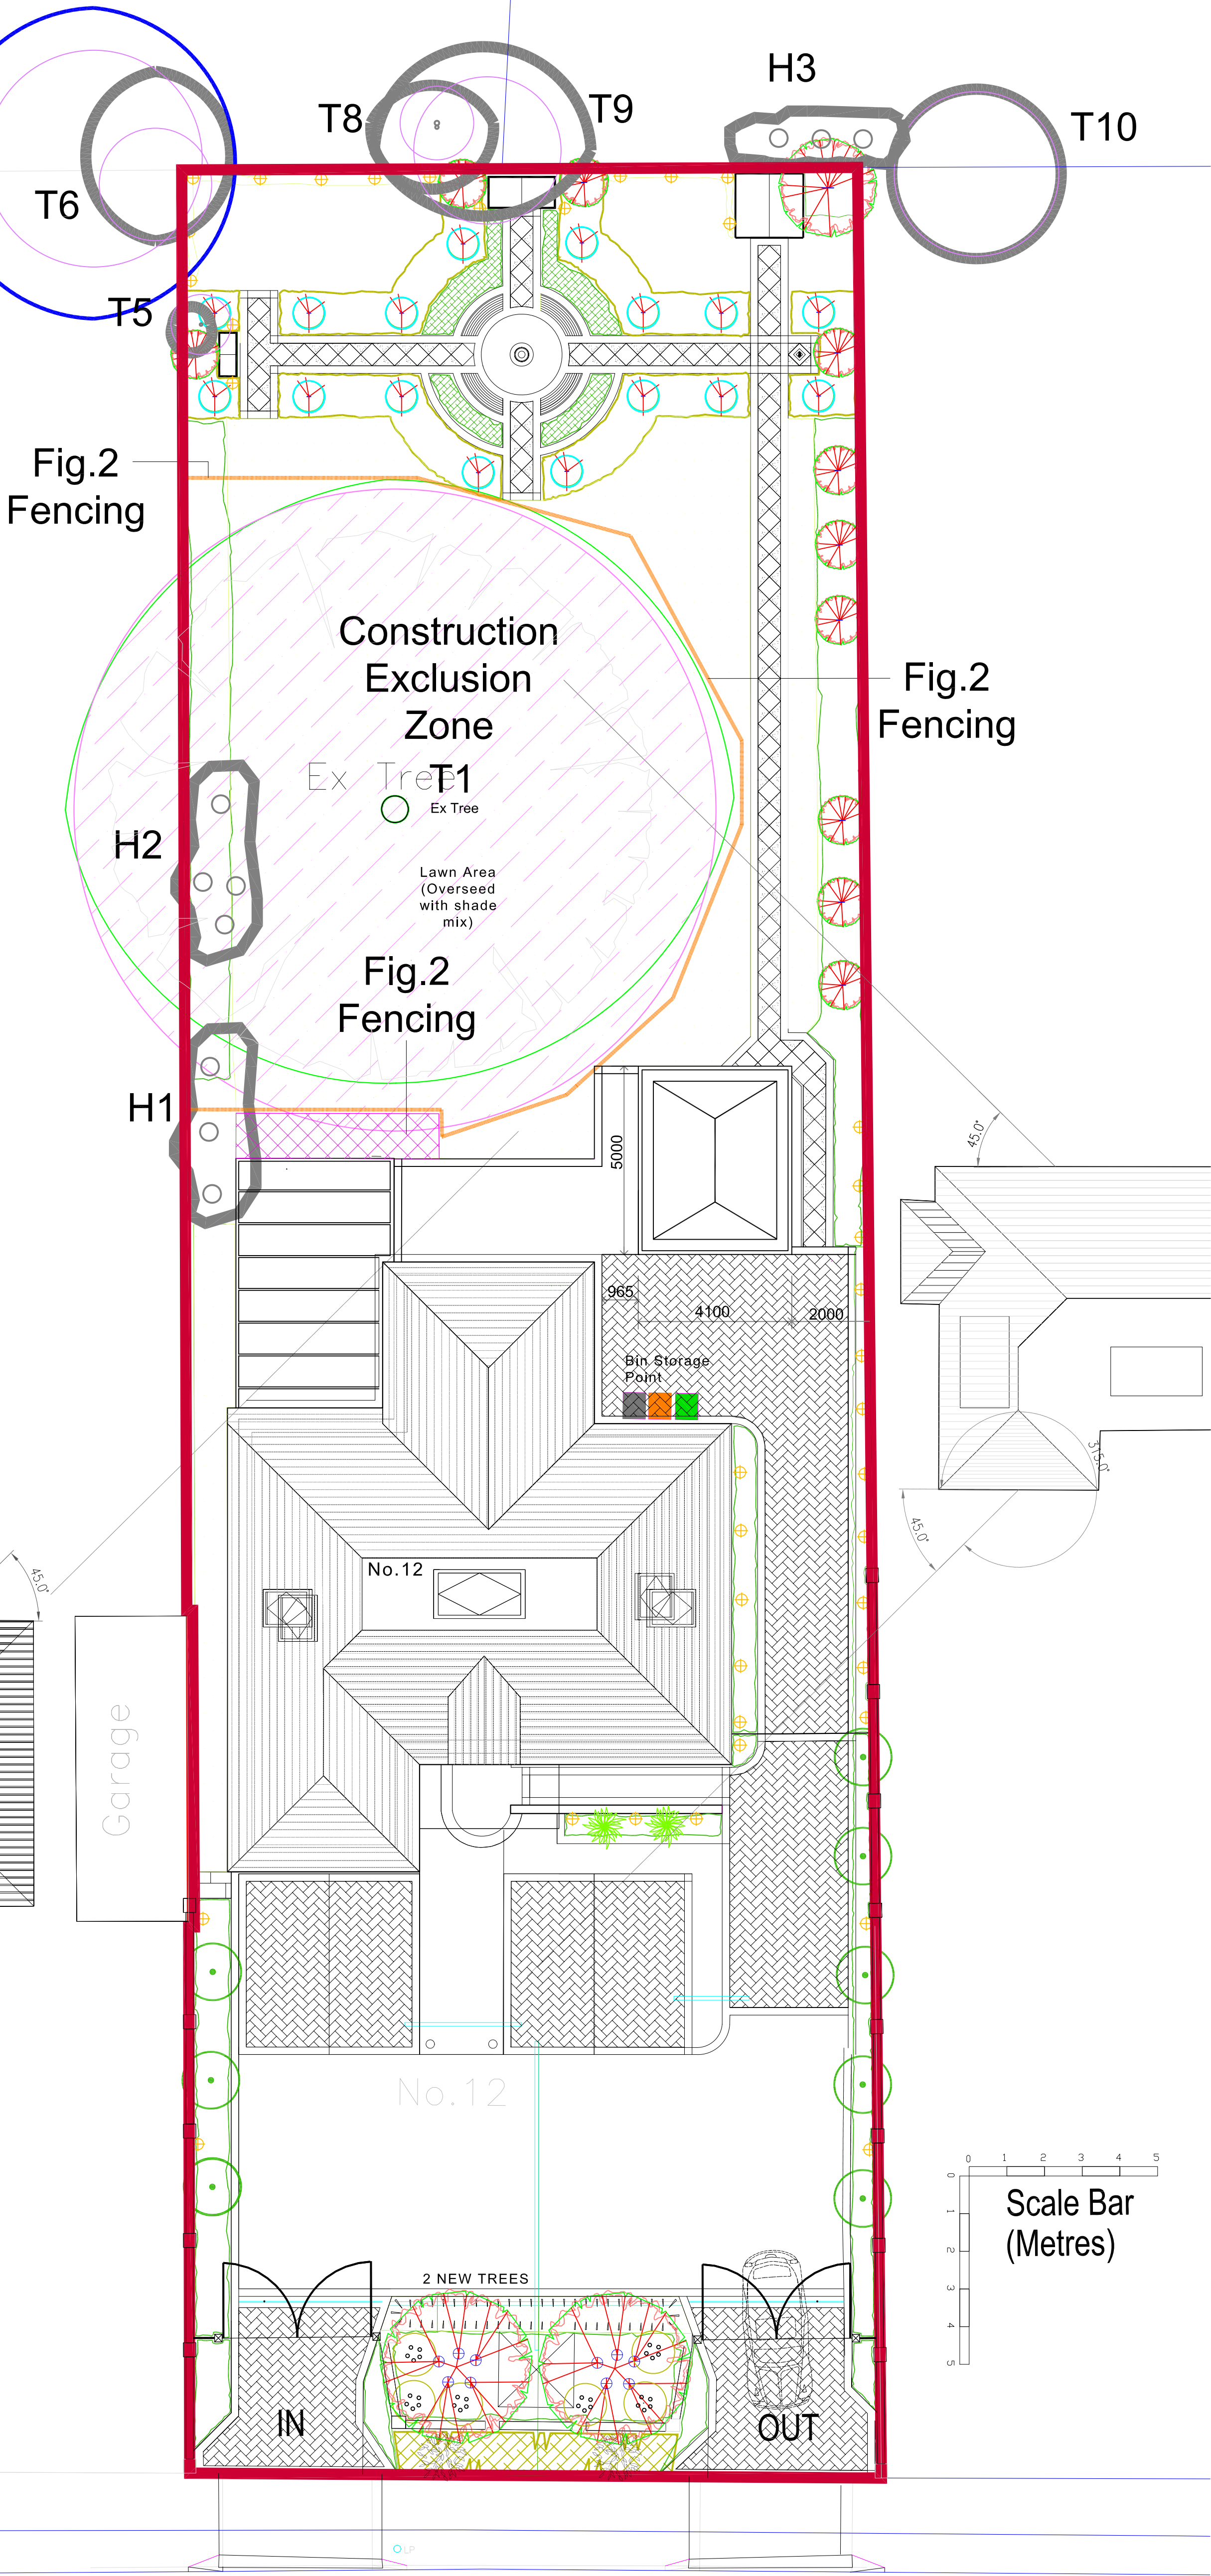

- F Layout amended to 2.0m boundary clearance and 965mm access between garage & house to give 4.1m x 5.0m garage. RWG 30.10.15
- E Layout adjust to avoid impacts on RPA of T1, garage location optimised to space available given constraints 26.10.15 RWG
- D Fig.2 adjusted & Ground Guards added as per updated report 22.10.15 RWG
- C Accesses adjusted. RWG 200214
- B Two trees at front shown. RWG 190214
- A Current roof plan shown. RWG 271113

Revision:
Status:

FOR PLANNING

  **GREENWAY LA LTD**
trading as Greenway Landscape Architects
THE STUDIO, UNIT 16, CANALSIDE OFFICES
COMPLEX, LOWESMOOR WHARF,
LOWESMOOR, WORCESTER, WR1 2RS
tel: 01905 612608
email: rwglandscape@googlemail.com

Project:
No.12, Harvil Road, Ickenham.

Drawing Title:
Tree Protection Plan (Fig.2 Fencing)

Client:
Naseeb Ghera (via Ask PlanningLtd).

Drawn by: RWG	Checked by: RWG	Date: 04/09/13	Scale: 1:100@A1
Drawing No: GLA-663-004	Revision: F		

NOTE: Do not scale from this drawing. All dimensions to be checked on site. Discrepancies between this drawing and information given elsewhere must be reported to this office for clarification before proceeding. No part of this drawing may be reproduced without the permission of GREENWAY LA LTD.
© Greenway LA Ltd 1996.