



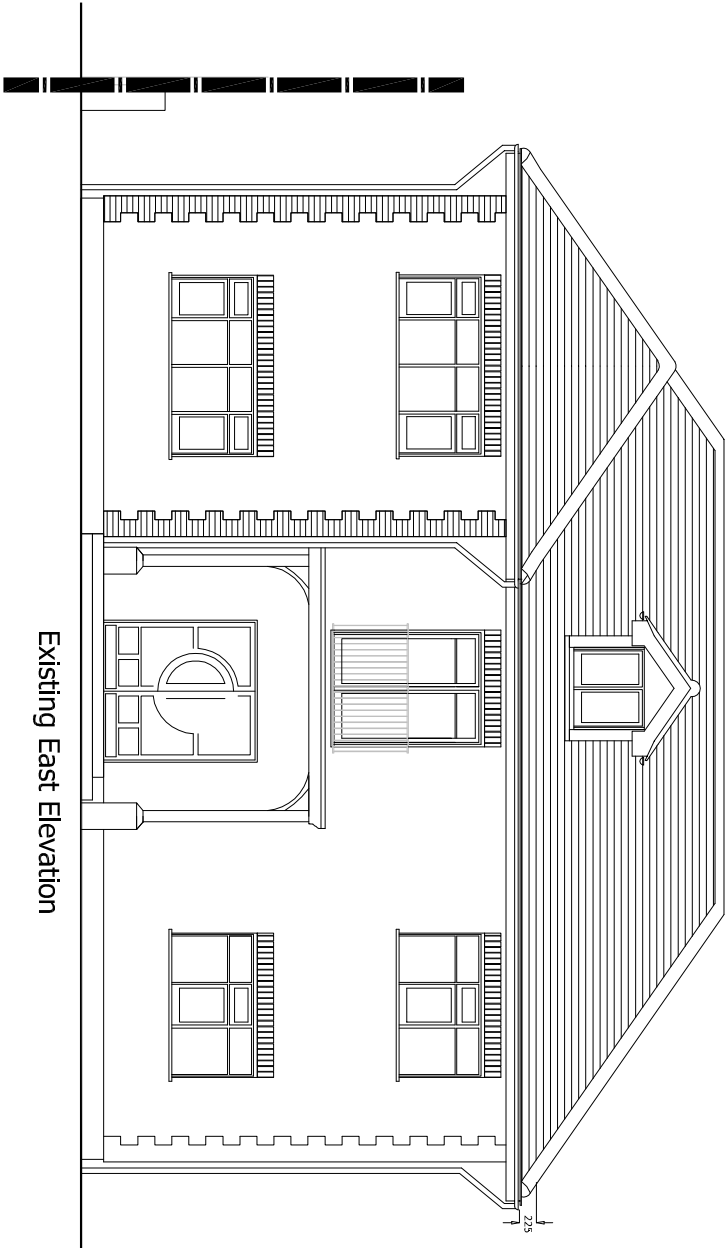

Existing East Elevation

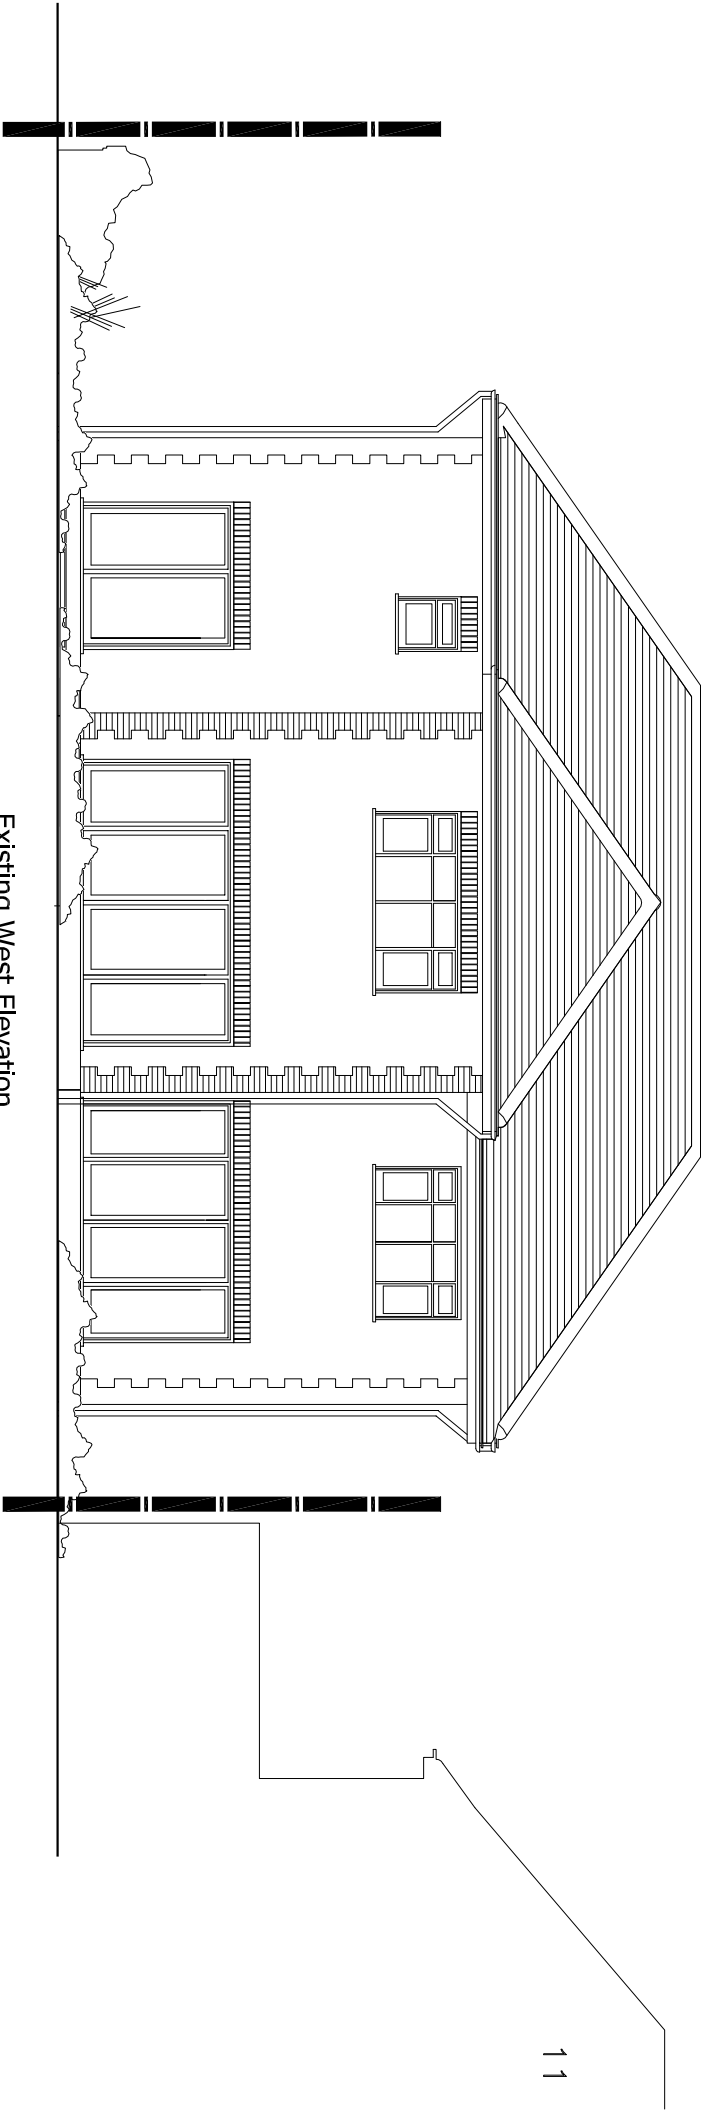

Existing West Elevation

NOTES:		REVISIONS:		ASKPLANNING Chartered Town Planners 18 The Common, London W5 3TR Tel 020 3255 0099 ask@askplanning.co.uk		From Inception to Occupation TITLE/VIEW: EXISTING ELEVATIONS PROJECT: PROPOSED GARAGE & CONSERVATORY LOCATION: 12 HARVIL ROAD ICKENHAM UB10 8AJ	
Figured dimensions are to be used in preference to scaled dimensions. Contractors to verify all dimensions on site before commencing any work or shop drawing. Any discrepancies between these drawings and the actual situation contract administrator immediately. All work to comply with the latest relevant code of practice, British Standards and Building Regulations. No part of this drawing may be reproduced without the permission of ASK Planning. © ASK Planning 1998							
SCALE 1:100 A3		DRAWN BY: RA					
DRAWING NO.		DATE: 02 / 11 /2015					
2015 / 772/P/05		REV.					