



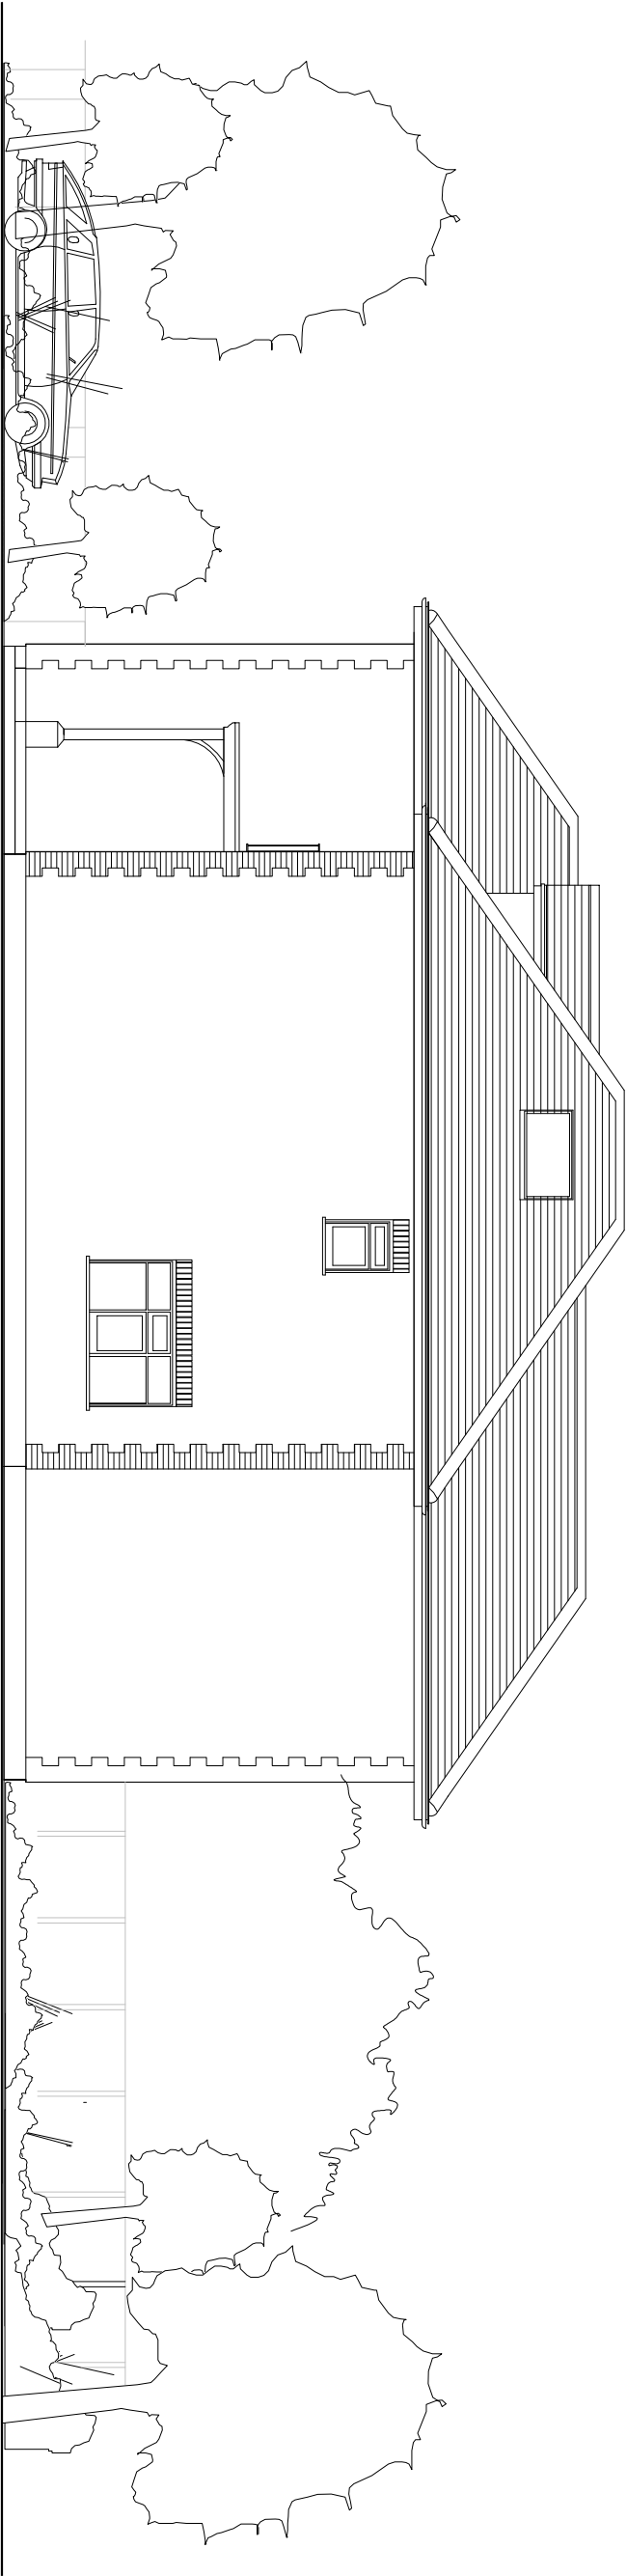

Existing North Elevation

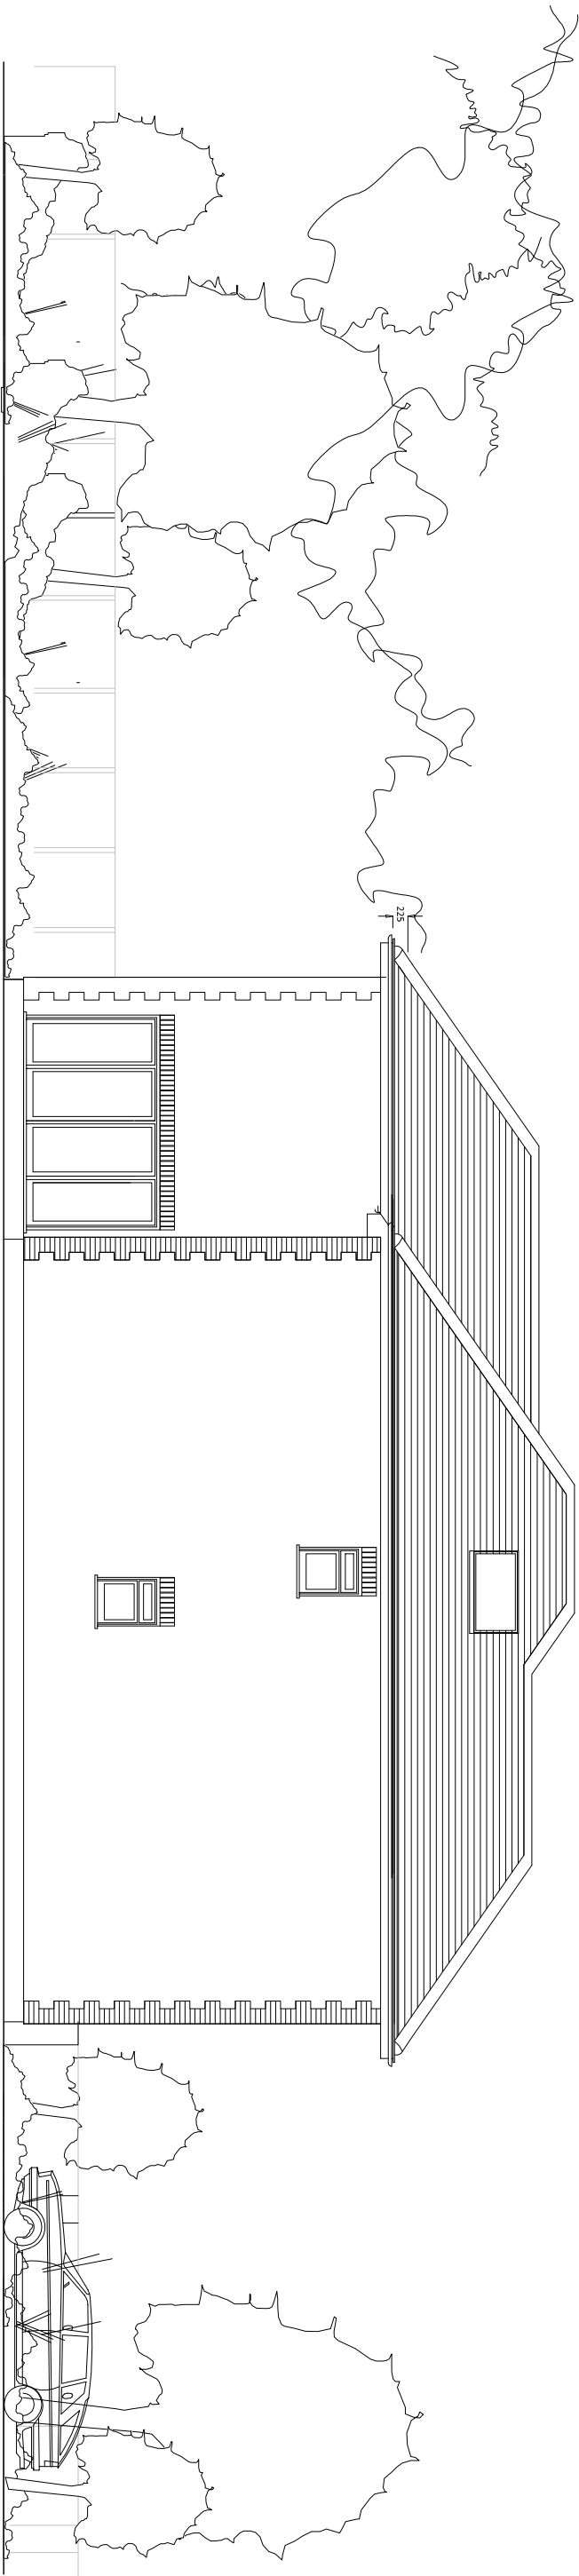

Existing South Elevation

NOTES:		REVISIONS:	
Figured dimensions are to be used in preference to scaled dimensions. Contractors to verify all dimensions on site before commencing any work or shop drawing. Any discrepancies between these drawings and the actual situation encountered on site should be conveyed to ASK Planning and / or contract administrator immediately. All work to comply with the latest relevant code of practice, British Standards and Building Regulations. No part of this drawing may be reproduced without the permission of ASK Planning. © ASK Planning 1998			
ASK PLANNING Chartered Town Planners 18 The Common, London W5 3TR Tel 020 3255 0099 ask@askplanning.co.uk			
SCALE 1:100 A3	DRAWN BY: RA		
DRAWING NO.	DATE: 02 / 11 /2015		
2015 / 772/P/06	REV.		