



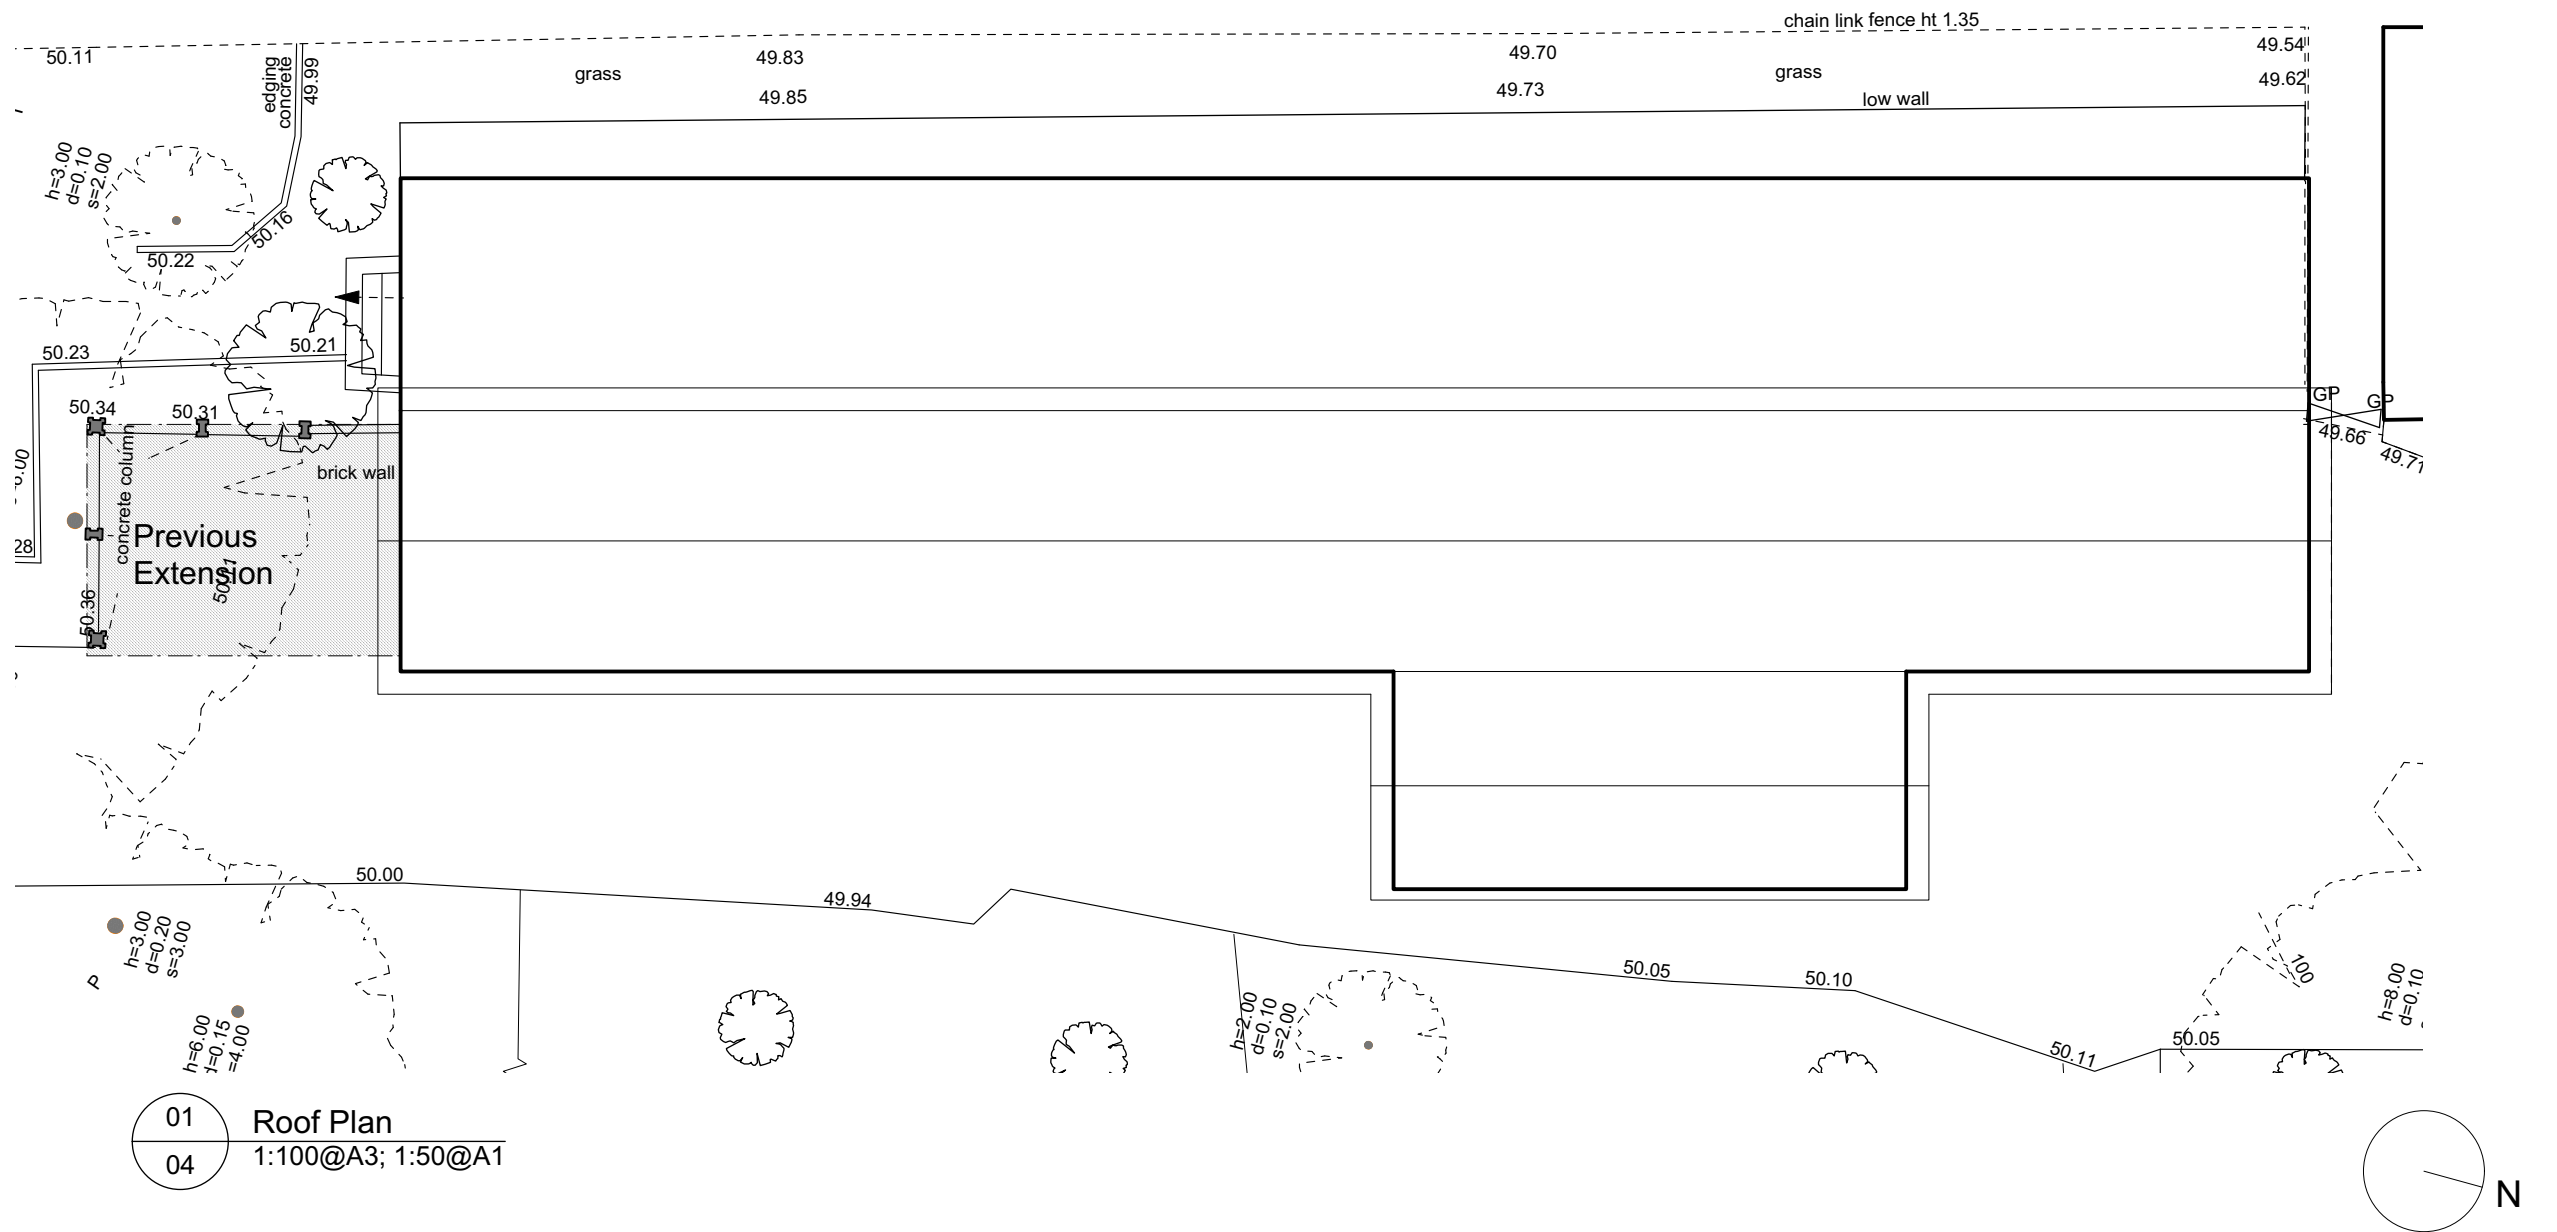

01 Roof Plan
04 1:100@A3; 1:50@A1

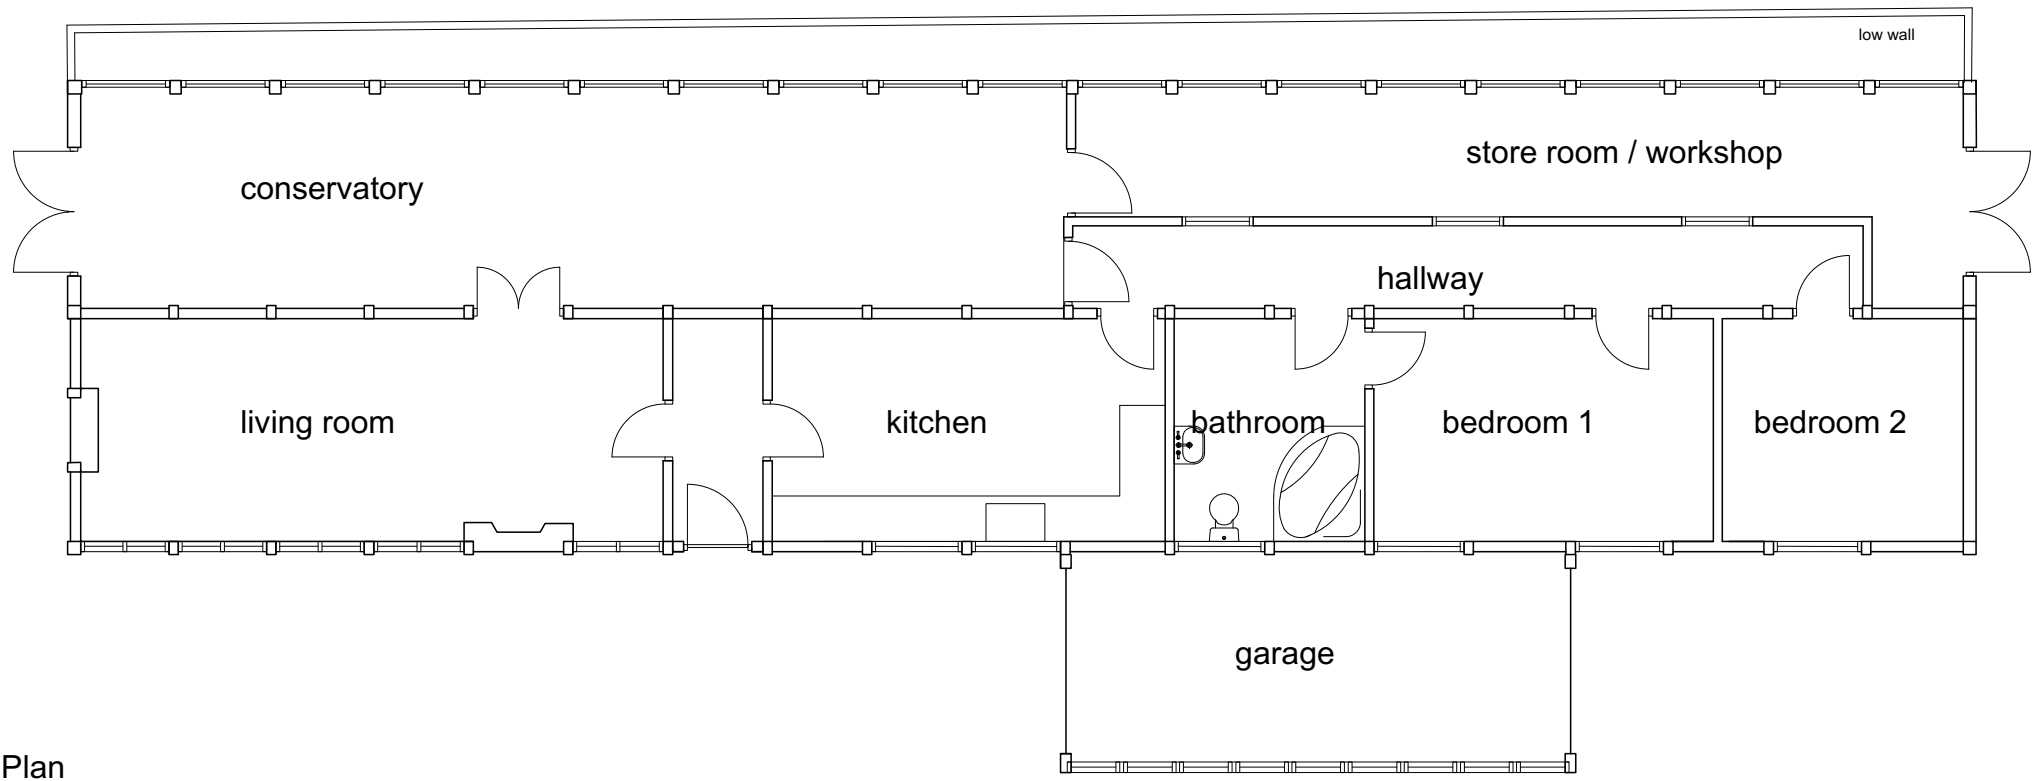

02 Floor Plan
04 1:100@A3; 1:50@A1



Notes		DO NOT SCALE - Use Figure Dimensions Only IF IN DOUBT - ASK			
Revisions					
Old Oak Lodge Cottage Harefield UB9 6HJ					
Existing Floor Plans					
ROGER MEARS ARCHITECTS LLP 2 Compton Terrace London N1 2UN rma@rogermears.co.uk tel 020 7359 8222 www.rmears.co.uk fax 020 7354 5208					
Date	Scale	Job No.	Code	Dwg No.	
26.01.16	1:100@A3	1547	-	04	