






01 East Elevation
05 1:100@A3; 1:50@A1

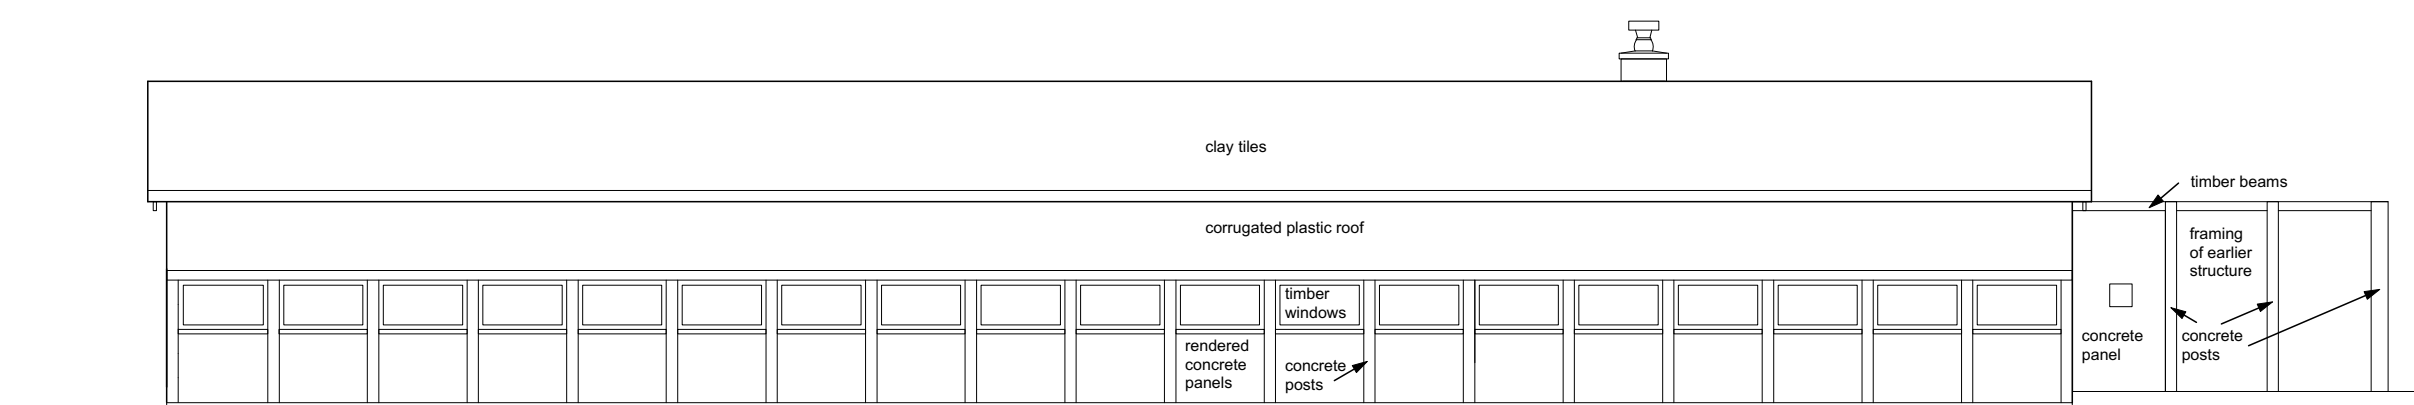


02 West Elevation
05 1:100@A3; 1:50@A1

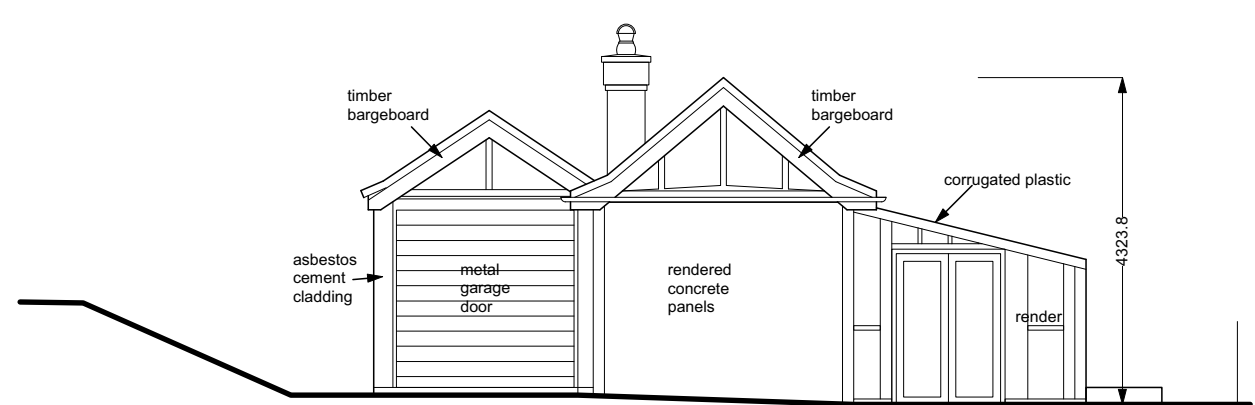

03 North Elevation
05 1:100@A3; 1:50@A1

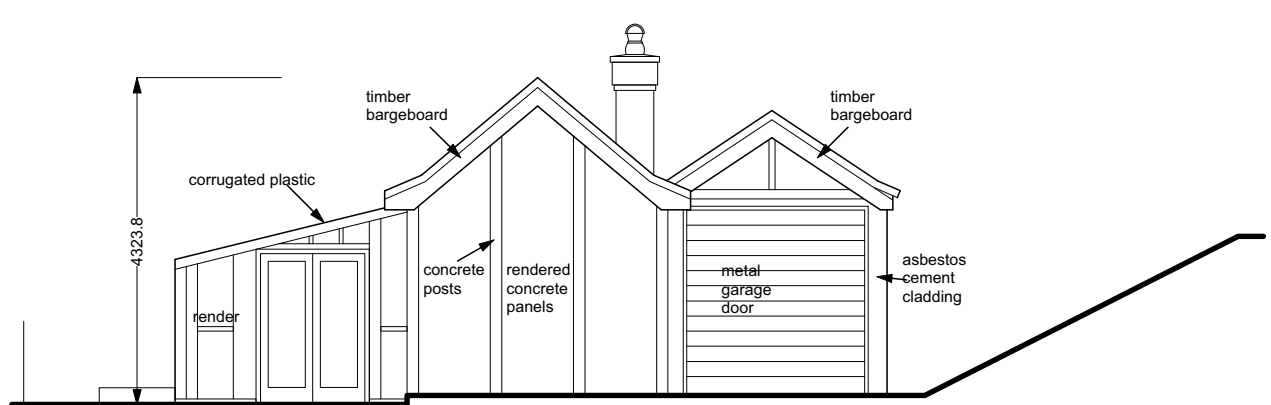

04 South Elevation
05 1:100@A3; 1:50@A1

 

Notes		DO NOT SCALE - Use Figure Dimensions Only IF IN DOUBT - ASK		
Revisions				
Old Oak Lodge Cottage Harefield UB9 6HJ				
Existing Elevations				
ROGER MEARS ARCHITECTS LLP 2 Compton TerraceLondon N1 2UN rma@rogermears.co.ukwww.rmears.co.uktel 020 7359 8222 fax 020 7354 5208				
Date	Scale	Job No.	Code	Dwg No.
26.01.16	1:100@A3	1547	-	05