


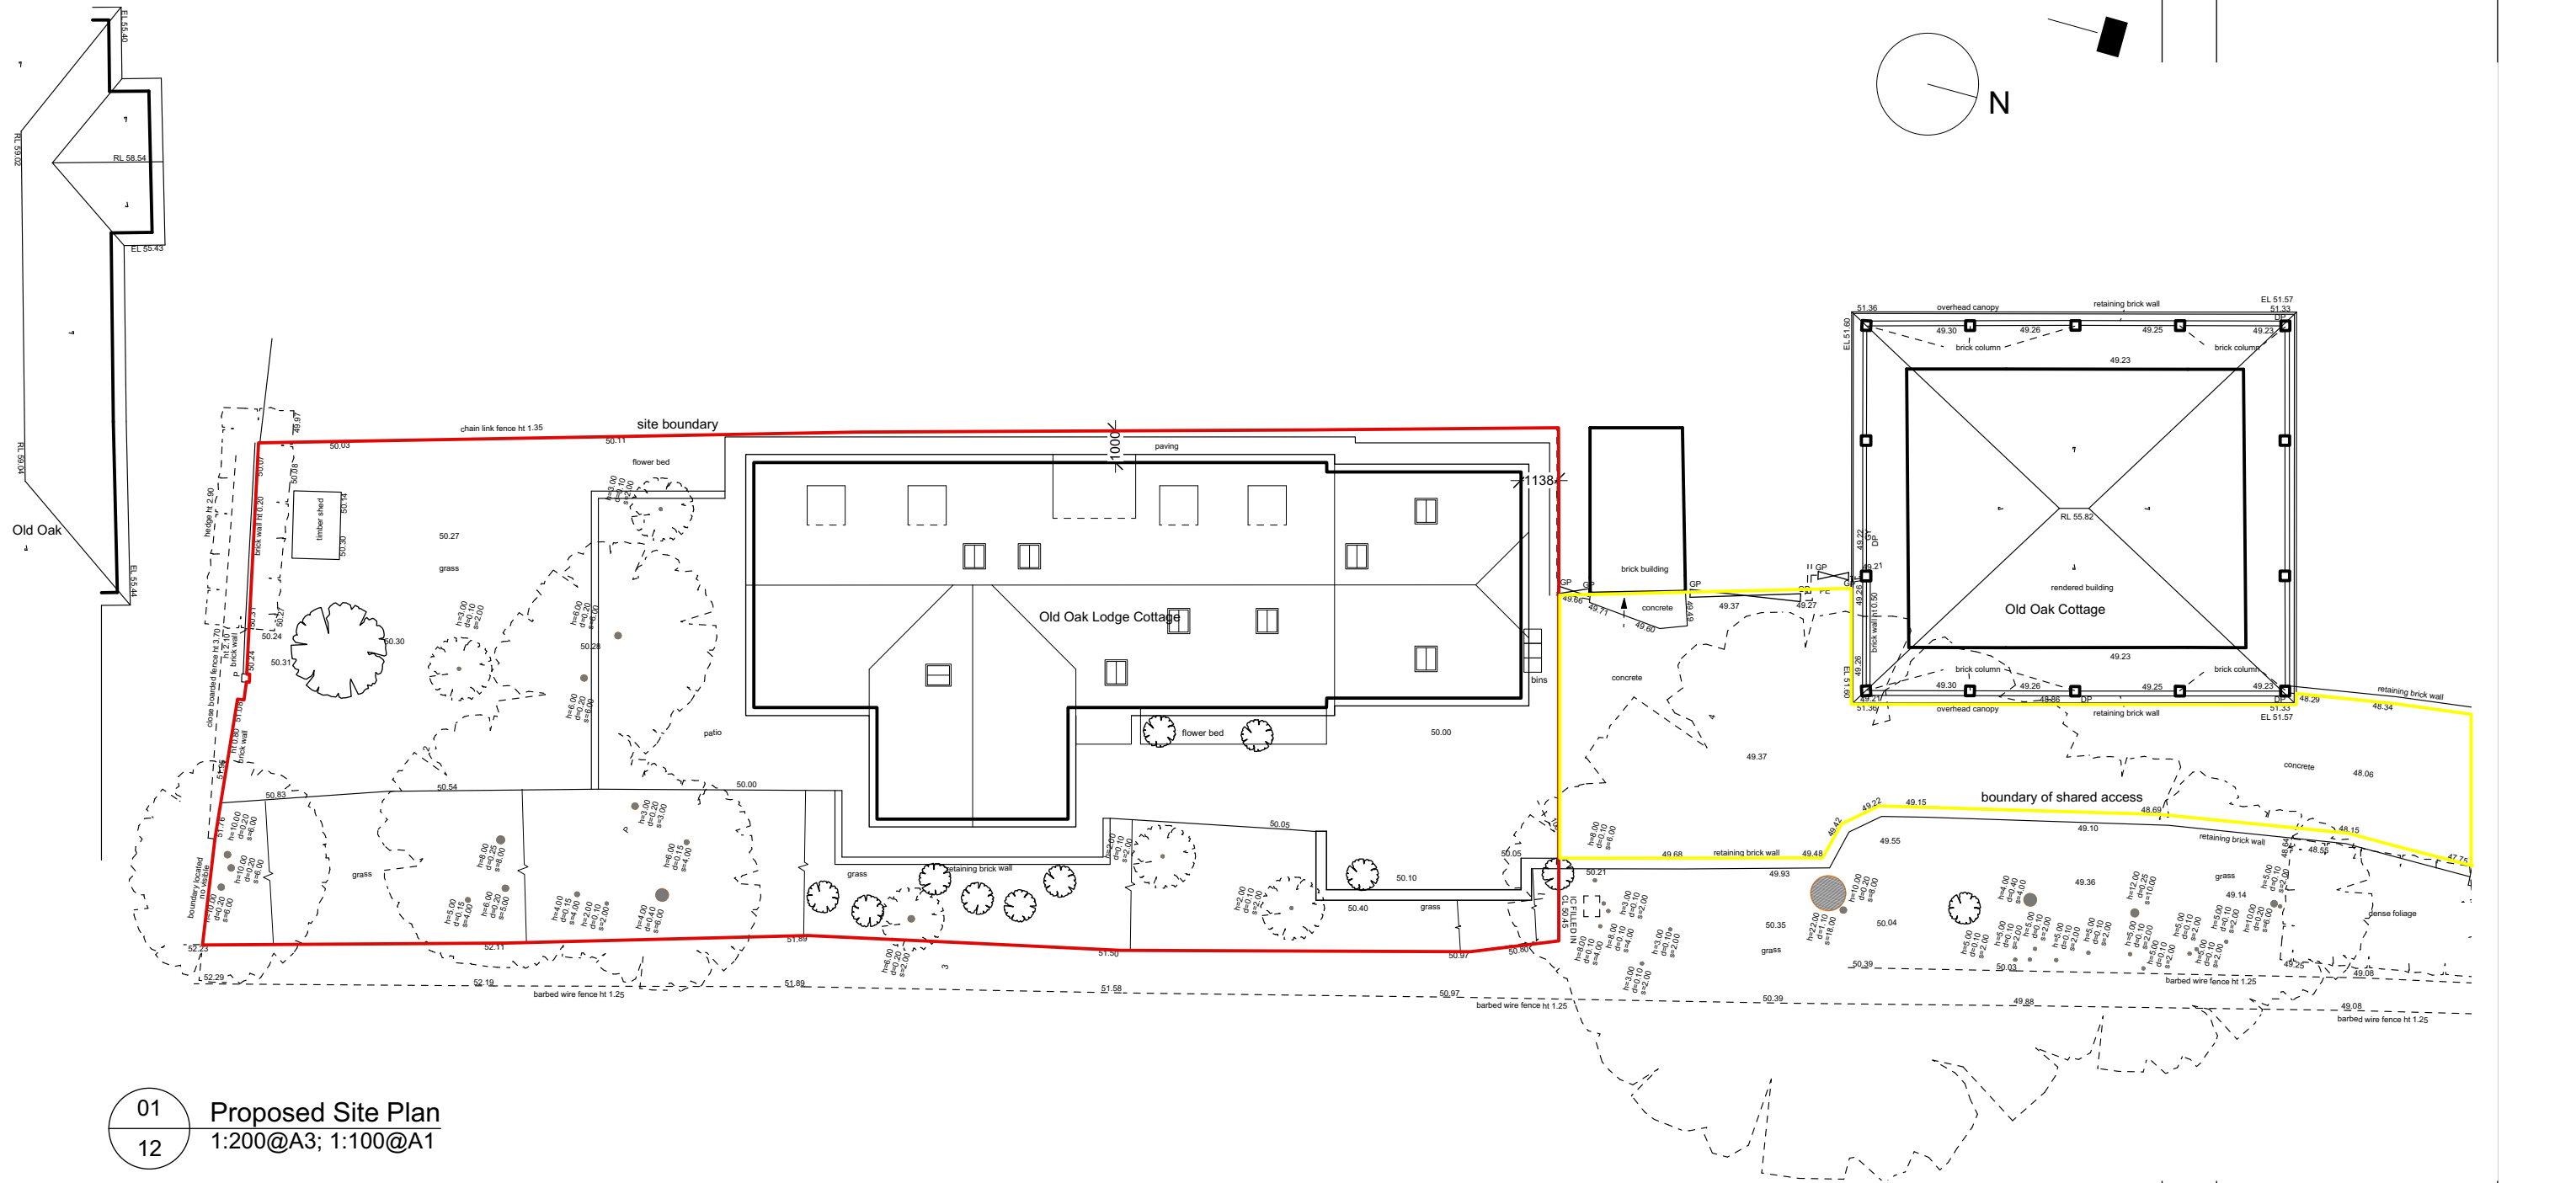

Notes DO NOT SCALE - Use Figure Dimensions Only IF IN DOUBT - ASK

Revisions

Old Oak Lodge Cottage
Harefield UB9 6HJ

Proposed
Site Plan

ROGER MEARS ARCHITECTS LLP
2 Compton Terrace London N1 2UN

rma@rogermears.co.uk tel 020 7359 8222
www.rmears.co.uk fax 020 7354 5208

Date	Scale	Job No.	Code	Dwg No.
26.01.16	1:100@A3	1547	-	12-