


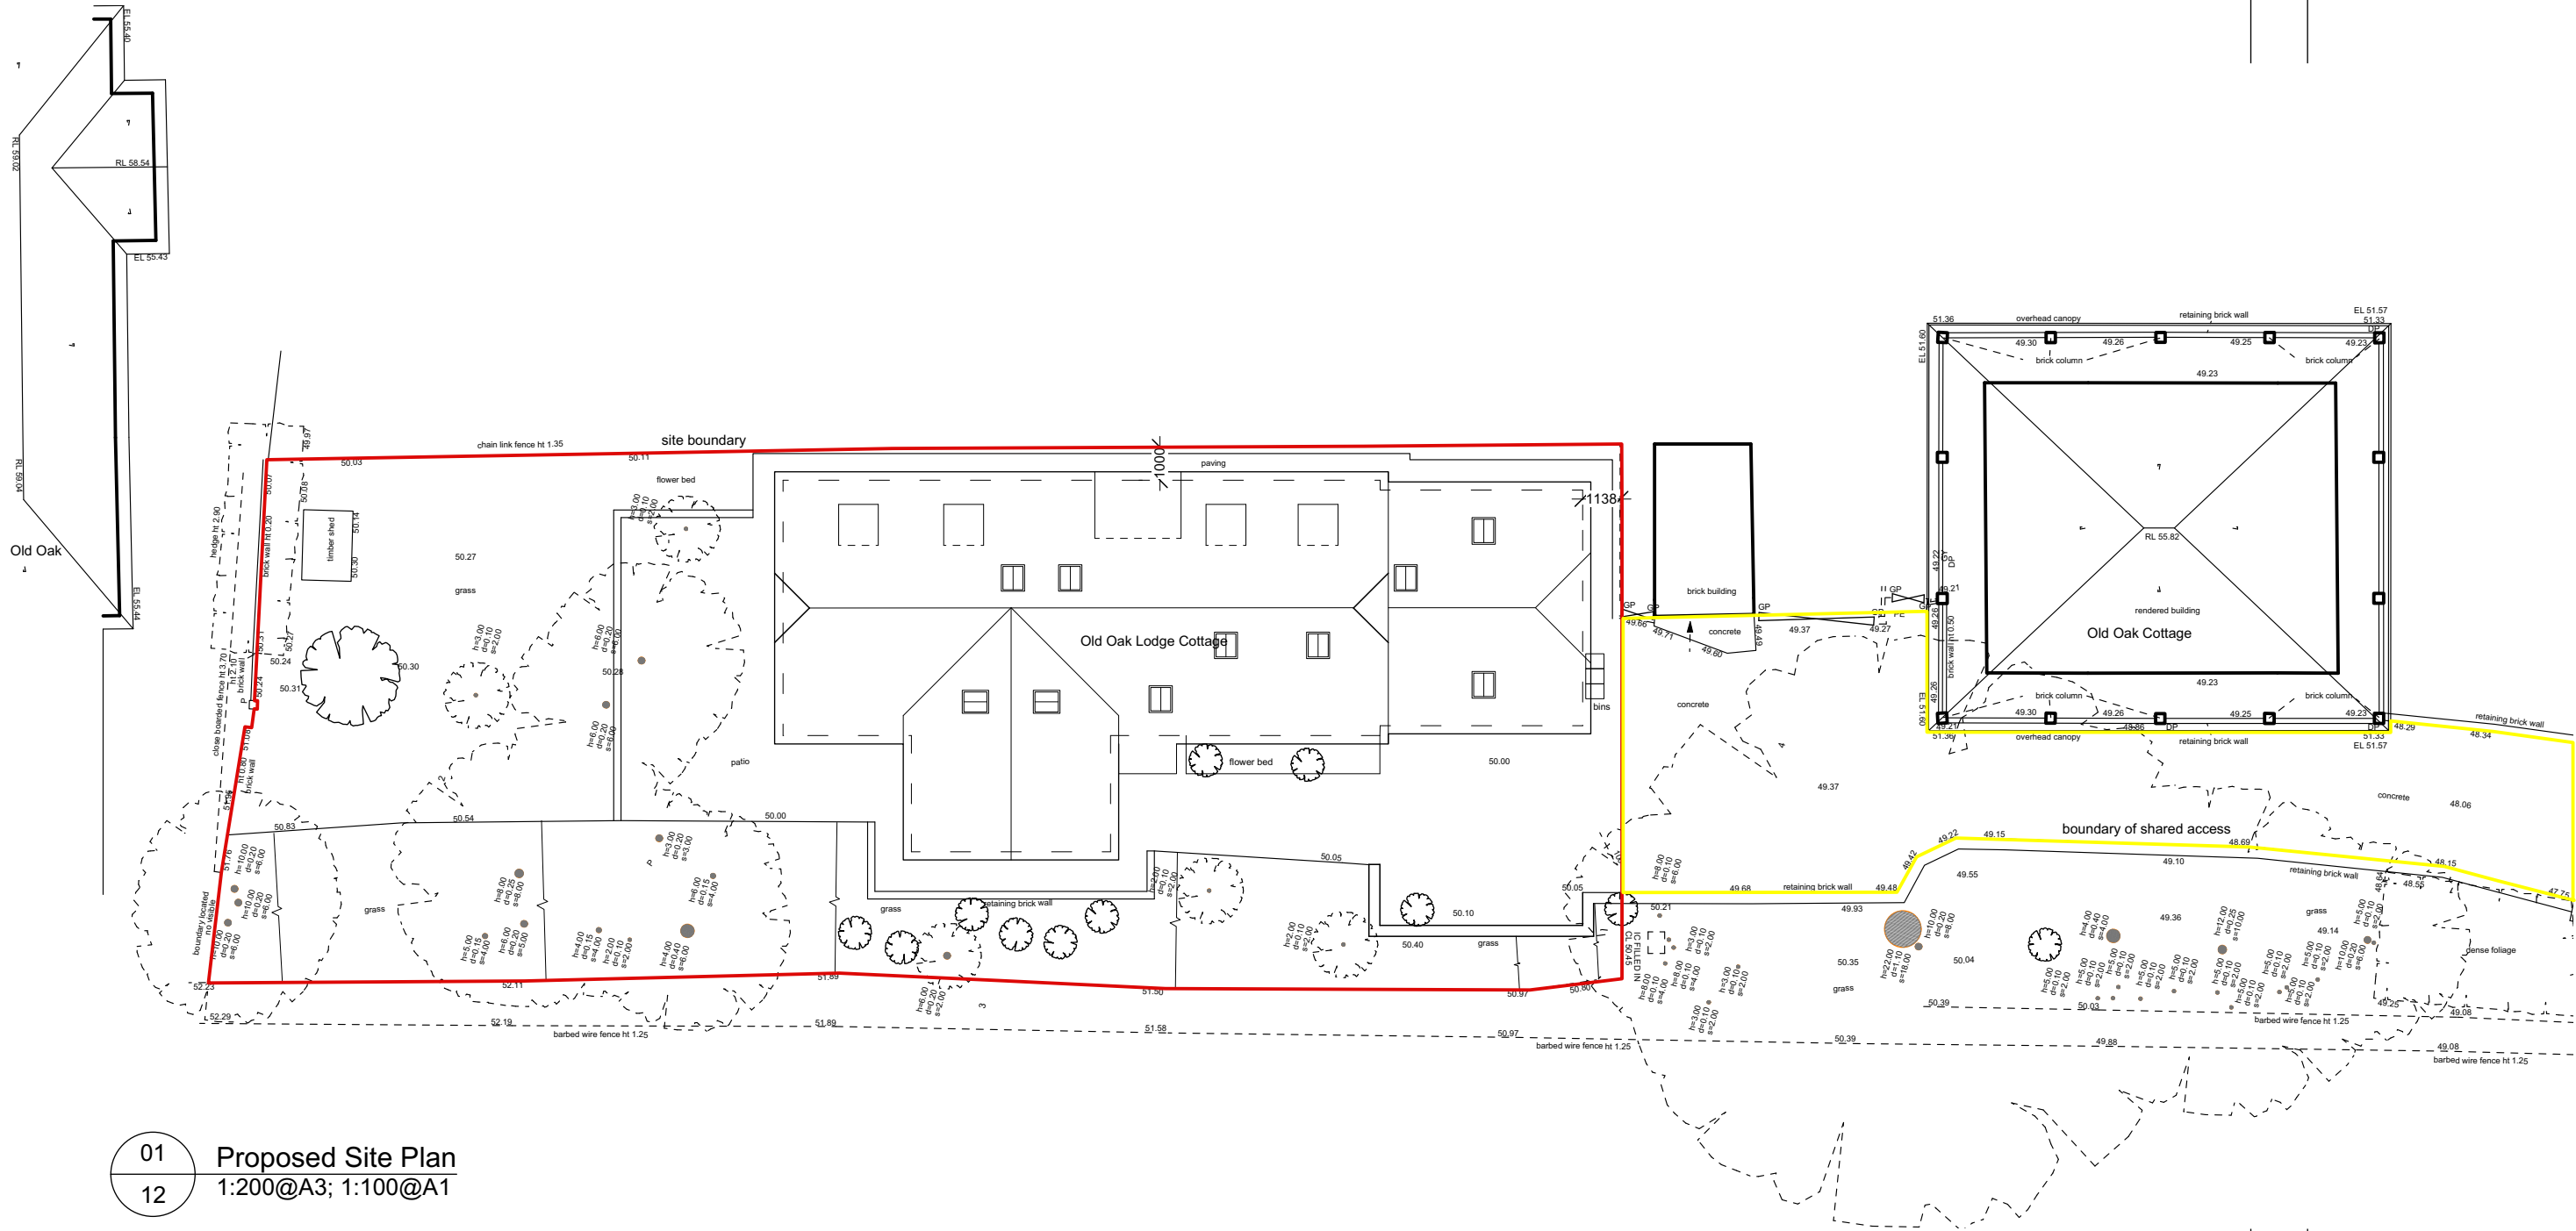

01 Proposed Site Plan
12 1:200@A3; 1:100@A1



Notes DO NOT SCALE - Use Figure Dimensions Only IF IN DOUBT - ASK

A Roofline of projecting gable lowered. Garage height reduced. Half hipped ends to main roof 01.08.16

Revisions

Old Oak Lodge Cottage
Harefield UB9 6HJ

Proposed
Site Plan

ROGER MEARS ARCHITECTS LLP
2 Compton Terrace London N1 2UN

rma@rogermears.co.uk tel 020 7359 8222
www.rmears.co.uk fax 020 7354 5208

Date	Scale	Job No.	Code	Dwg No.
26.01.16	1:100@A3	1547	-	12A