


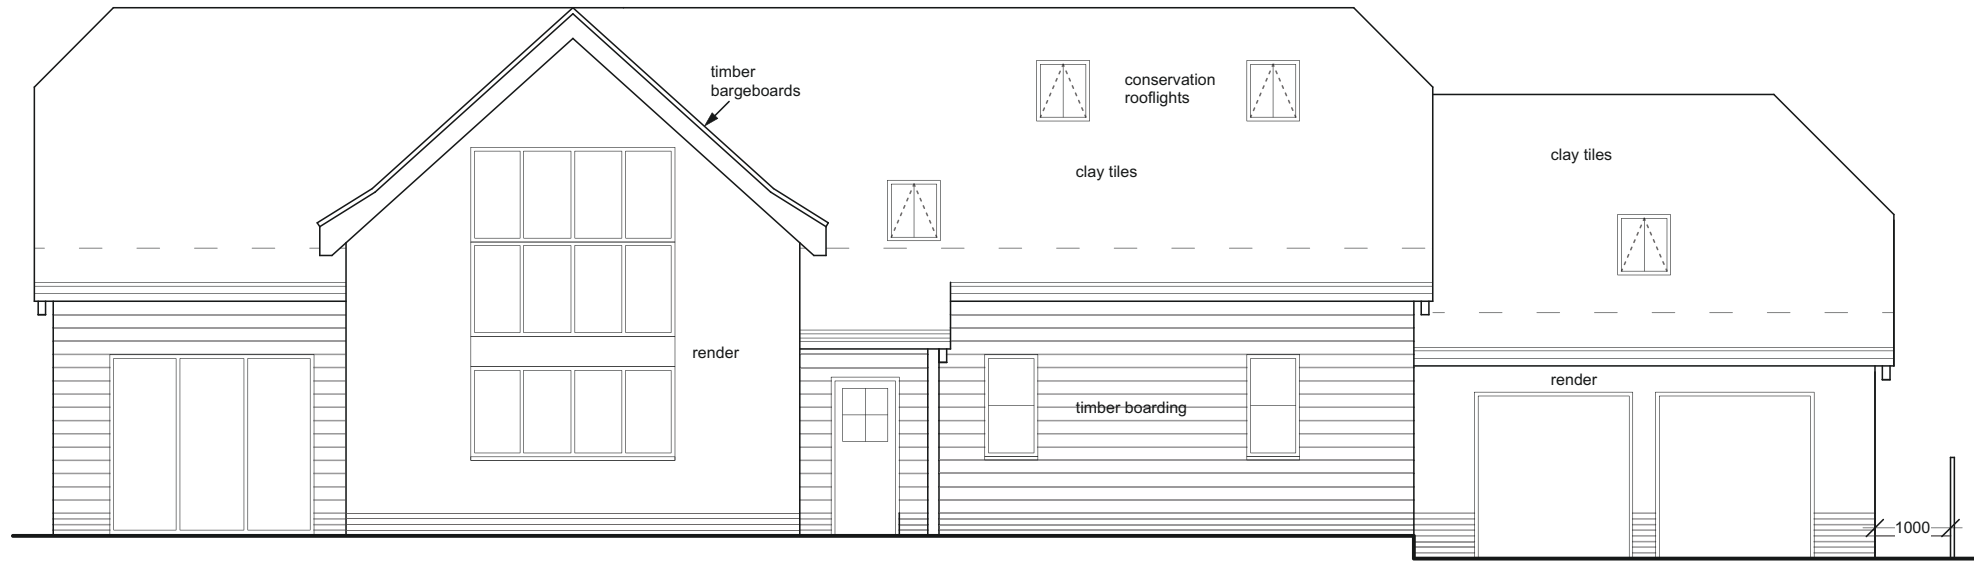

01 East Elevation
15 1:100@A3; 1:50@A1



02 West Elevation
15 1:100@A3; 1:50@A1



Notes		DO NOT SCALE - Use Figure Dimensions Only IF IN DOUBT - ASK		
A	Roofline of projecting gable lowered. Garage height reduced. Half hipped ends to main roof			01.08.16
Revisions				
Old Oak Lodge Cottage Harefield UB9 6HJ				
Proposed Elevations				
ROGER MEARS ARCHITECTS LLP 2 Compton Terrace London N1 2UN rma@rogermears.co.uk tel 020 7359 8222 www.rmears.co.uk fax 020 7354 5208				
Date	Scale	Job No.	Code	Dwg No.
26.01.16	1:100@A3	1547	-	15A