


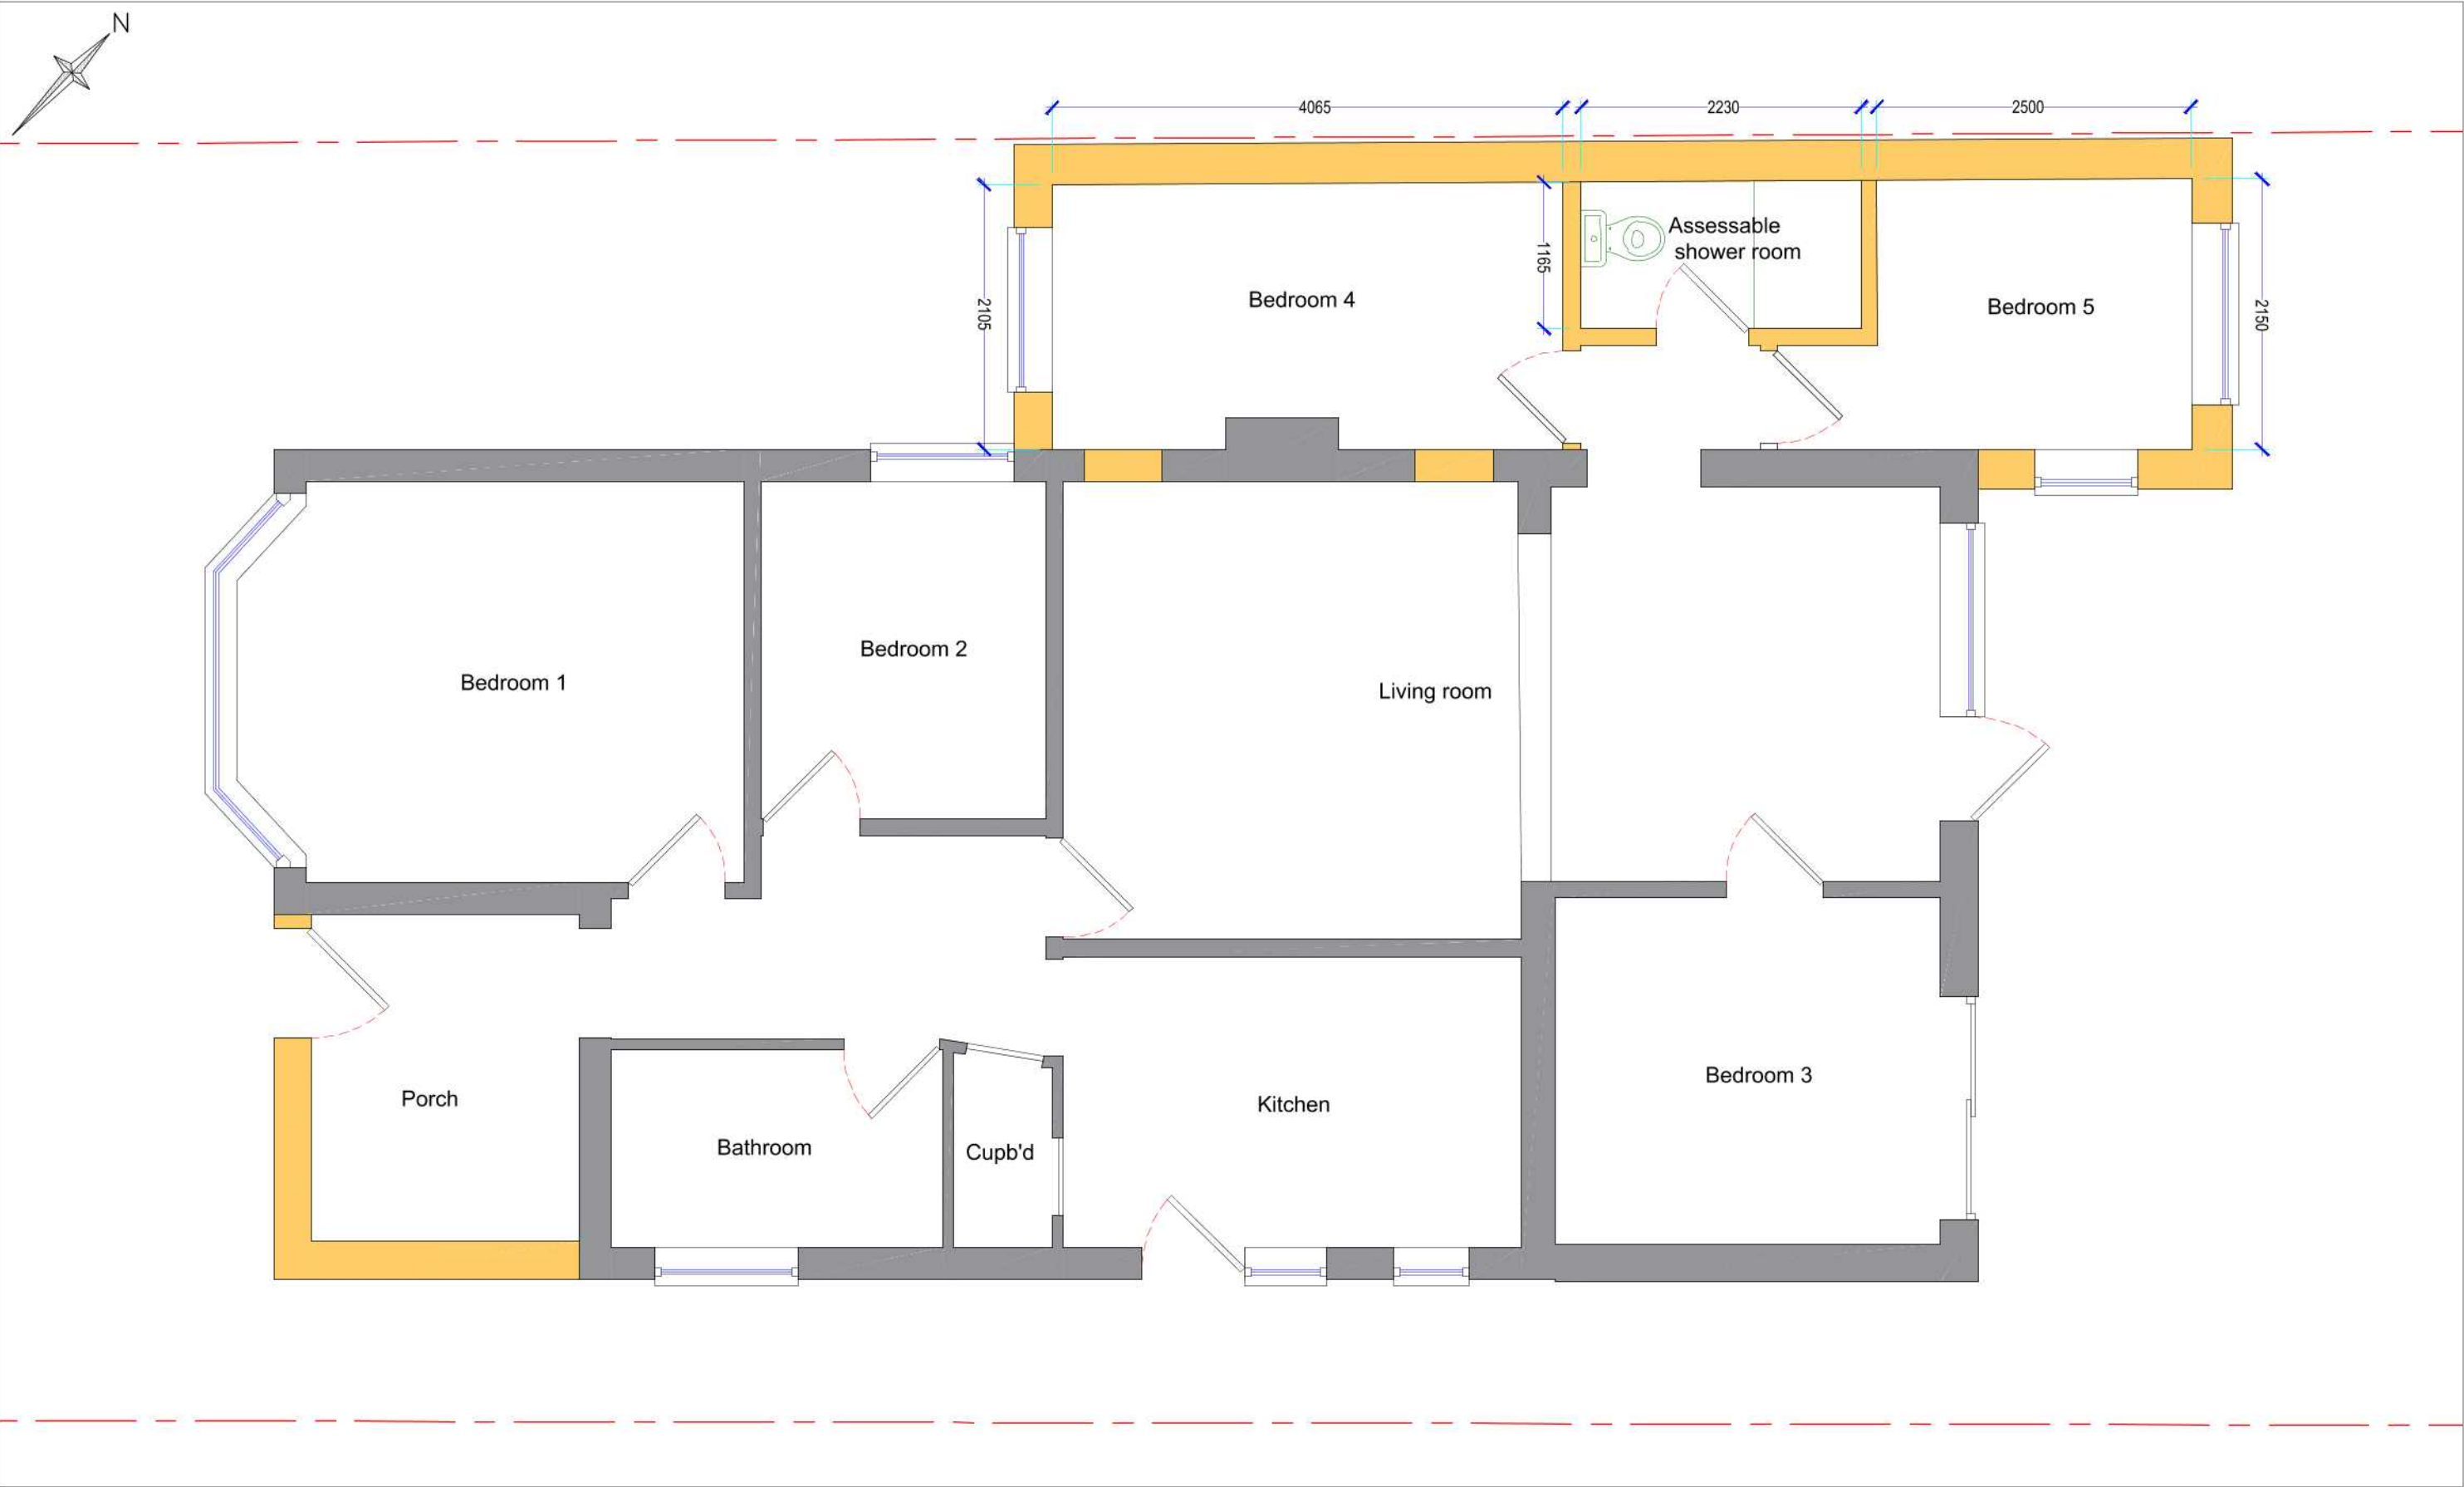

Project:	Dwg No:	110-04	Client:	Judith Wiggins	Title:	Proposed Ground Floor Plan	Rev:	Date:	Amendments to:	Scale:	1:50
31 Deane Avenue							A	30/12/2020	Extension front wall moved forward	Format:	A3
Ruislip							Date:	December 2020		Drawn by:	HB
HA4 6SP											

