



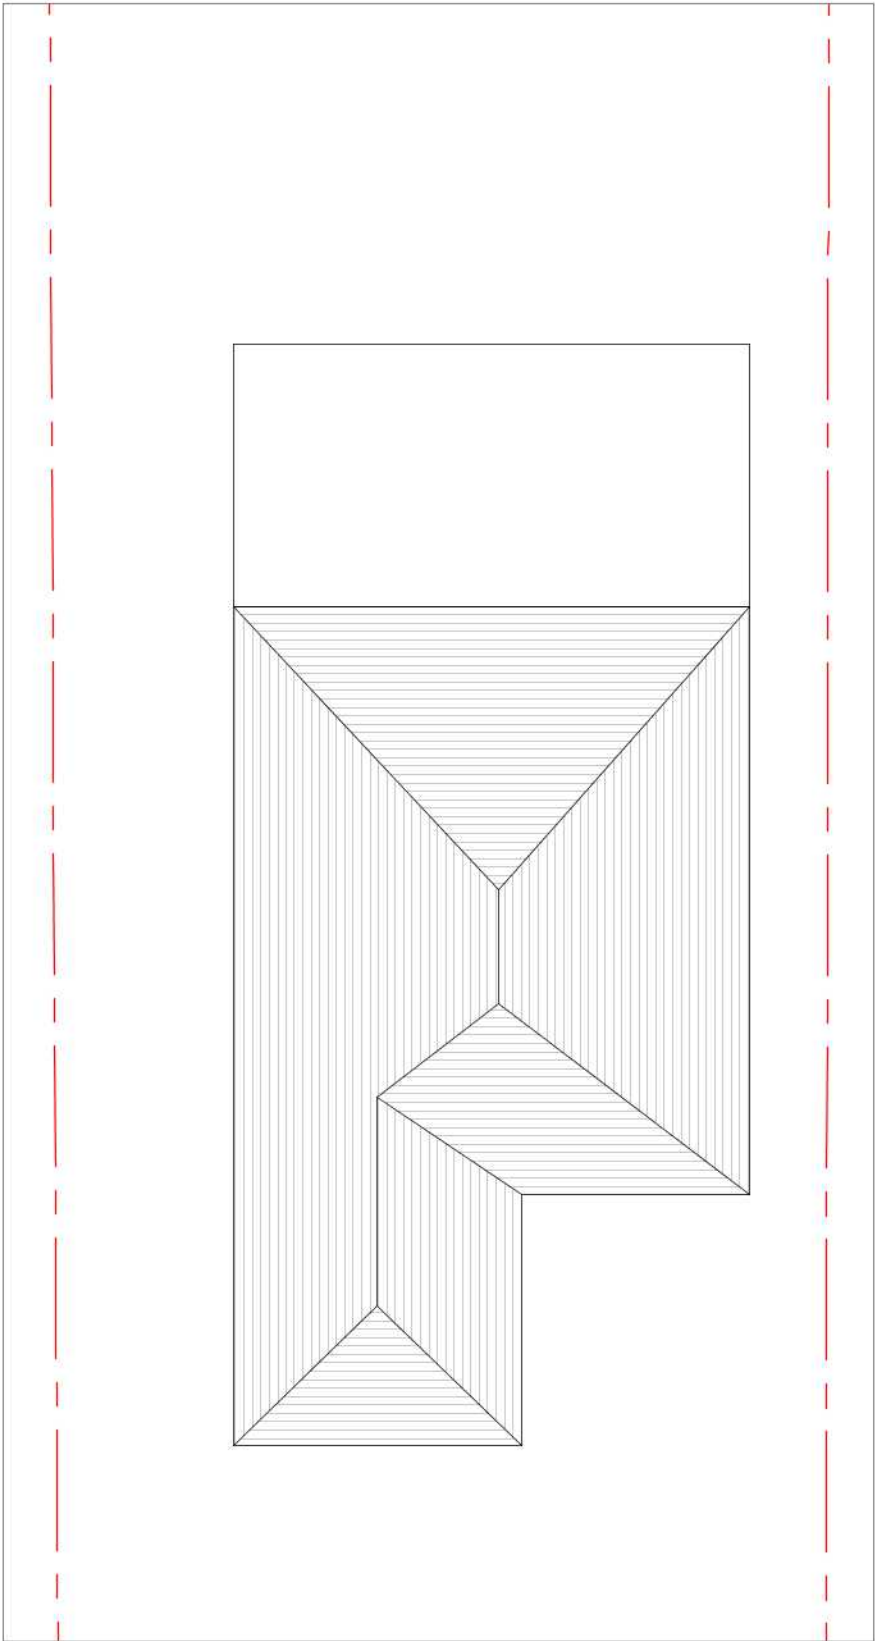

Existing Roof Plan

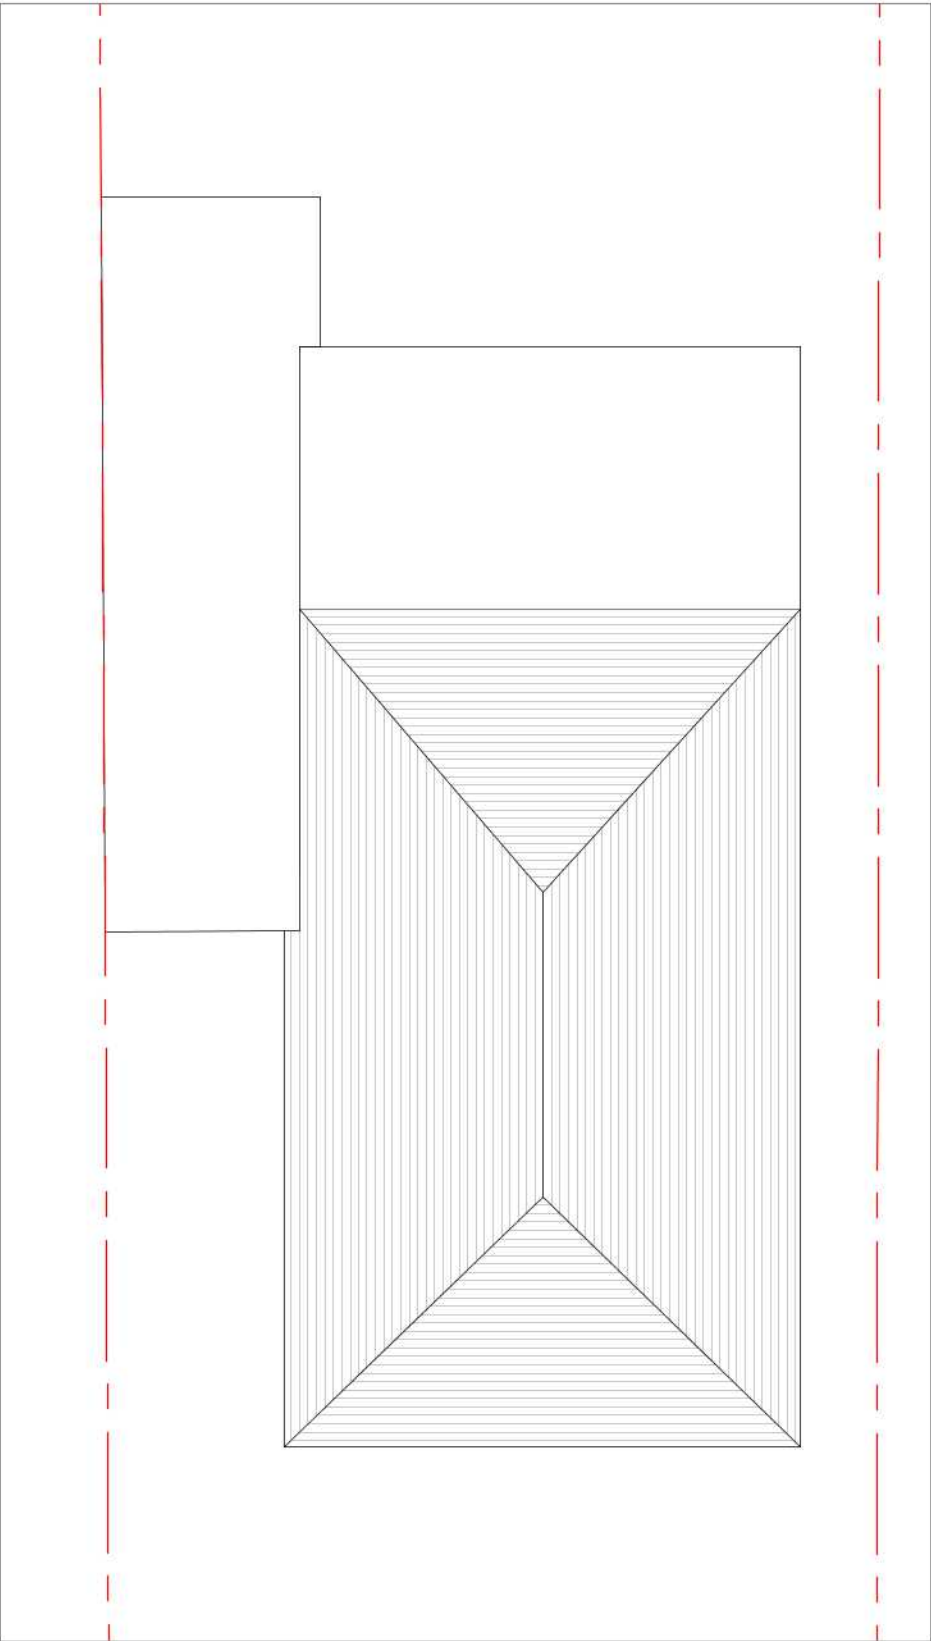

Proposed Roof Plan

Project: 31 Deane Avenue Ruislip HA4 6SP	Dwg No: 110-07	Client: Judith Wiggins	Title: Existing and Proposed Roof Plan	Rev:	Date:	Amendments to:	Scale:	1:100
				A	30/12/2020	Extension front wall moved forward	Format:	A3
				Date:	December 2020		Drawn by:	HB