



PLANNING ISSUE

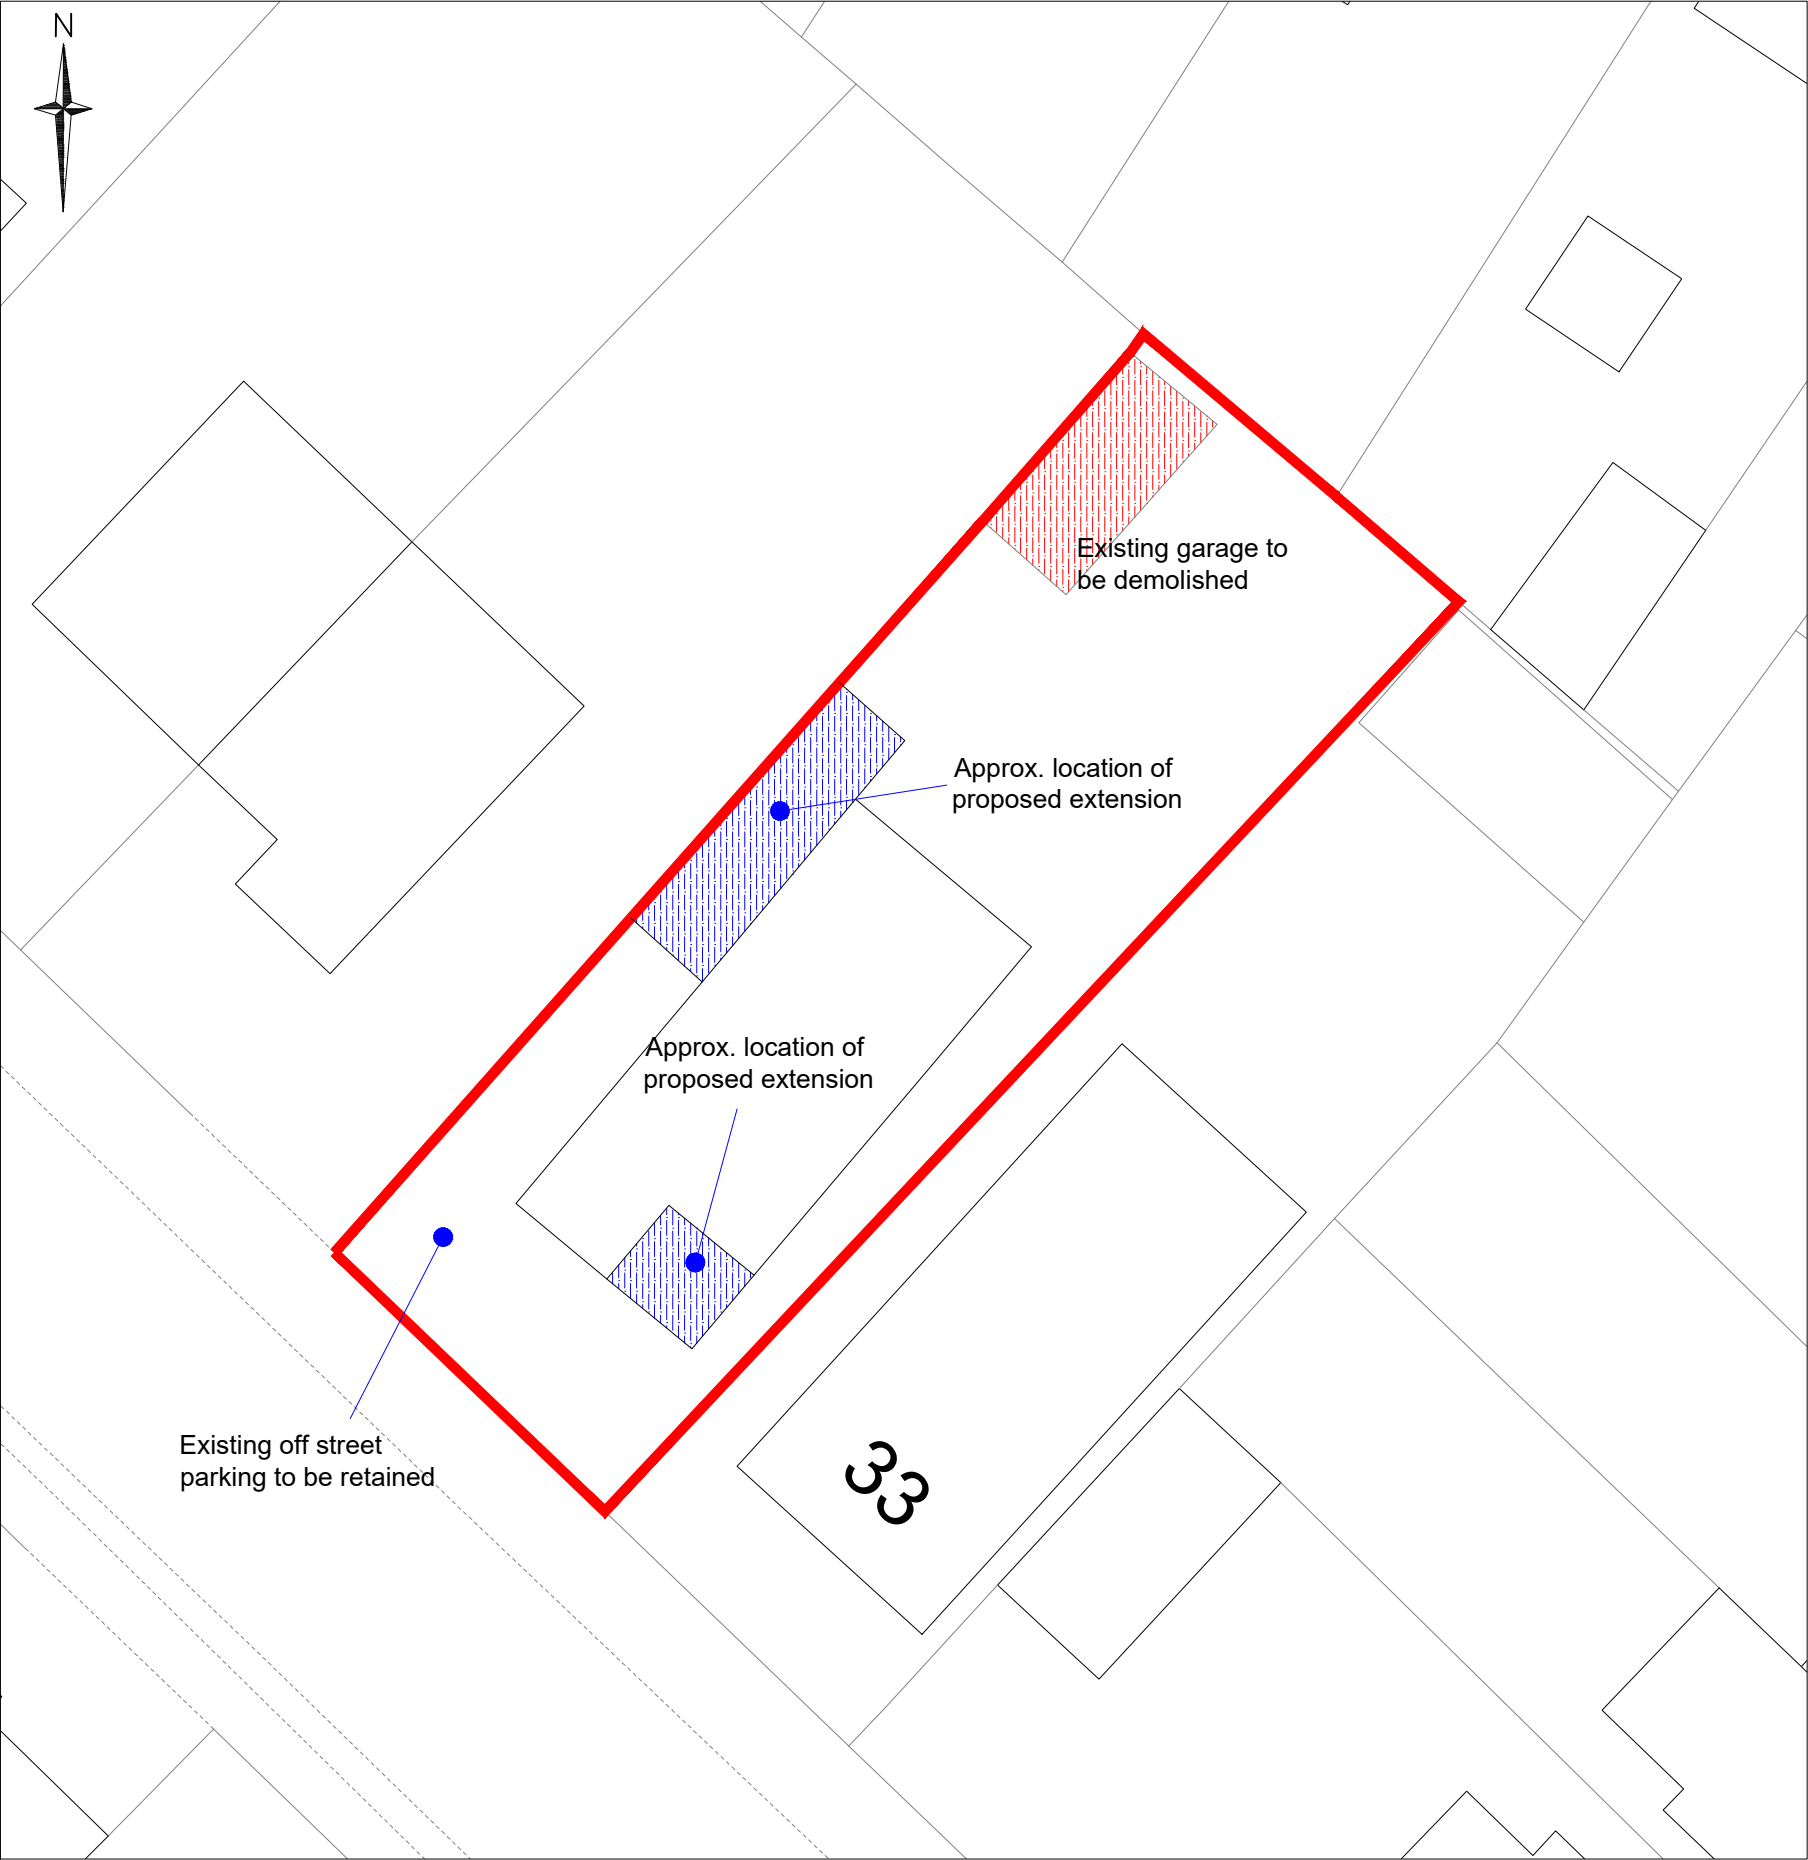

Existing Site Layout

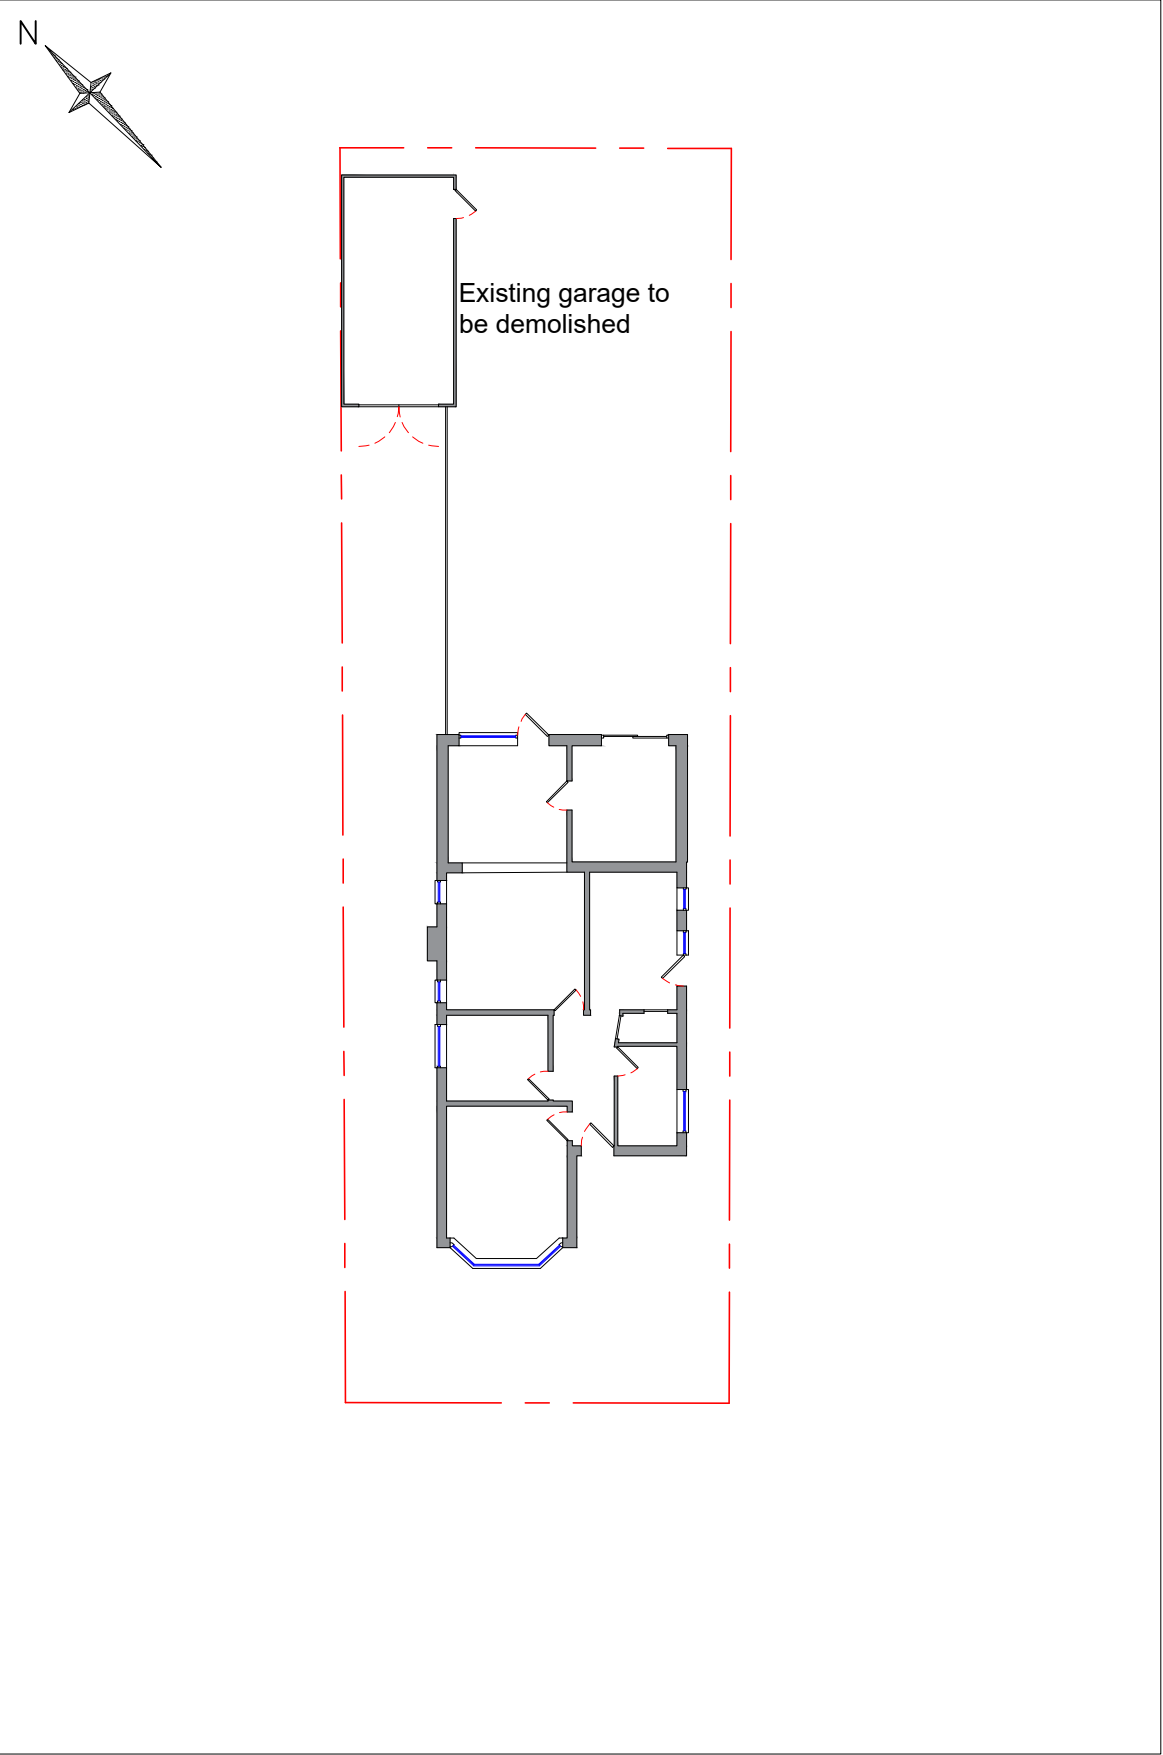

Existing Site Plan

Project:	Dwg No:	110-02	Client:	Title:				
31 Deane Avenue Ruislip HA4 6SP			Judith Wiggins		Existing Site Layout and Plan		Rev:	Date:
							Amendments to:	
							Scale:	1:200
							Format:	A3
							Drawn by:	HB
							Date:	December 2020