


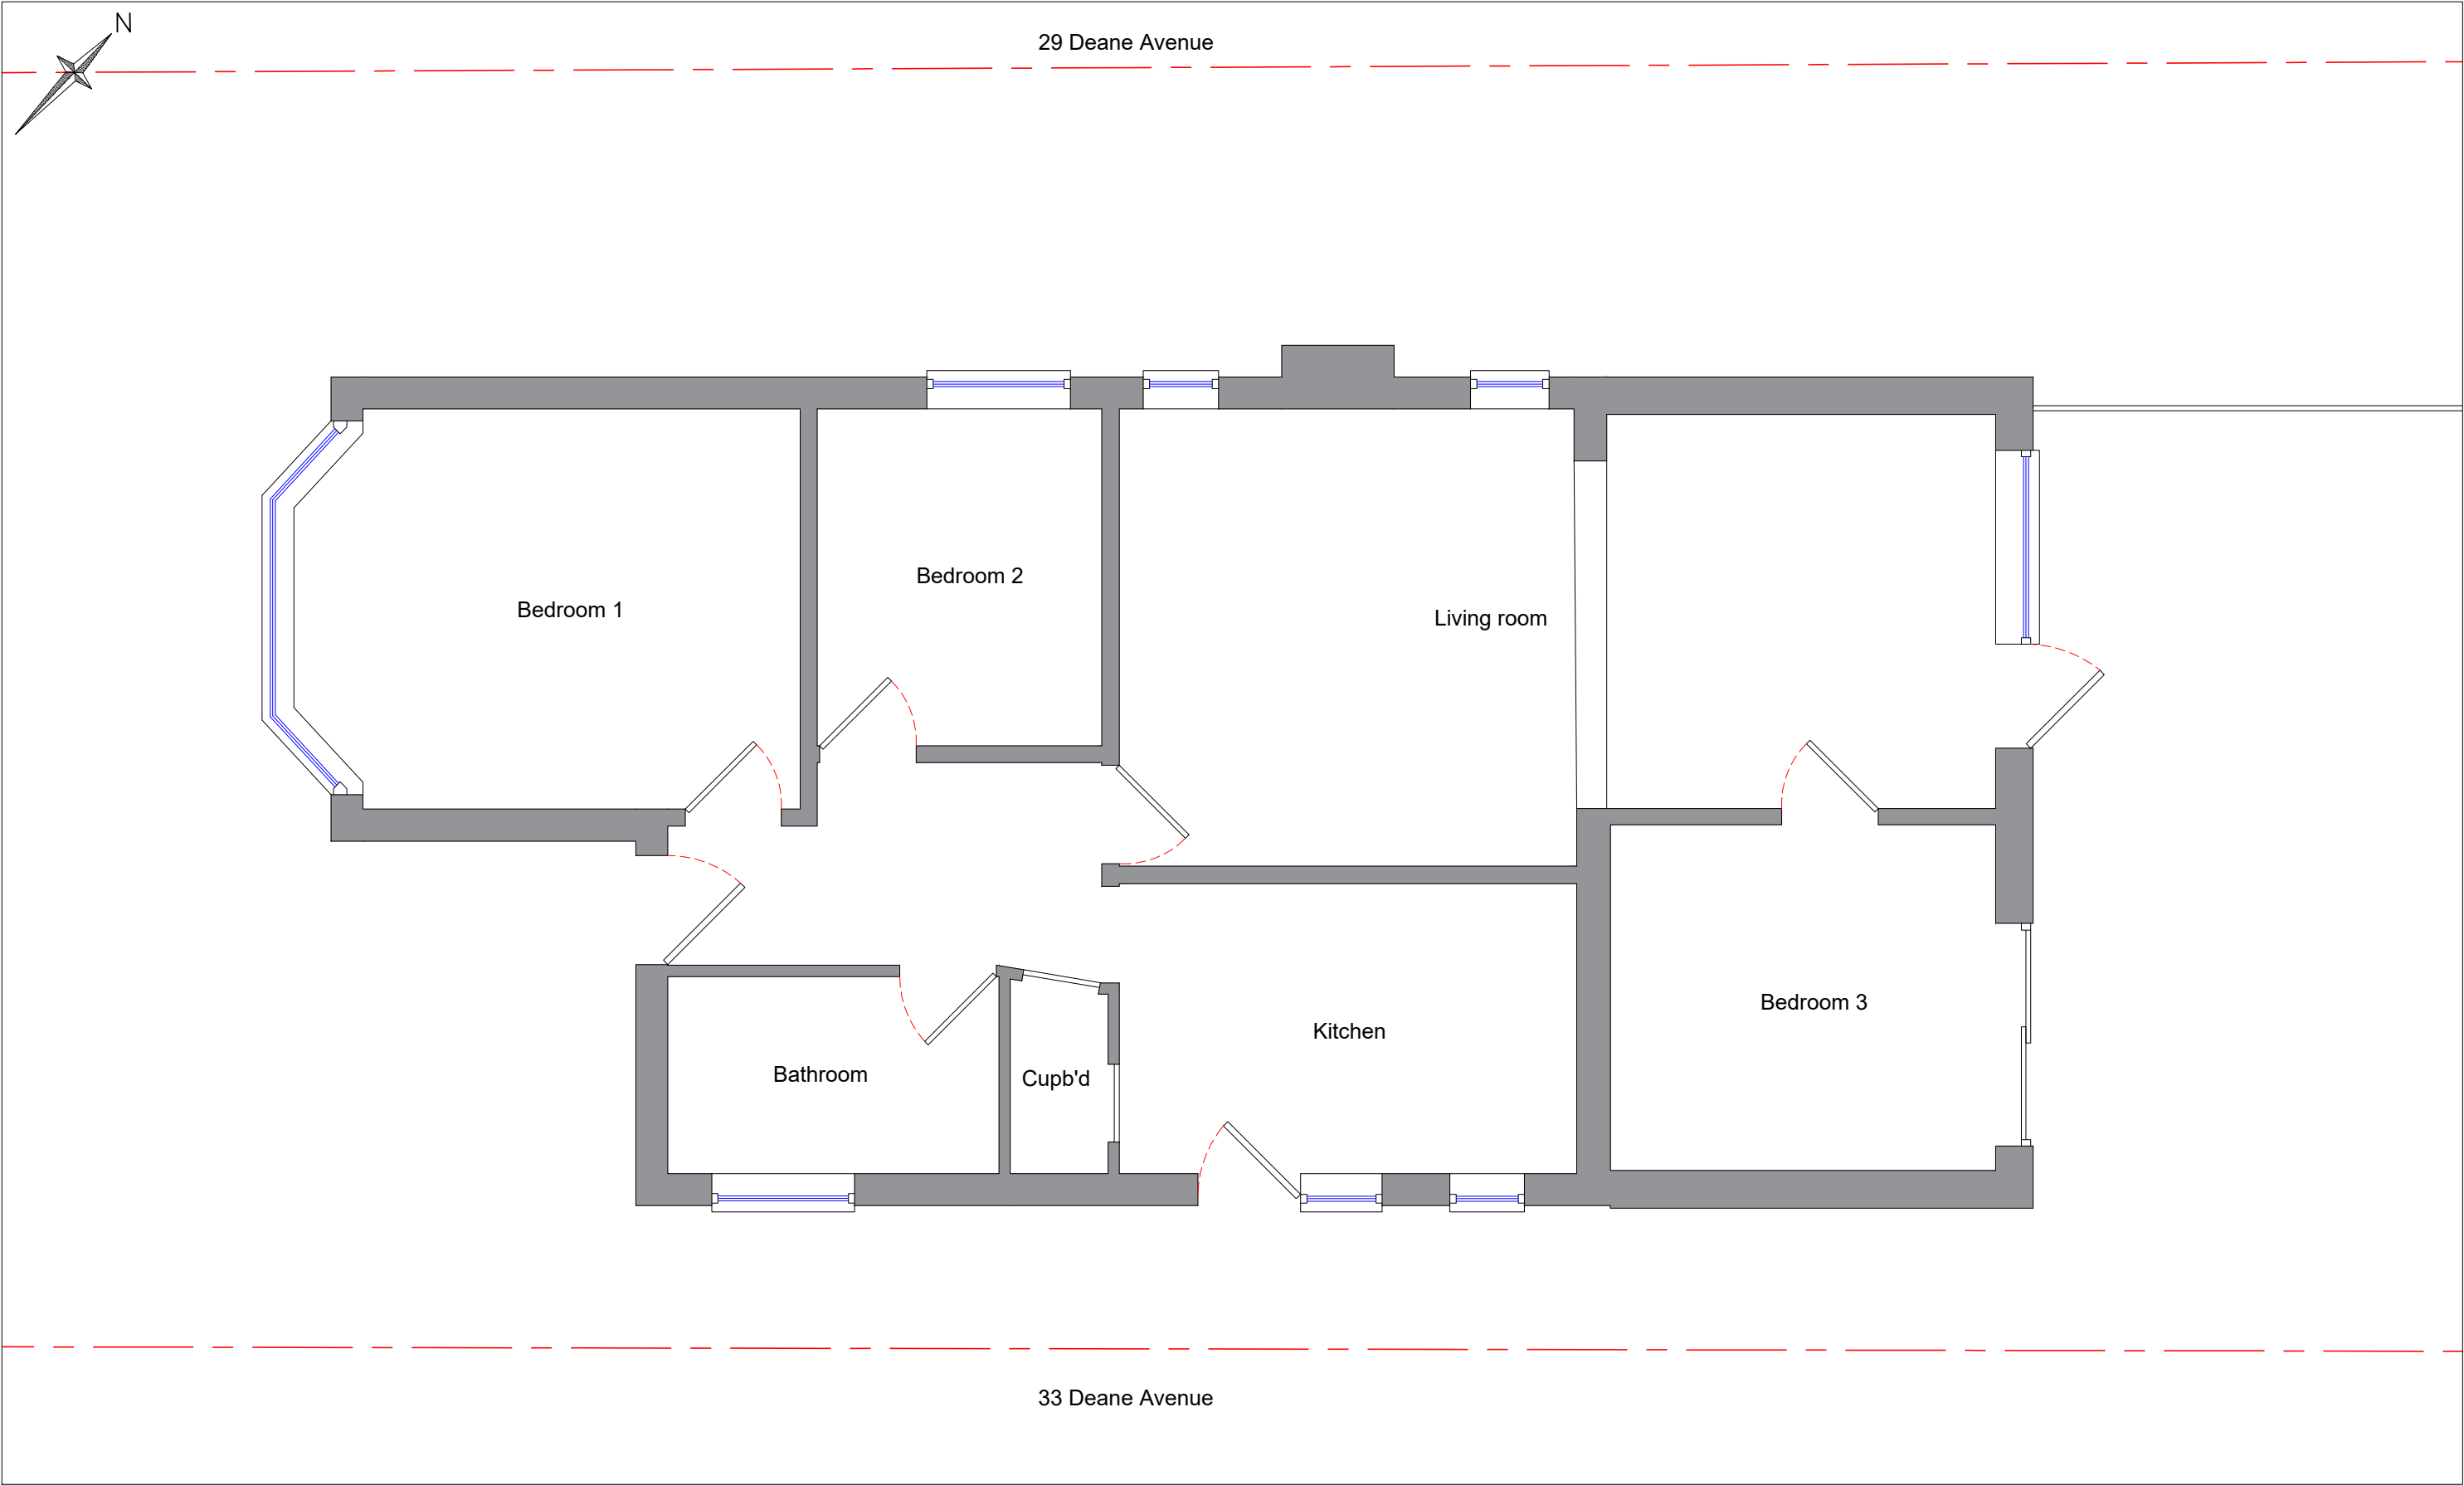

Project:	Dwg No:	110-03	Client:	Title:				
31 Deane Avenue Ruislip HA4 6SP			Judith Wiggins	Existing Ground Floor Plan	Rev:	Date:	Amendments to:	Scale:
								1:50
					Date:	December 2020	Drawn by:	HB

