



COPYRIGHT
DO NOT SCALE FROM THIS DRAWING. CONTRACTOR MUST CONFIRM SITE
DIMENSIONS BEFORE COMMENCEMENT OF WORK.
THIS DRAWING OR DESIGN IS THE COPYRIGHT AND MAY NOT BE
REPRODUCED WITHOUT WRITTEN CONSENT OF THE DESIGNER.
CONTRACTOR RESPONSIBLE FOR CORRECT SETTING OUT ON SITE. ANY
DISCREPANCIES TO BE NOTED TO THE DESIGNER IMMEDIATELY.

MARKED	REVISION	DATE
A		

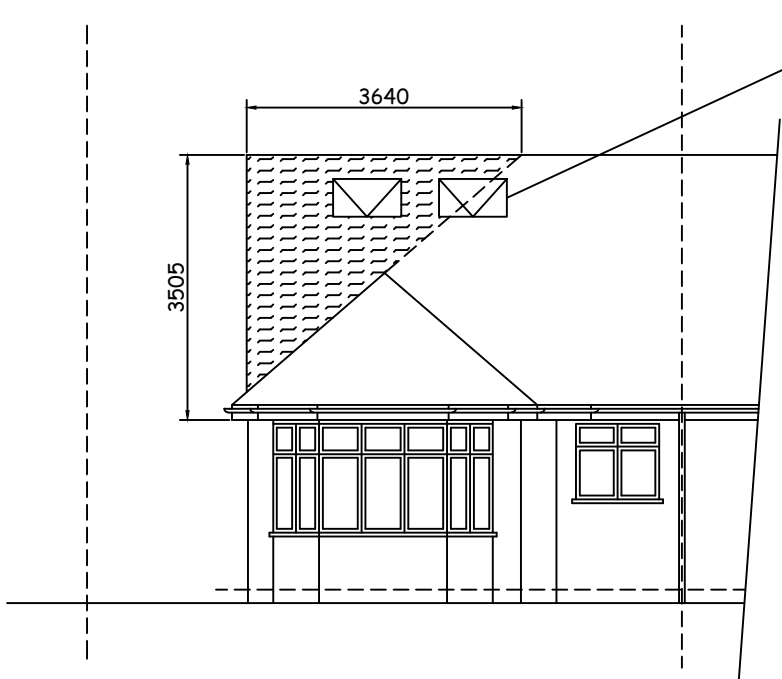

FRONT ELEVATION

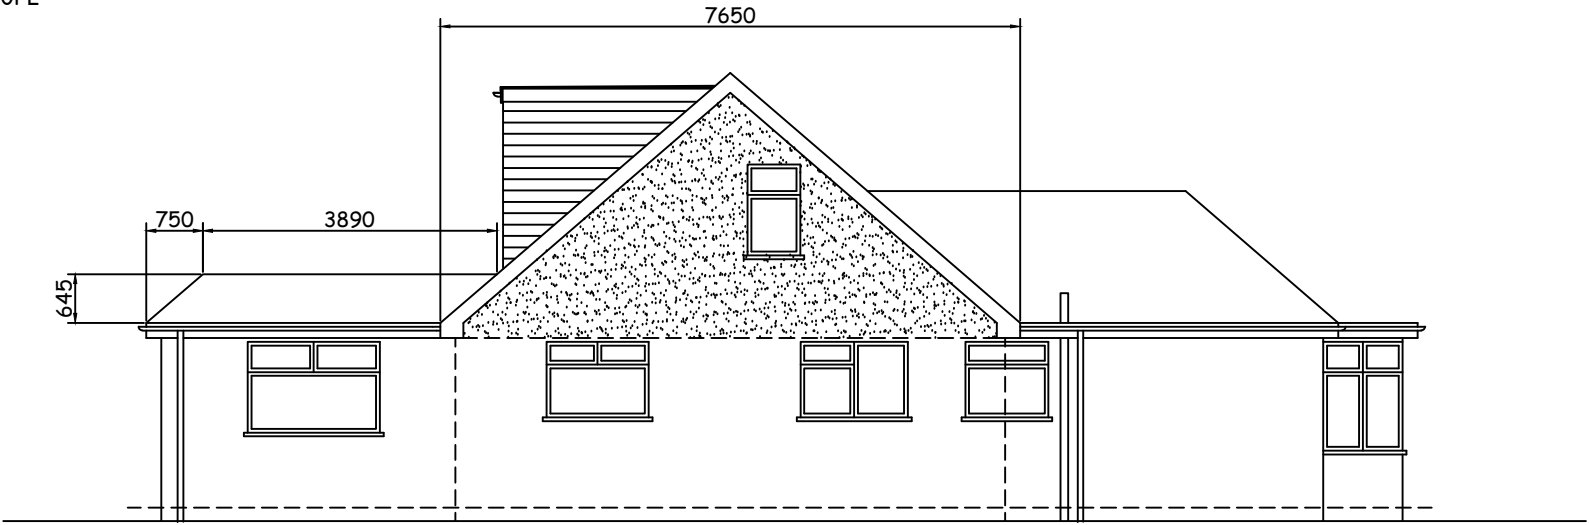

SIDE ELEVATION


VOLUME OF LOFT
= $7.650 \times 3.640 \times 3.505 / 6 + 5.600 \times 2.760 \times 2.400 / 2$
+ $3.890 \times 5.185 \times 0.645 + 5.185 \times 0.645 \times 0.750 / 2$
+ $3.890 \times 0.645 \times 0.750 / 2 + 0.750 \times 0.645 \times 0.750 / 6$
= $49.96 \text{M}^3 < 50.0 \text{M}^3$ COMPLIES WITH GENERAL PERMITTED
DEVELOPMENT ORDER (NO.2) ORDER 2008

- NOTES:
- 1.WINDOW IN GABLE WALL TO BE OBSCURE-GLAZED LEVEL 3,
AND FIXED SHUT TO 1.7M ABOVE FLOOR LEVEL
 - 2.EXTERNAL MATERIALS TO MATCH EXISTING
 - 3.ROOF LIGHT NOT TO PROTRUDE 150MM BEYOND THE ROOF SLOPE

DORMER WALL NOT TO ENCROACH
ADJOINING LAND/PREMISSSES



REAR ELEVATION

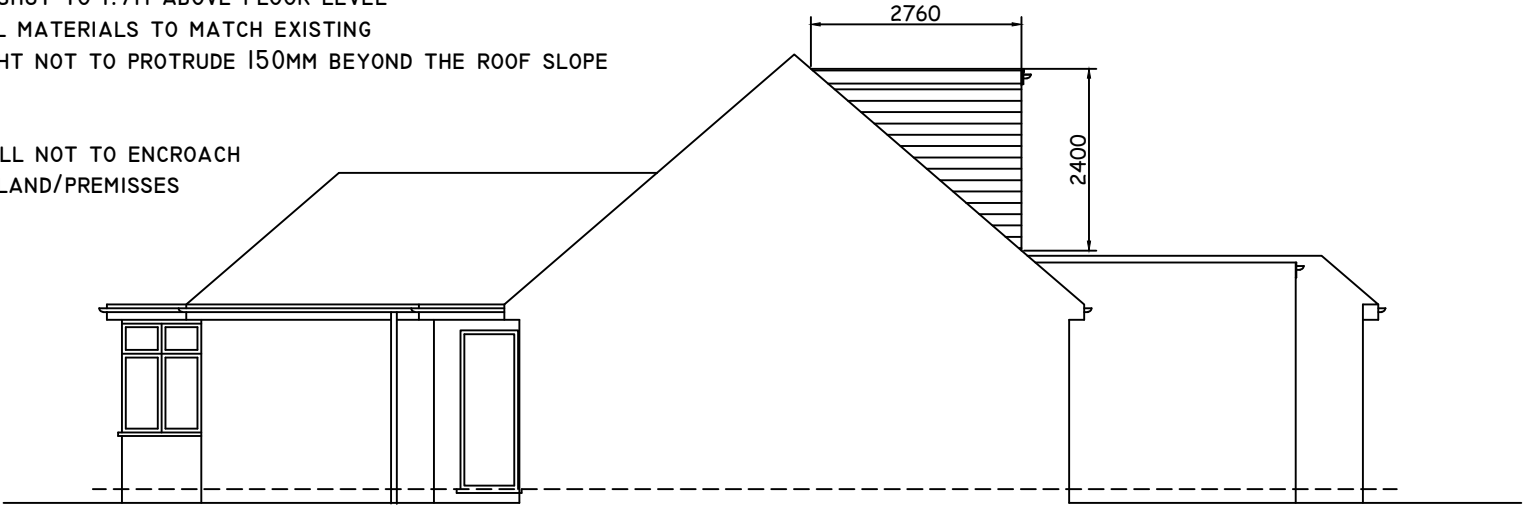

FLANK ELEVATION

0 10M

CHECKED:	DATE: FEB 21
DRAWN:	SCALE: 1:100
DRAWING NUMBER:	L4

DRAWING TITLE:
PROPOSED ELEVATIONS

PROJECT:
16 CARDINAL ROAD
RUISLIP
HA4 9QD