




COPYRIGHT IN THIS DRAWING BELONGS TO AND IS VESTED IN STUDIO 5 ARCHITECTS AND MAY NOT BE REPRODUCED OR DISTRIBUTED IN ANY WAY OR FOR ANY PURPOSE WITHOUT THE WRITTEN PERMISSION OF STUDIO 5 ARCHITECTS. ANY UNAUTHORIZED REPRODUCING OR DISTRIBUTING THIS DRAWING OR IN ANY WAY INFRINGING THE COPYRIGHT THEREIN WILL BE PROSECUTED.
DRAWINGS ARE NOT TO BE SCALED EXCEPT FOR PLANNING PURPOSES ONLY. FIGURED DIMENSIONS ONLY ARE TO BE WORKED TO.

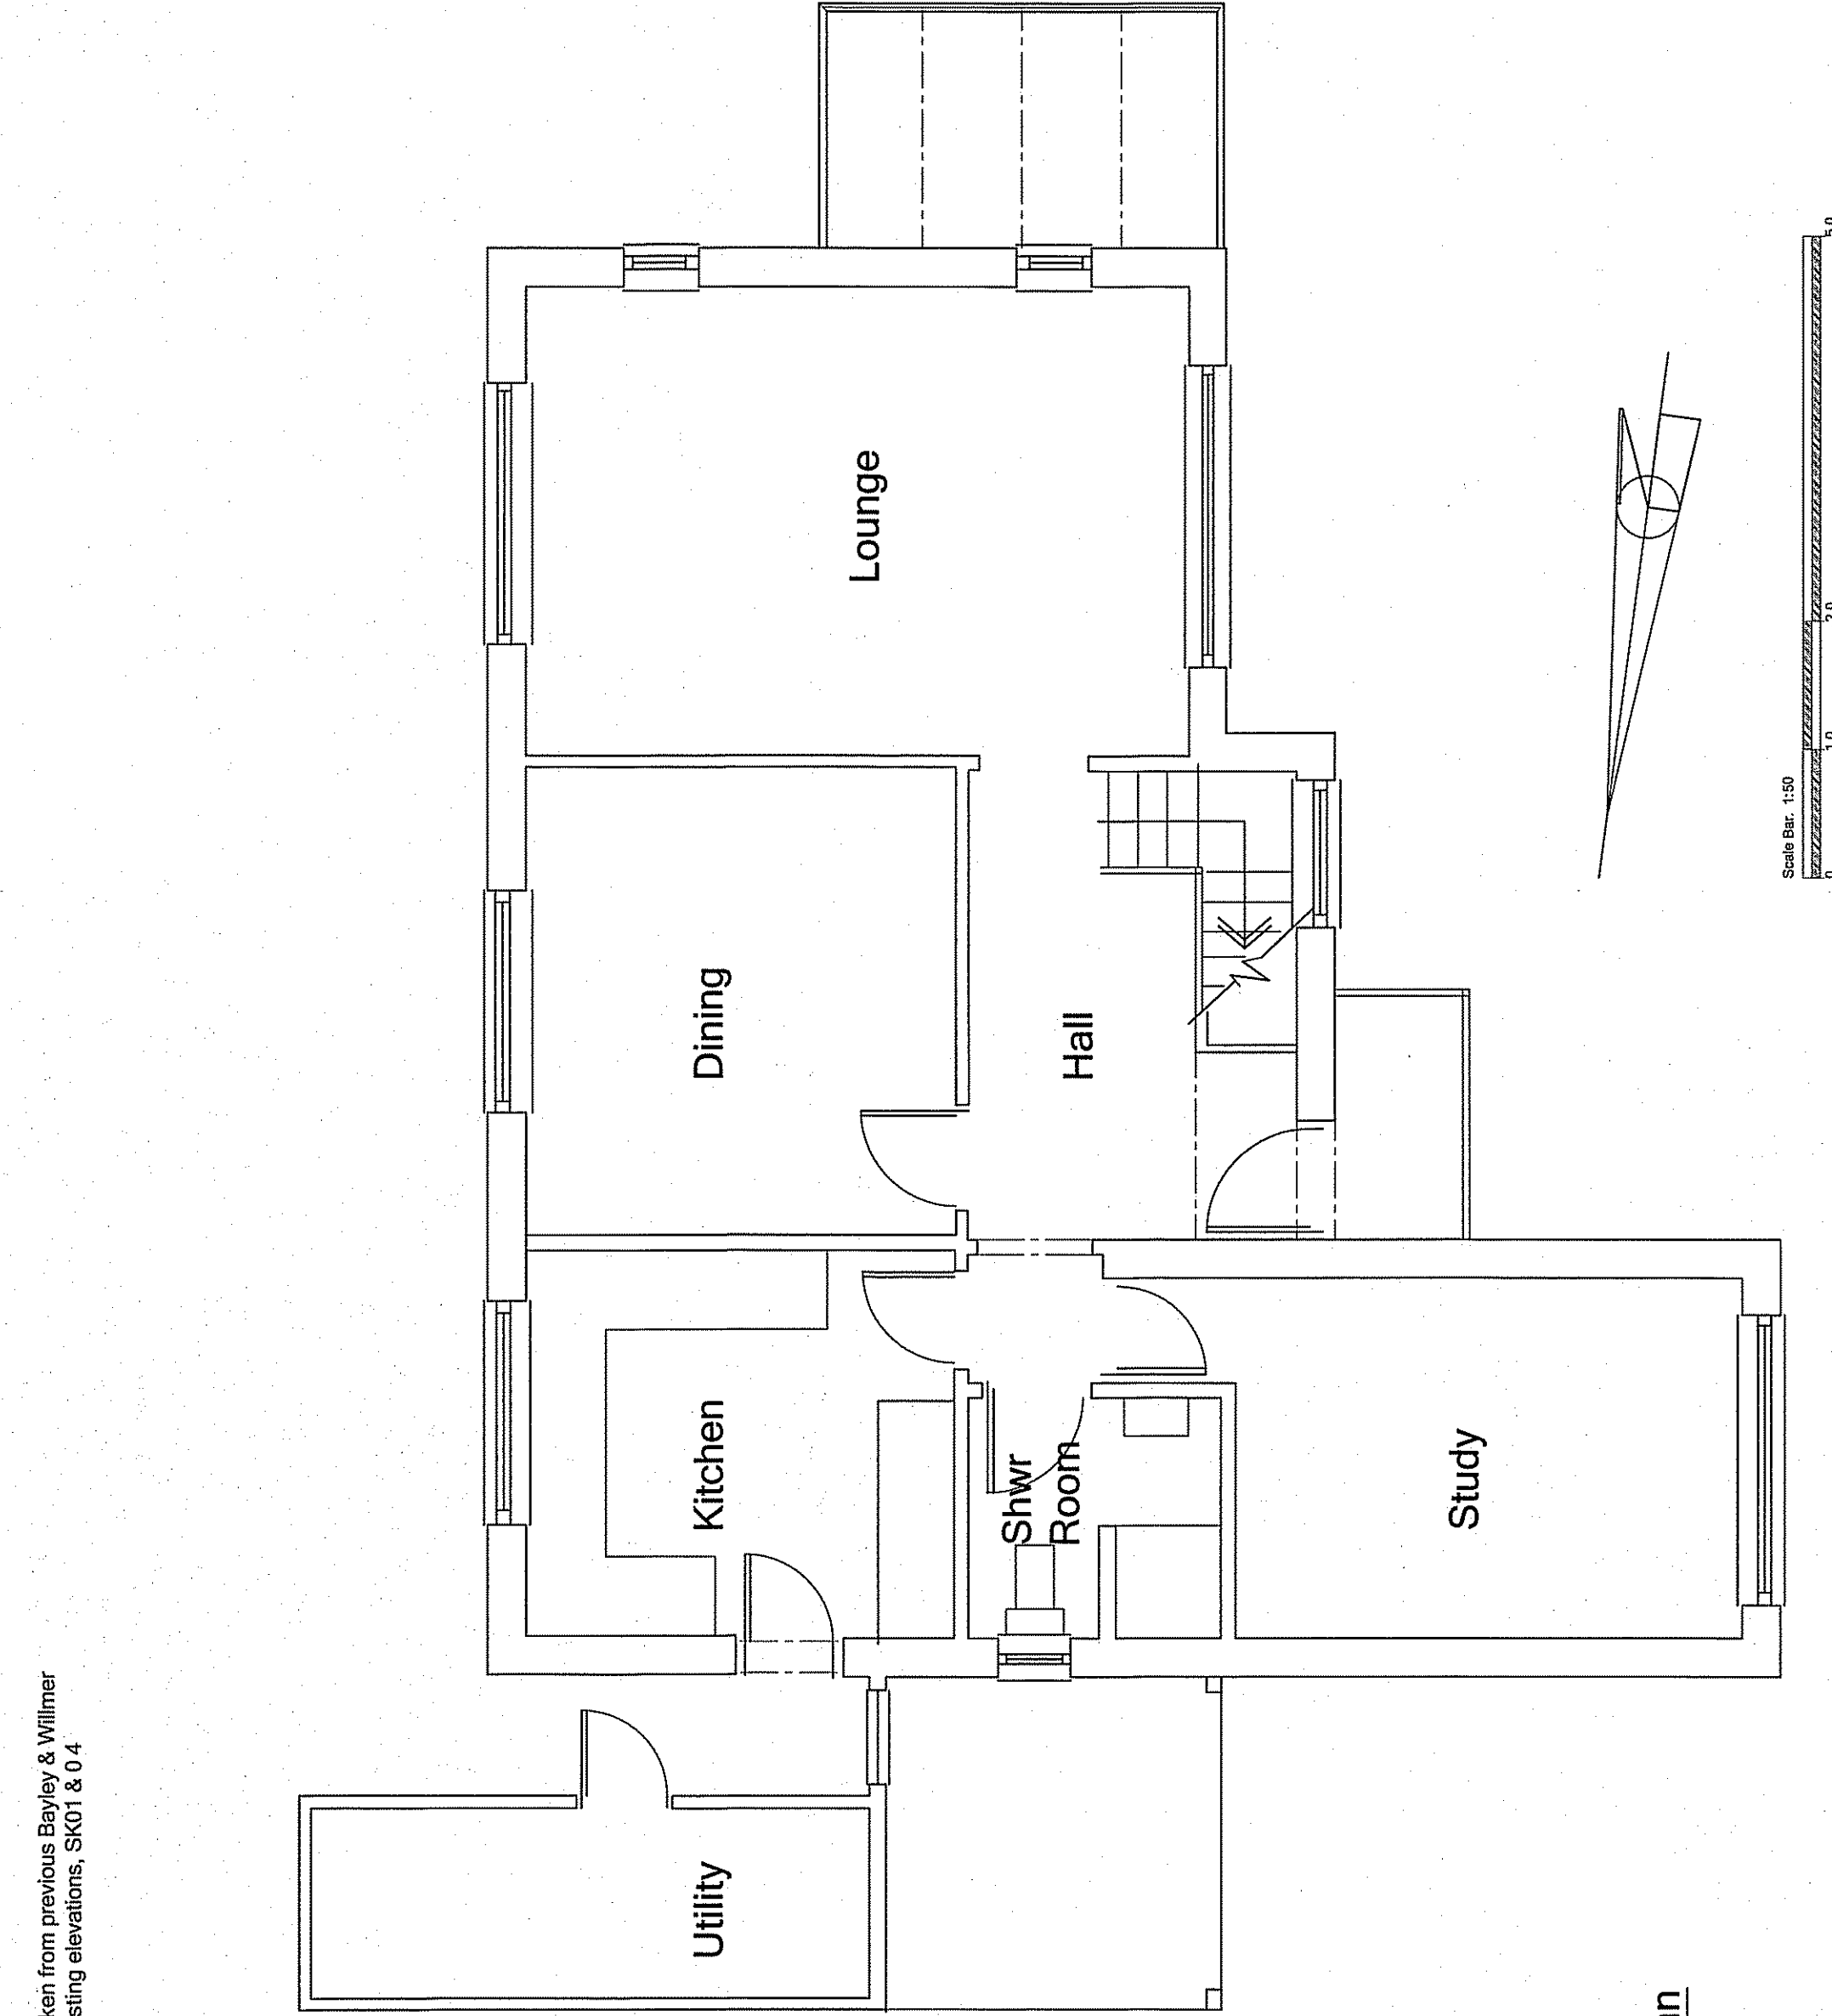

01 Ground Floor Plan
1:150

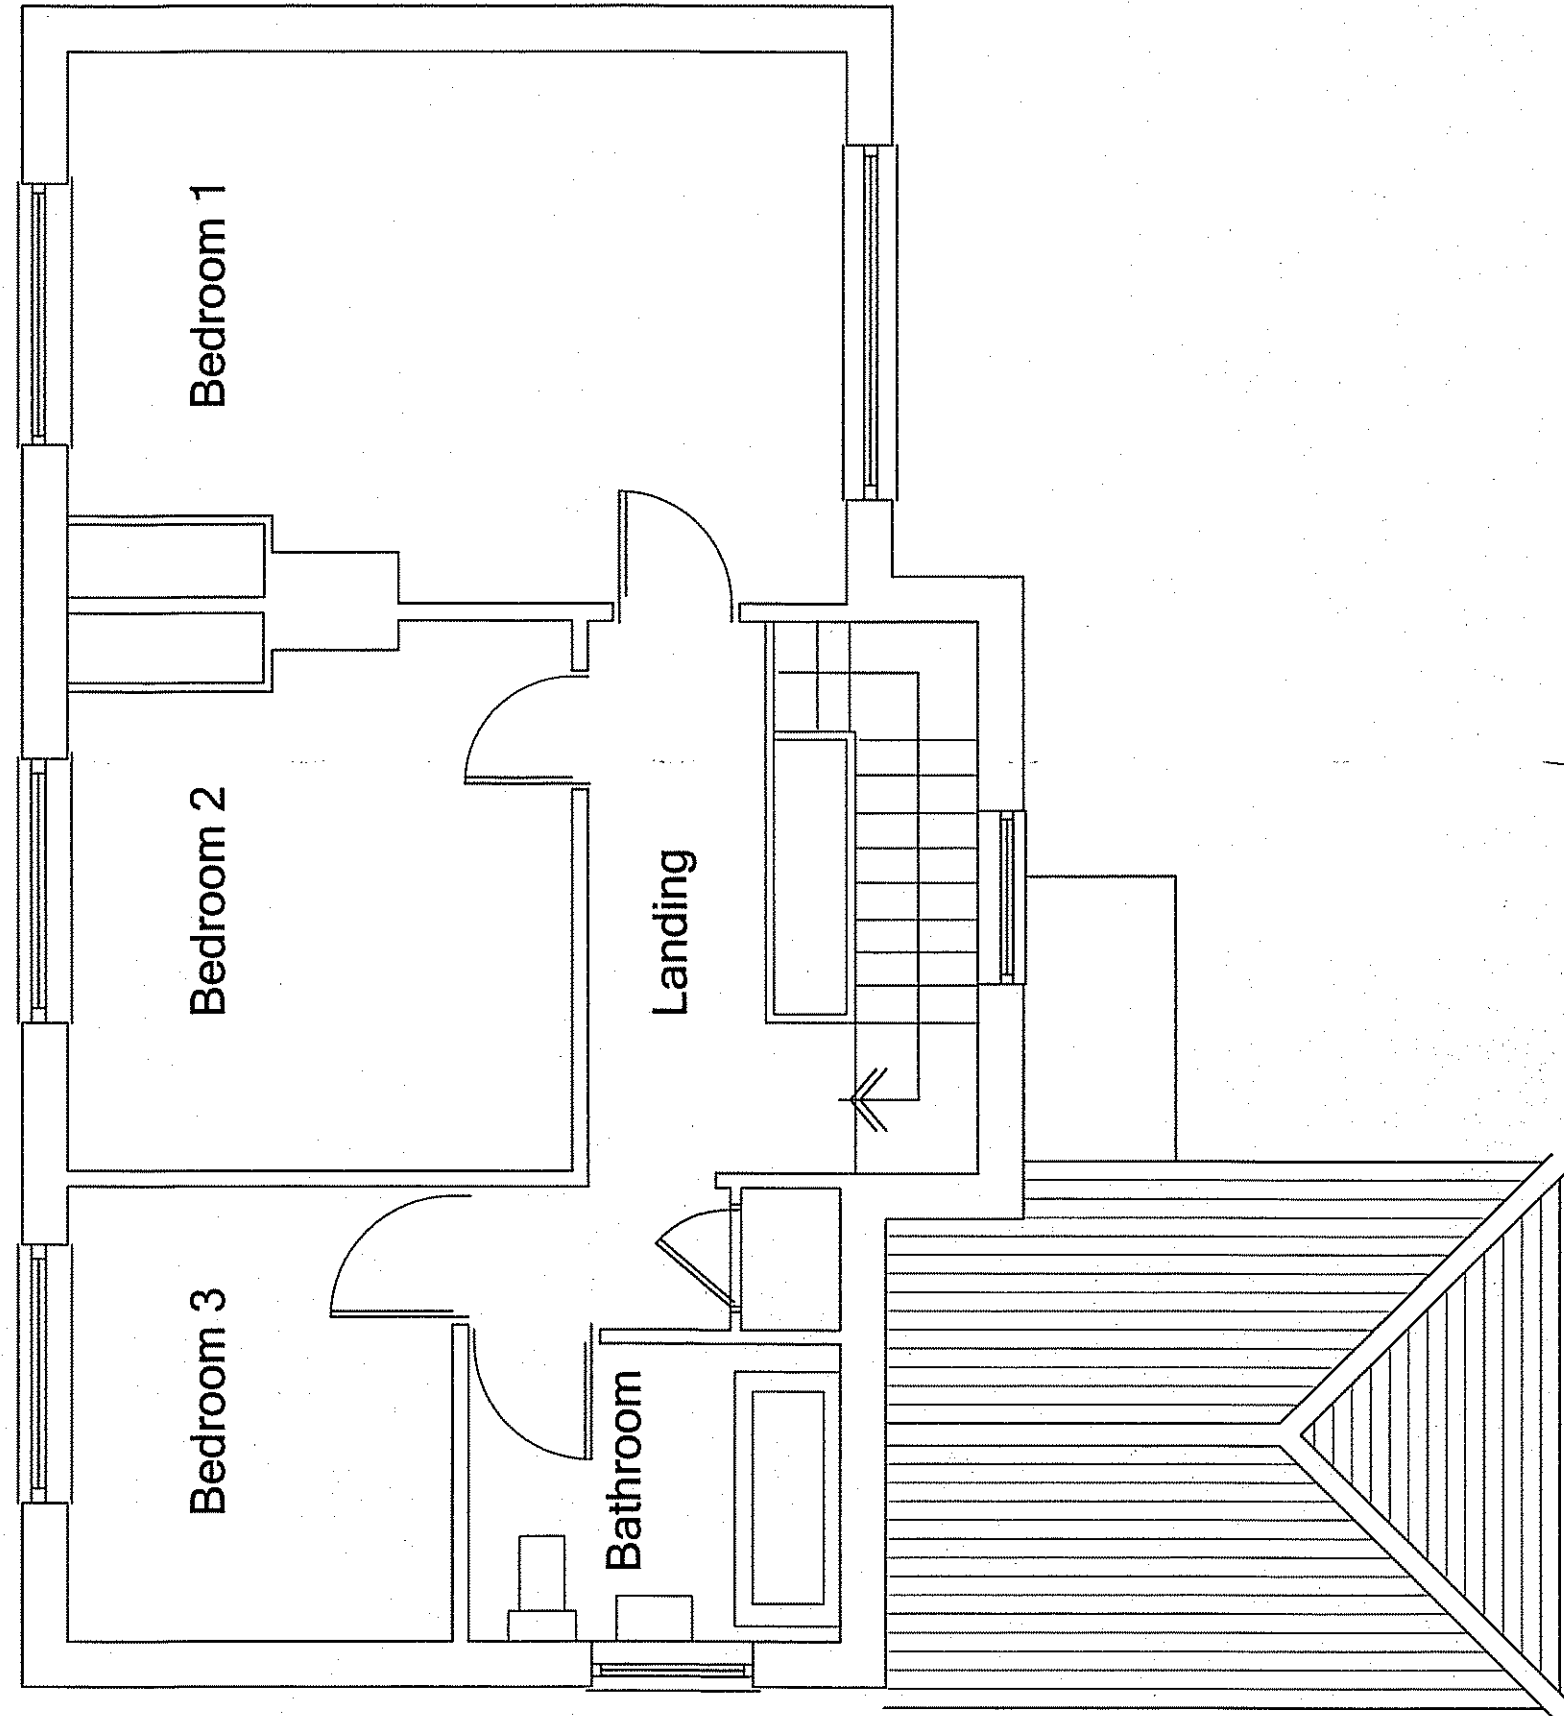

02 Ground Floor Plan
1:150

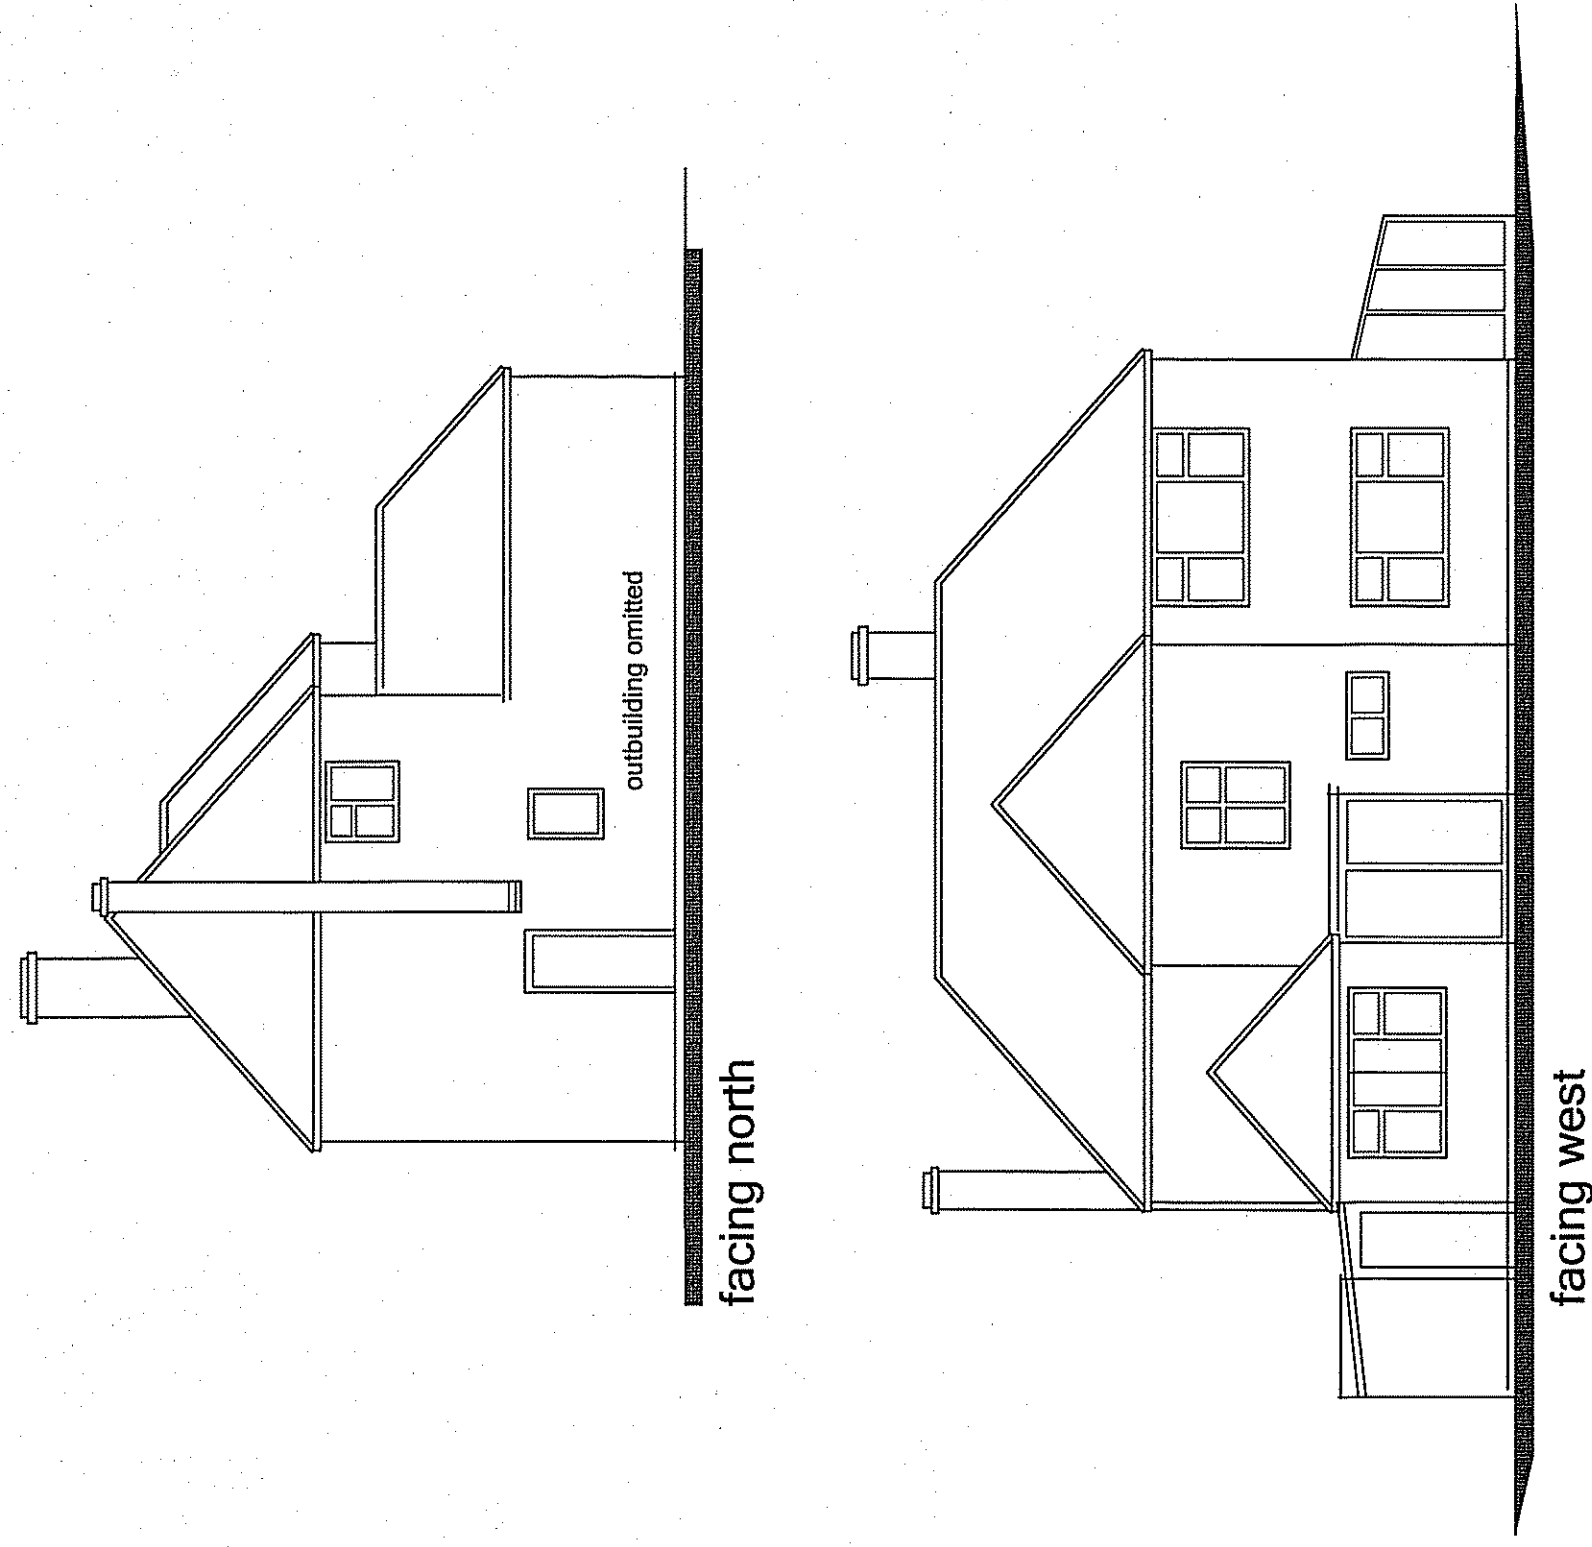

03 Elevations
1:100



04 Site / Block Plan
1:500



05 Location Plan
1:1250

REV DATE DETAILS
DRAWING
SURVEY

PROJECT
Extension and Alterations to:
53 Pinn Way,
Ruislip, HA4 7QG

SCALE
as shown @ A1

DATE
May 2015

PROJECT NO.
15.911

DRAWING NO.
01

Northgate studios, 12 Northgate, Chichester, PO19 1BA
T: 01243 528811
F: 01243 536025
E: mail@studio5architects.co.uk
www.studio5architects.co.uk

studio 5 architects ltd.