



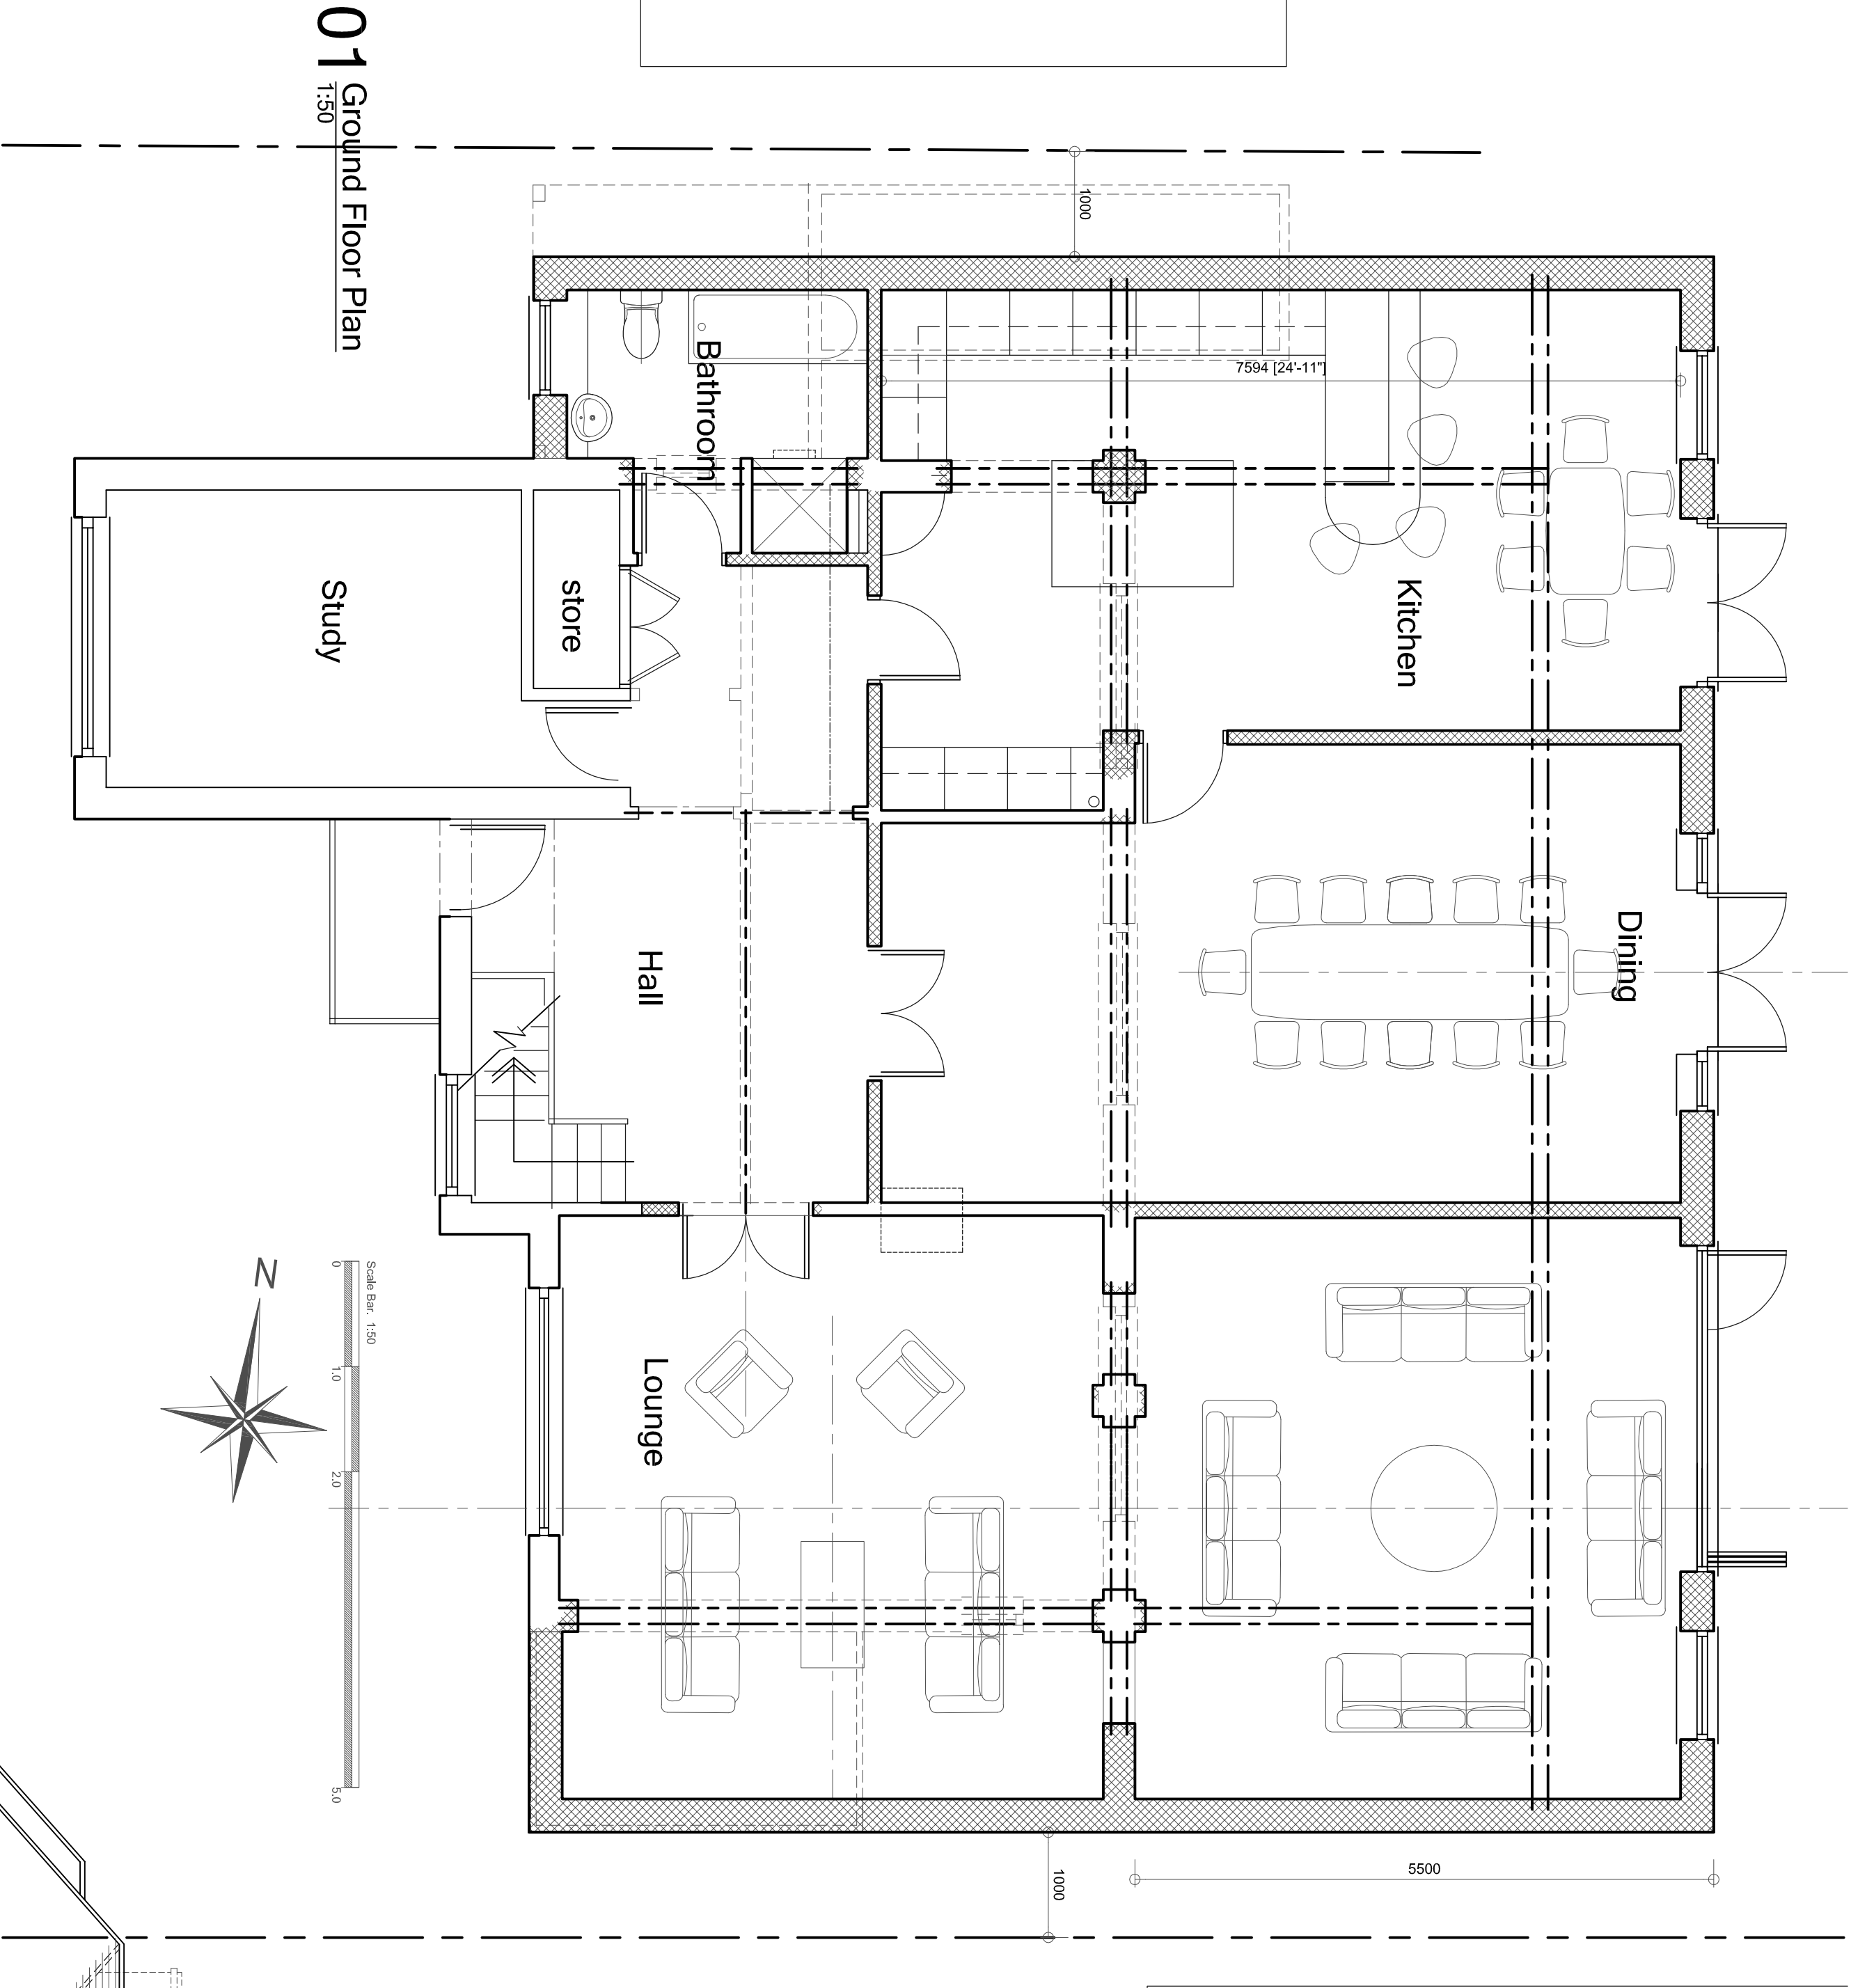


01 Ground Floor Plan
1:50


02 First Floor Plan
1:50

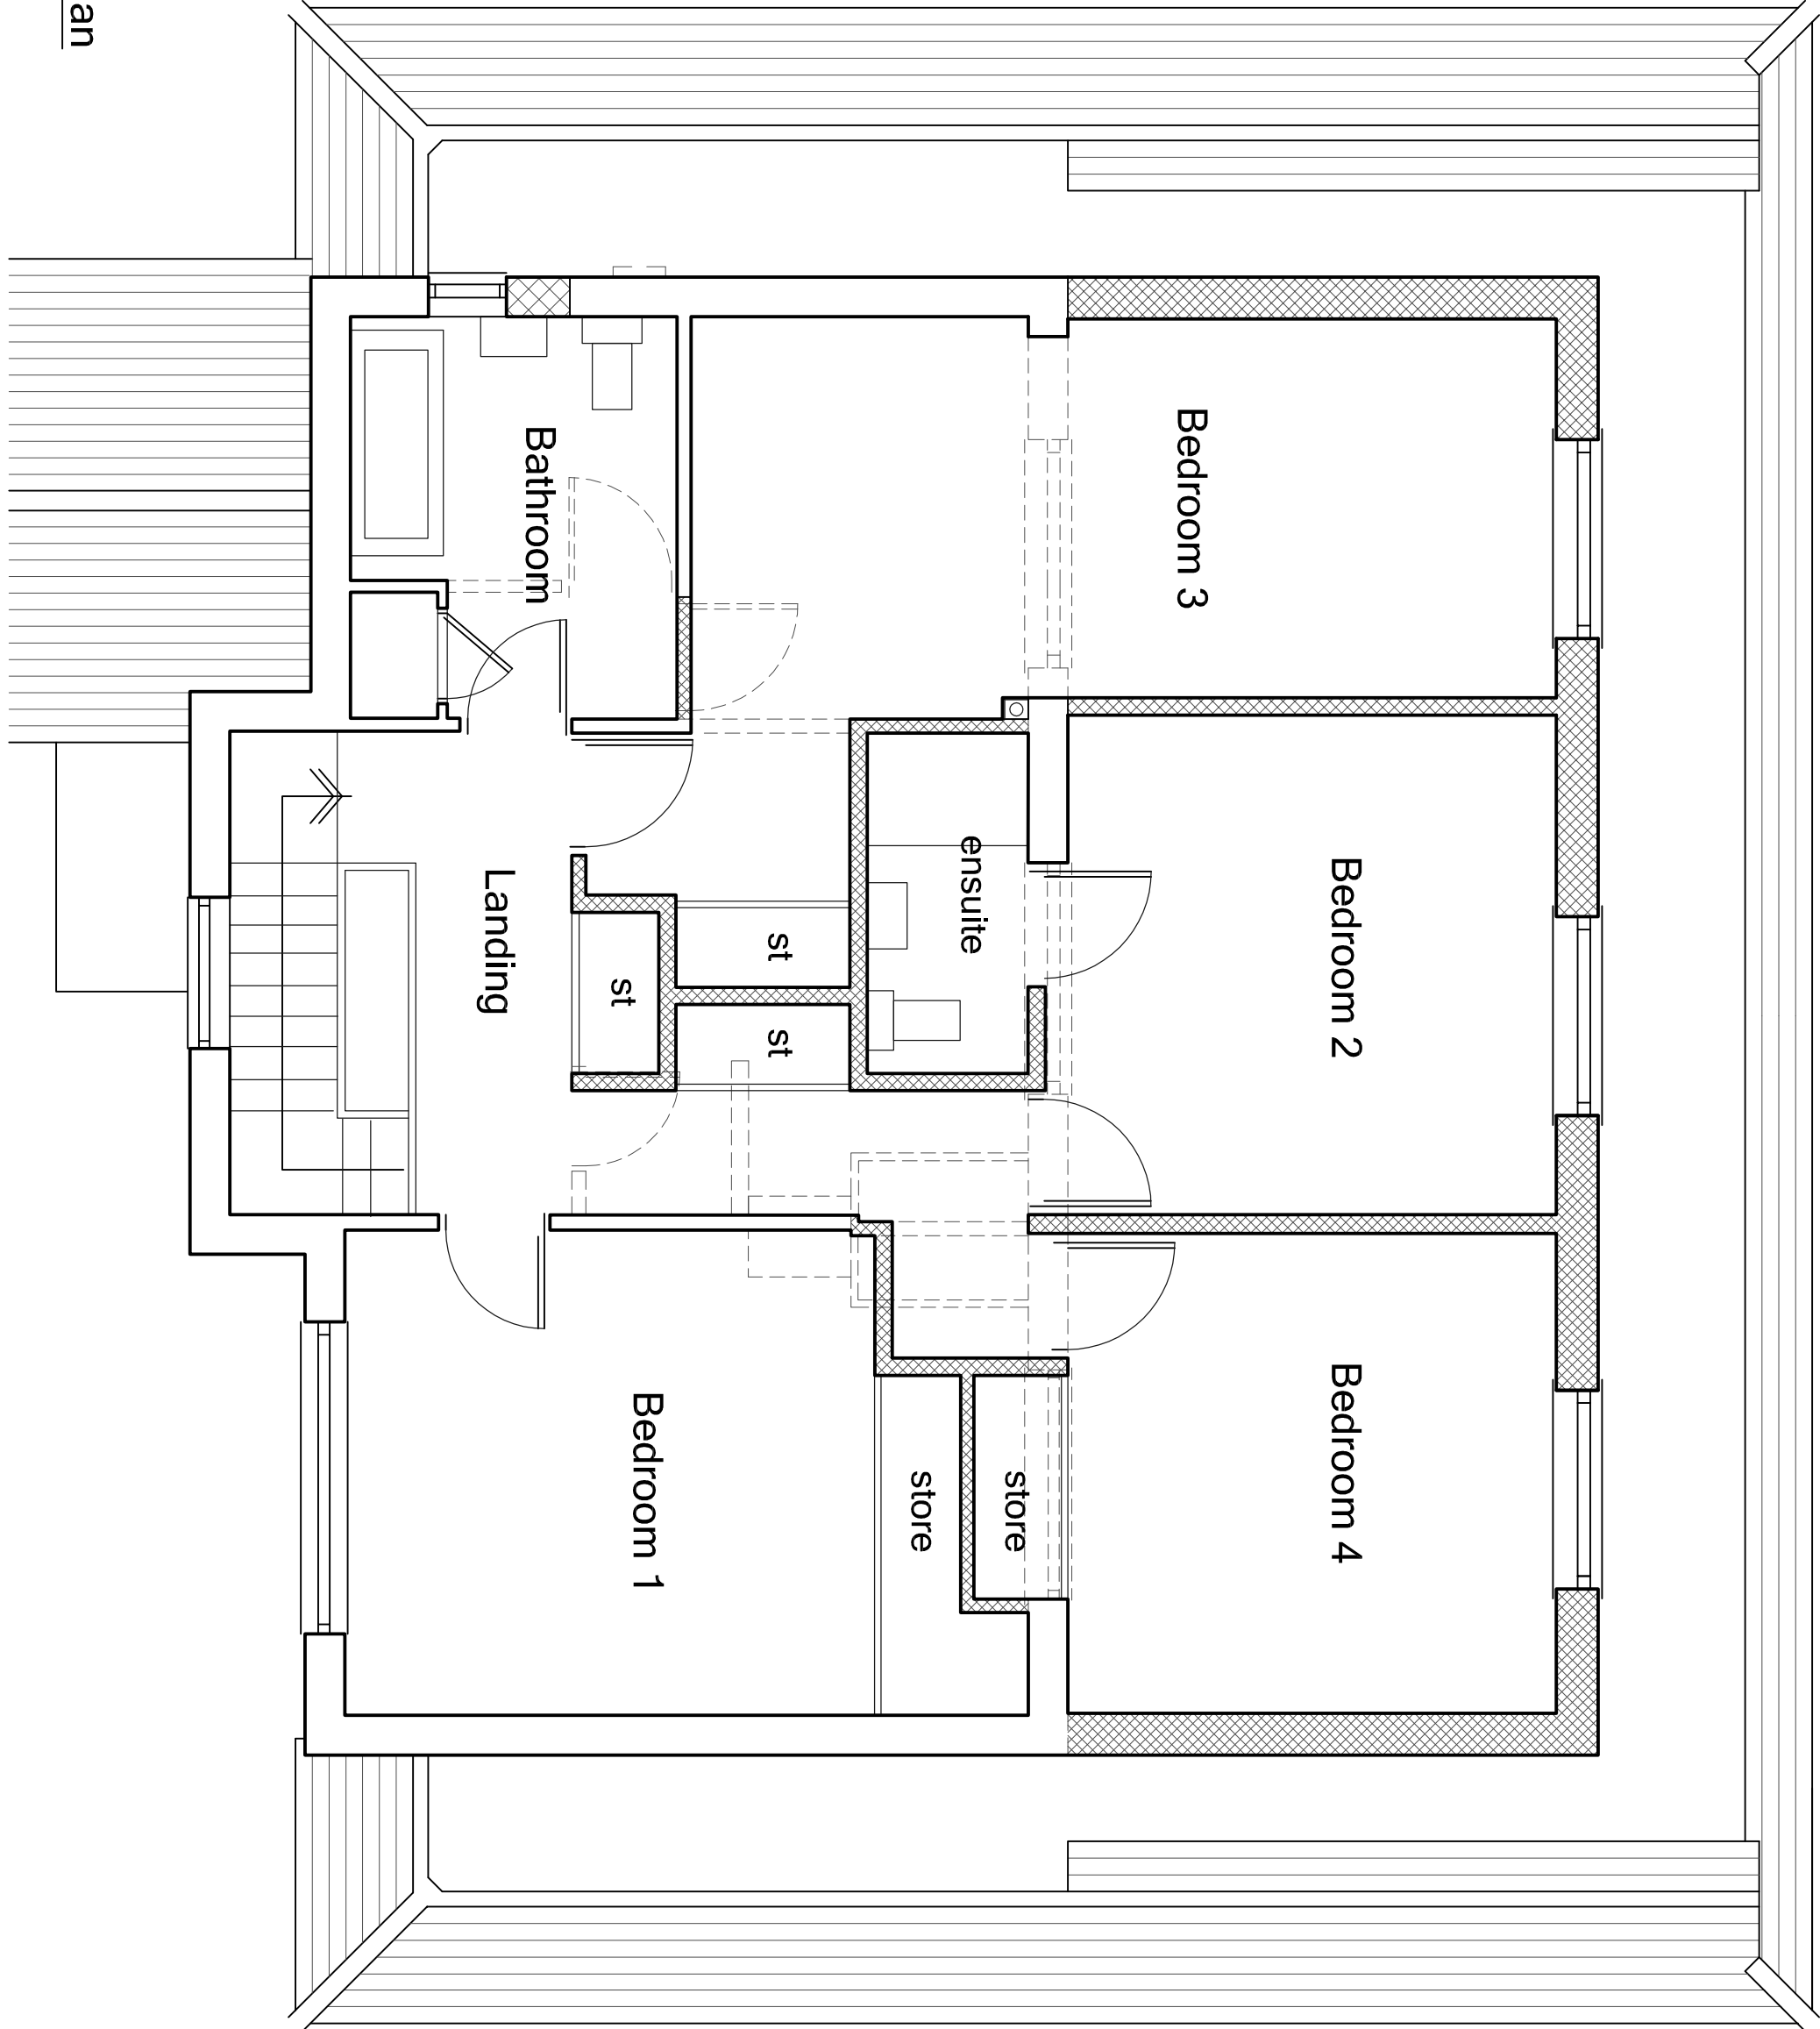

03 Location Plan
1:1250

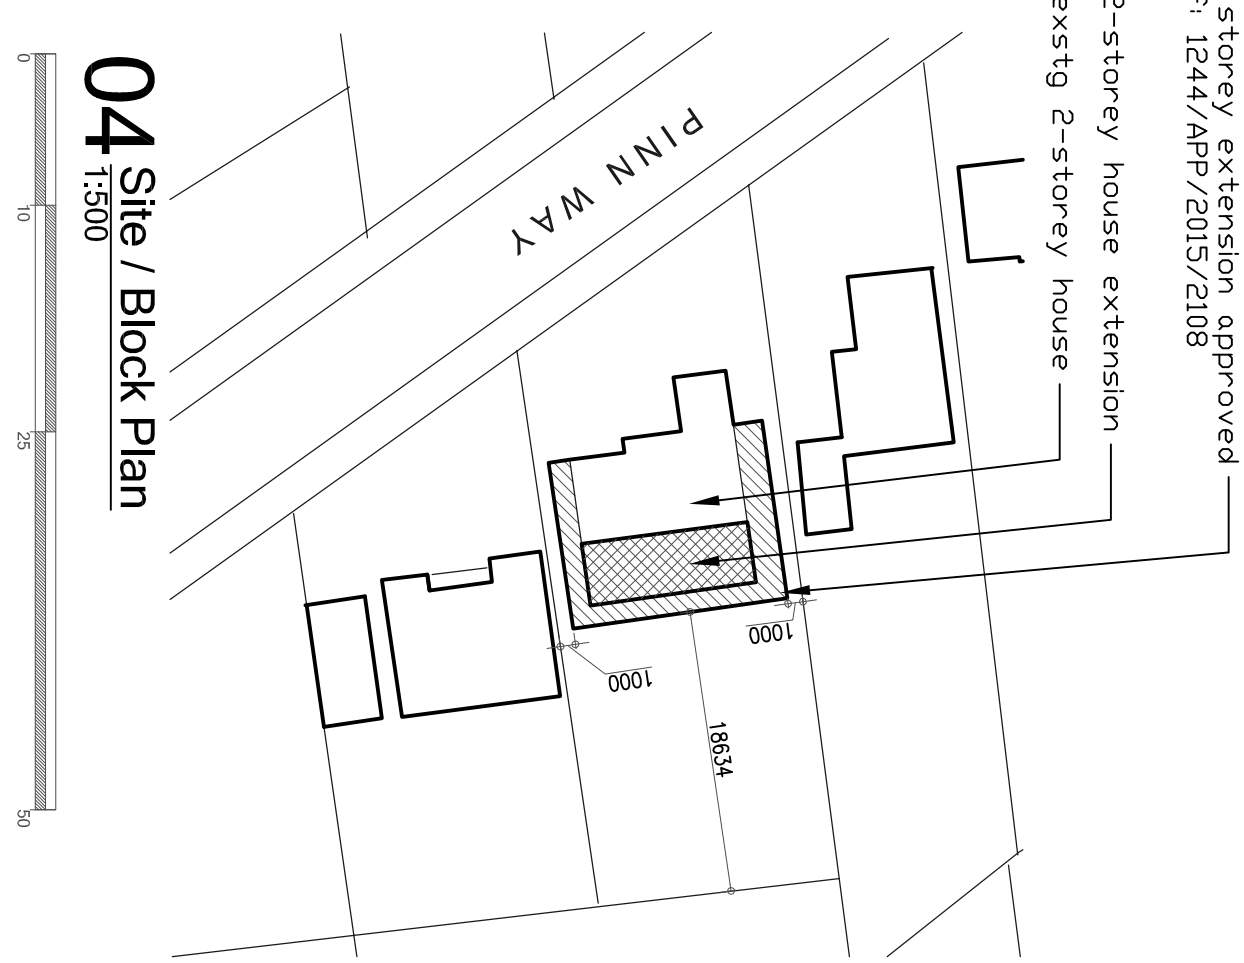

04 Site / Block Plan
1:500

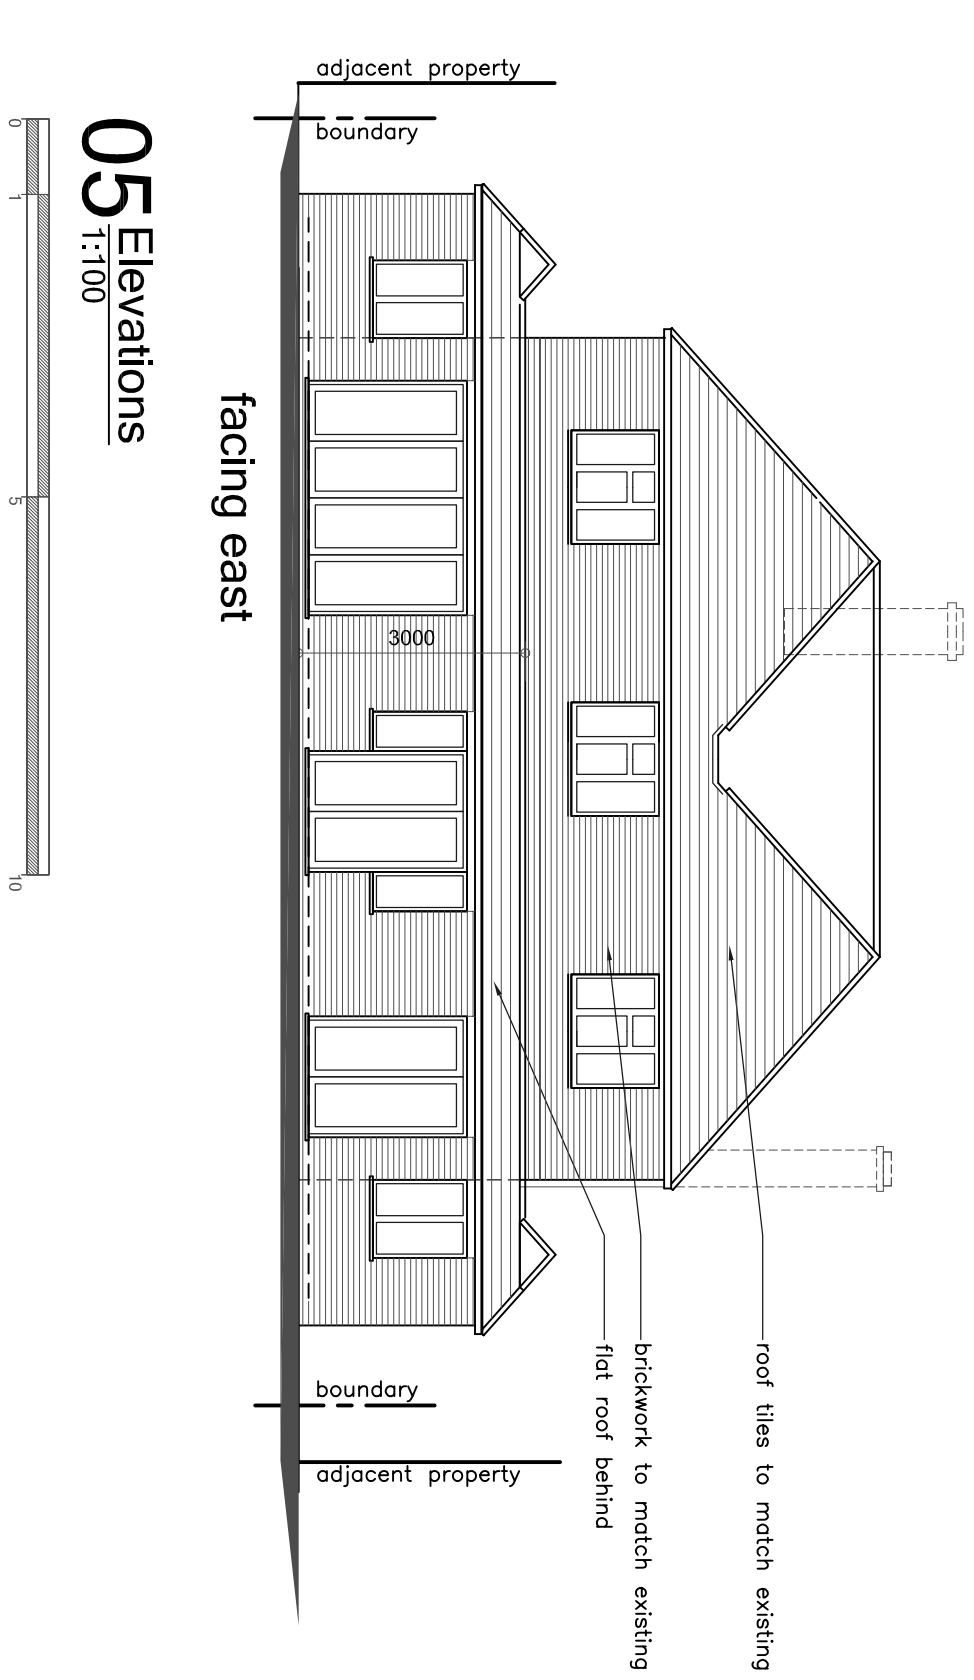

05 Elevations
1:100



05 Elevations
1:100

REV DATE DETAILS
DRAWING
AS PROPOSED
2 storey rear extension
PROJECT
Extension and Alterations to:
53 Pinw Way,
Ruislip, HA4 7QG
SCALE
as shown@A1
PROJECT NO.
15.911
DATE
Jan 2016
DRAWING NO.
03

Northgate studios, 12 Northgate, Chichester, PO19 1BA
T: 01243 528811
F: 01243 556025
E: mail@studio5architects.co.uk
www.studio5architects.co.uk