



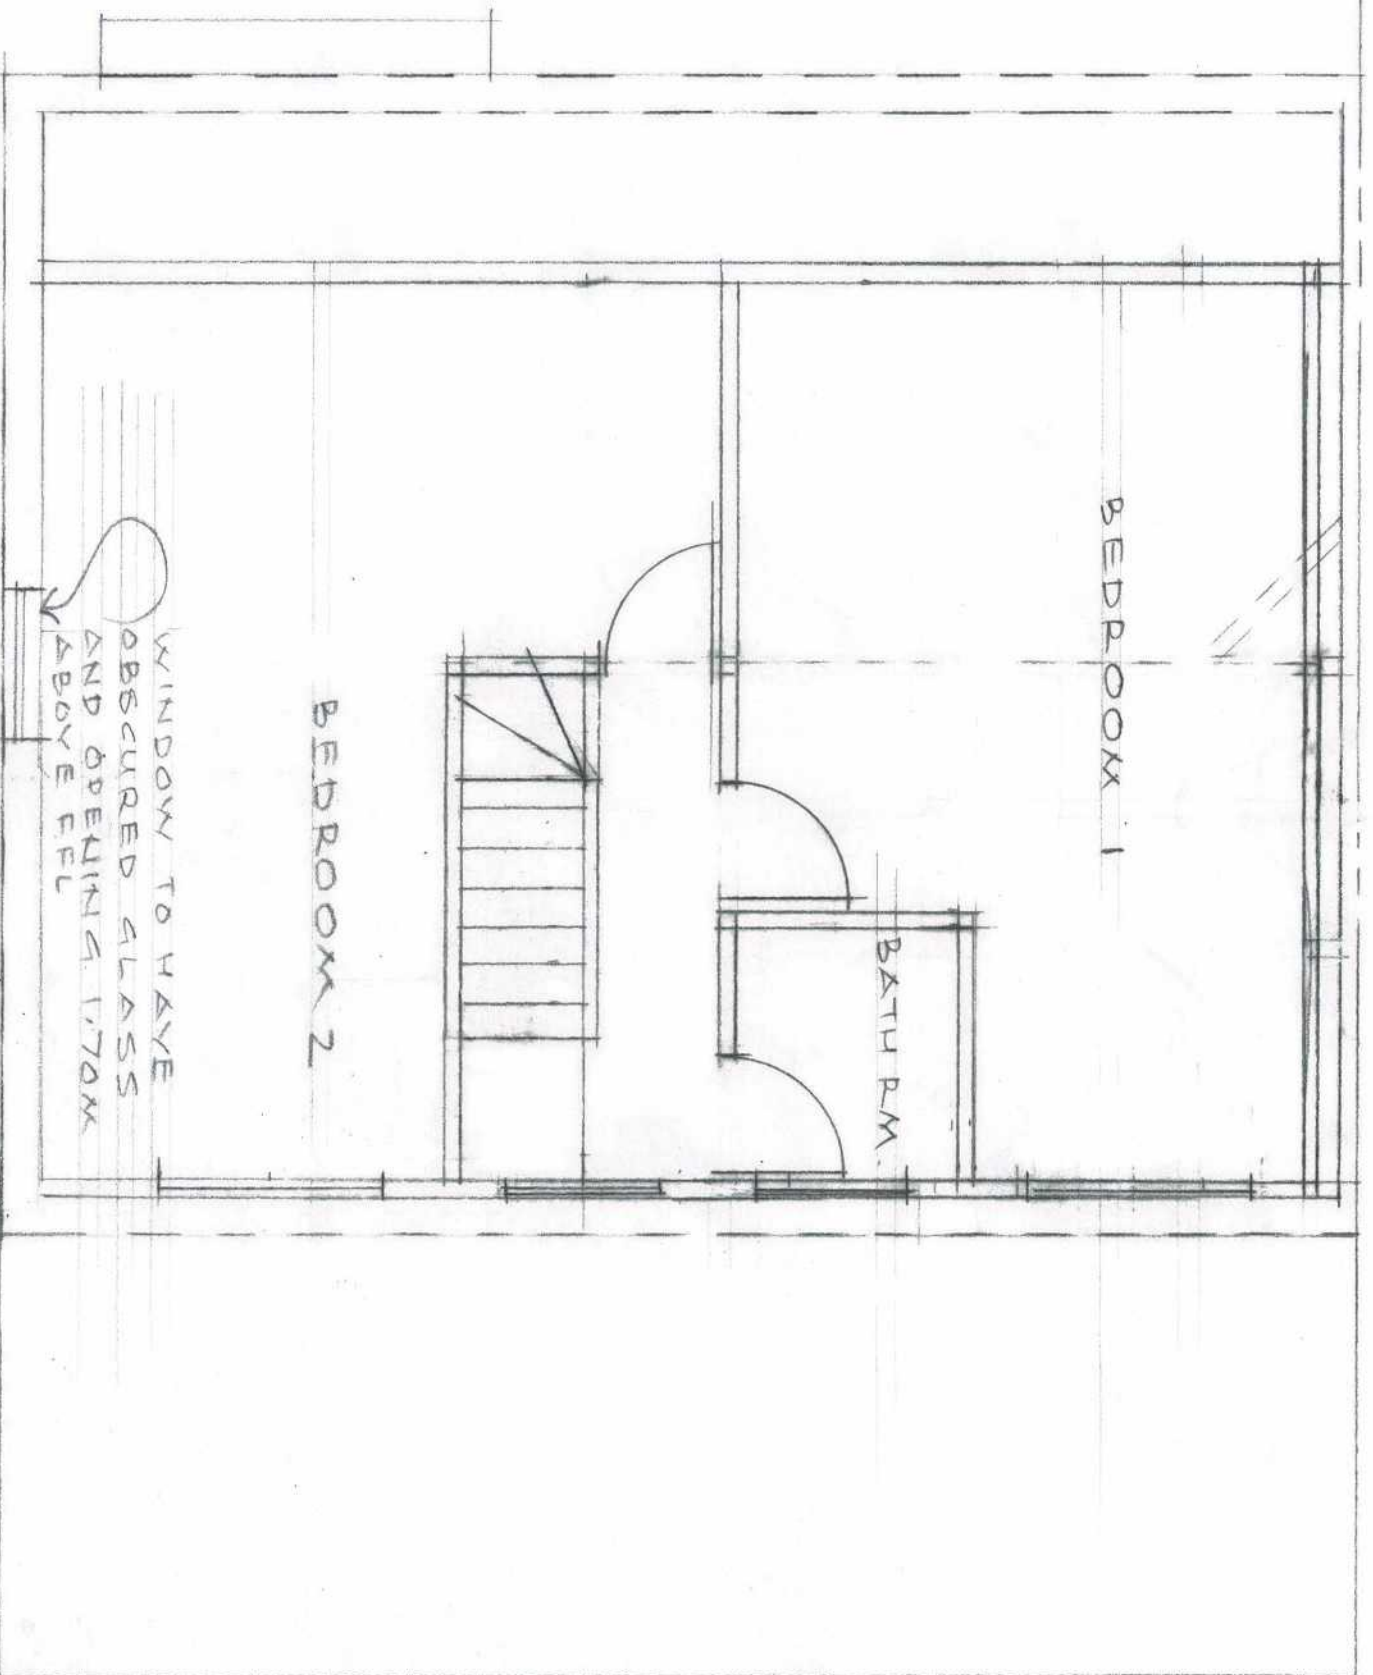

LOFT PLAN

 

LOFT CONVERSION AT
23 YEADING GARDENS, HAYES.

SCALE: 1:50 DATE: FEB, '20
2019/121/03

4 NO VELUX WINDOWS

$$S = 3.85$$

$$R = 2.80$$

TILES TO MATCH
DORMER CHEEK AND
FACE TILED TO MATCH
EXIST.
WINDOWS TO MATCH

$$A = 8.15$$

FRONT ELEVATION

REAR ELEVATION

VOLUME CALC'S

GABLE FROM HIP

$$R \times S \times T / 6$$

$$2.80 \times 3.85 \times 8.00 = 86.24$$

$$= 14.37$$

DORMER

$$A \times B \times C / 2$$

$$8.15 \times 3.50 \times 2.45 = 69.89$$

$$= 34.94$$

$$\text{TOTAL} = 14.37 + 34.94$$

$$= 49.31 \text{ M}^3$$

WINDOW WITH
OBSCURE GLAZING
OPENING
1.7 ABOVE
F.F.L

GABLE WALL

$$T = 8.00$$

$$B = 3.50$$

$$C = 2.45$$

DORMER CHEEKS
TO HAVE TILES
TO MATCH

SIDE ELEVATION

SIDE ELEVATION

PROPOSED ELEVATIONS

0 1 2 3 4 5
1:100 @ A3

LOFT CONYER SION AT
23 YEADING GARDENS, HAYES

SCALE: 1:100 DATE: FEB, 20
2019/12/1/05