





Proposed Front Elevation

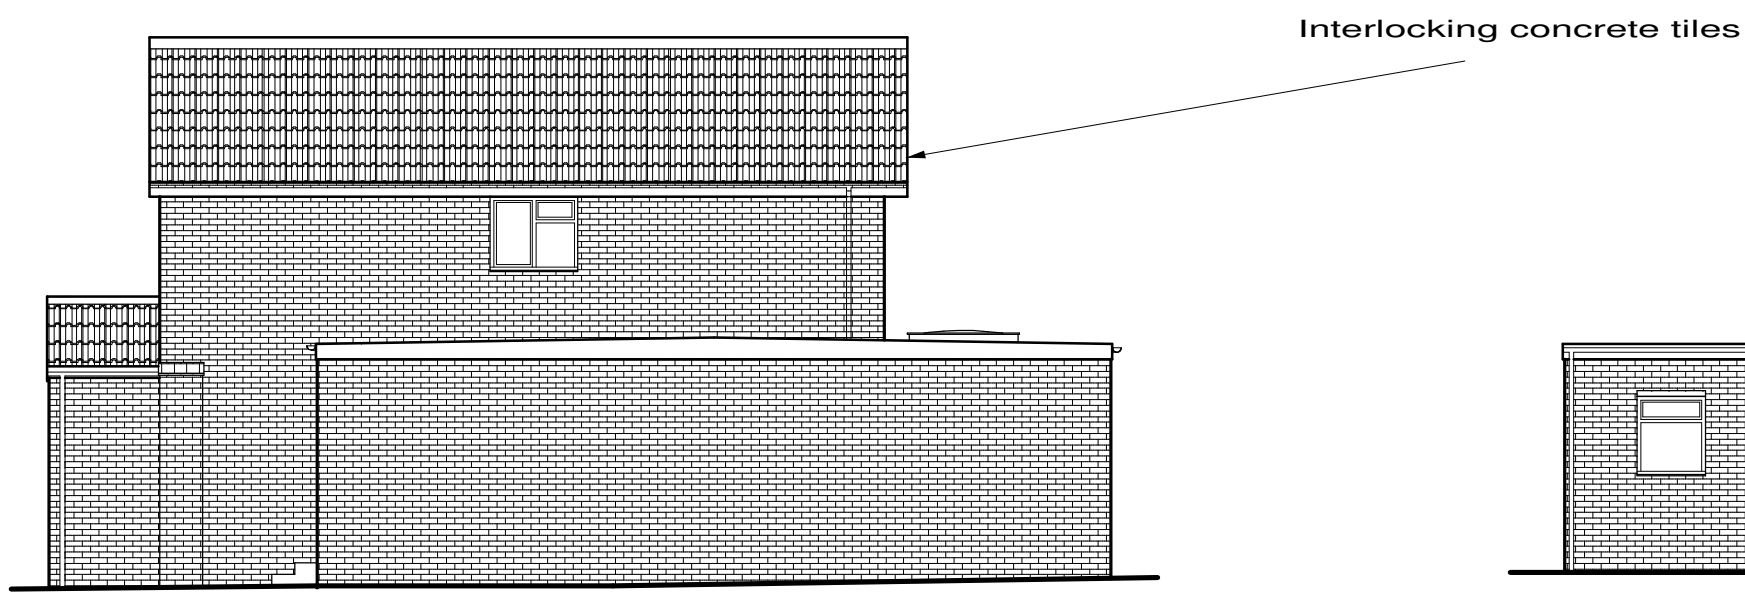

Proposed Right Side Elevation




Proposed Rear Elevation

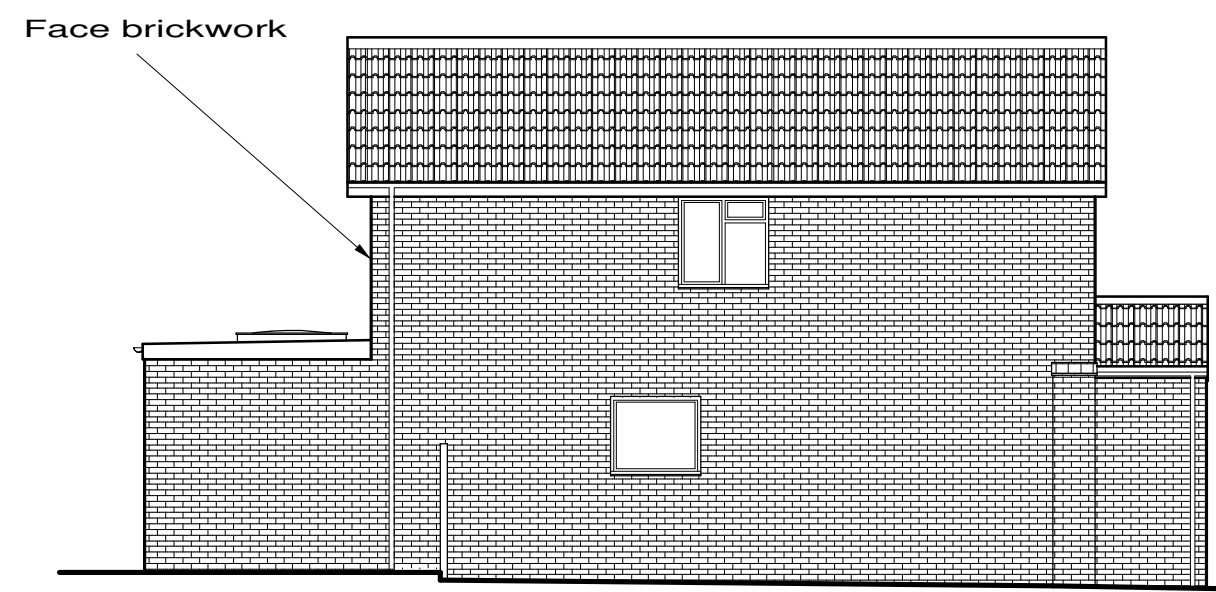


Proposed Left Side Elevation


Proposed works shown shaded

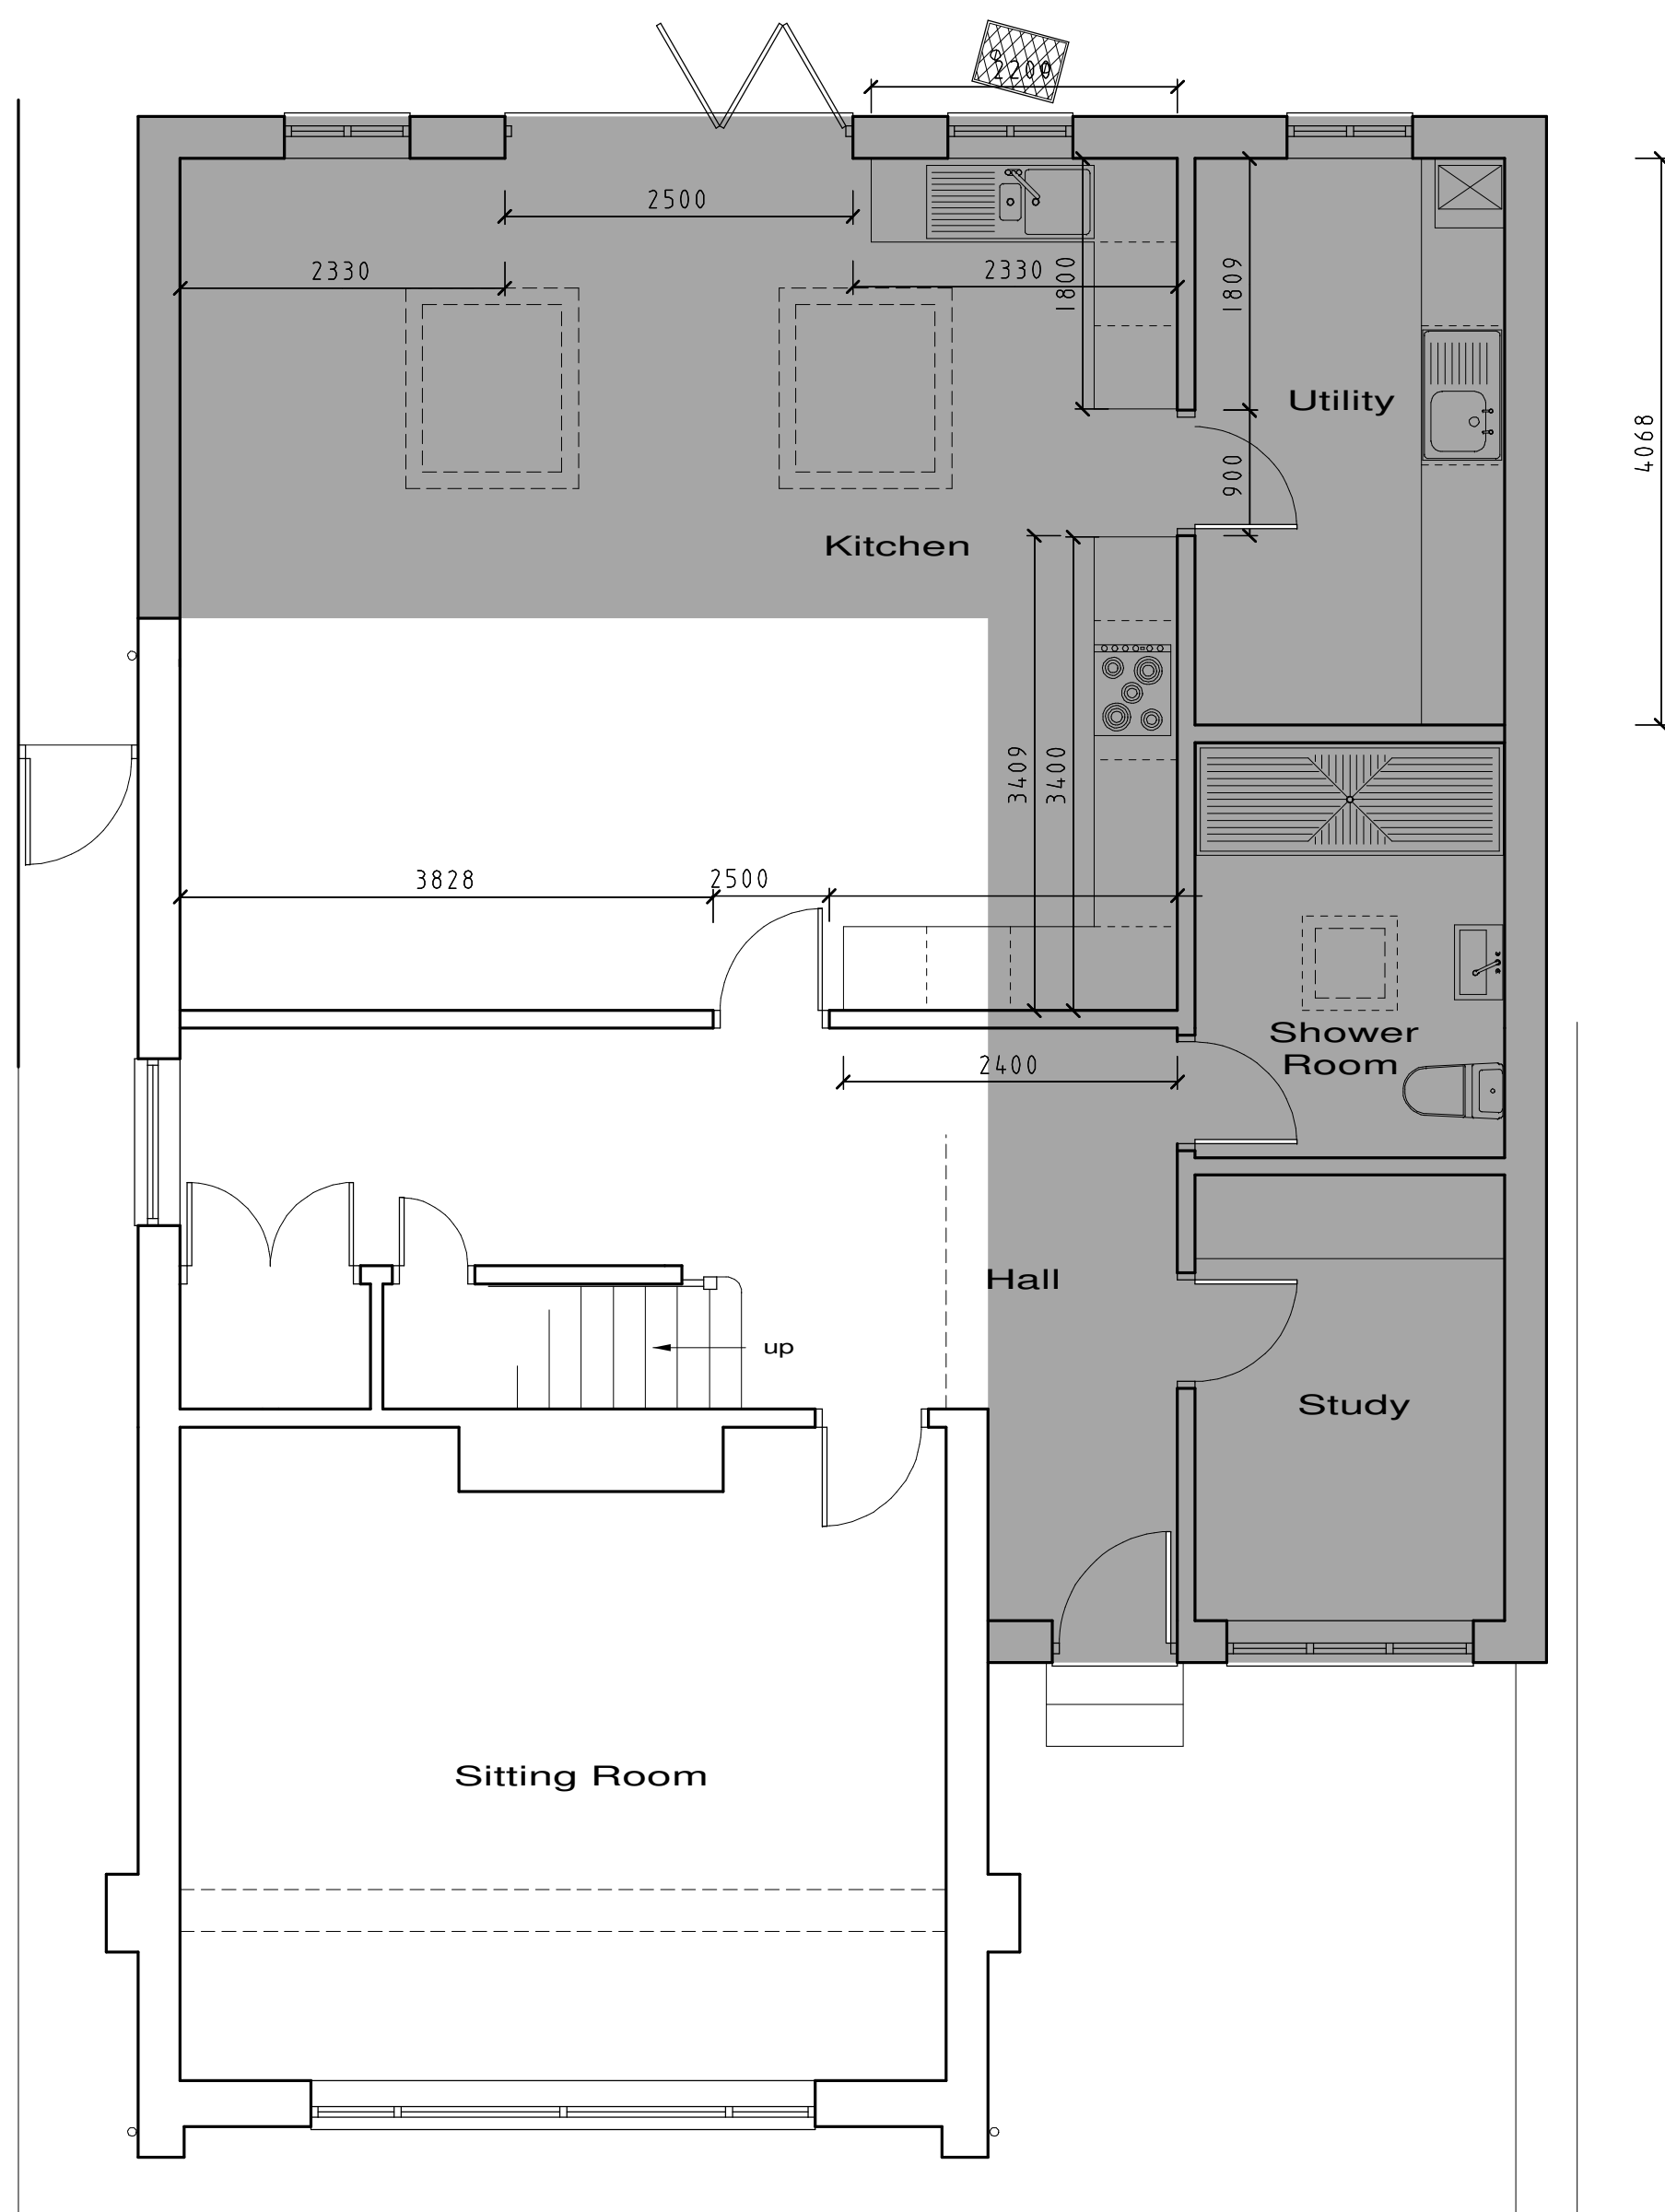

Proposed Ground Floor Plan


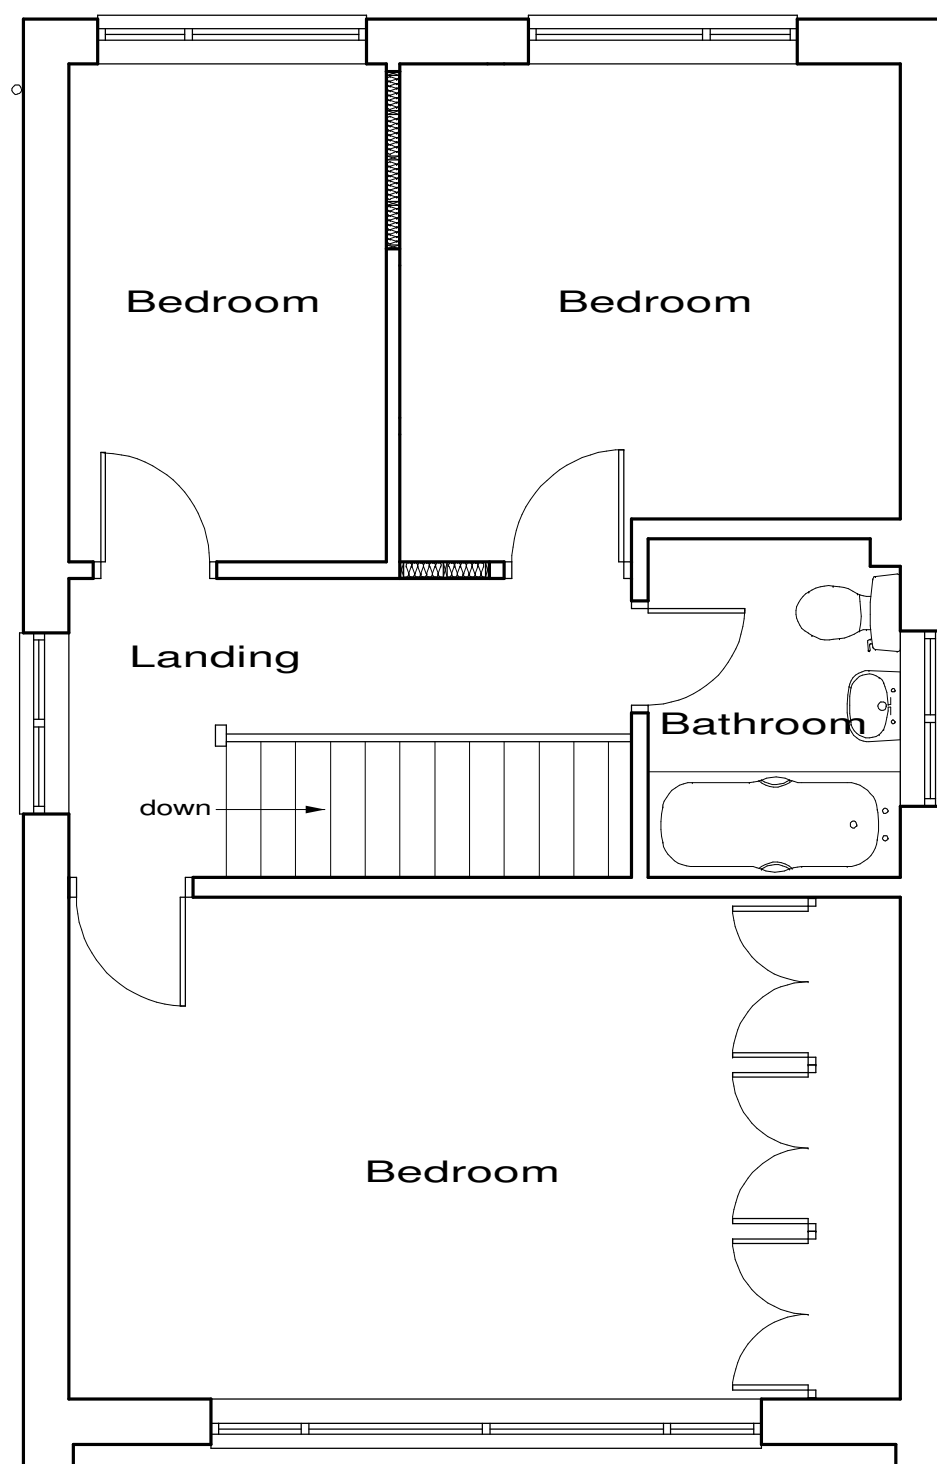


Proposed First Floor Plan

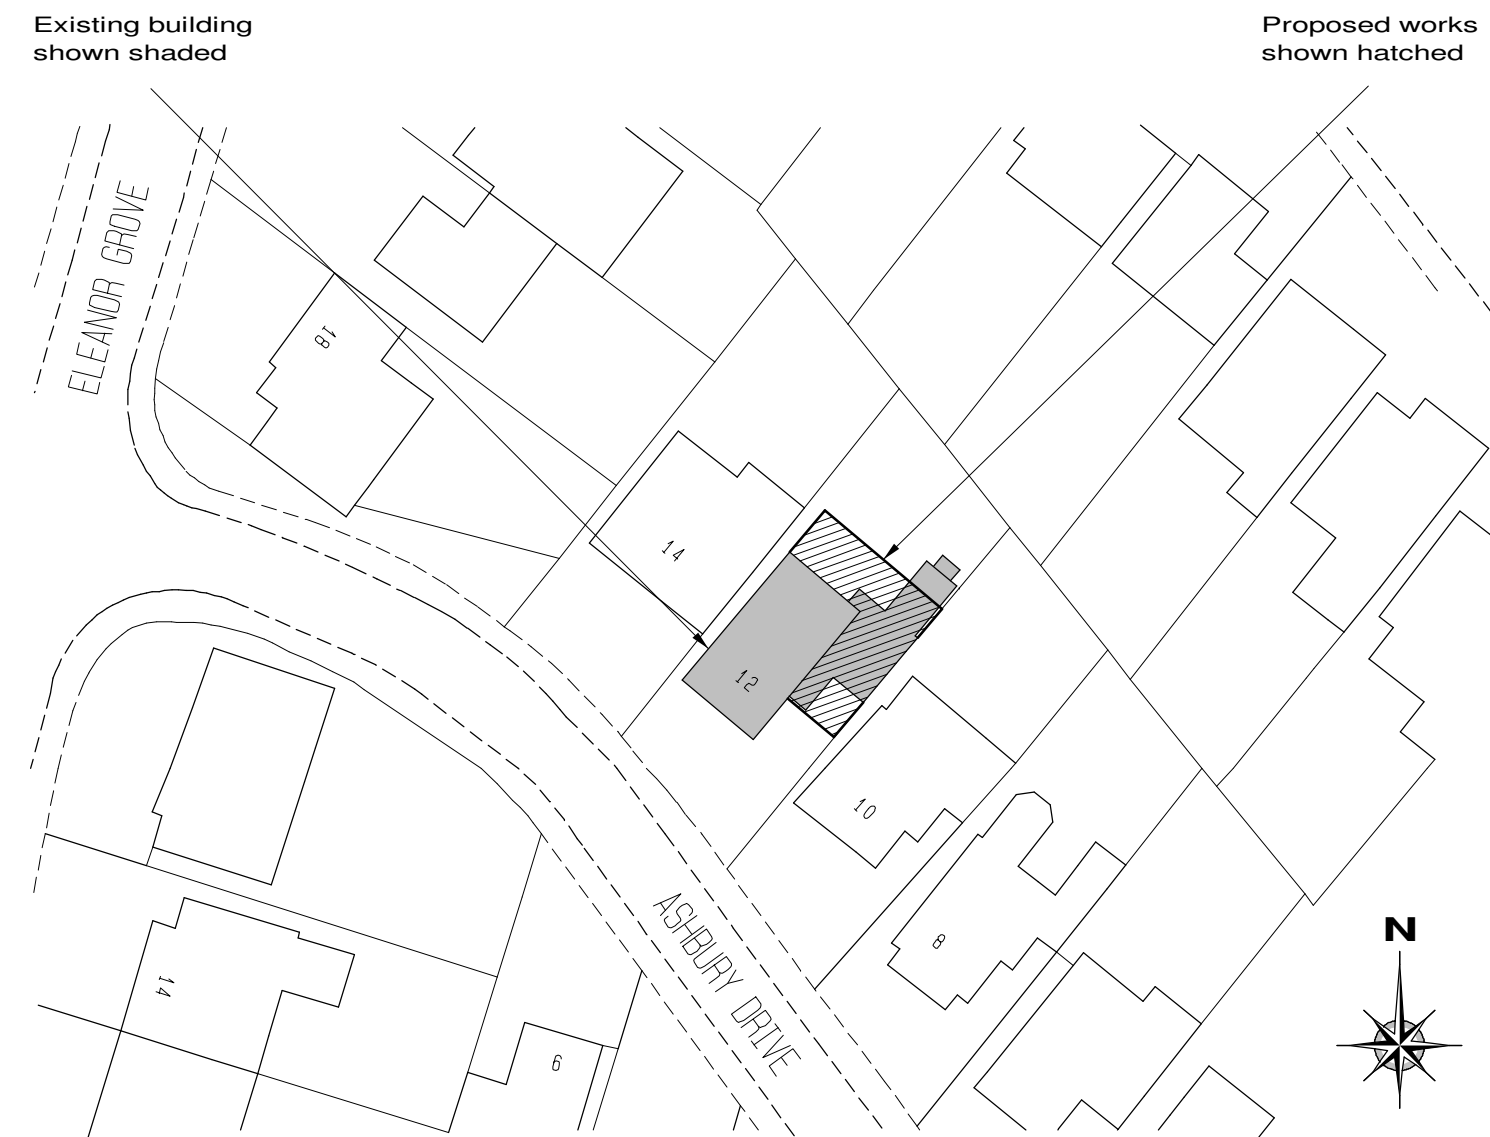

Block Plan Scale 1/500

These plans have been produced to a recognized scale and a standard paper size, both shown in the title block. If you have received this drawing as a pdf or similar file type, please check when printing that you have an accurately sized drawing using the scale bar provided.

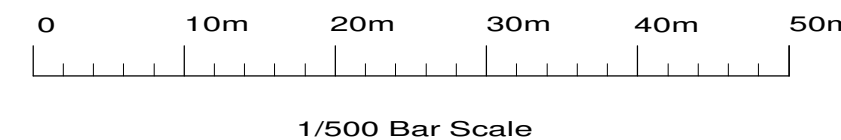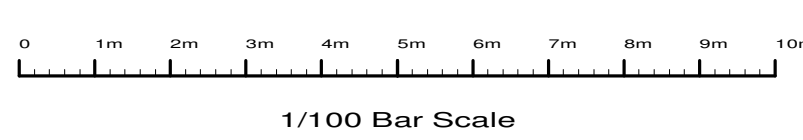

H.	Design change	Jan 20
G.	Change & Block	Dec 19
F.	Design change	Nov 19
E.	Design change	Oct 19
D.	Design changes	Sept 19
C.	Design changes	Sept 19
B.	Design changes	Jul 19
A.	Design changes	Jun 19

Revisions : A. Design changes		Jun 19
Site	12 Ashbury Drive, Ickenham, UB10 8BN.	
Client	Mr C Richmond	
Detail	Proposed Plans	
Scale	1/50 1/100	Drawing Number
Date	26/04/19	3841/ 2H
Drawn by	JAS	
	Size A1	
F.J. Thompson & Co		
	Old Kings Arms 30 Church Street Rickmansworth Hertfordshire WD3 1DJ	
	Tel 01923 720277 Fax 01923 772910 email: surveys@fjthompson.co.uk	