




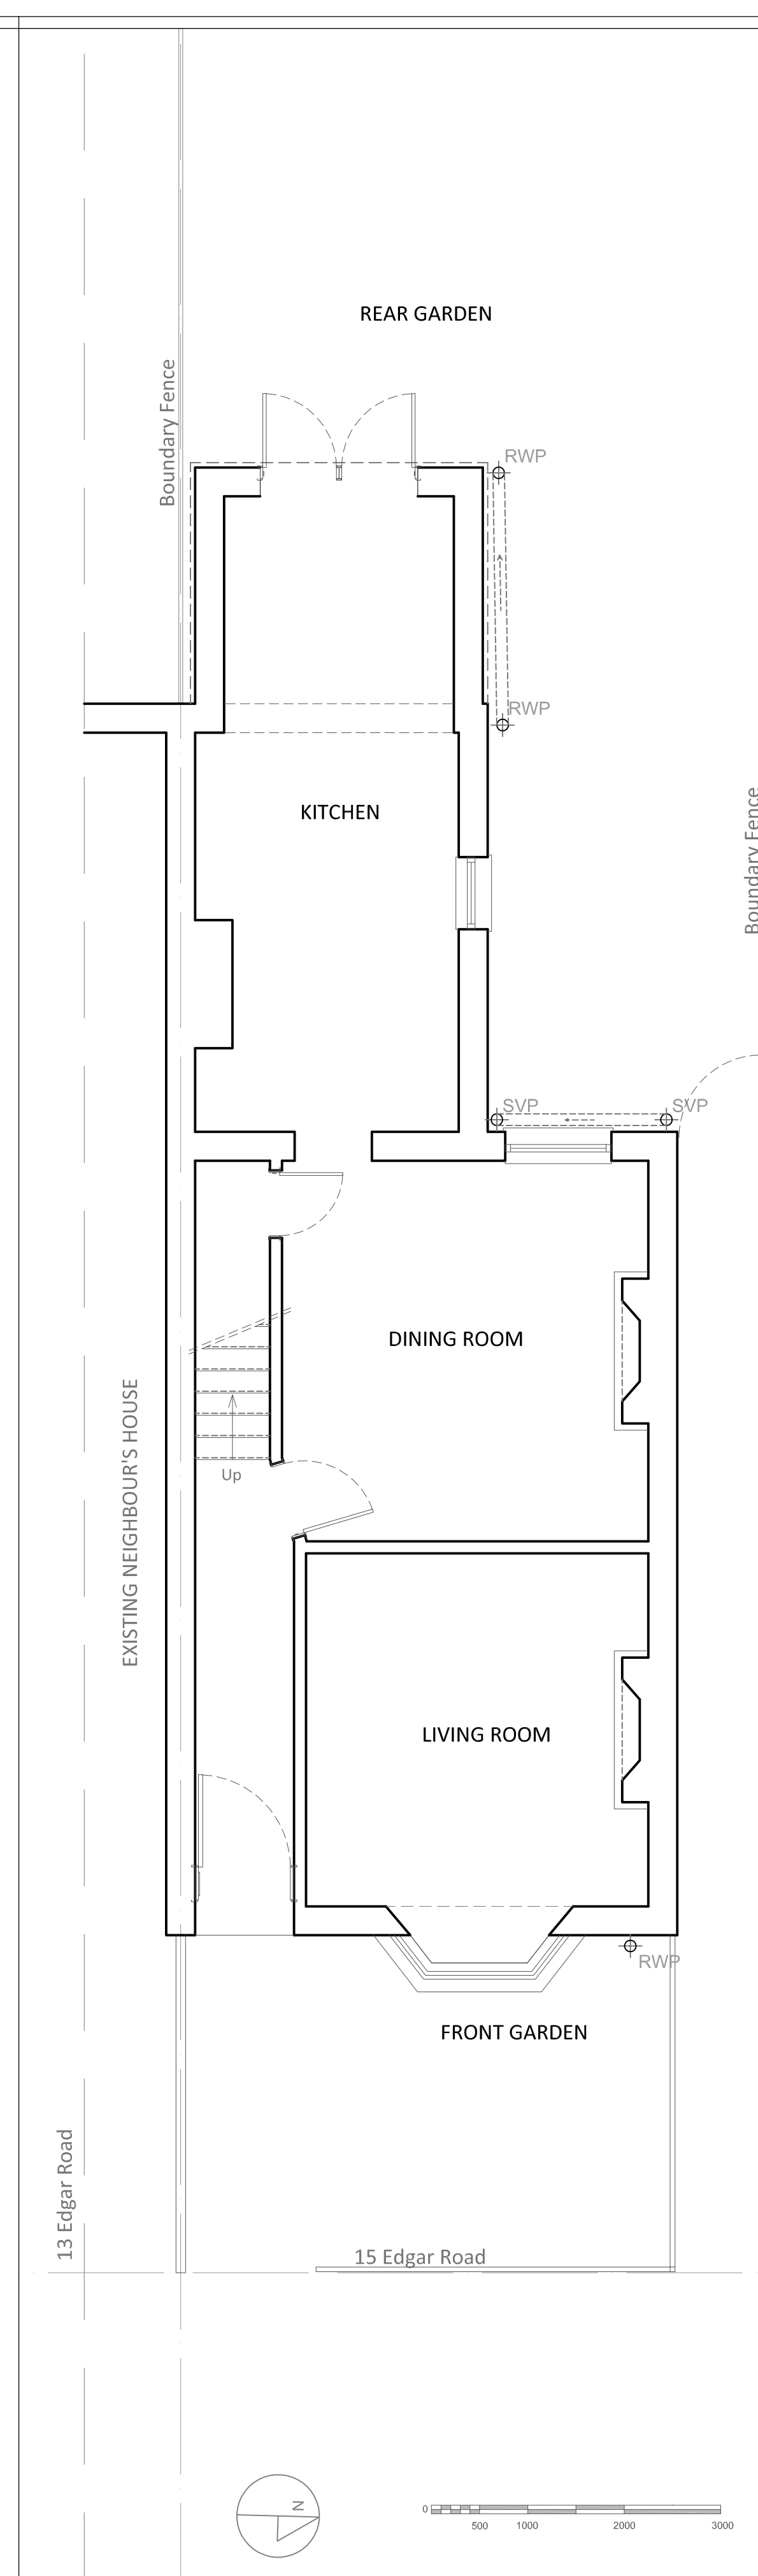

Ground Floor Plan	1:50 Scale
-------------------	------------

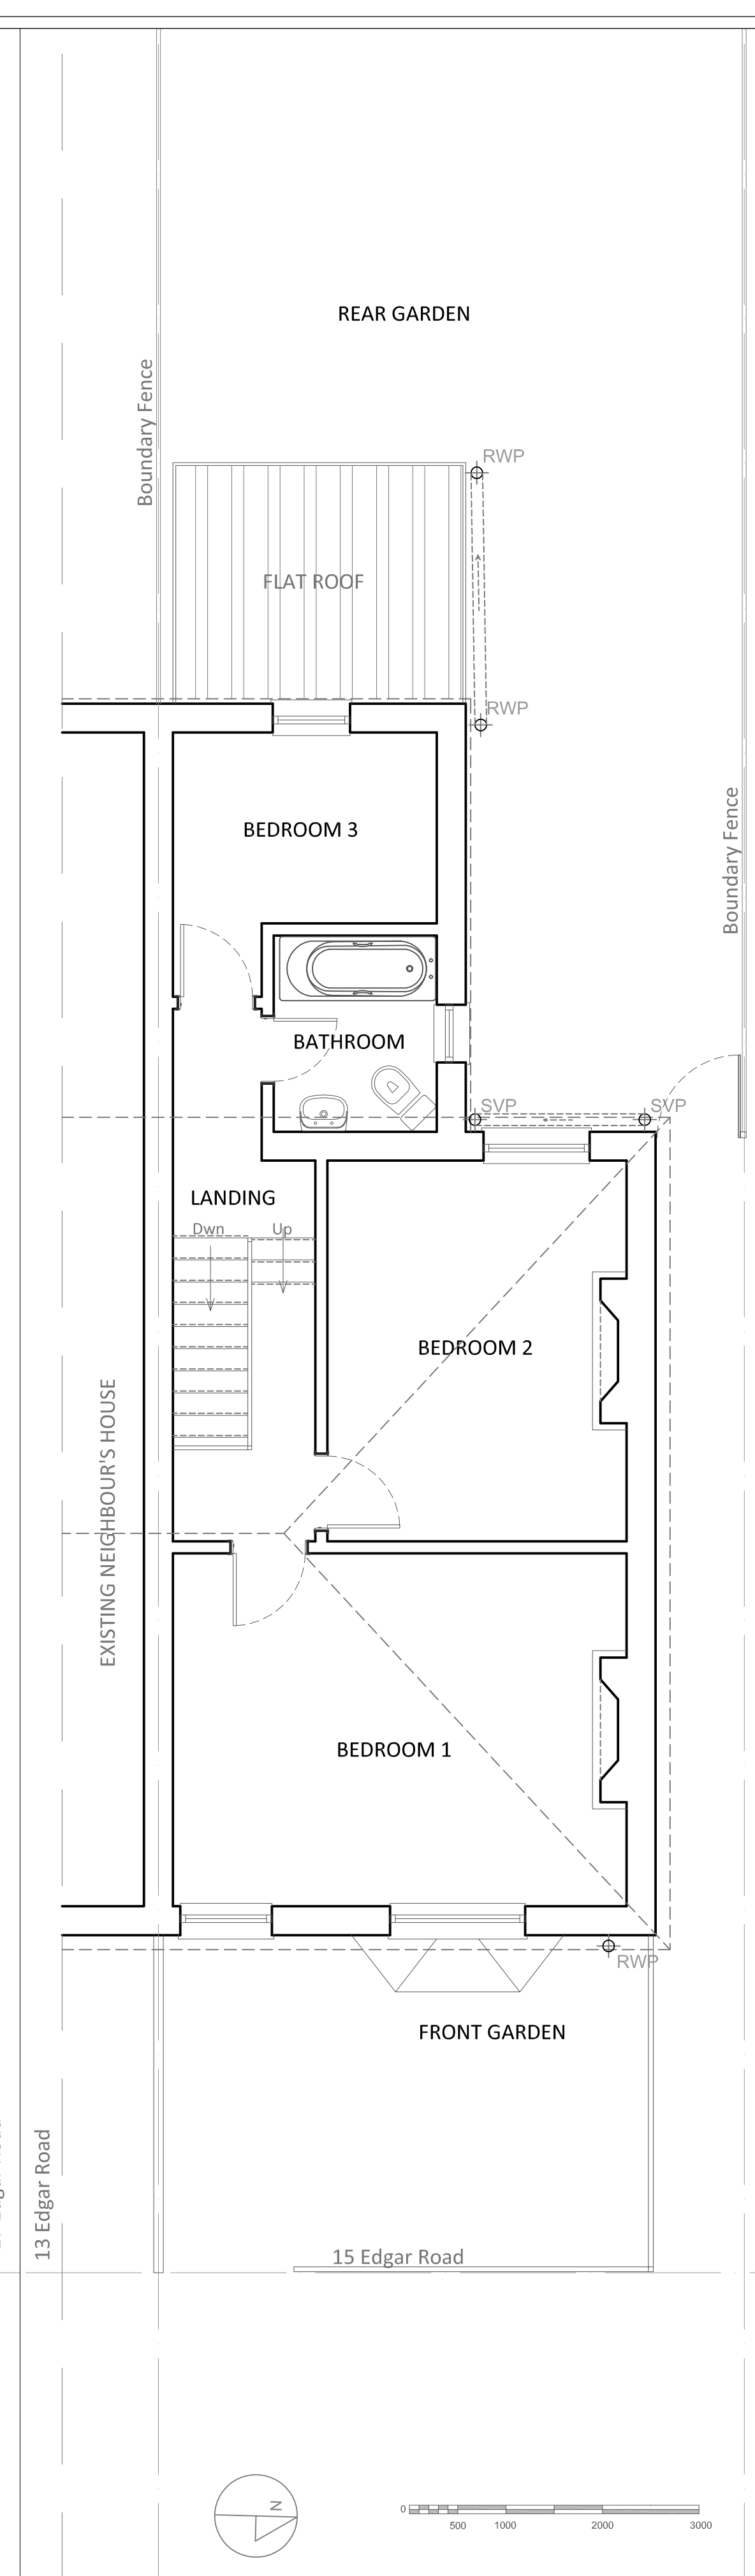


First Floor Plan	1:50 Scale
------------------	------------

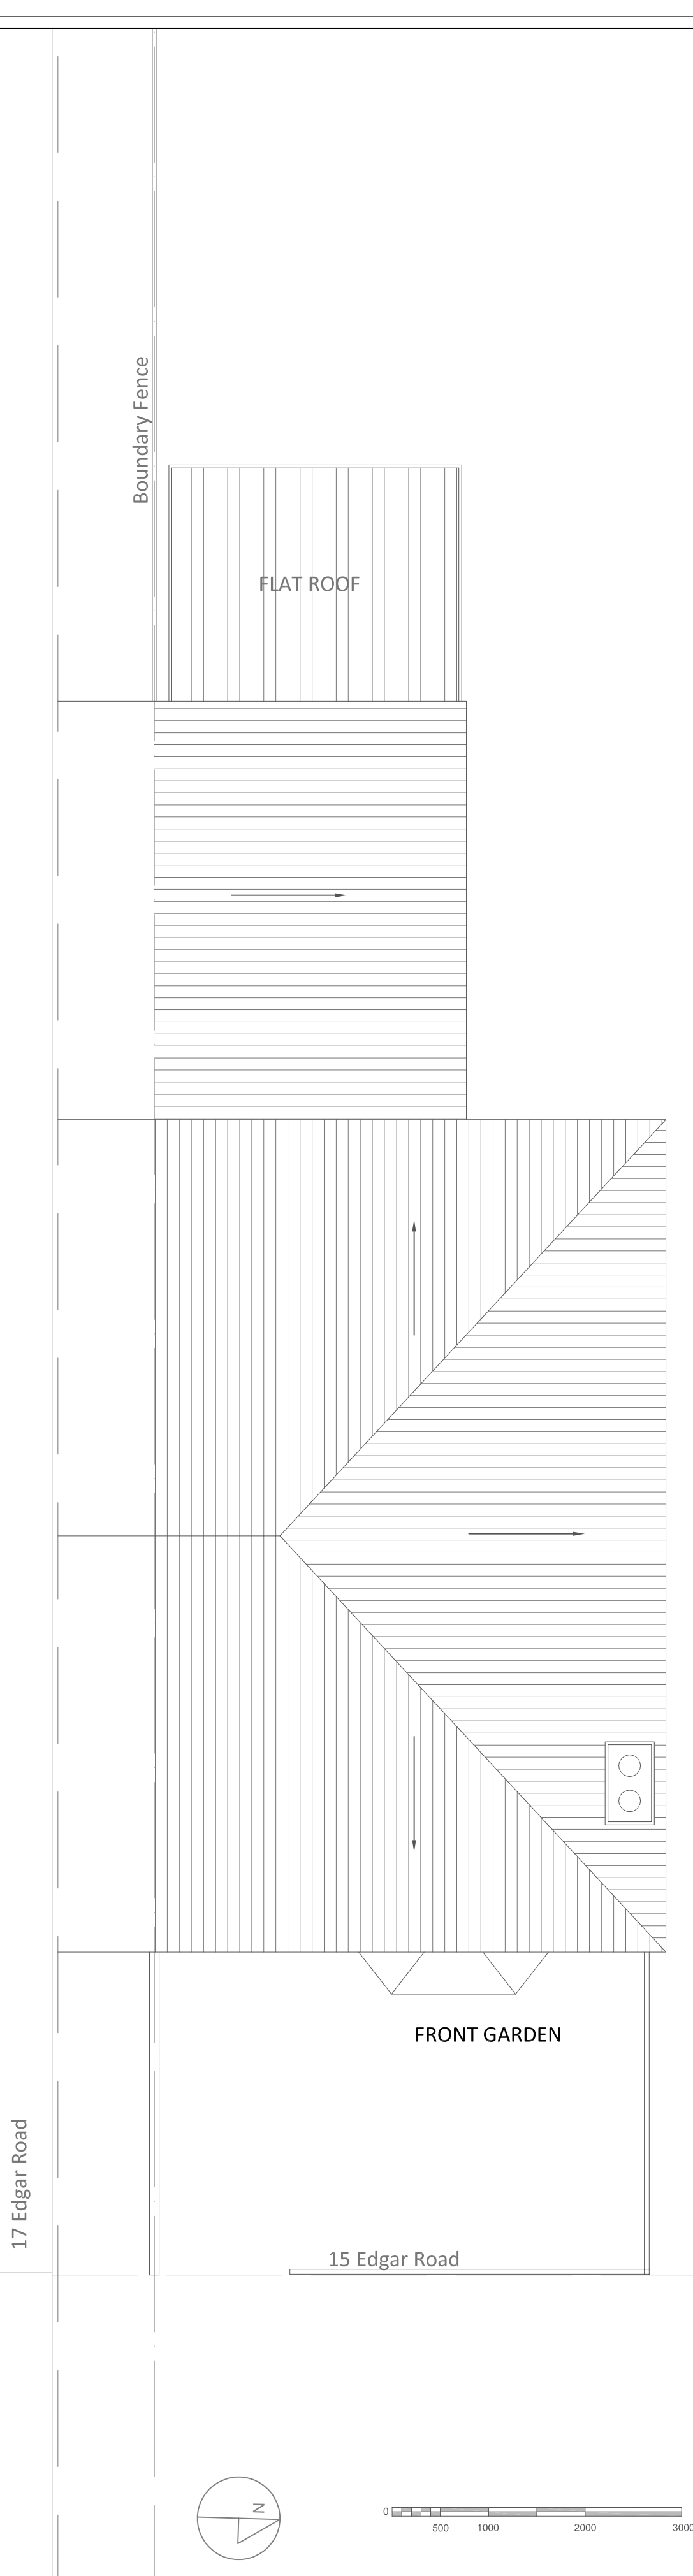

Roof Plan	1:50 Scale
-----------	------------



Front Elevation	1:100 Scale
-----------------	-------------

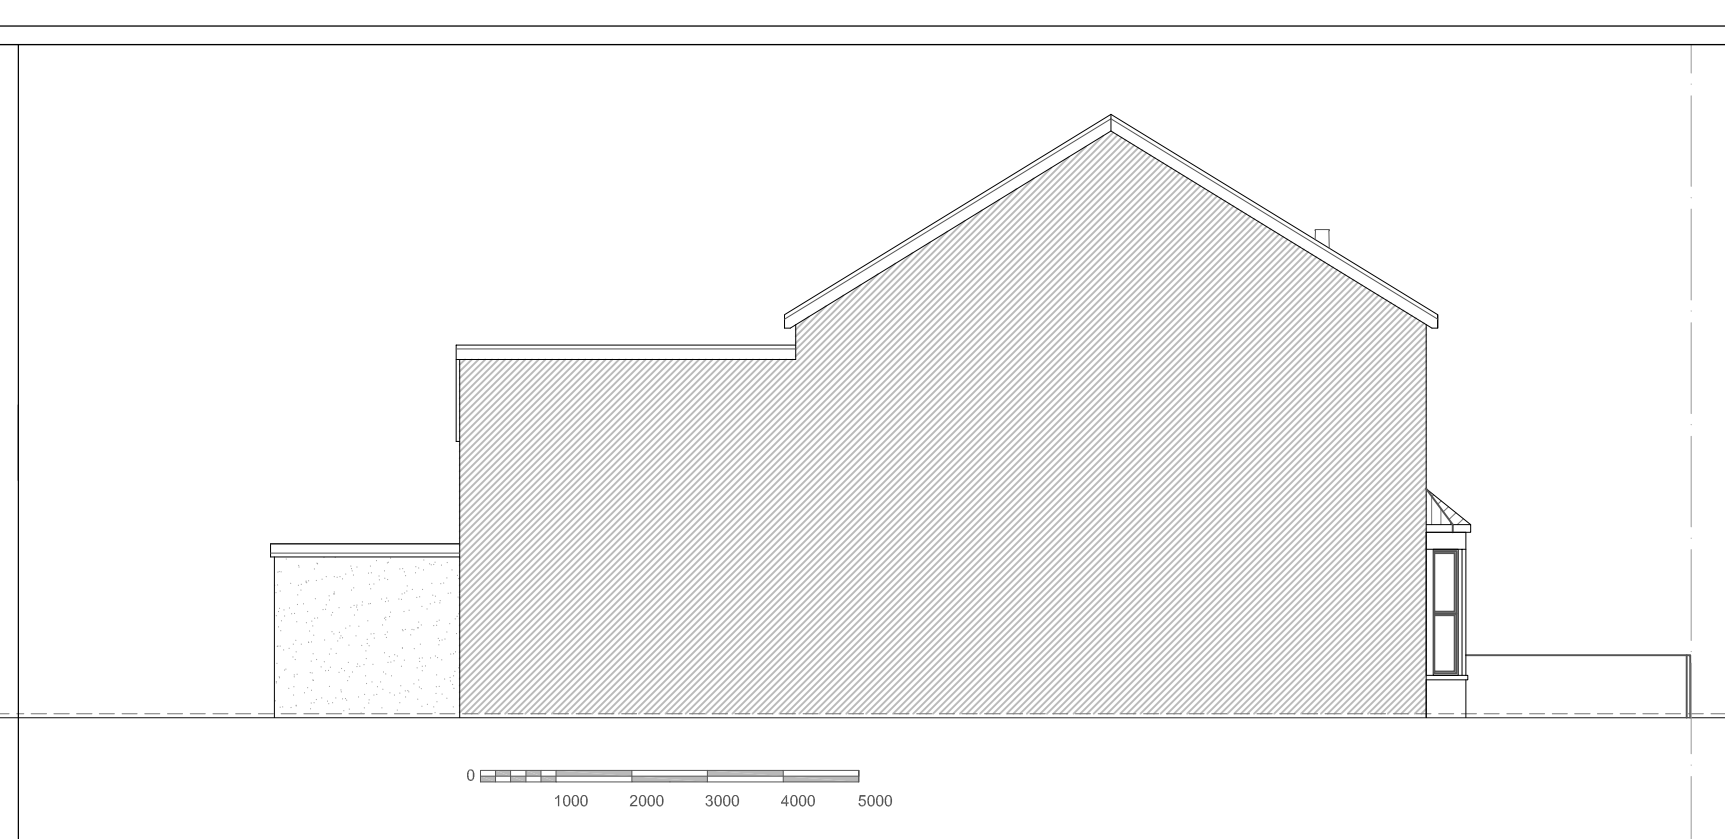


Left Side Elevation	1:100 Scale
---------------------	-------------




Rear Elevation	1:100 Scale
----------------	-------------



Right Side Elevation 1:100 Scale

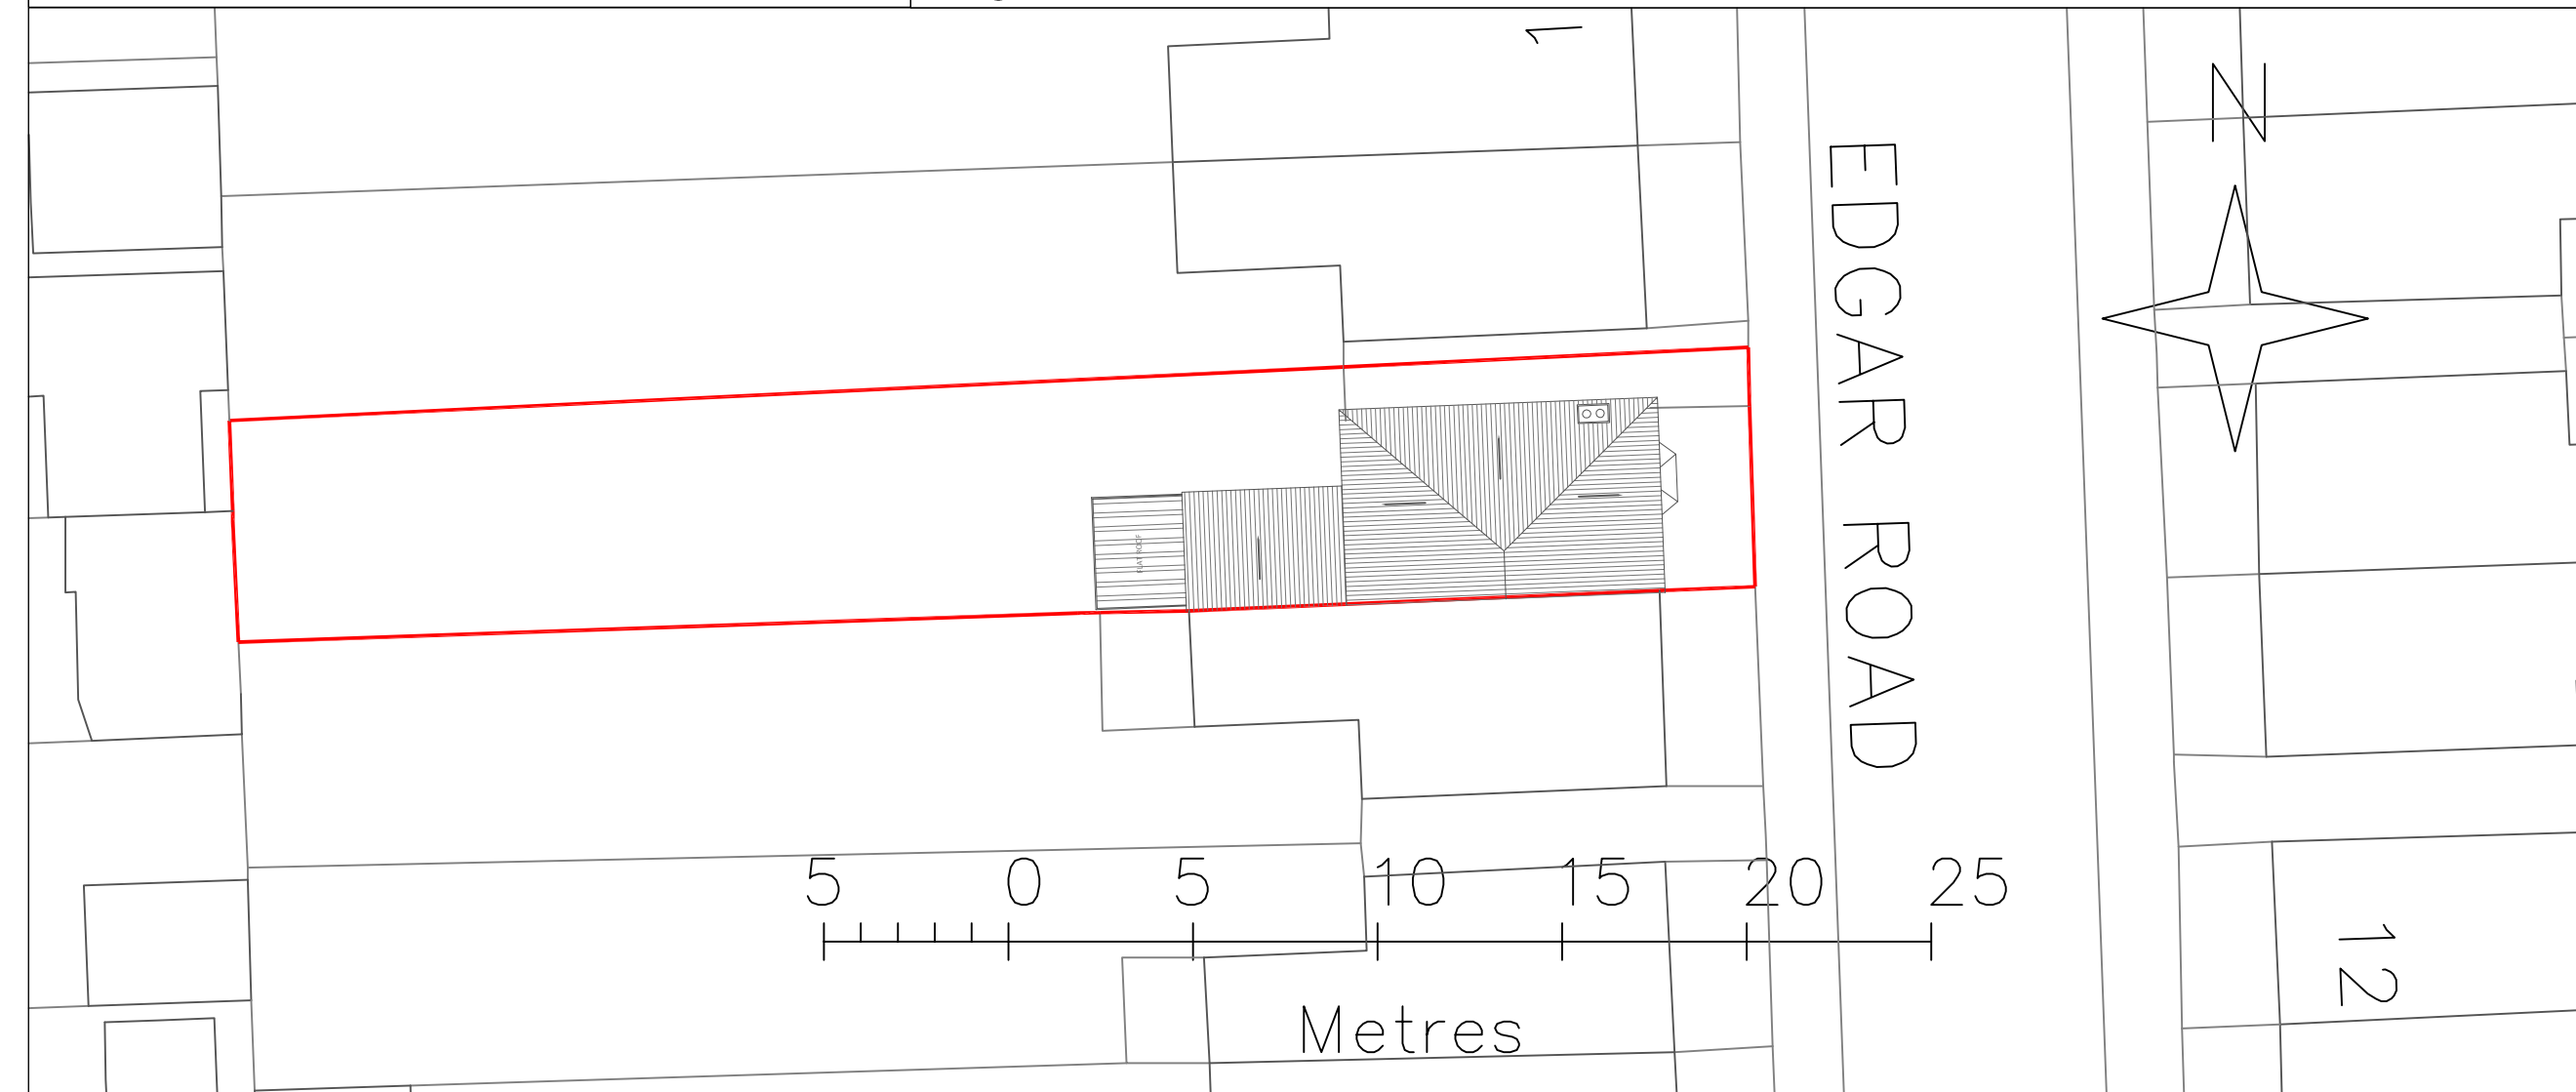

Block Plan 1:200 Scale

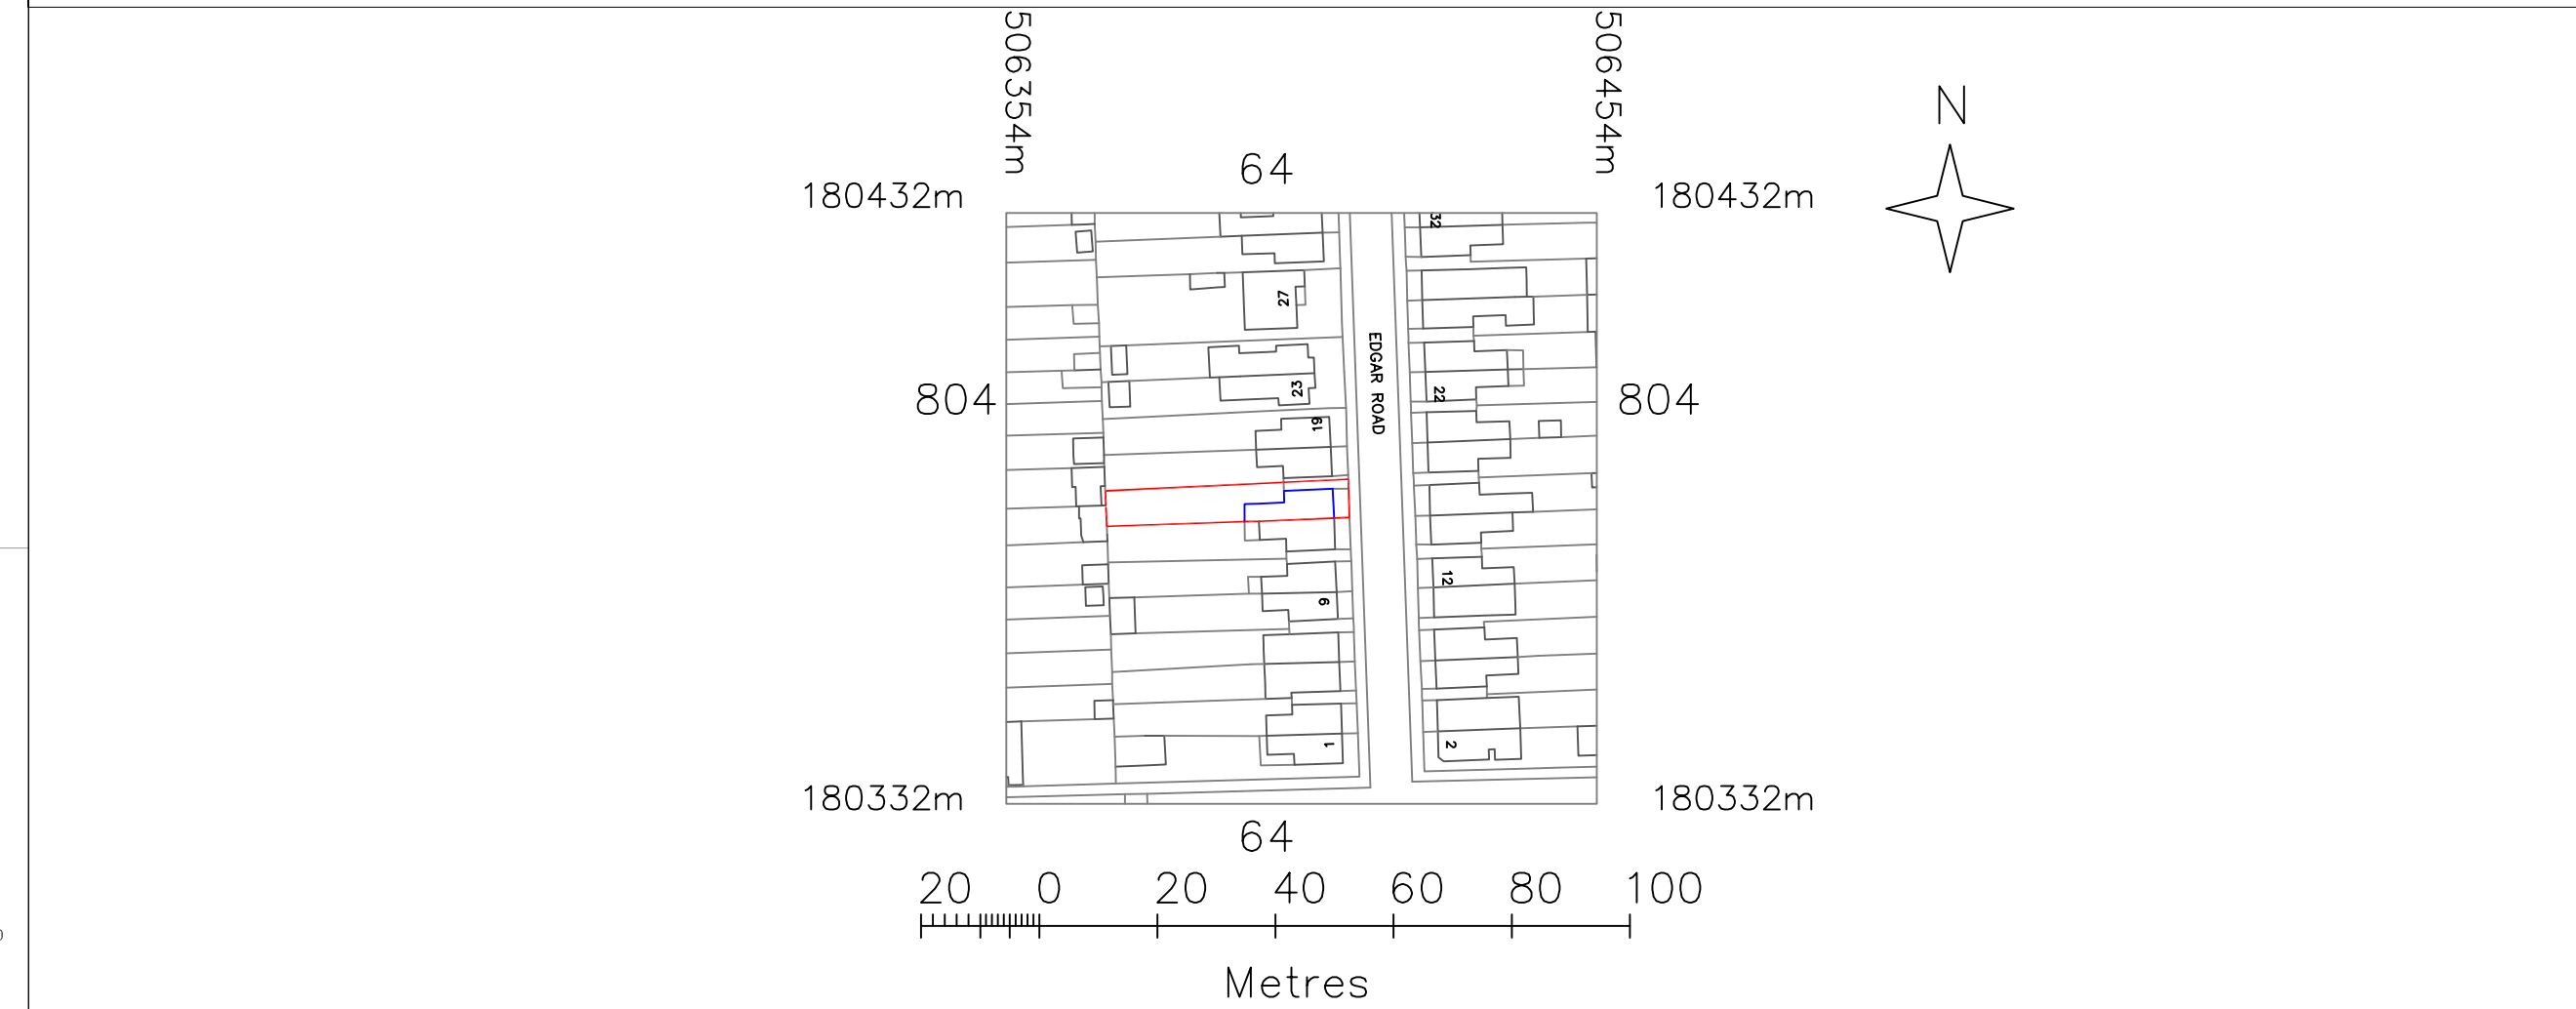

Site Plan	1:1250 Scale
-----------	--------------

SHEET: A1
DWG NO: 01A
DATE: 16/03/2016



Plan-it-Design

DRAWINGS PROVIDED BY:	
PLAN-IT-DESIGN	
info@planitdesign.org	www.planitdesign.org
20 Wenlock Road, London, N1 7GU	

DRAWINGS PROVIDED BY:	
PLAN-IT-DESIGN	
info@planitdesign.org	www.planitdesign.org
20 Wenlock Road, London, N1 7GU	

PROJECT DESCRIPTION:
<u>Second storey rear extension</u>
Joanne Hubbard
15 Edgar Road, West Drayton, UB7 8HN

SHEET TITLE:
Ground Floor Plan, First Floor Plan, Roof Plan, All Elevations, Block Plan & Site Plan Prior to Works

All measurements are taken using laser measure and therefore, may be subject to a small margin of error. All drawings & designs are the property of Plan-it-Design. Copyright © Plan-It-Design 2016. For construction purposes use given dimension only.