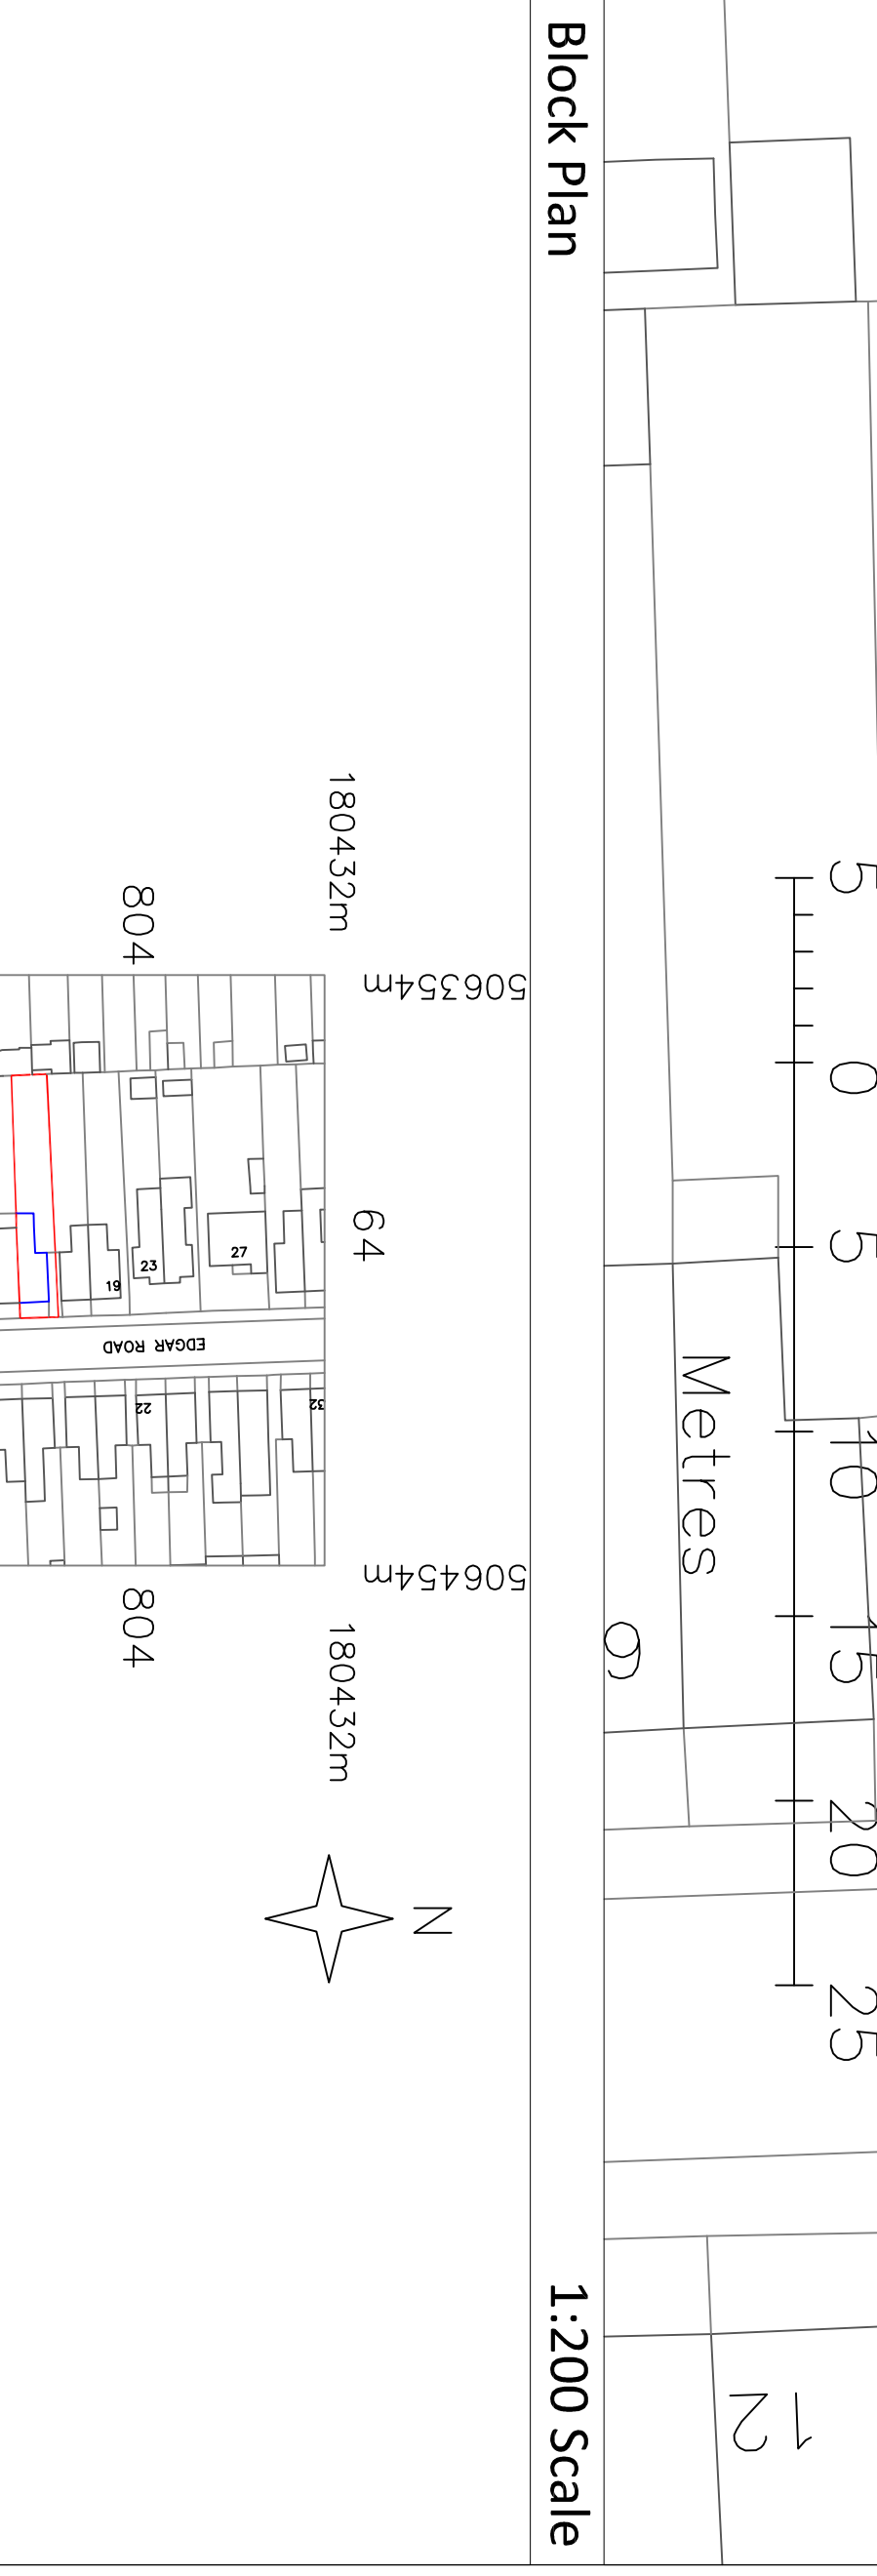
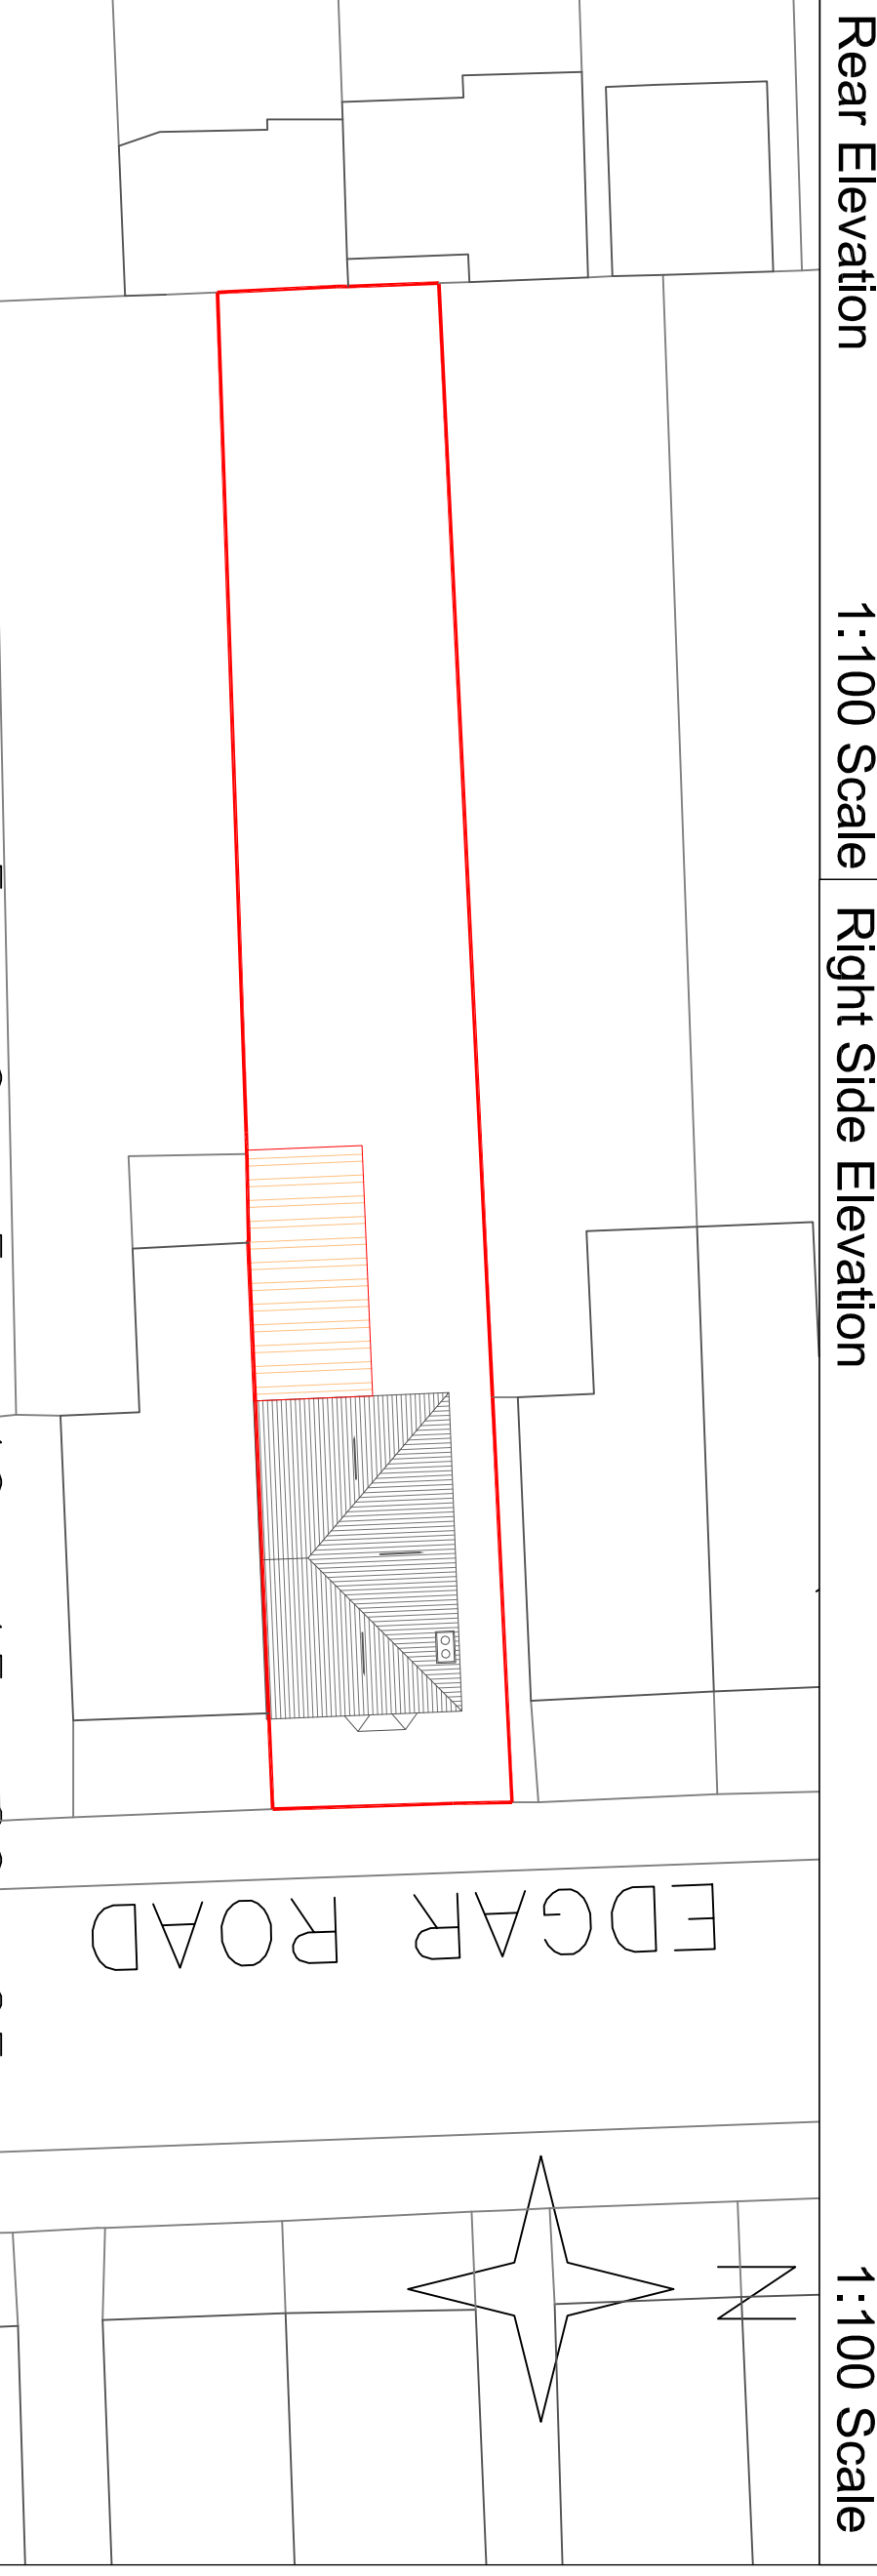
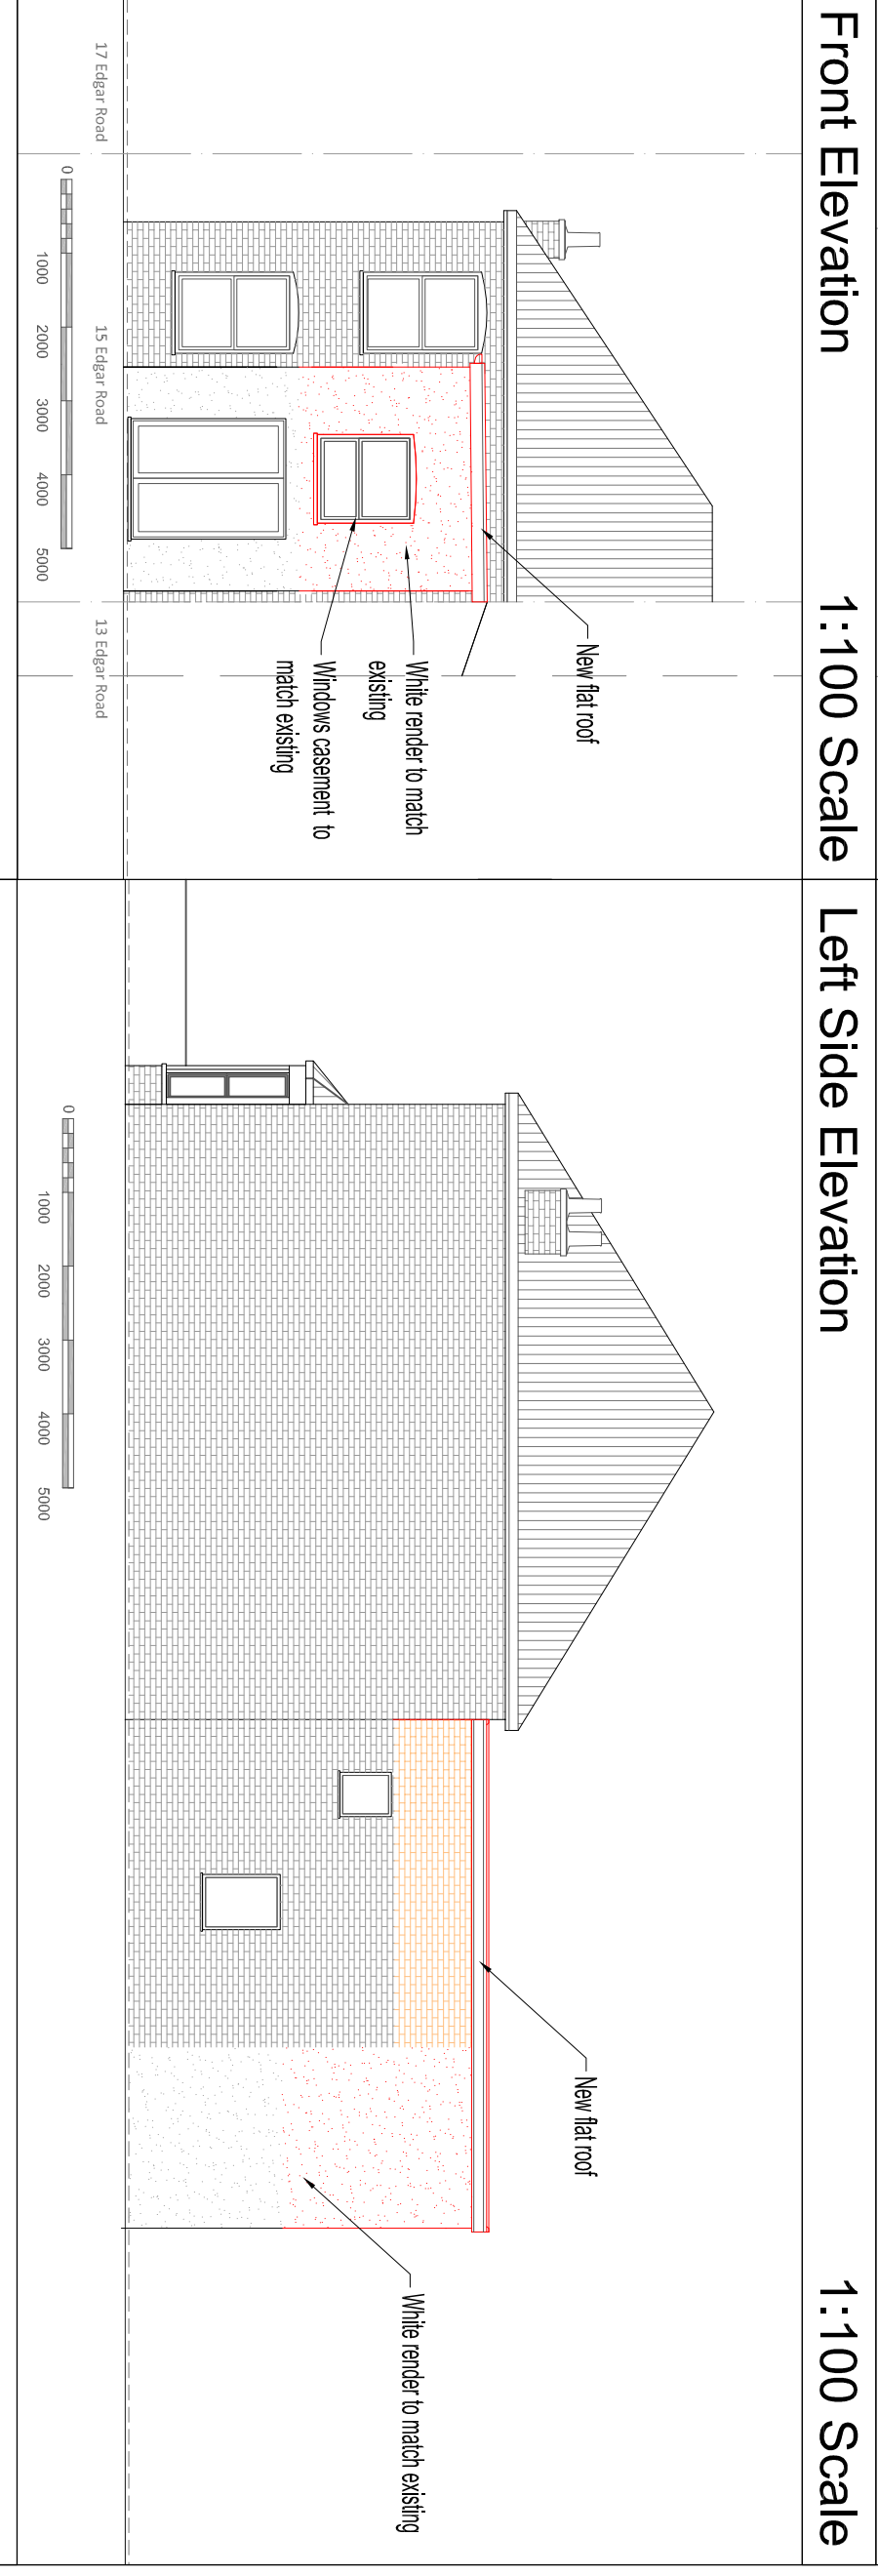
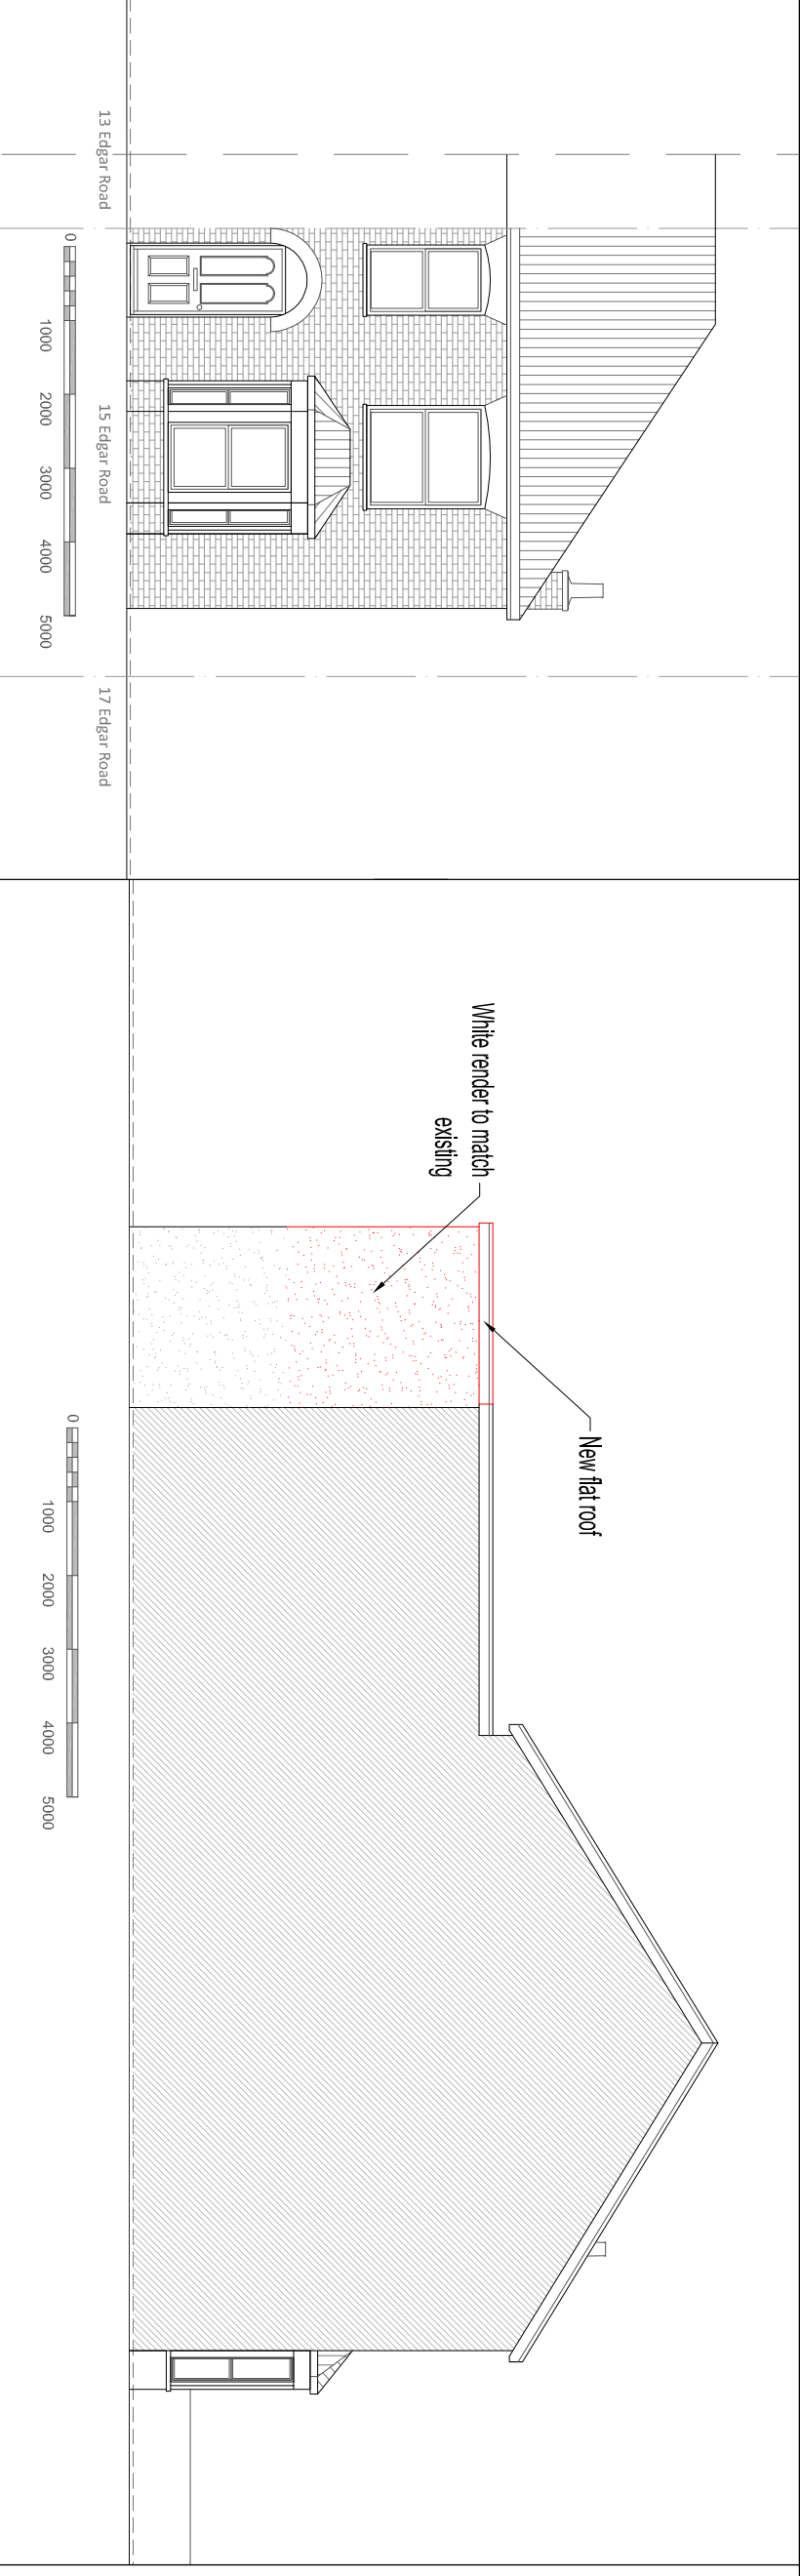
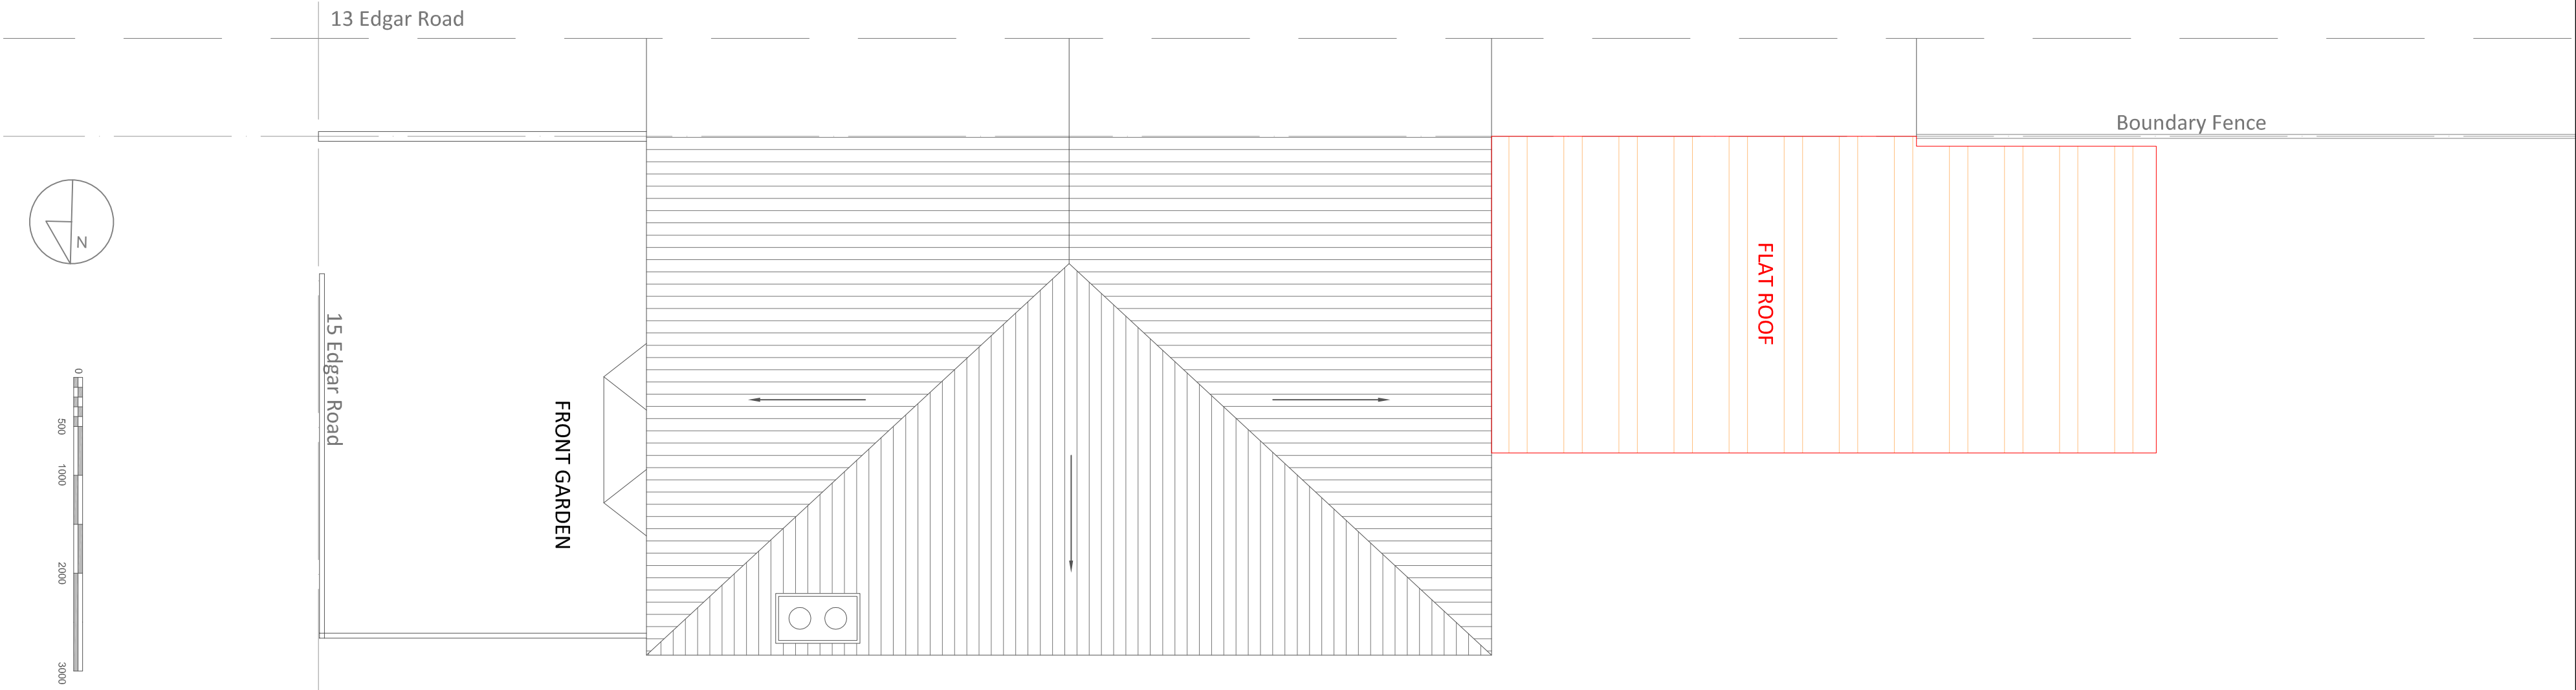
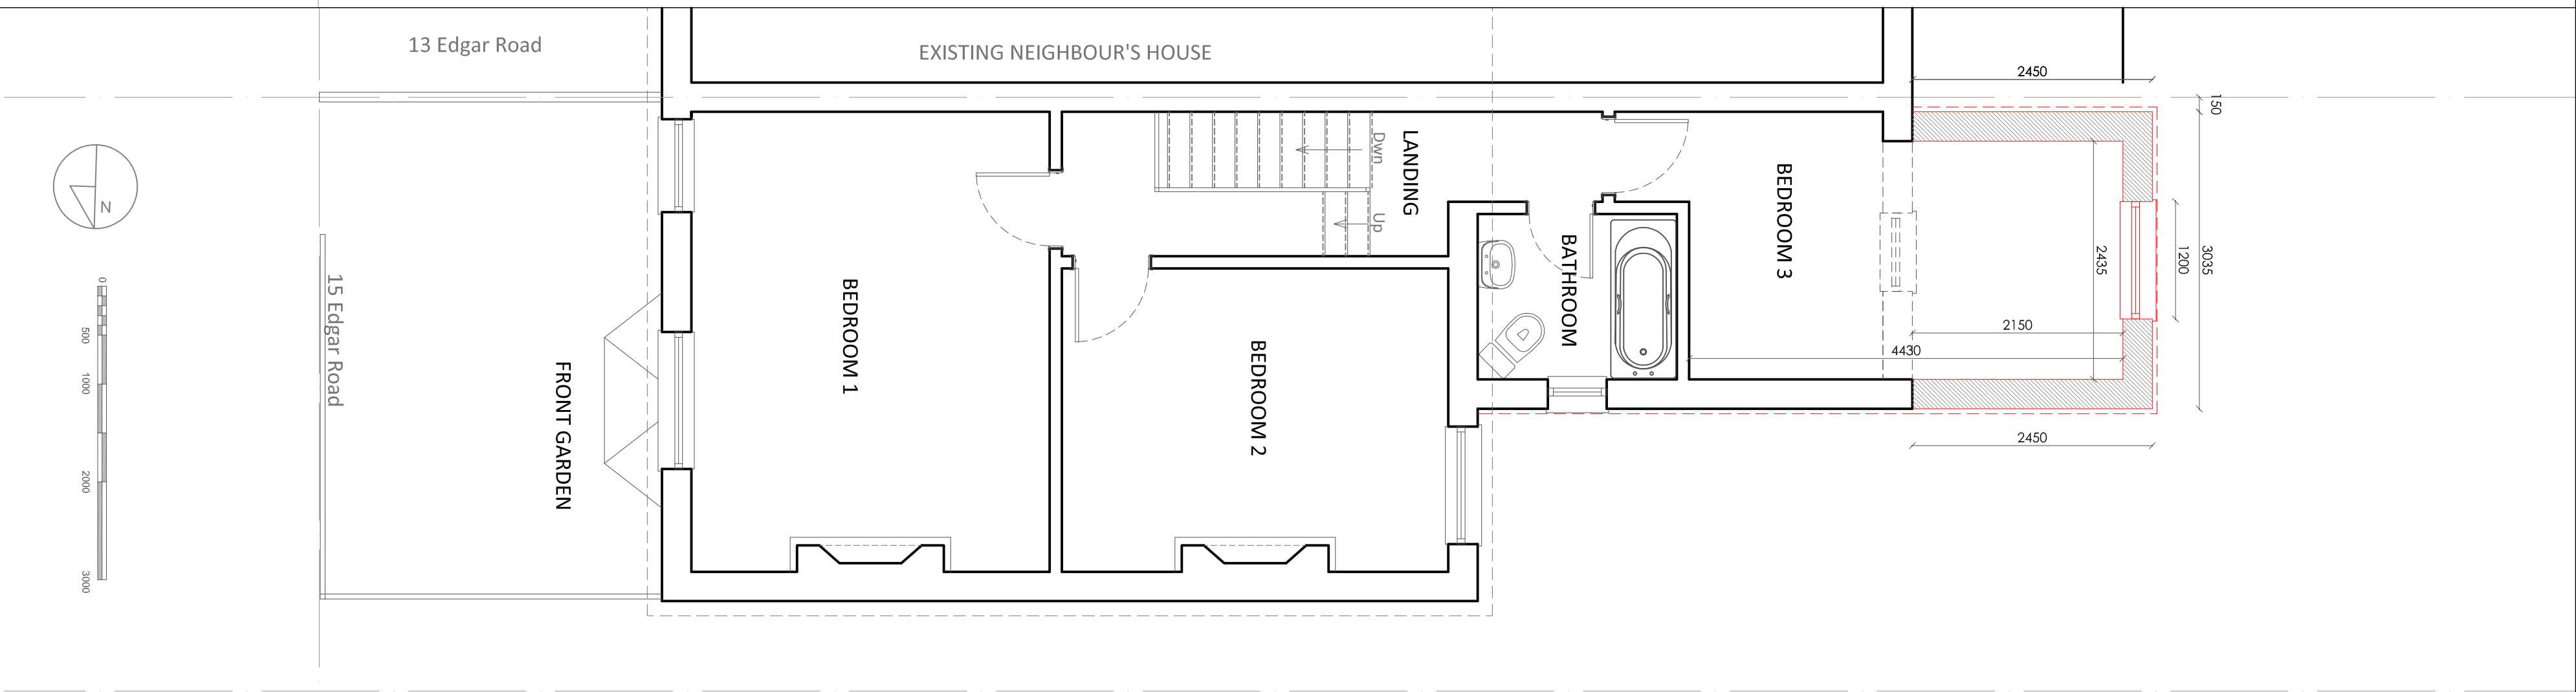
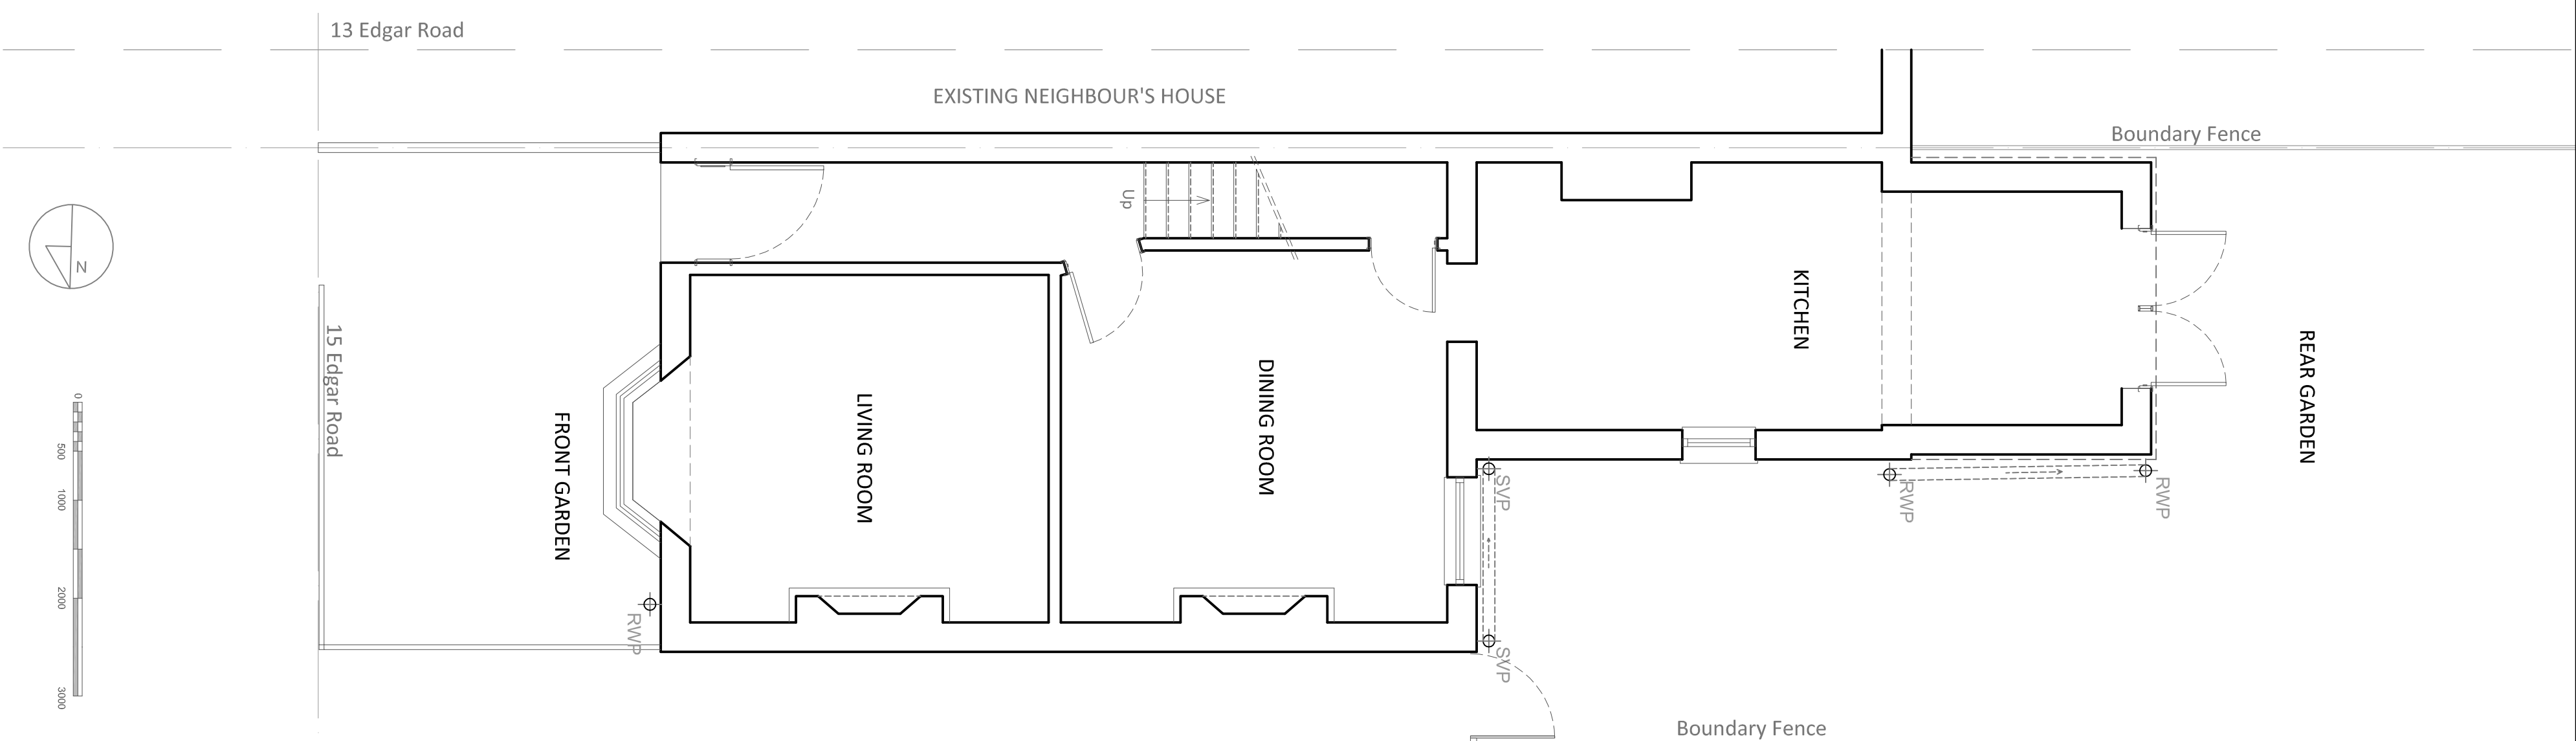


SHEET: A1

DWG NO: 02A

DATE: 20/04/2016

Plan-it-Design

20 Wenlock Road, London, N1 7GU

Ground Floor Plan

1:50 Scale

First Floor Plan

1:50 Scale

Roof Plan

1:50 Scale

Site Plan

1:1250 Scale

DRAWINGS PROVIDED BY:

PROJECT DESCRIPTION:

PLAN-IT-DESIGN

Second storey rear extension

Joanne Hubbard

15 Edgar Road, West Drayton, UB7 8HN

SHEET TITLE:

Ground Floor Plan, First Floor Plan, Roof Plan, All Elevations, Block Plan & Site Plan As Proposed

All measurements are taken using laser measure and therefore, may be subject to a small margin of error.

All drawings & designs are the property of Plan-it-Design. Copyright © Plan-It-Design 2016.

For construction purposes use given dimension only.