

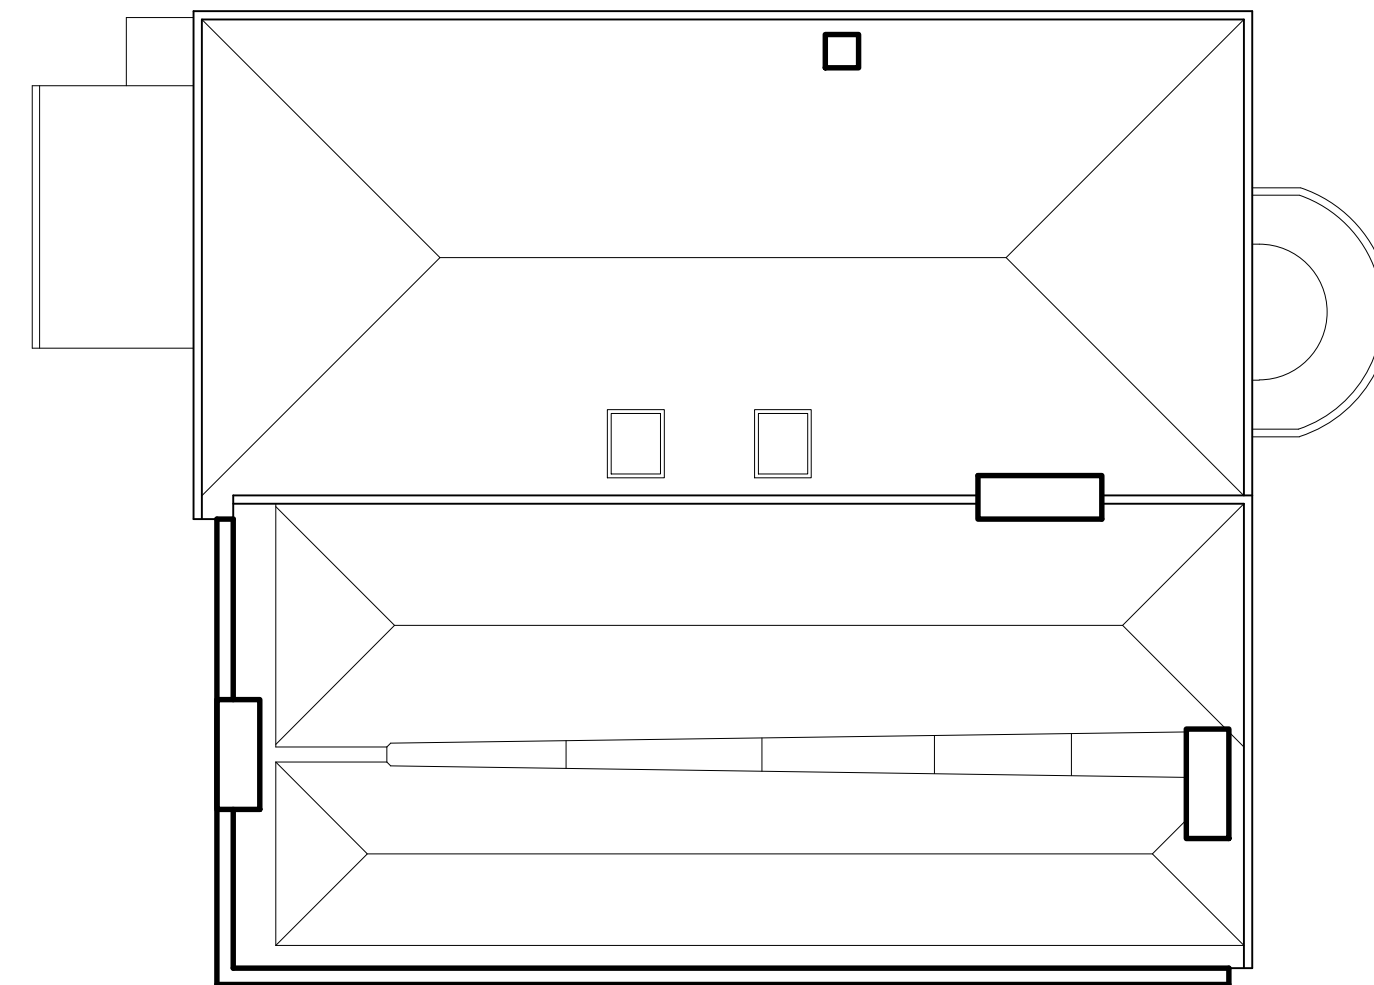
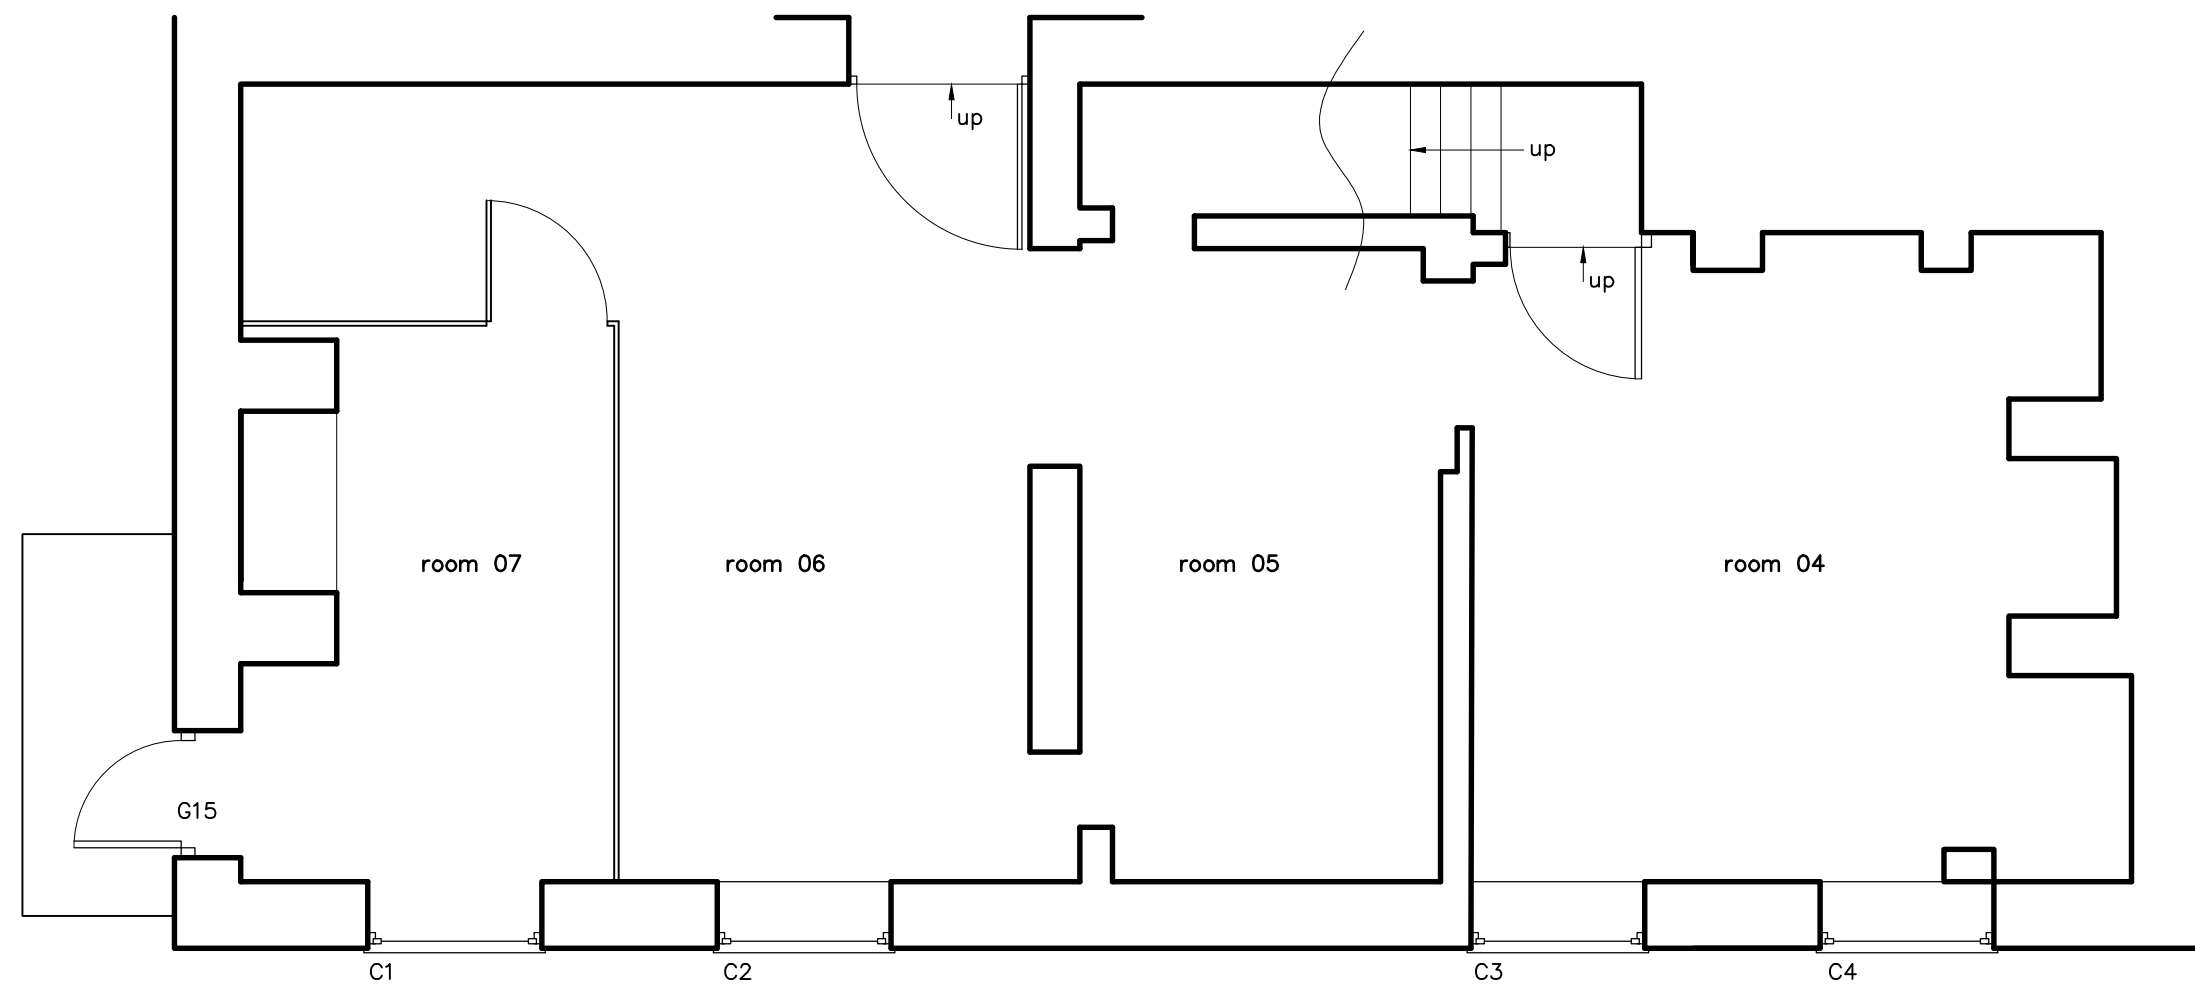
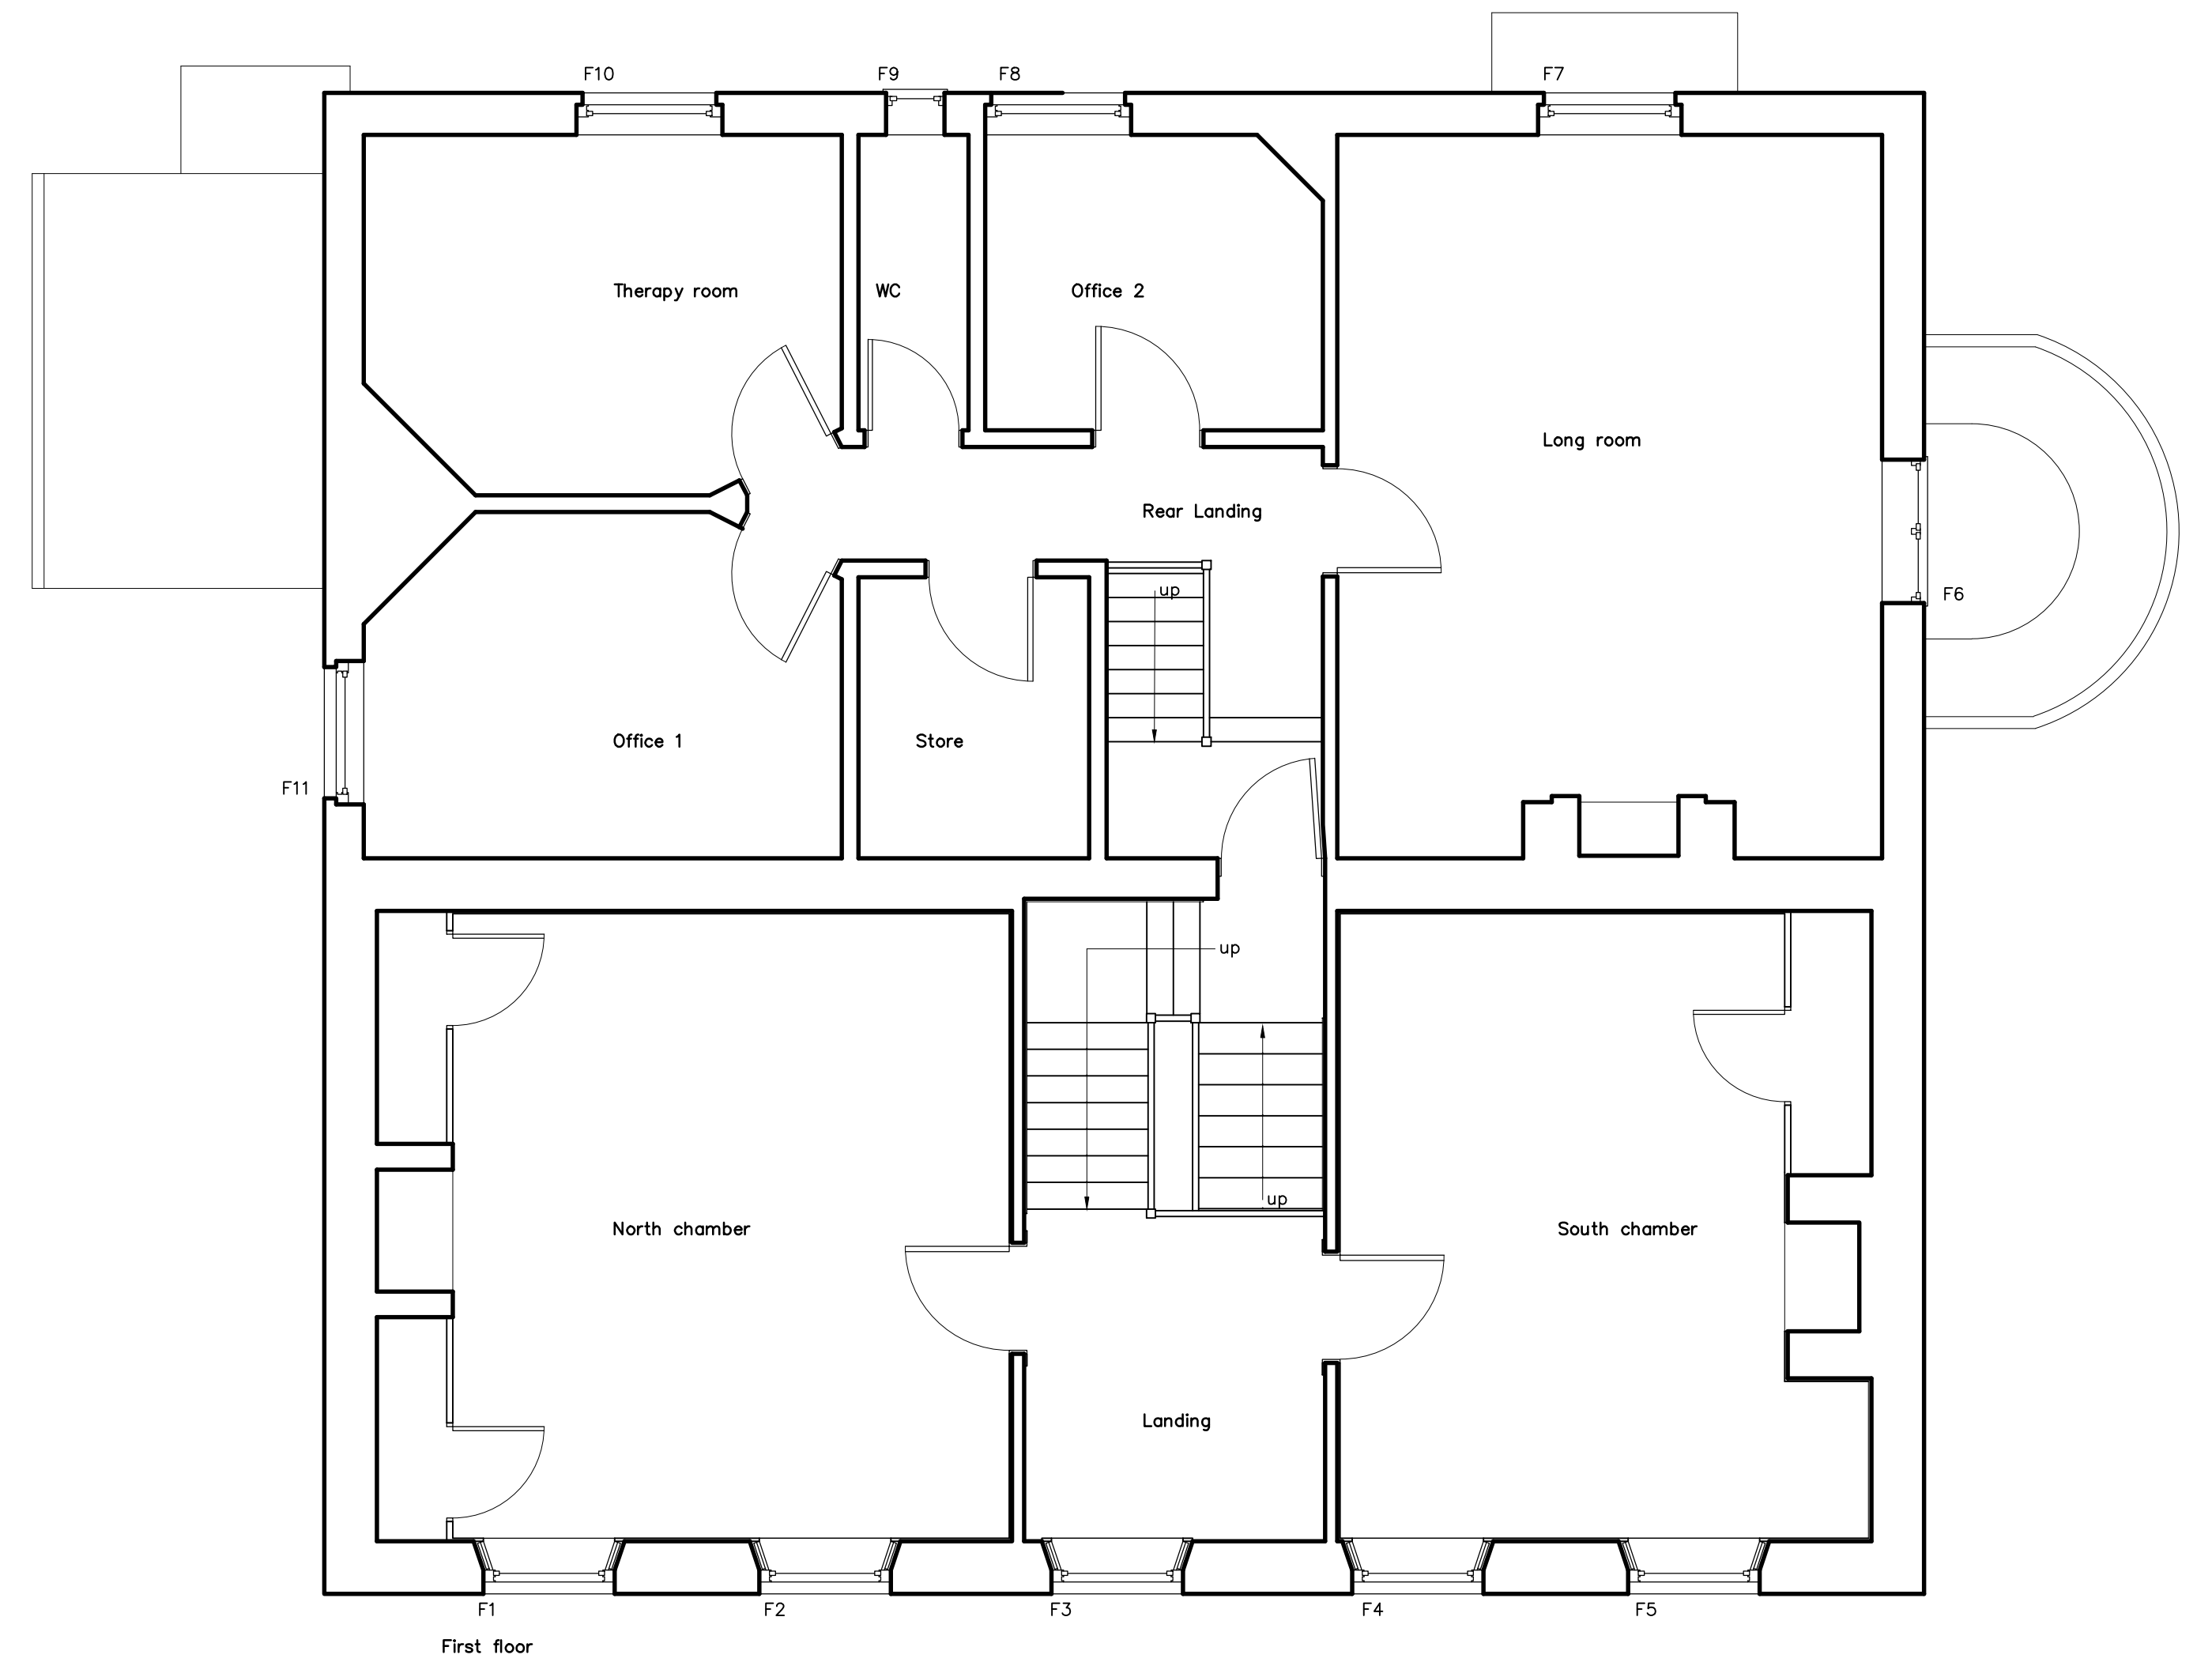


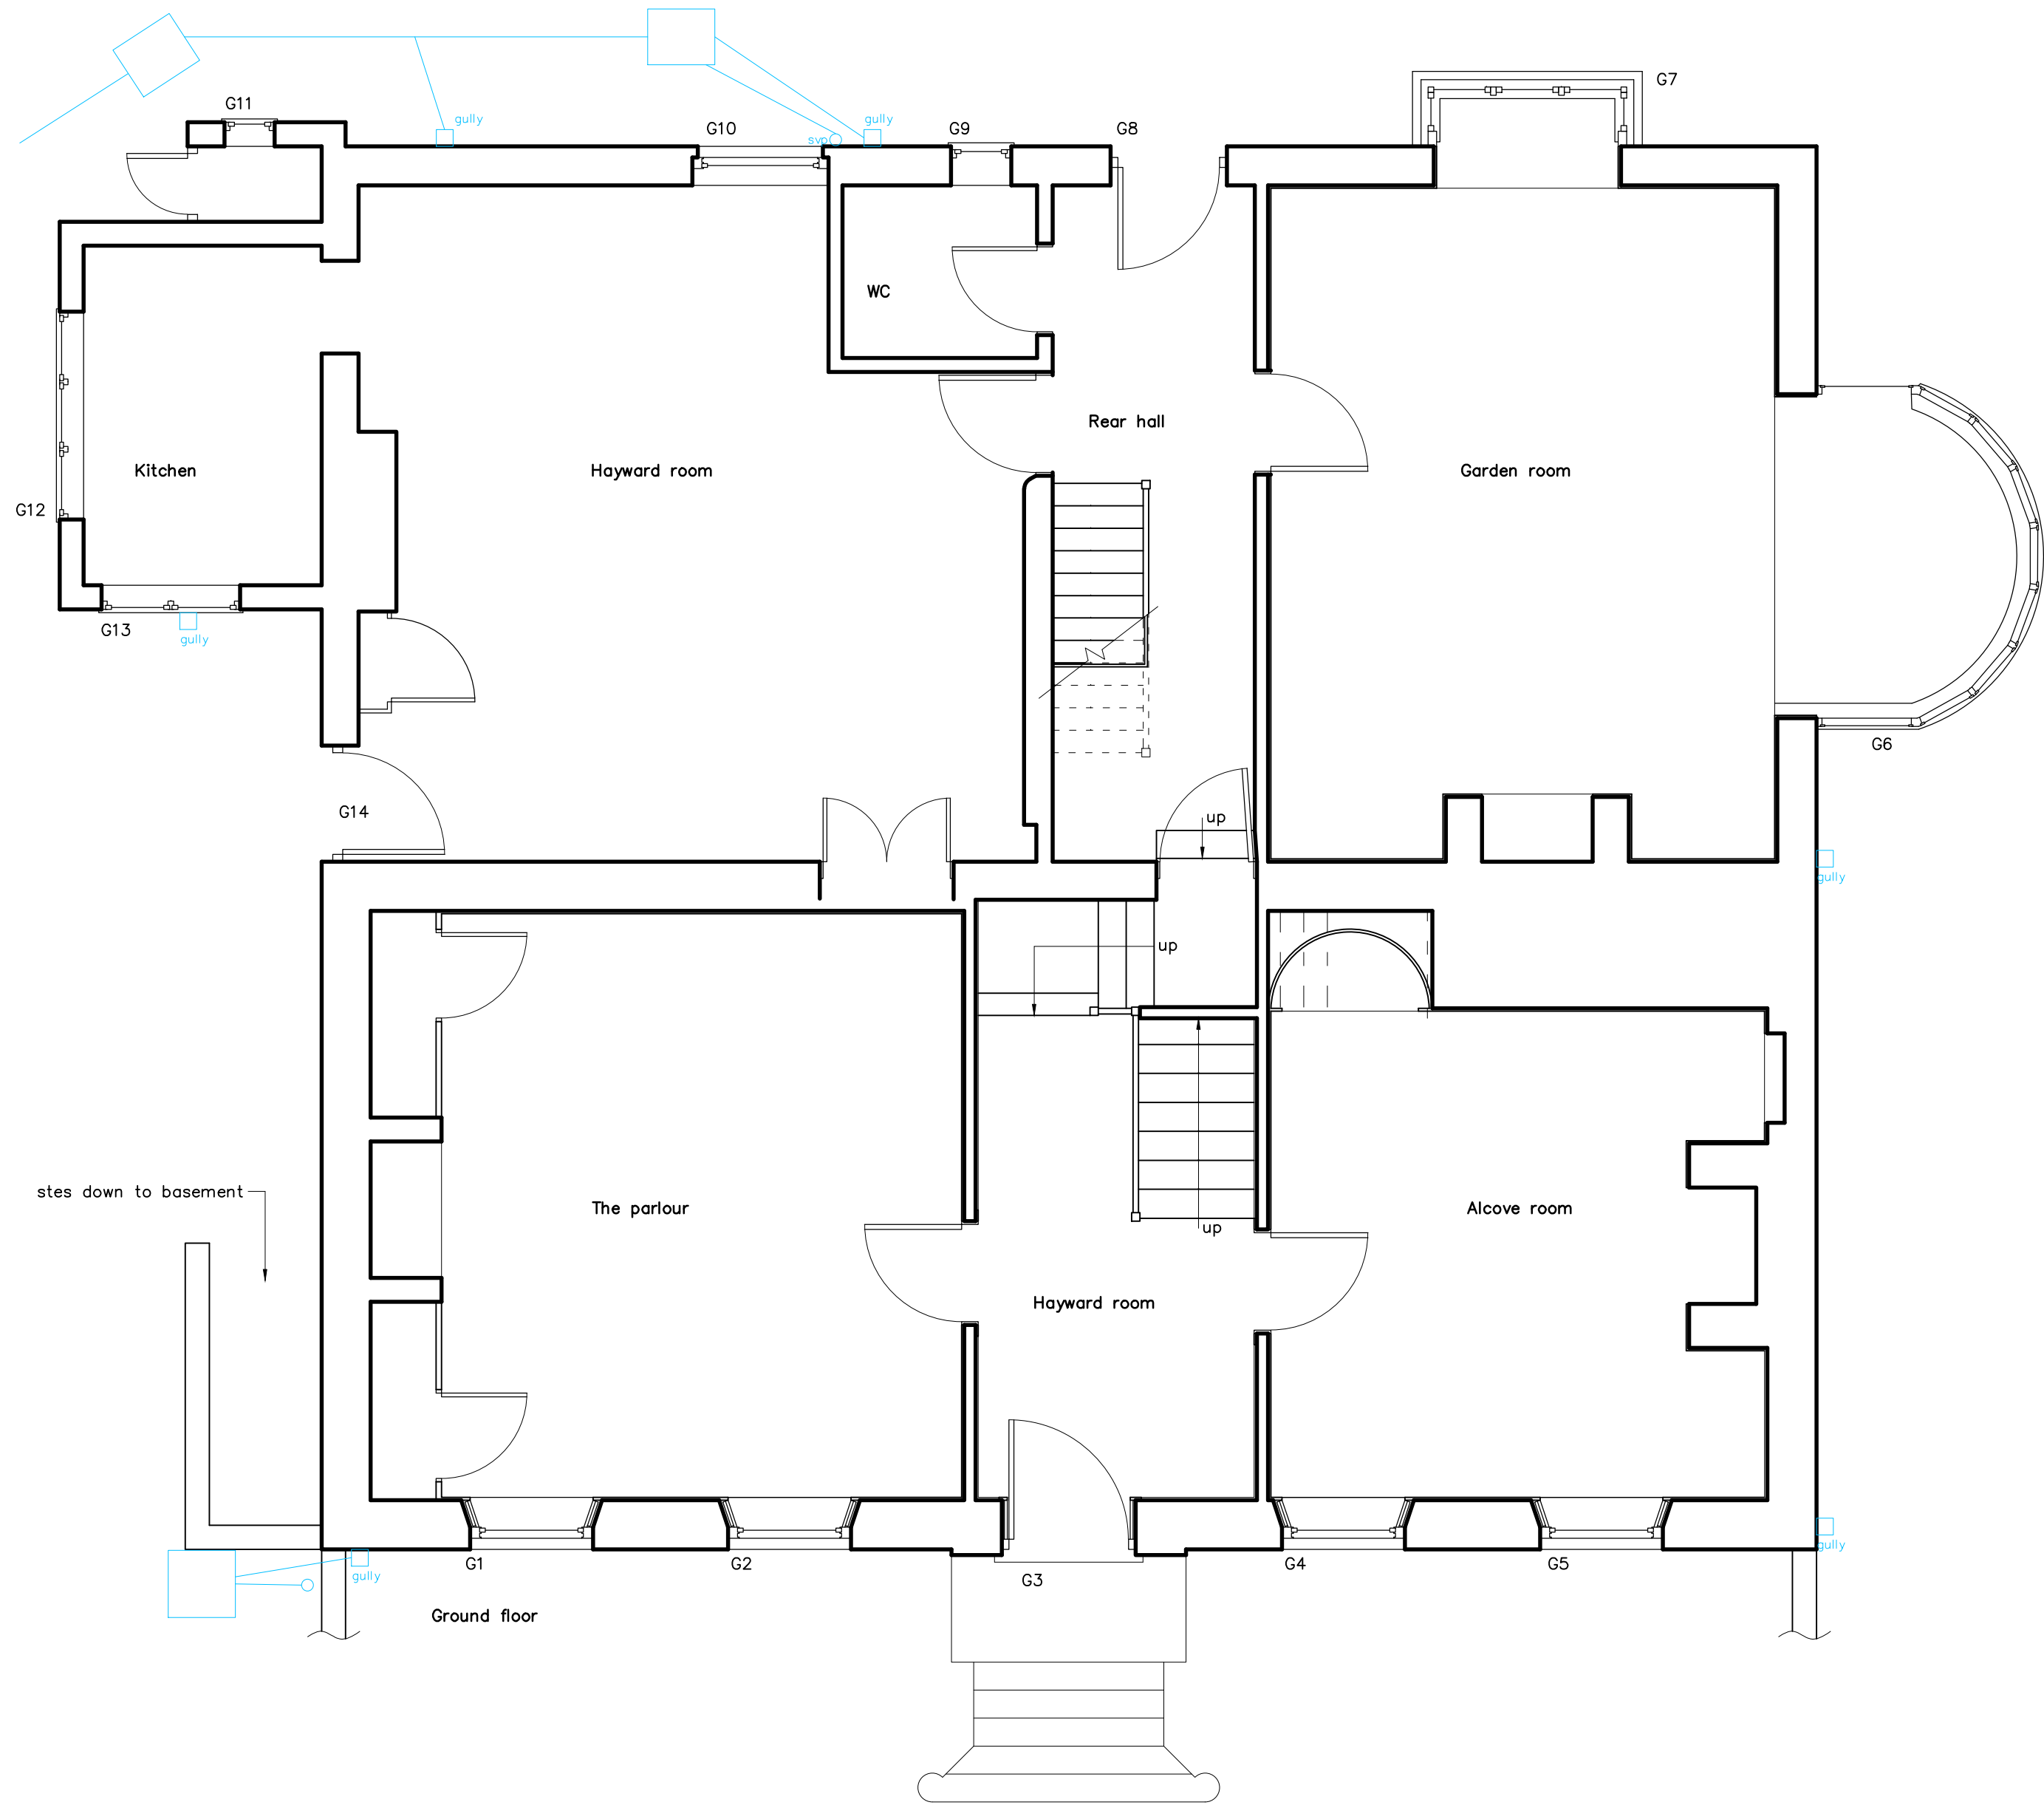

Roof Plan
For identification only
Scale 1:100

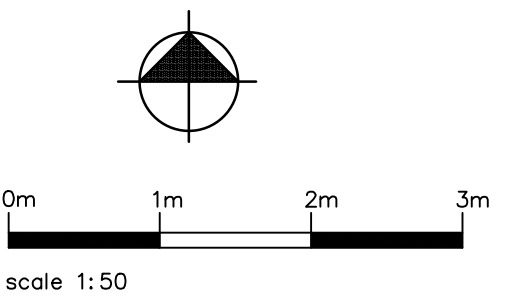

revision	description	date
----------	-------------	------

Client: Hillingdon Borough Council

Job Title: The Southlands Arts Centre

Drawing Title: Existing plans

Scale: <u>1:50</u>	Drawn By: <u>@ A1</u>	Date: <u>June 2019</u>
Job Number: <u>4990</u>	Drawing Number: <u>01.A</u>	Status: <u>Preliminary</u>

whitworth

Chartered Architects & Chartered Building Surveyors
18 Hatter Street, Bury St Edmunds, Suffolk, IP33 1NE
01284 760421 info@whitworth.co.uk www.whitworth.co.uk

NOTE:
Do not scale from this drawing. Confirm all dimensions on site. Refer any discrepancies to the Architect before work is put in hand. Read this drawing in conjunction with the relevant sections of the specification, schedule of works and other drawings.

This drawing is copyright of whitworth.