





EXISTING FRONT ELEVATION

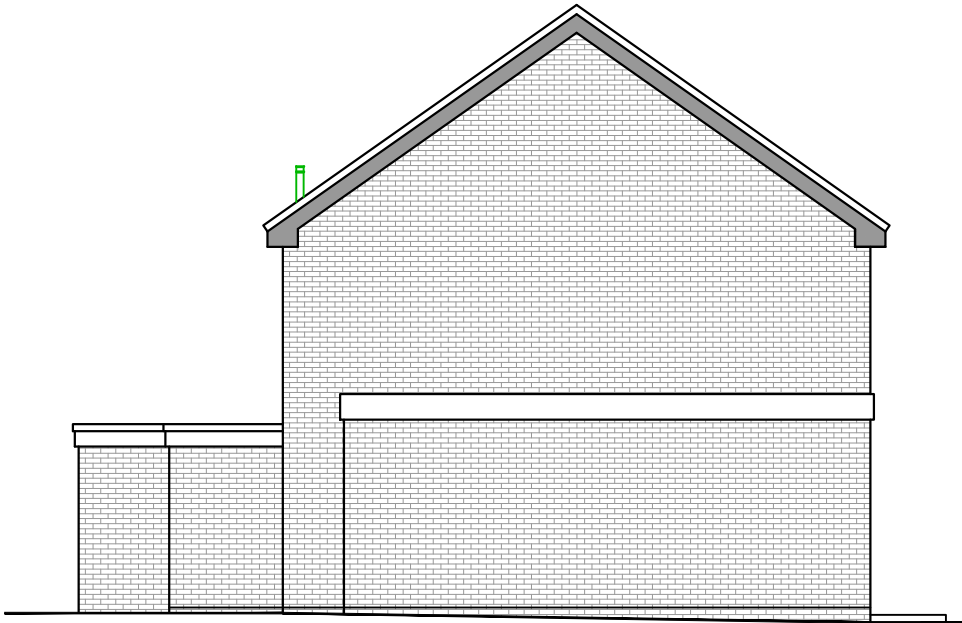


EXISTING SIDE ELEVATION

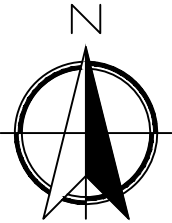


SITE PLAN
(SCALE 1:1250)




EXISTING REAR ELEVATION

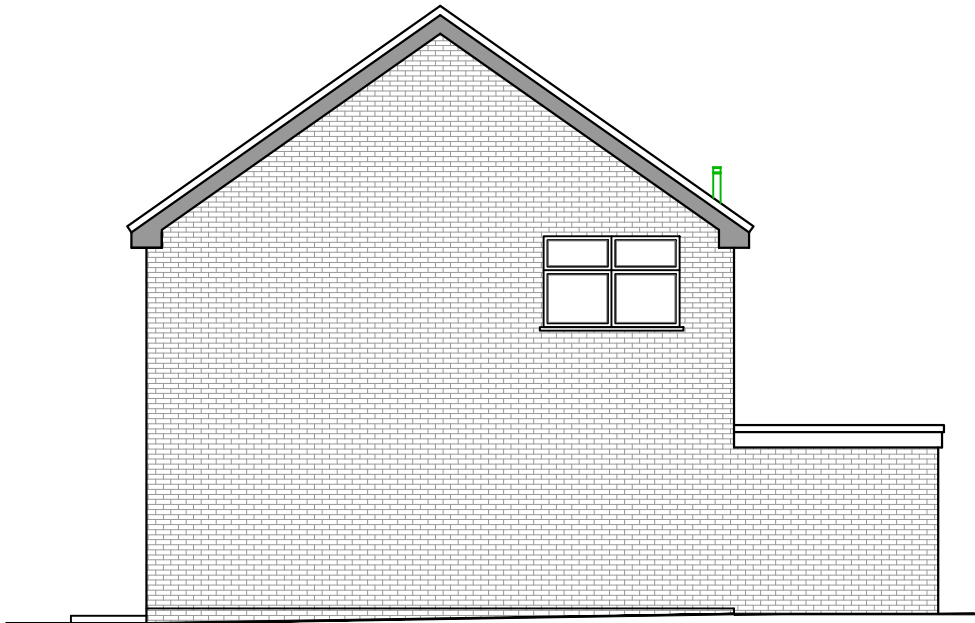


EXISTING SIDE ELEVATION

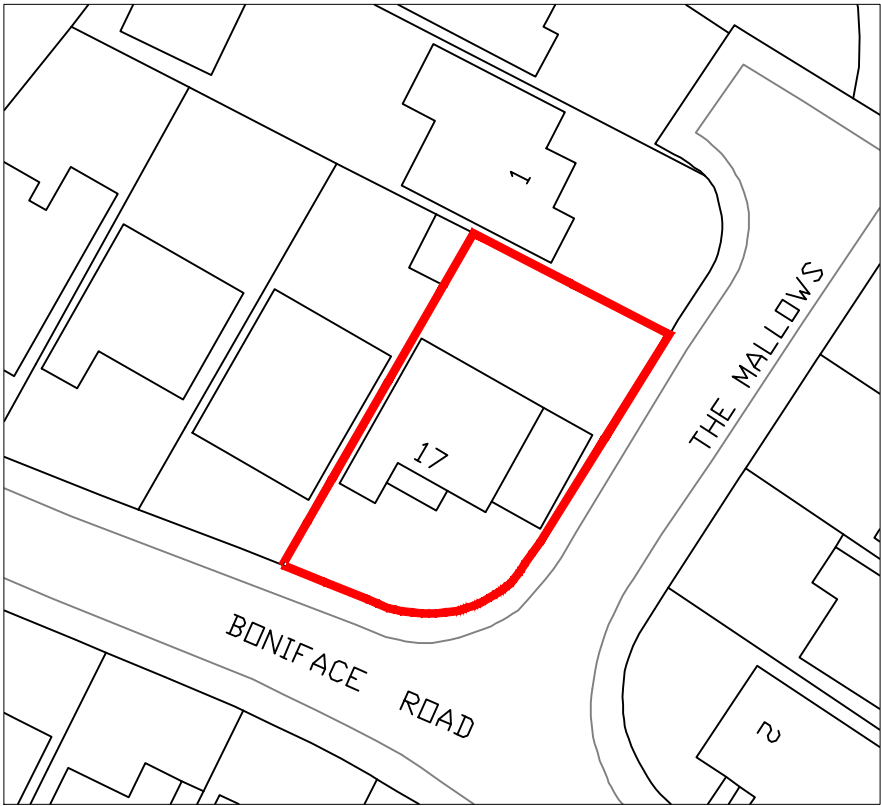

BLOCK PLAN
(SCALE 1:1250)

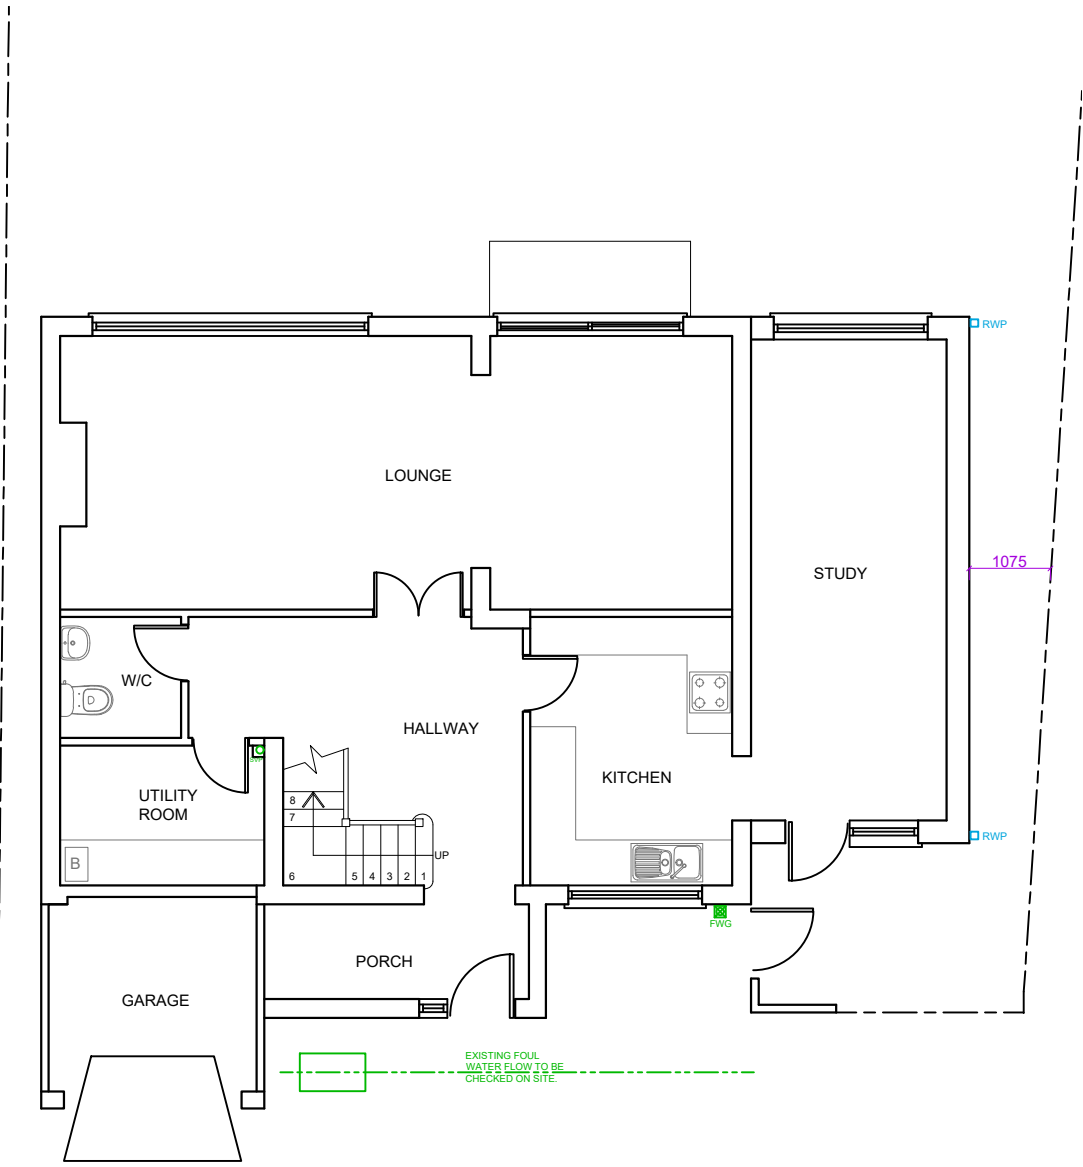

EXISTING GROUND FLOOR PLAN

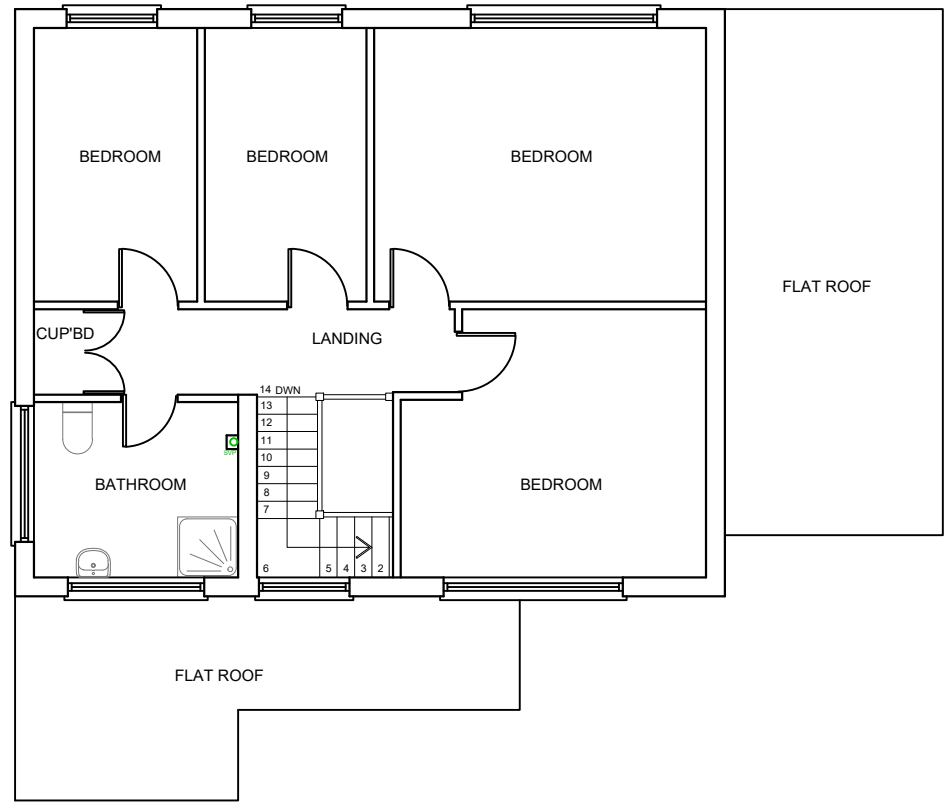

EXISTING FIRST FLOOR PLAN



EXISTING ROOF PLAN

IMPORTANT NOTE
The specification is to be read in conjunction with the plans/section details, and other associated Structural details as may be provided.
All work is to be carried out to the Local Authority Planning and Building Regulations Approval, and the Codes of Practice and British Standards as necessary.
All dimensions, levels, sizes, positions and locations of particulars as indicated on drawings are to be verified by the appointed Contractor on site prior to engaging in works. Any discrepancies must be reported to the Architect/Surveyor/Engineer or responsible person/s immediately.
The Contractor is responsible for ensuring compliance with the CDM Regulations, and appropriate Health & Safety on site precautions.
The Client/Building Owner must obtain any necessary PARTY WALL AGREEMENTS, prior to engaging in the works on site.

Rev.	Date	Comment
(1:50)		
(1:100)		

Copyright ©
kdb
building designs
Chartered Architectural Technologist
020 3875 2000
plans@kdbdesigns.co.uk
www.kdbdesigns.co.uk

Client:	MRS A NATHWANI		
Site Address:	17 BONIFACE ROAD UXBRIDGE UB10 8BU		
Project Title:	FIRST FLOOR SIDE EXTENSION		
Status:	PLANNING		
Drawn:	JS	Checked:	JW
Date:	10.03.2021	Scale:	1:100 @ A2
Drawing Title:	EXISTING FLOOR PLANS AND ELEVATIONS AND SITE PLAN		
Job No:	BONR17	Drawing No:	PL-B-01
Rev:			