



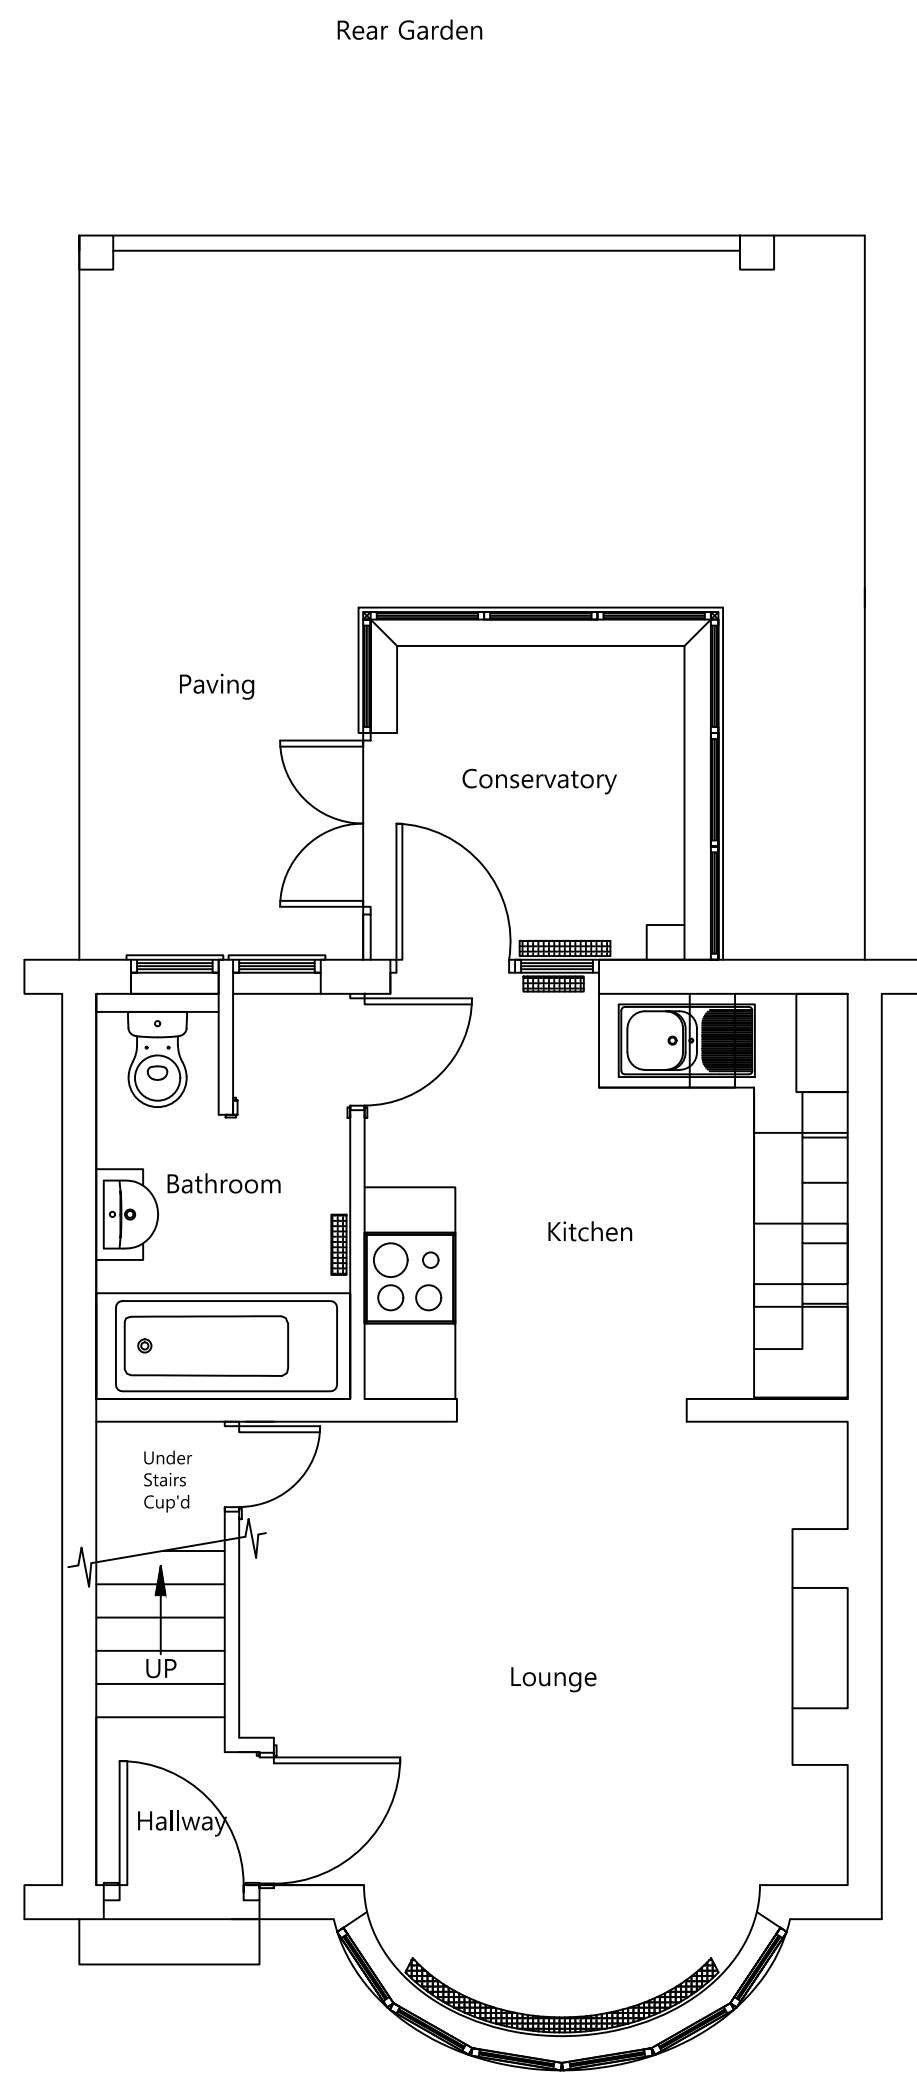


Existing Ground Floor Plan

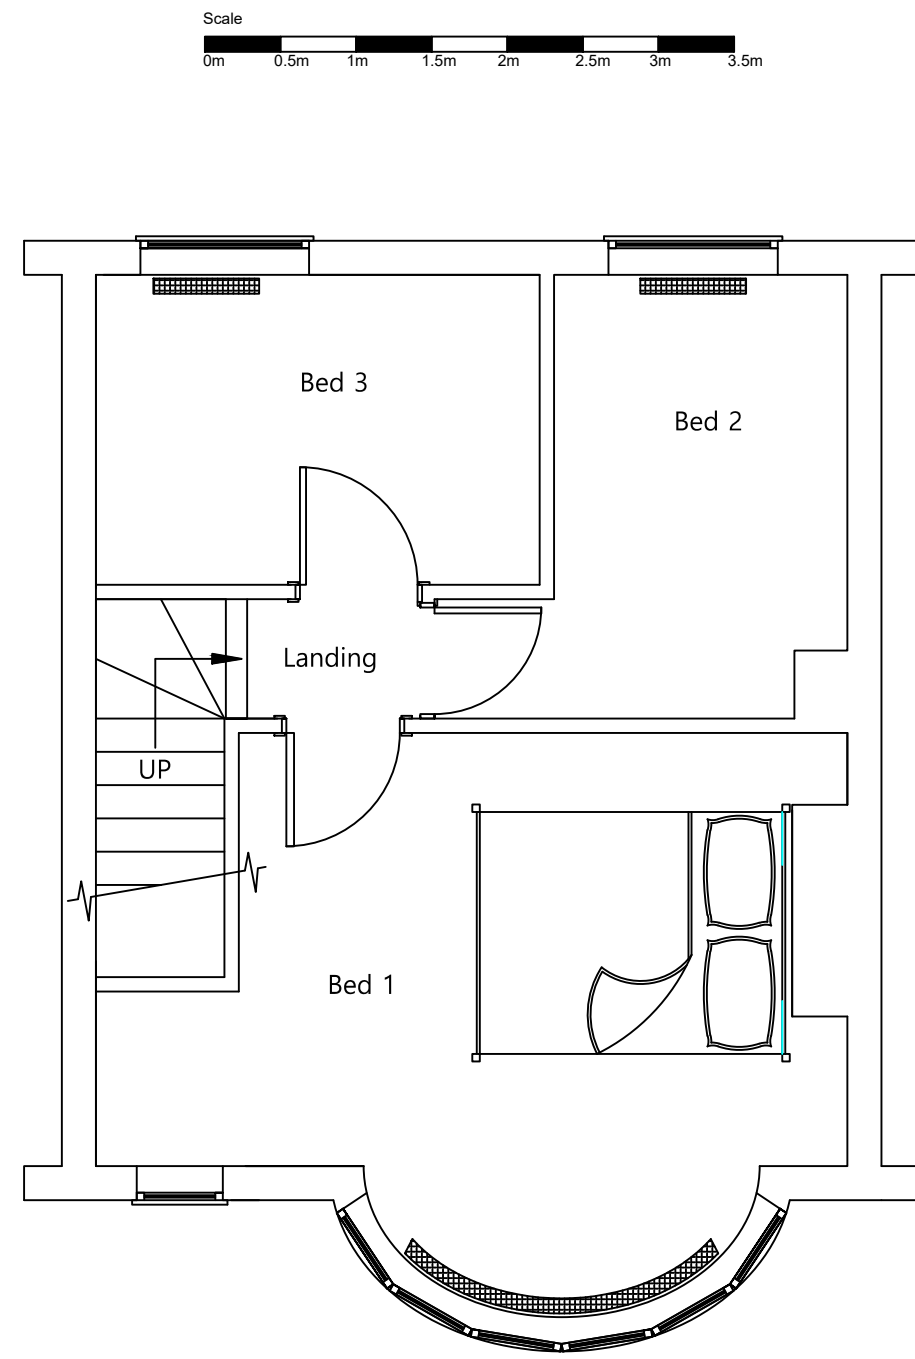

Existing First Floor Plan

Scale 1:50

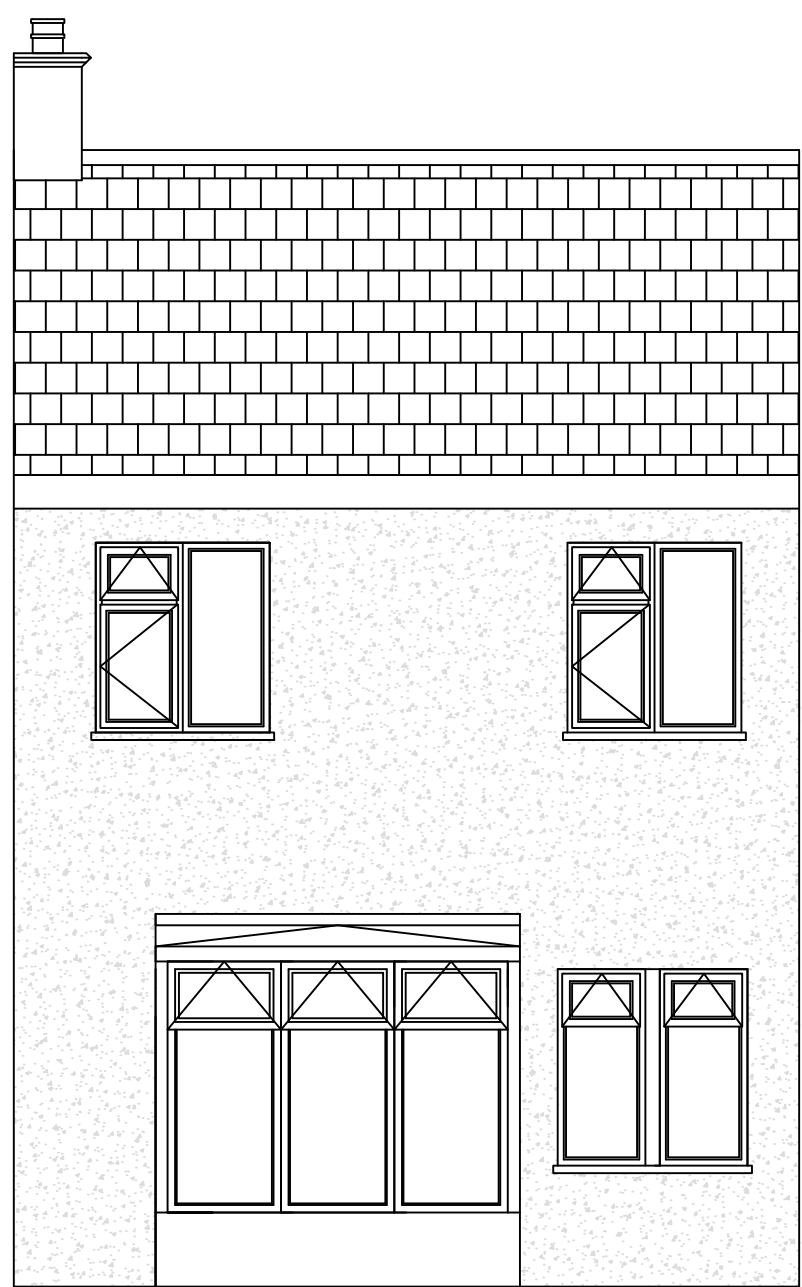

Existing Rear Elevation



Existing Front Elevation



Existing Left Hand Side Elevation



Existing Right Hand Side Elevation

16 Bridgewater Road, Ruislip, HA4 0EB

Revision:-
Revision:-
Revision:-
Revision:-
Revision:-
Revision:-
Revision:-
VB DESIGNS
Mobile:- 07939 895 259
Project:- Proposed Rear Extension
Address:- 16 Bridgewater Road, Ruislip Middlesex, HA4 0EB
Title:- Existing Plans & Elevations
Drawing Number:- 001
Date:- 25th May 2021
Scale:- 1:50 @ A1
Drawn By:- Vincent Berry
Revision:-
Notes:-