




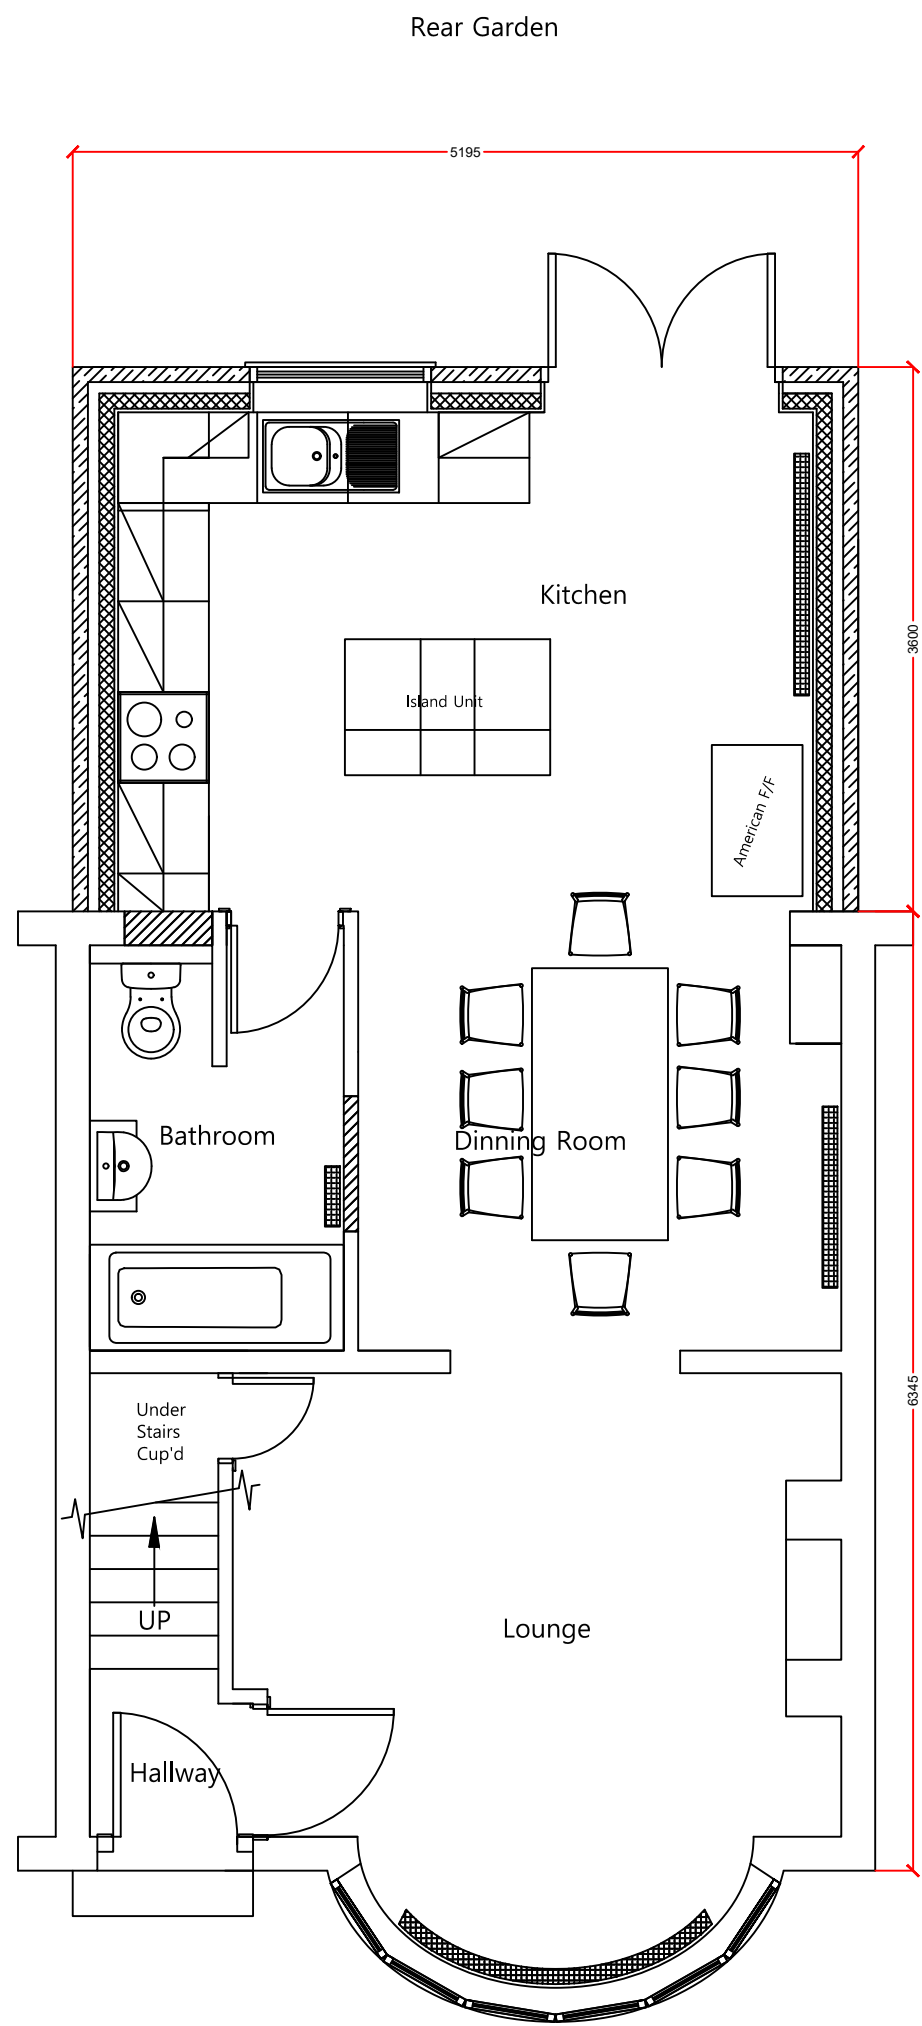



Proposed Rear Extension
Ground Floor Plan

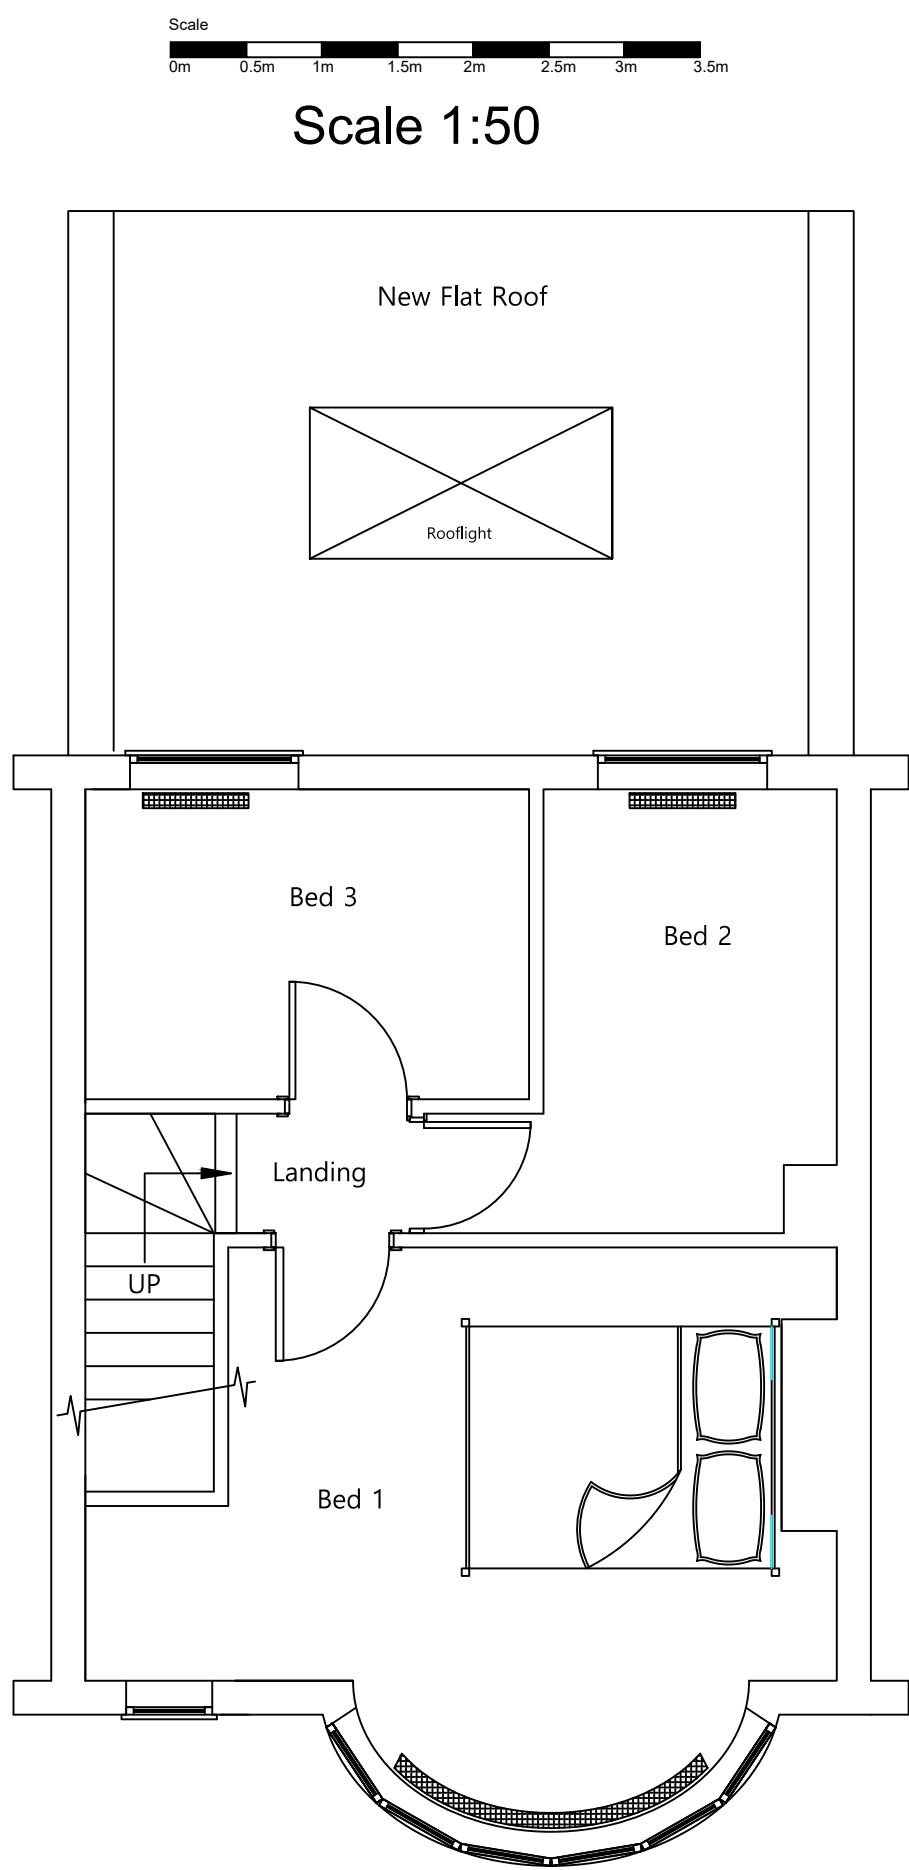

Proposed Rear Extension Plan
First Floor Plan

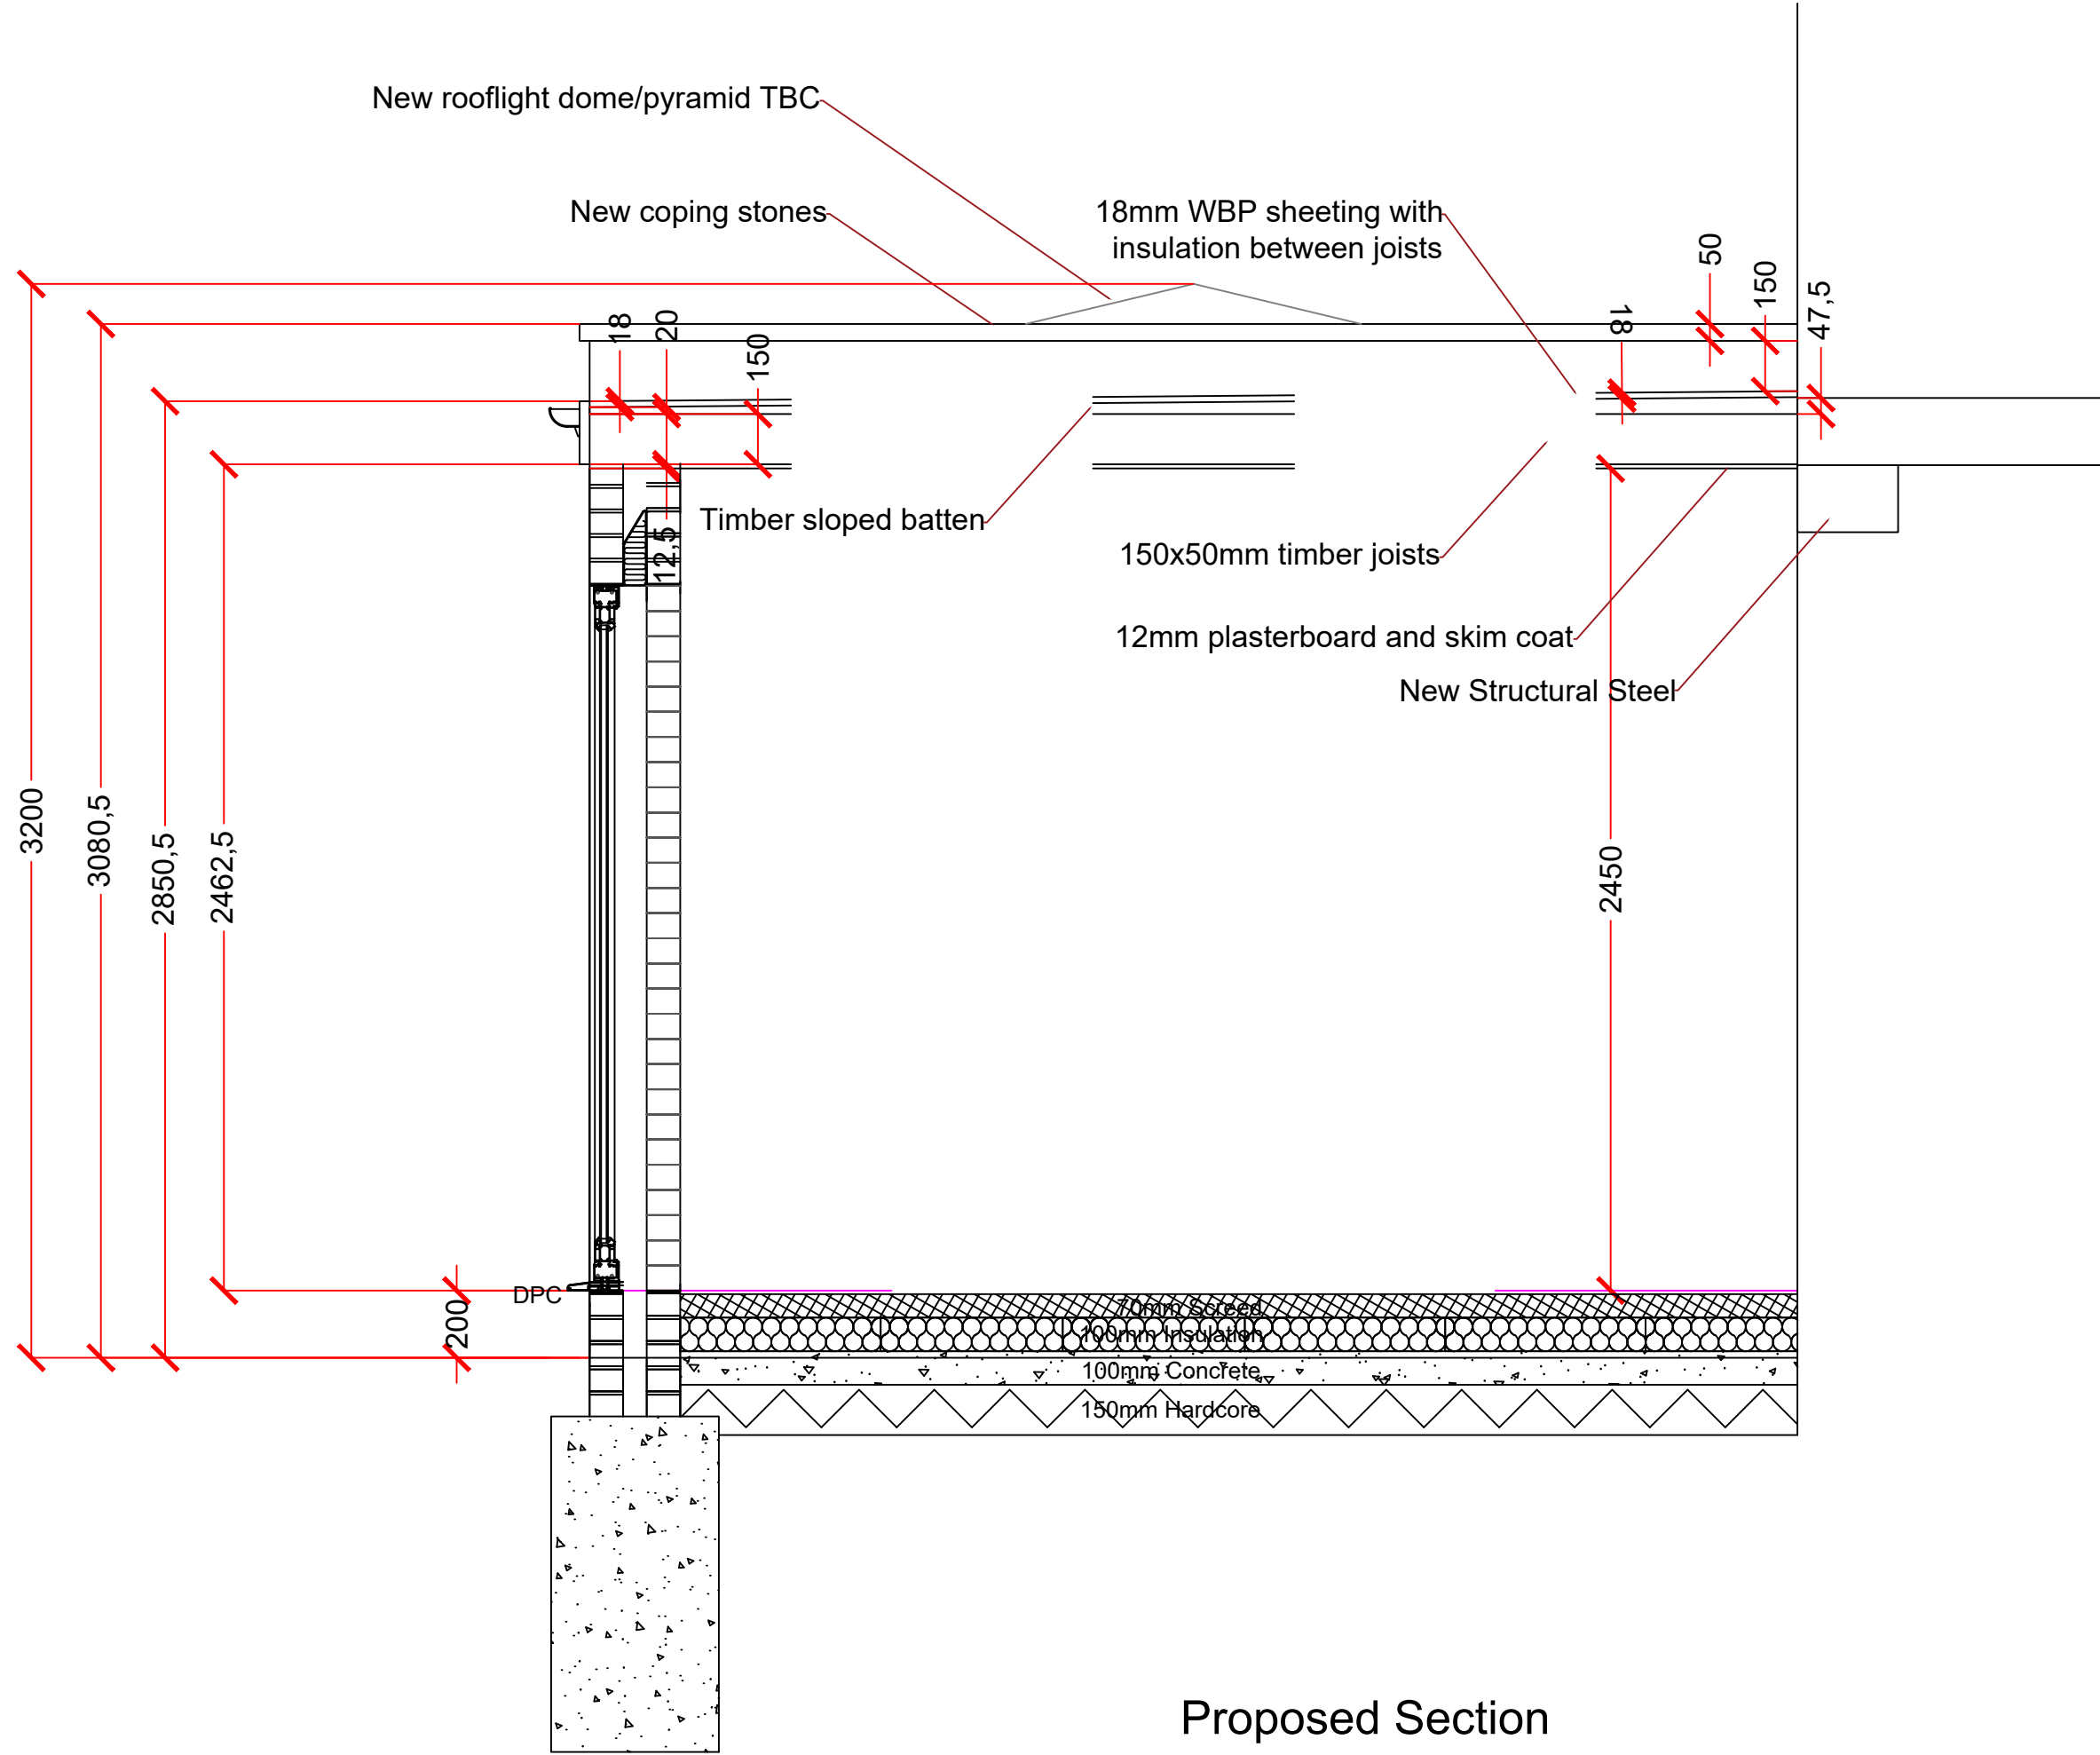


Proposed Section
Scale 1:20

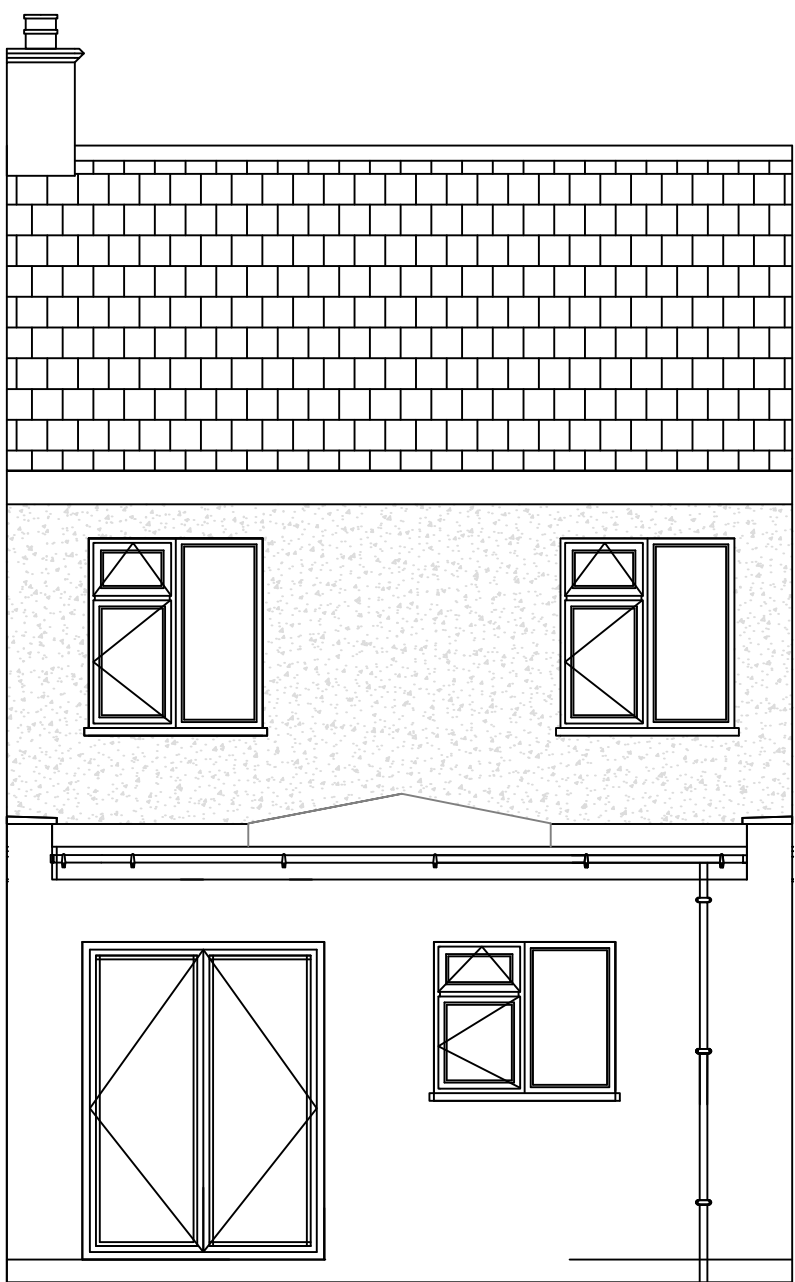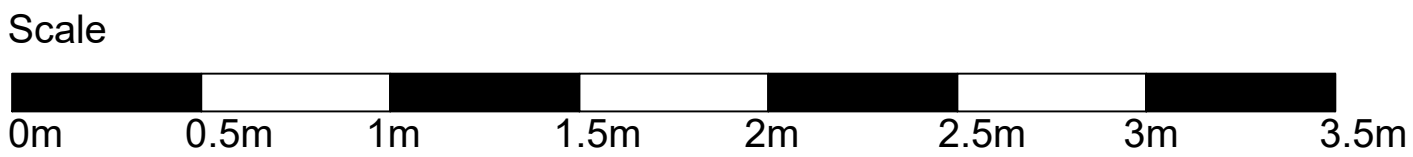


Proposed Rear Elevation



Proposed Front Elevation
(No Change)

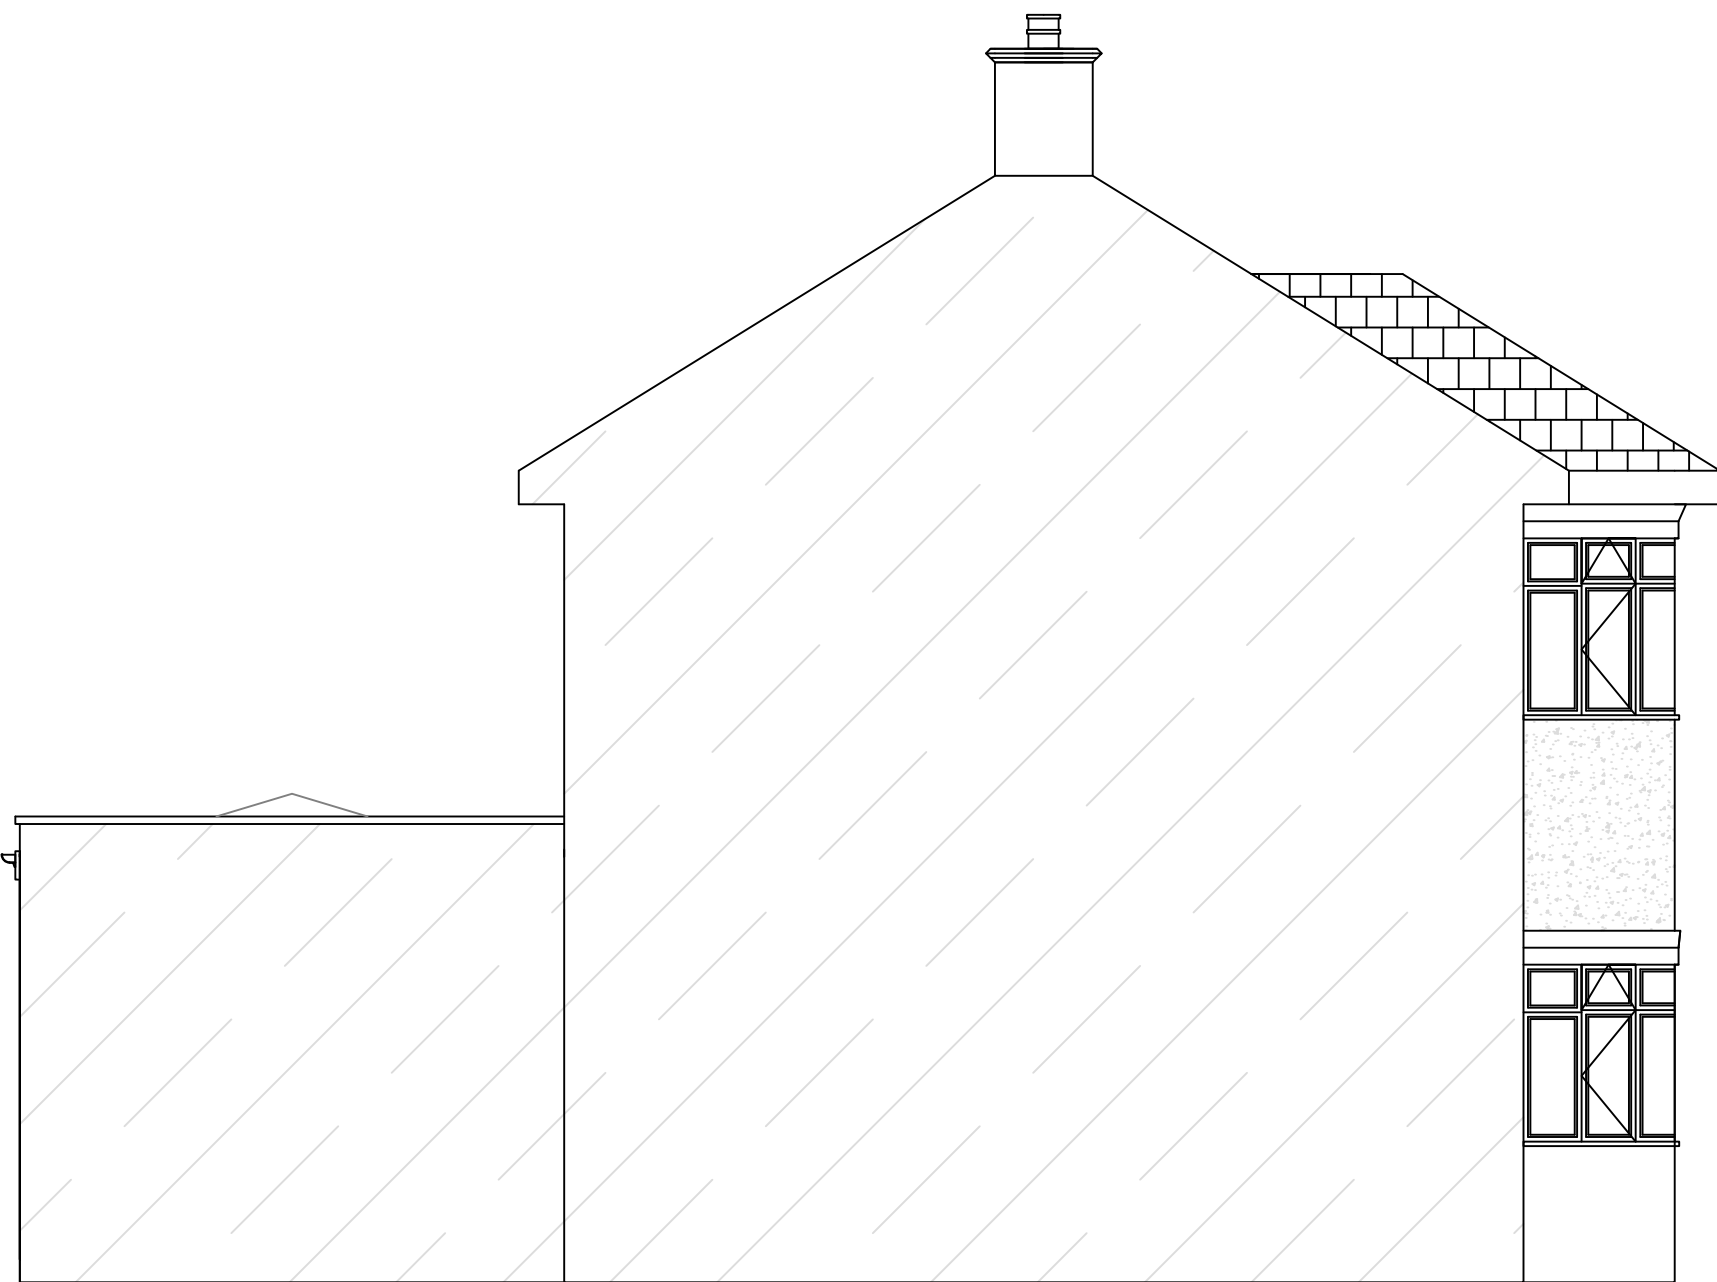

Proposed Left Hand Side Elevation

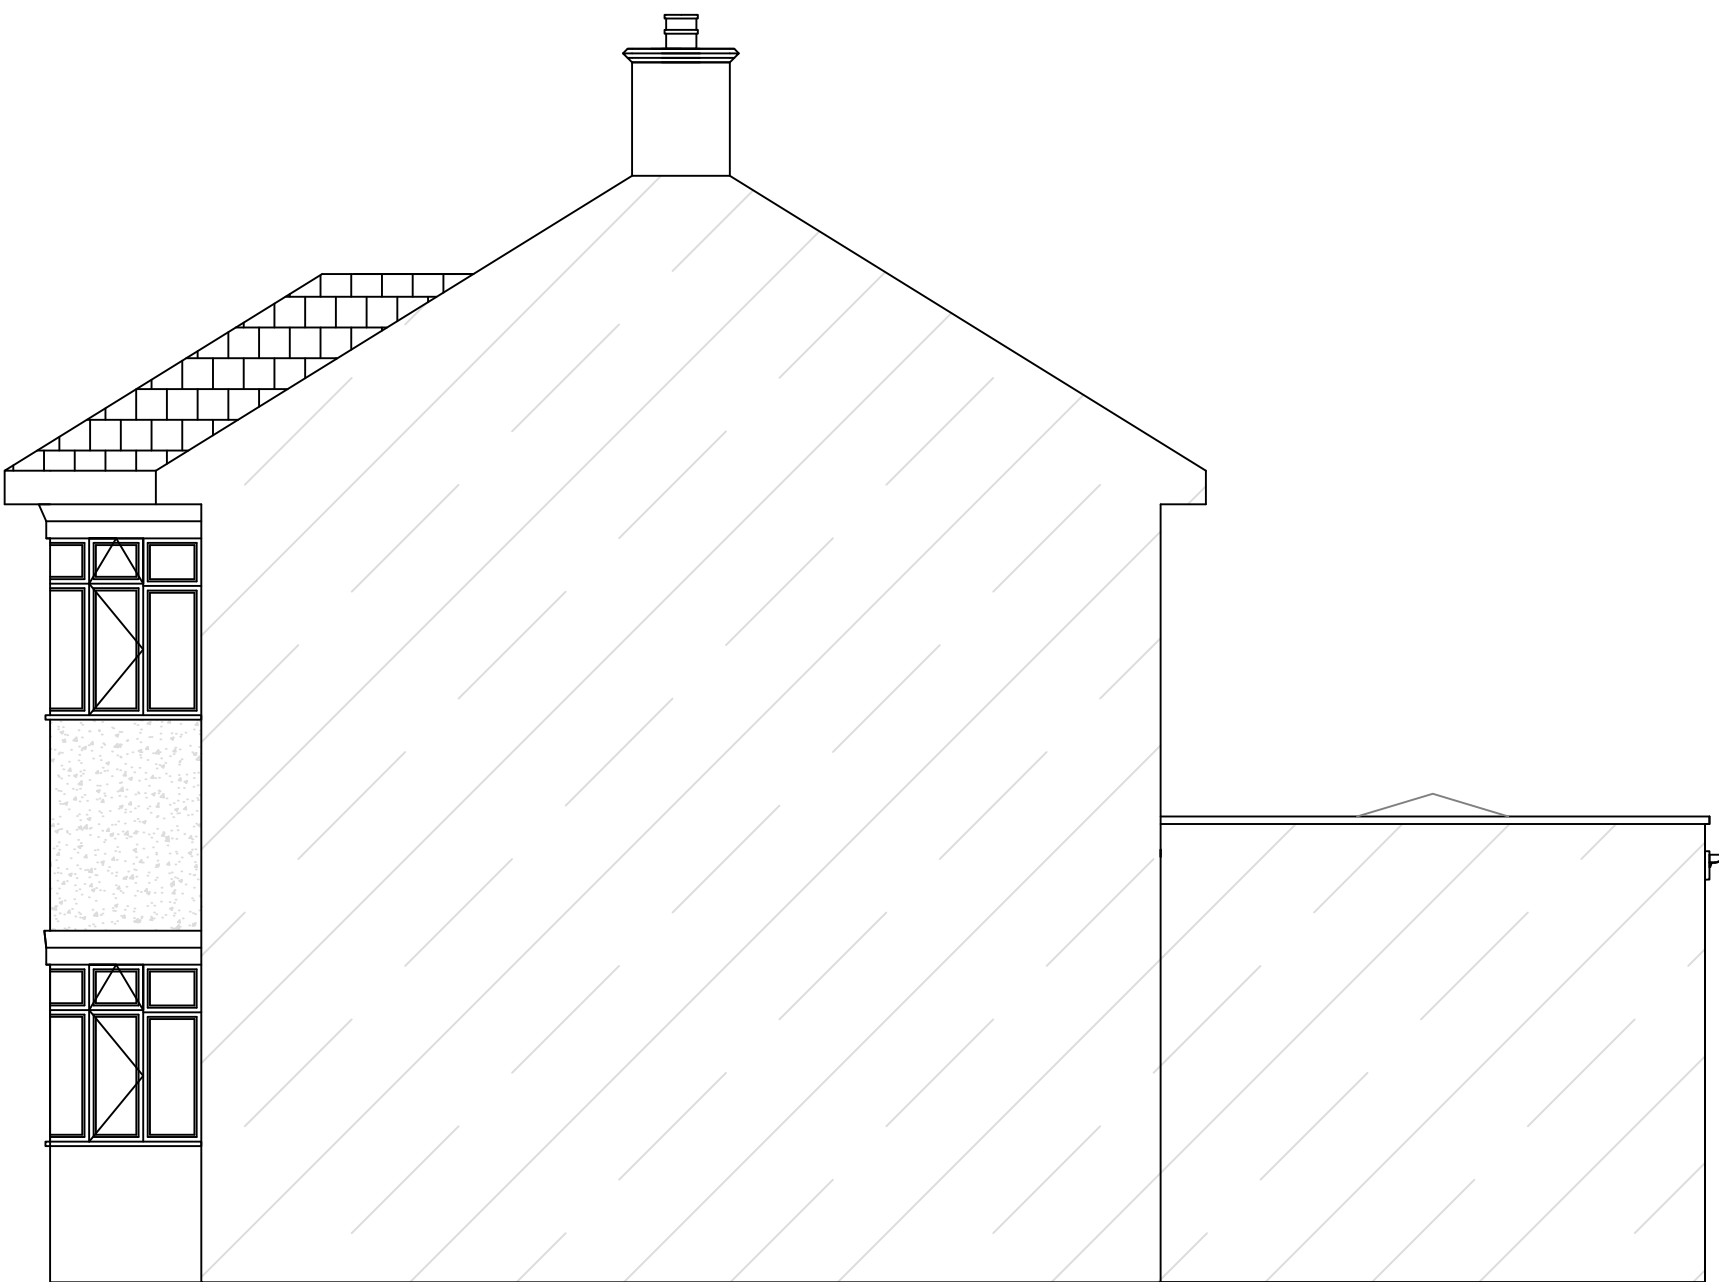

Proposed Right Hand Side Elevation

16 Bridgewater Road, Ruislip, HA4 0EB

Revision:-
Revision:-
Revision:-
Revision:-
Revision:-
Revision:-
Revision:-
VB DESIGNS
Mobile:- 07839 895 259
Project:- Proposed Rear Extension
Address:- 16 Bridgewater Road, Ruislip Middlesex, HA4 0EB
Title:- Proposed Plans & Elevations
Drawing Number:- 002
Date:- 25th May 2021
Scale:- 1:50 & 1:20 @ A1
Drawn By:- Vincent Berry
Revision:-
Notes:-