



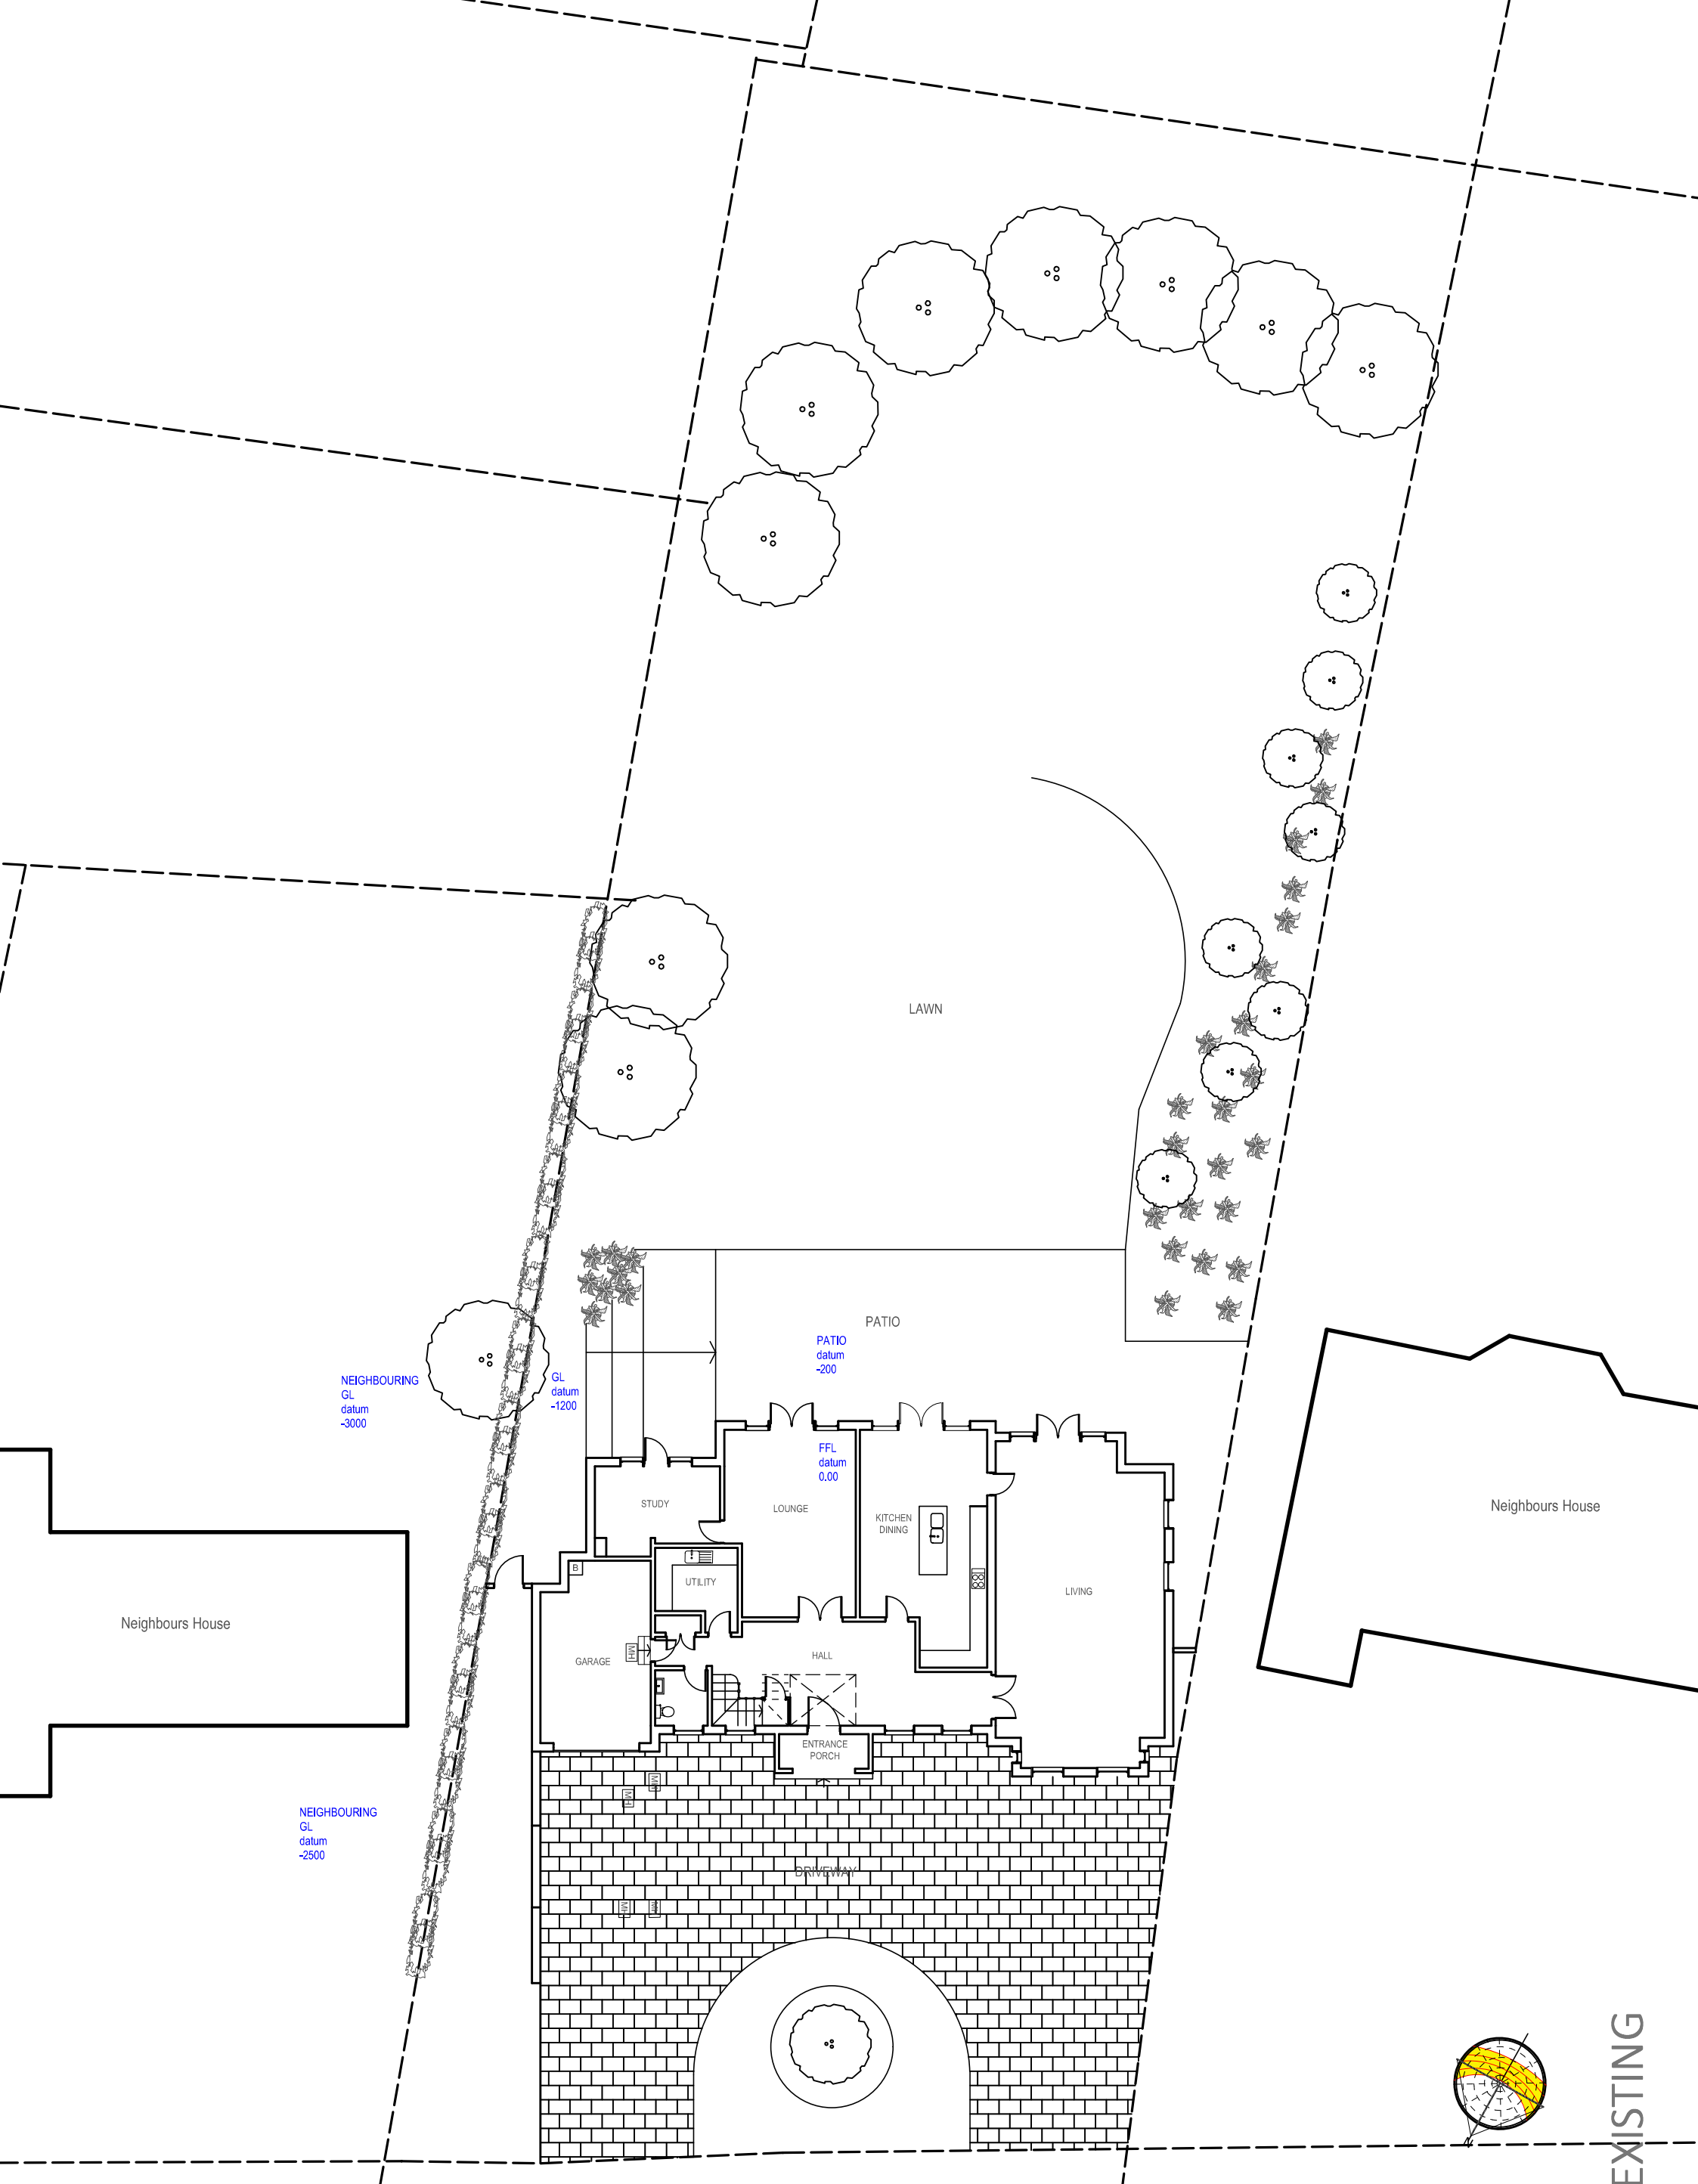


EXISTING

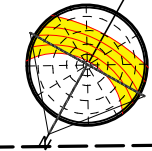

SITE PLAN

Purpose - Householder planning application

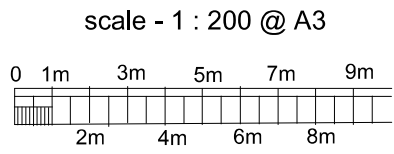

All dimensions to be checked on site. SSK architects owns the copyright of this drawing which must not be reproduced in whole or part without the written permission.	PROJECT: Highgate, Farm Road, Northwood, HA6 2NZ	DATE: 18/11/2020
	DWG NO: SITE PLAN 02	REVISION: