
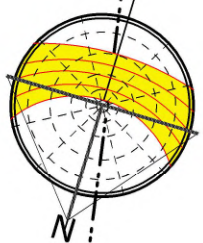
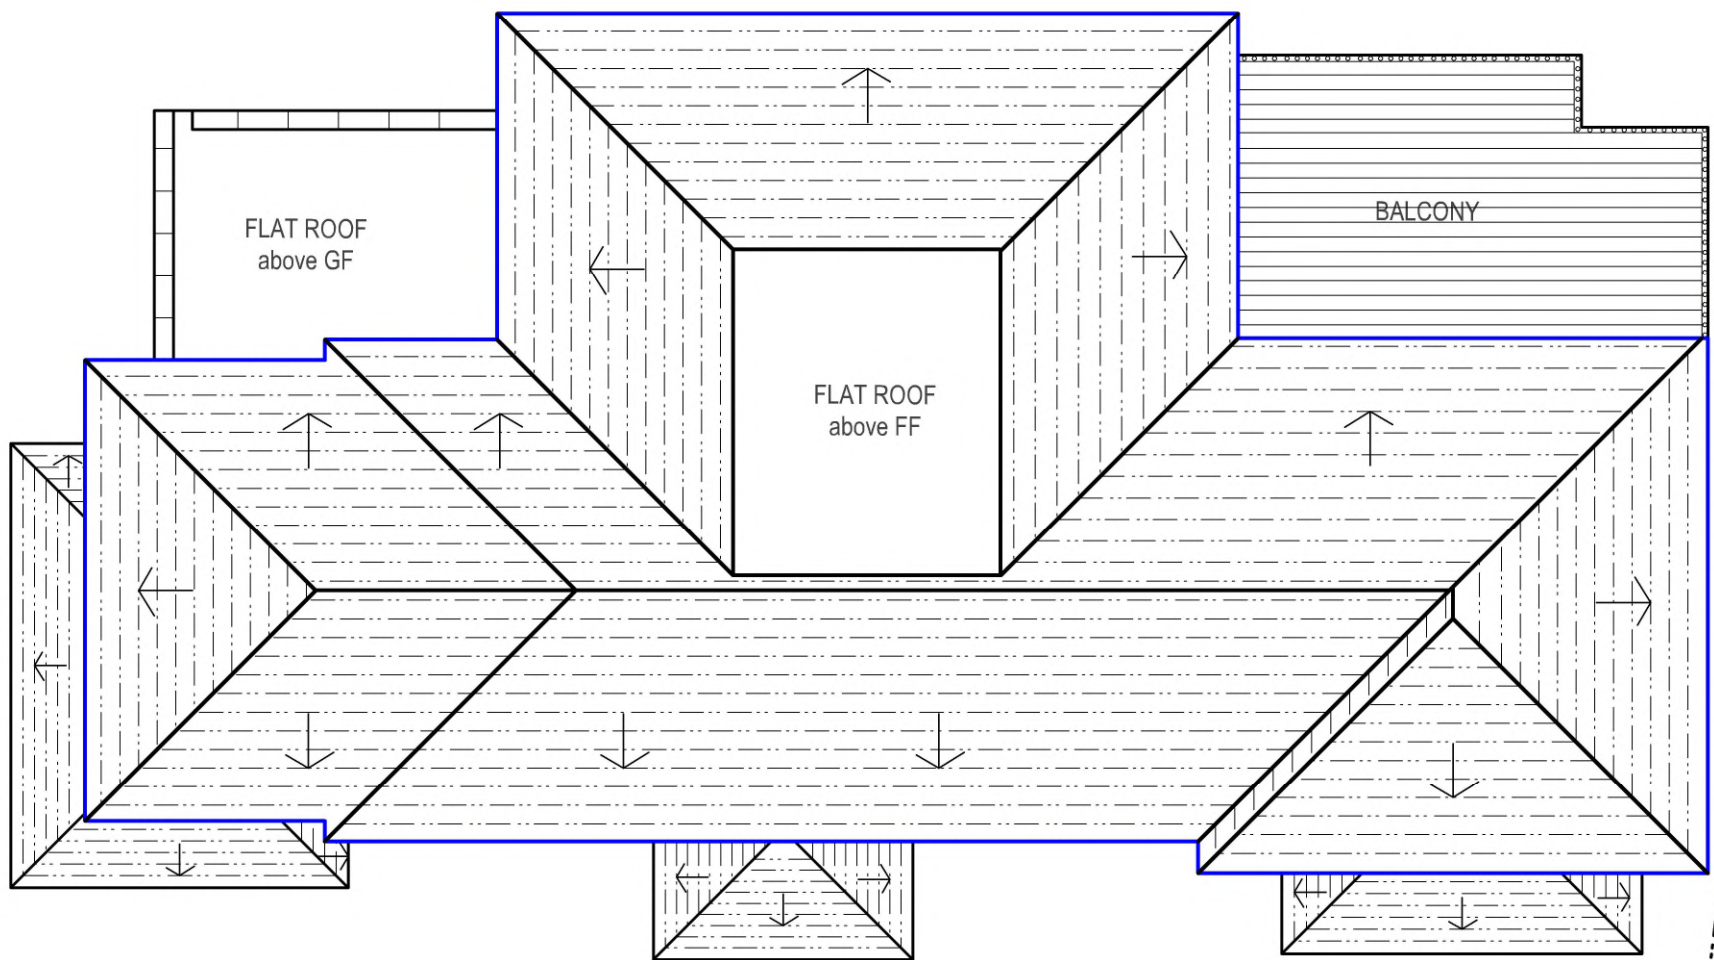


scale - 1 : 100 @ A3

 

EXISTING

Purpose - Householder planning application

ROOF PLAN

All dimensions to be checked on site. All omissions & discrepancies to be reported to the designer.	PROJECT: Highgate, Farm Road, Northwood, HA6 2NZ	DATE: 18/11/2020
© SSK architects owns the copyright of this drawing which must not be reproduced in whole or part without the written permission.	DWG NO: ROOF PLAN 05	REVISION:

SSK Architects Ltd chartered practice



tel : 07905 03 39 30
email : sskarchitects@gmail.com