


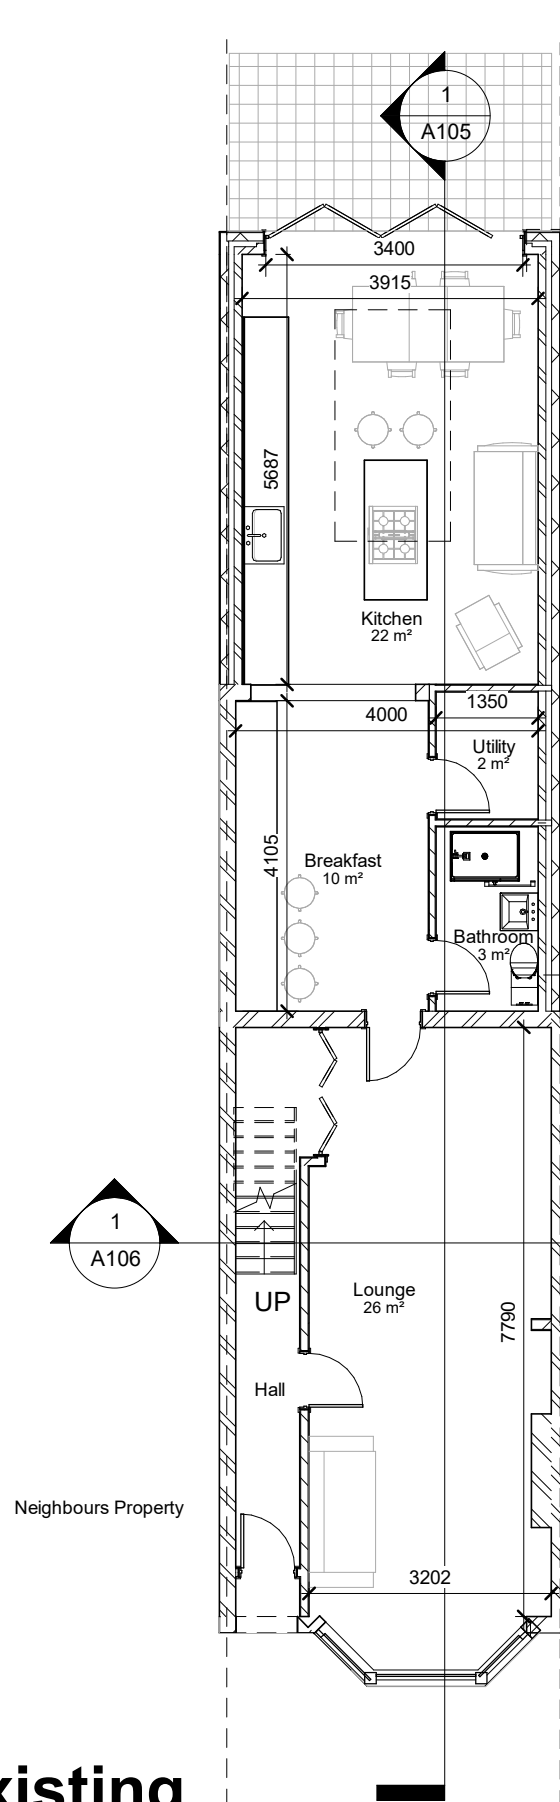


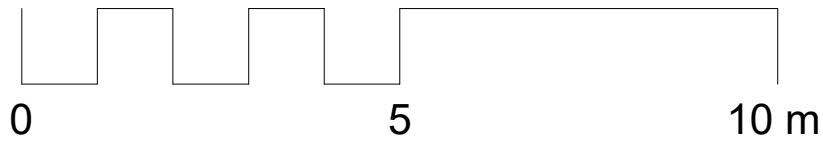


1 **00 - Existing**
1 : 100

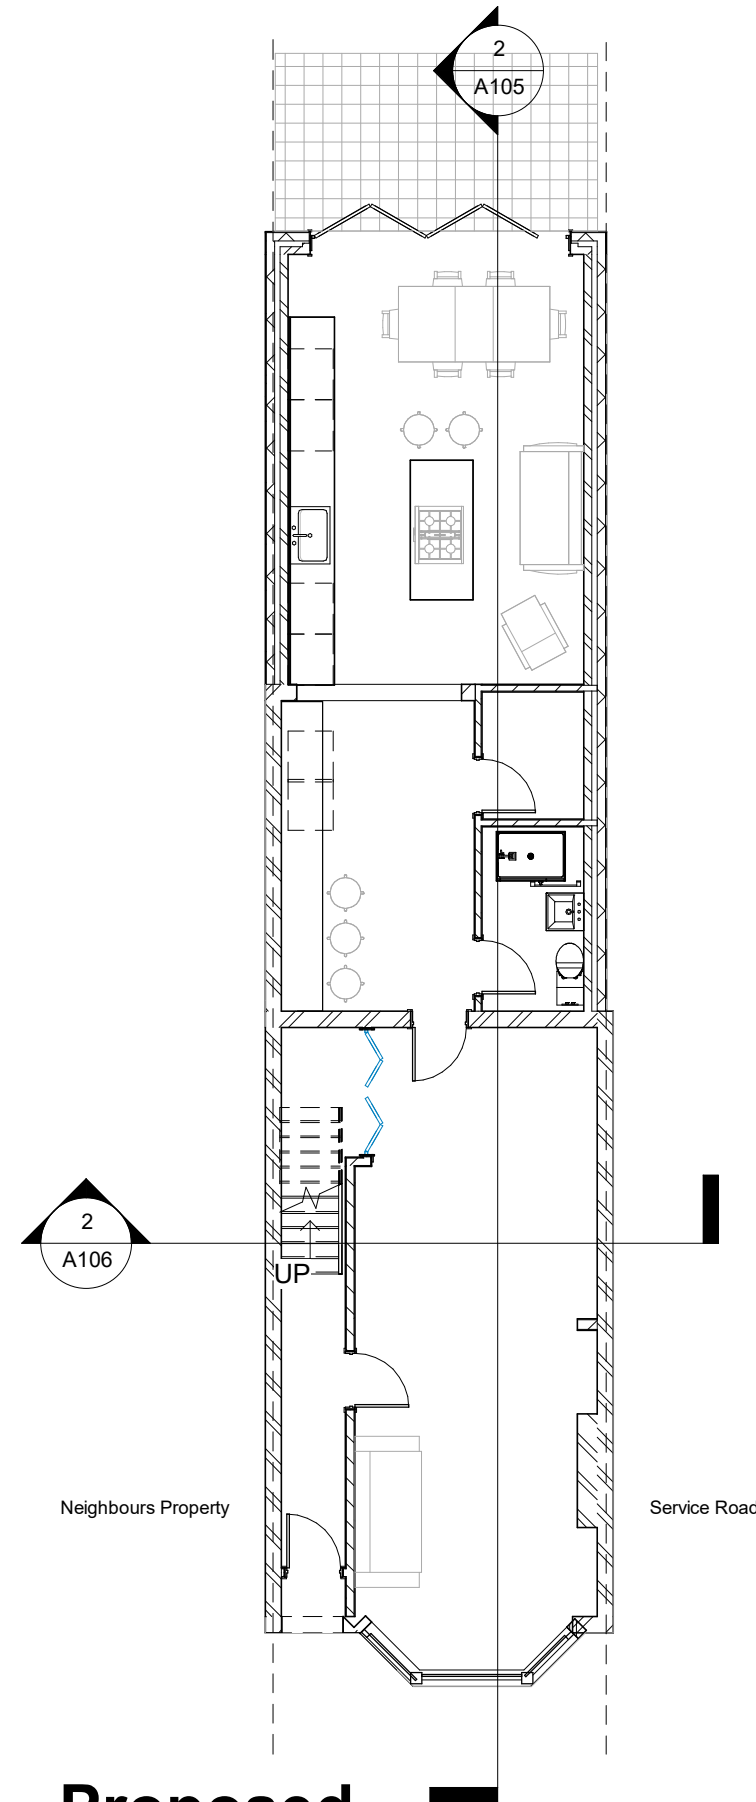


2 **00 - Proposed**
1 : 100

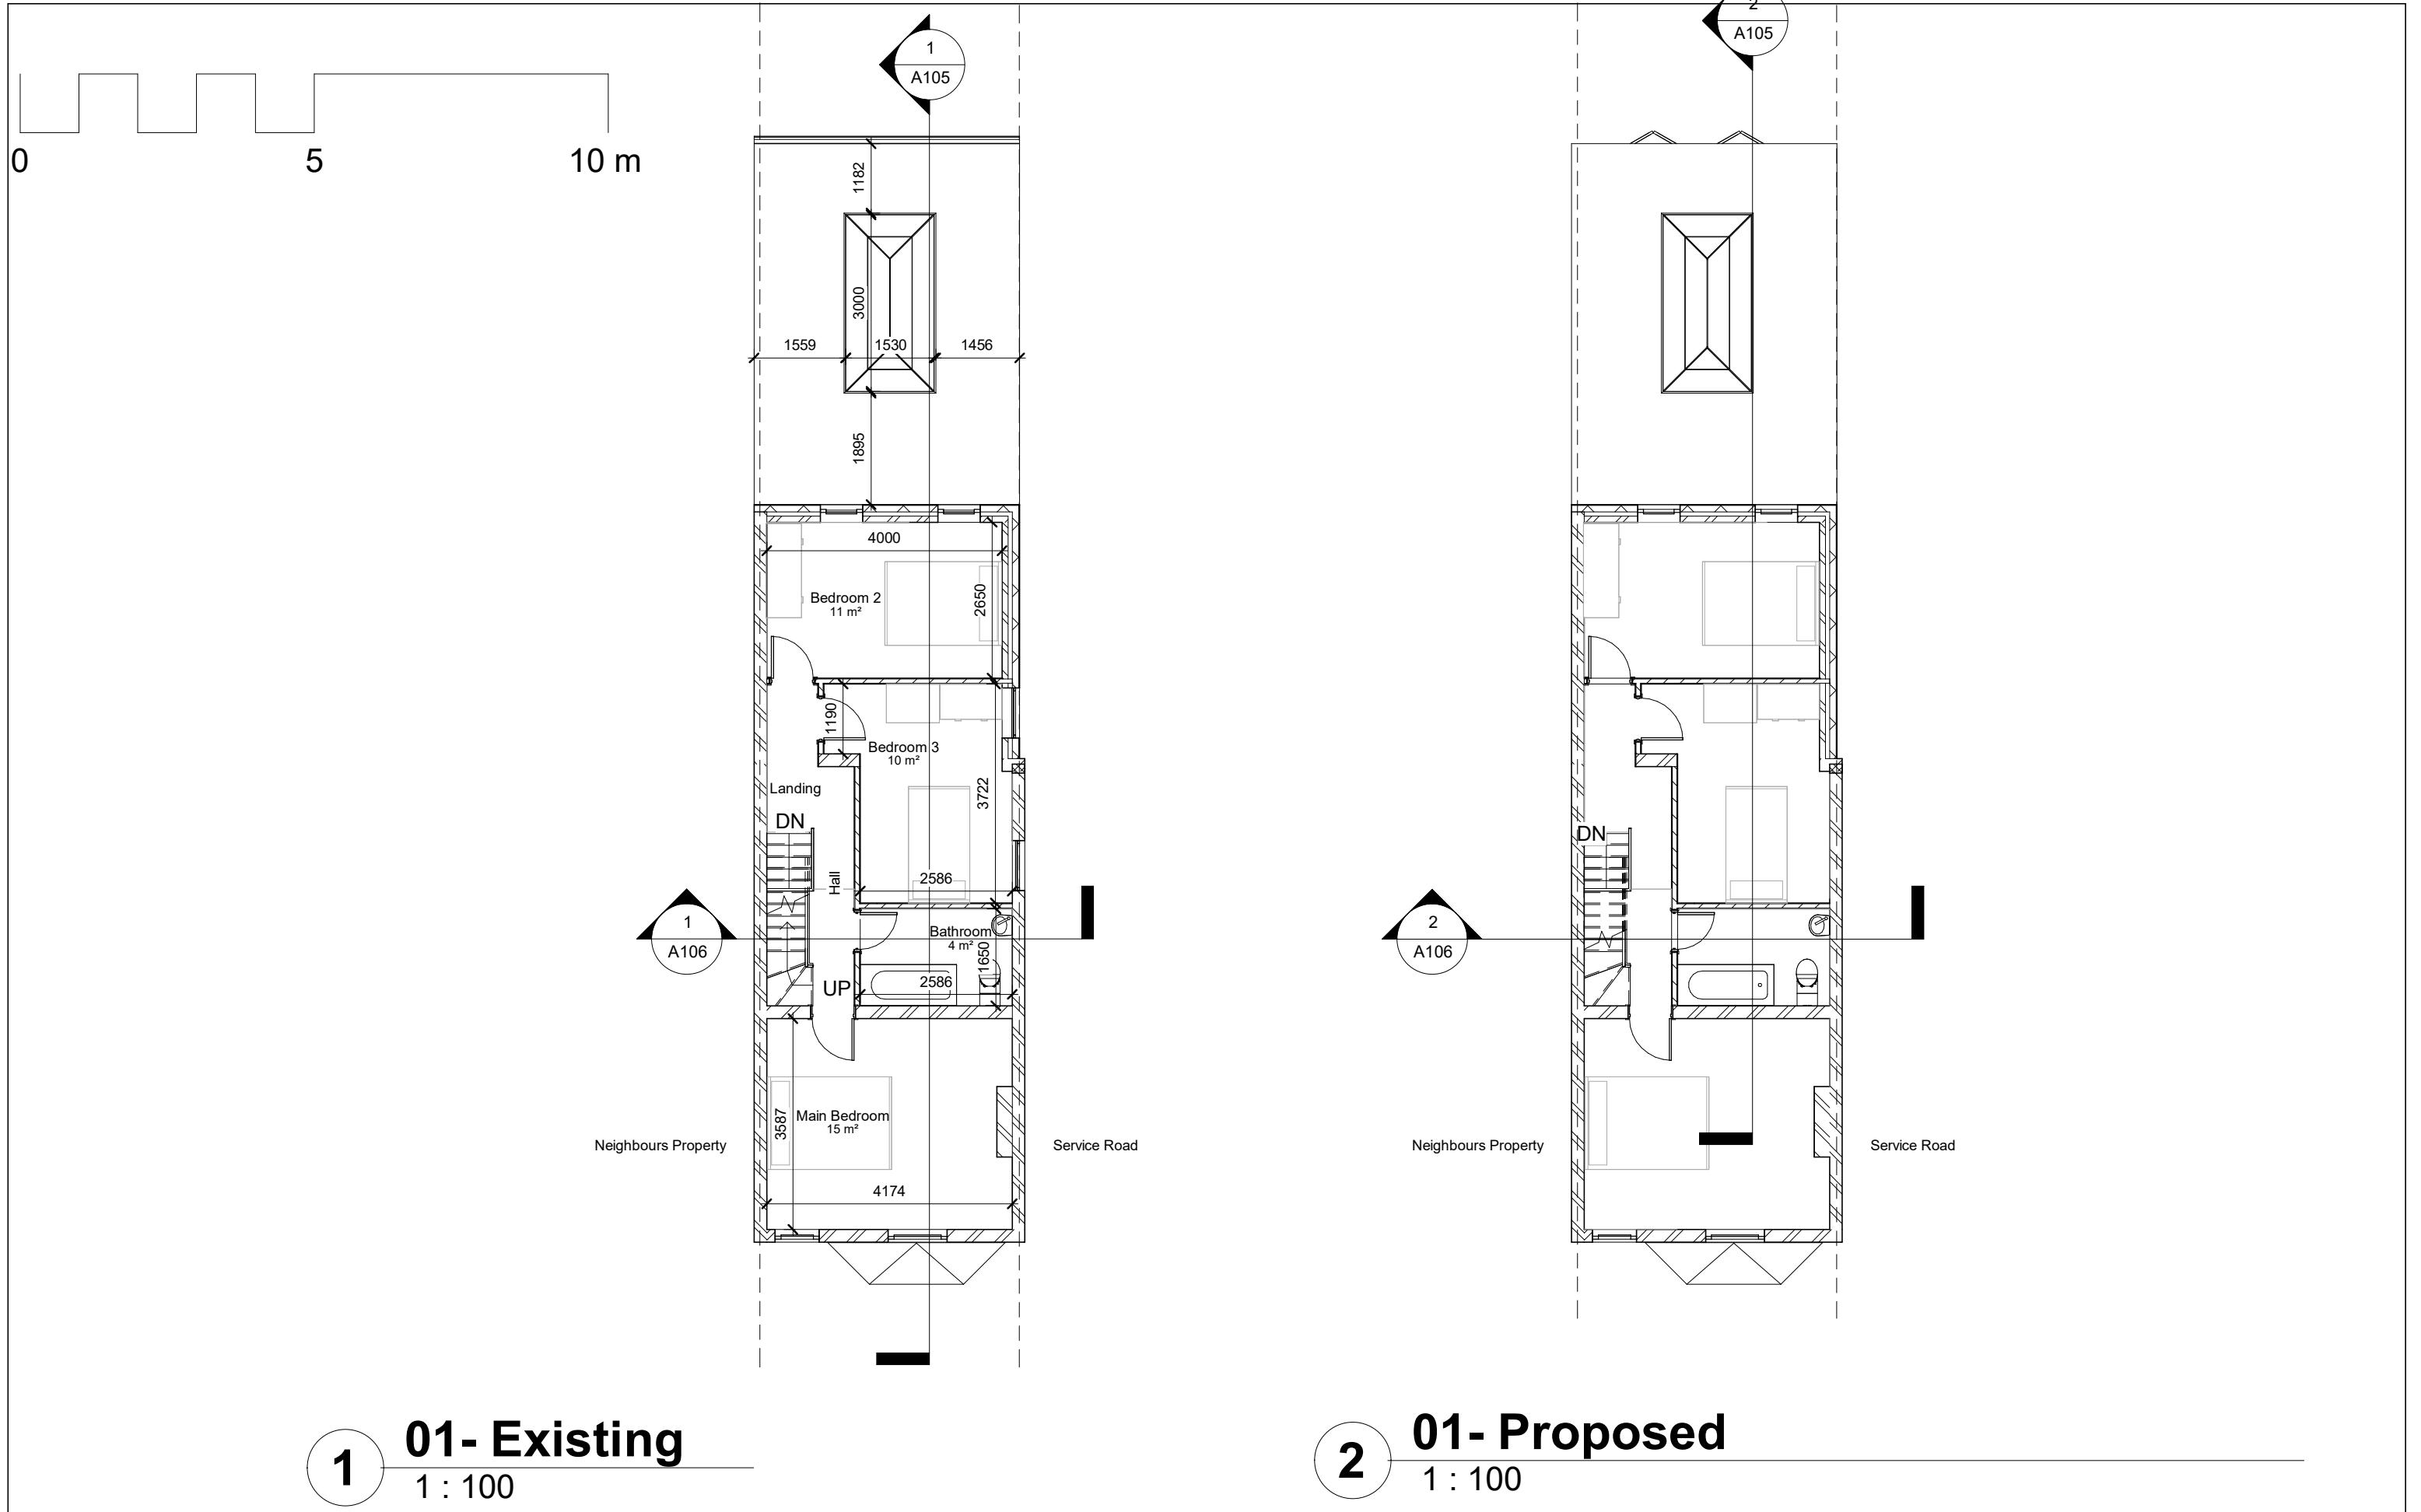

THE MARKET DESIGN & BUILD A TRUE DESIGN & BUILD COMPANY	320 High Street Harlington, Hayes, Middlesex, UB3 5DU t:0203 432 5269 www.themarketdesignbuild.com info@themarketdesignbuild.com	RIBA  Chartered Practice	COPYRIGHT This drawing has been produced by The Market Design & Build's Chartered Architect and is not to be used or reproduced by any other party for any purpose. Site survey to be conducted before any building work is carried out. Any discrepancies to be reported to architect.	All measurements to be checked prior to construction. Any changes to be reported back to this office. Contractor responsible for calling out building control officer as required at stages requested by council.	ISSUE: Loft Conversion PROJECT 31, Otterfield Road, Yiewsley, UB78PE	TITLE First floor Scale (@ A3) 1 : 100 Date Mar 2021	DWG NO: A102 + A202 Draft No : 1 By: Aameena Checked By: Stefan
---	---	---	---	---	---	--	--

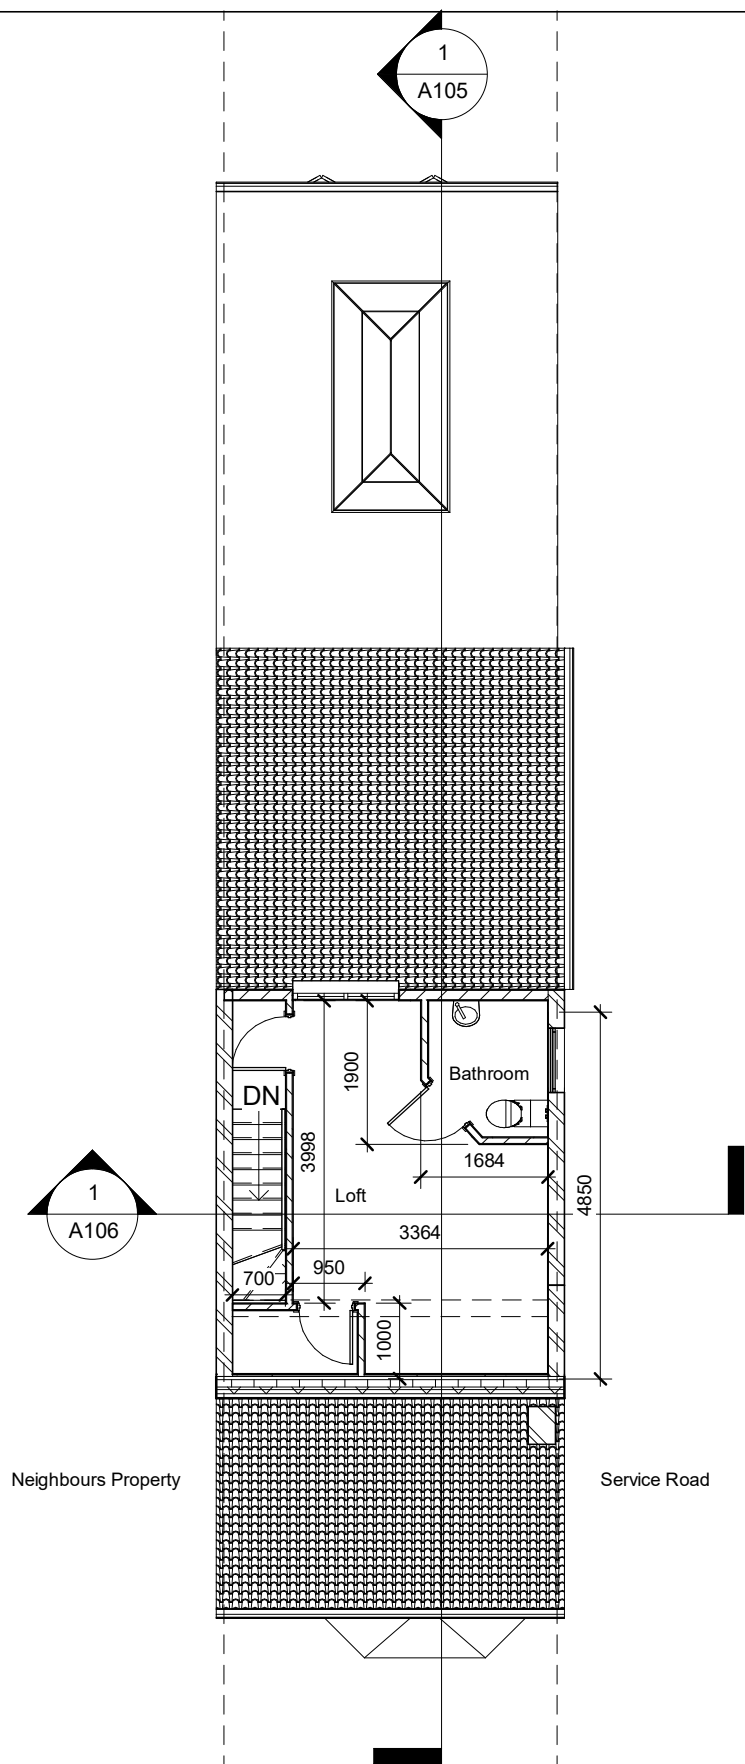


1 Loft - Existing
1 : 100

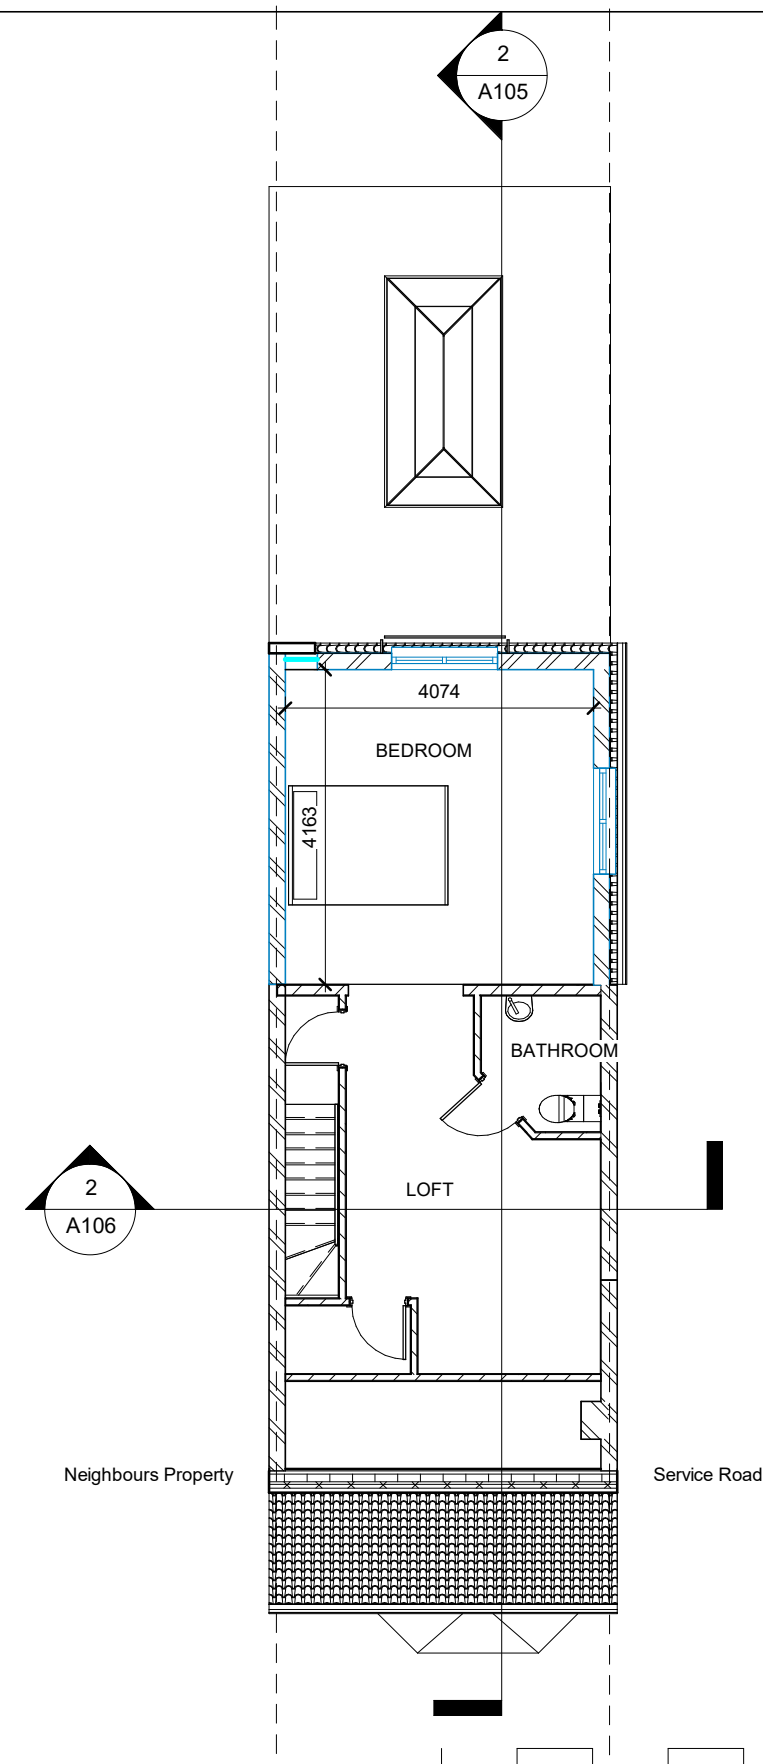


2 Loft - Proposed
1 : 100

0 5 10 m

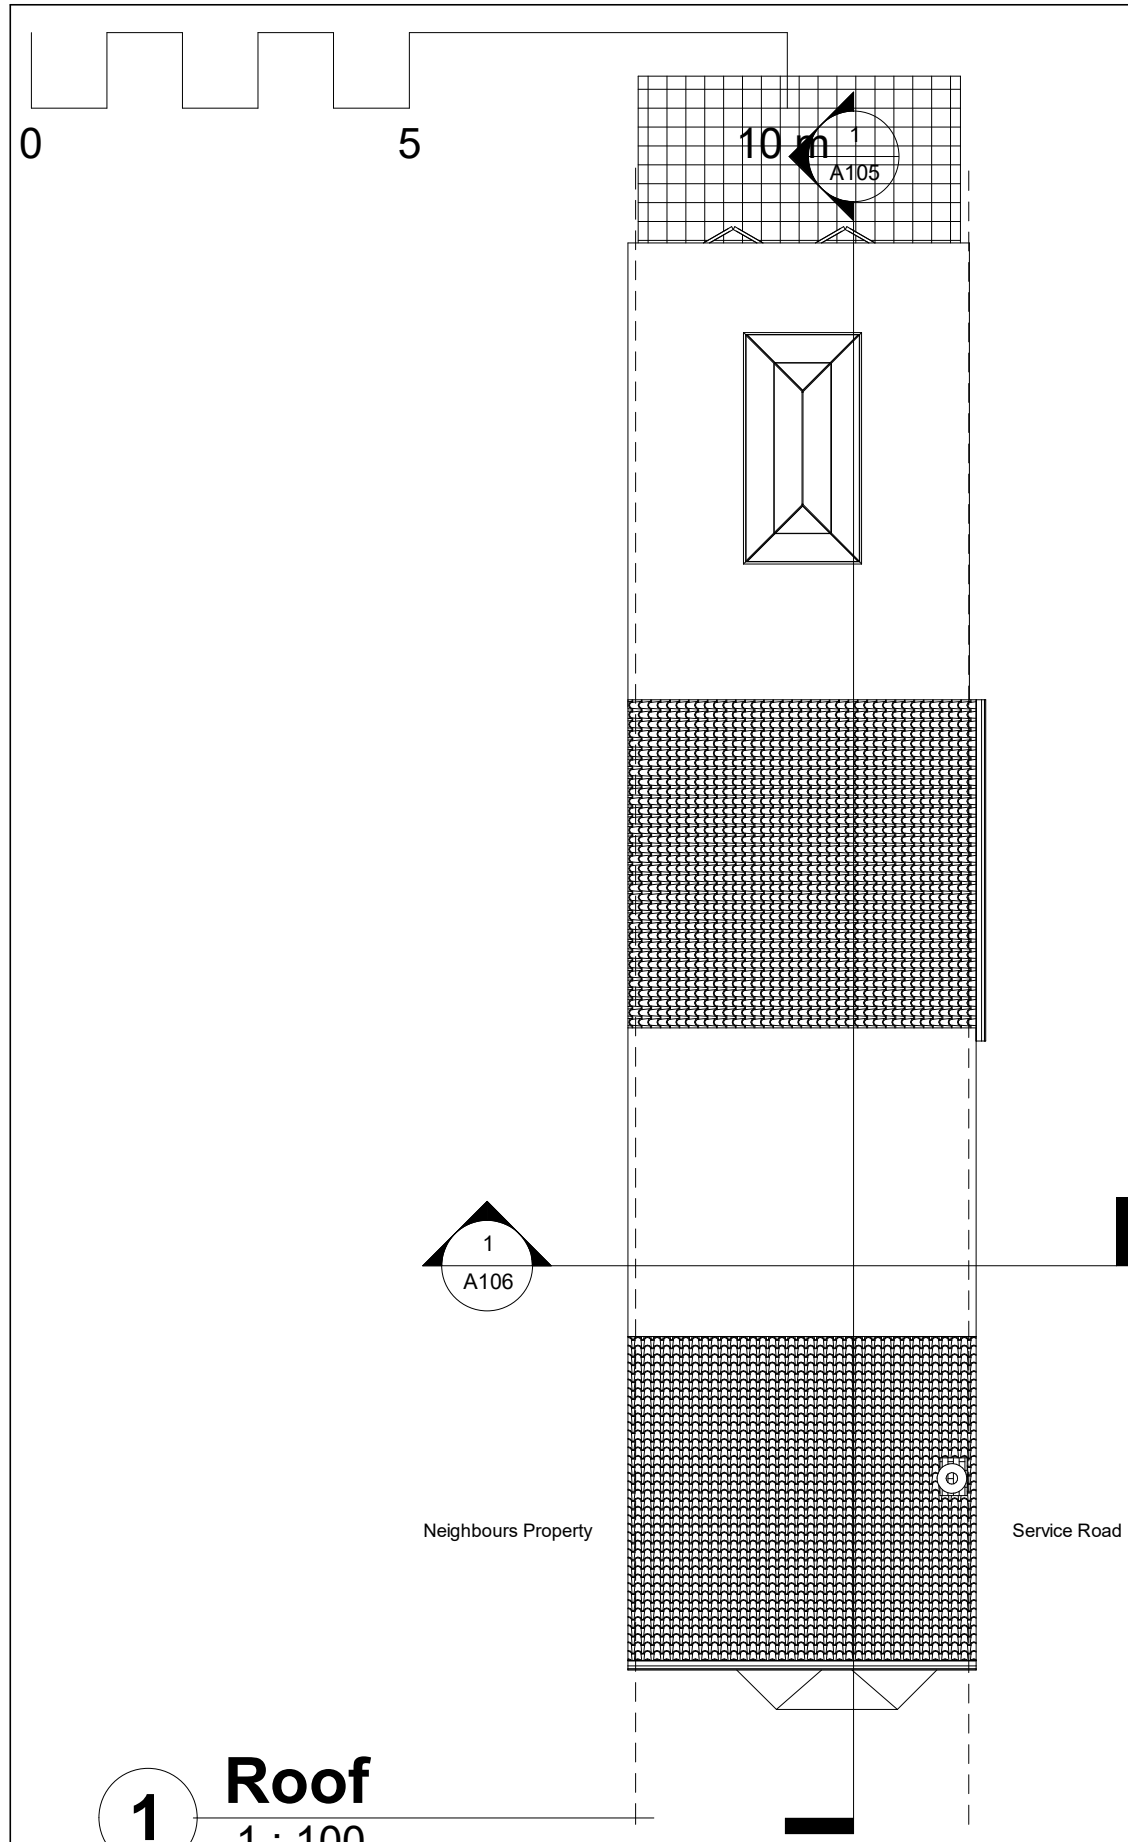

1 Roof
1 : 100

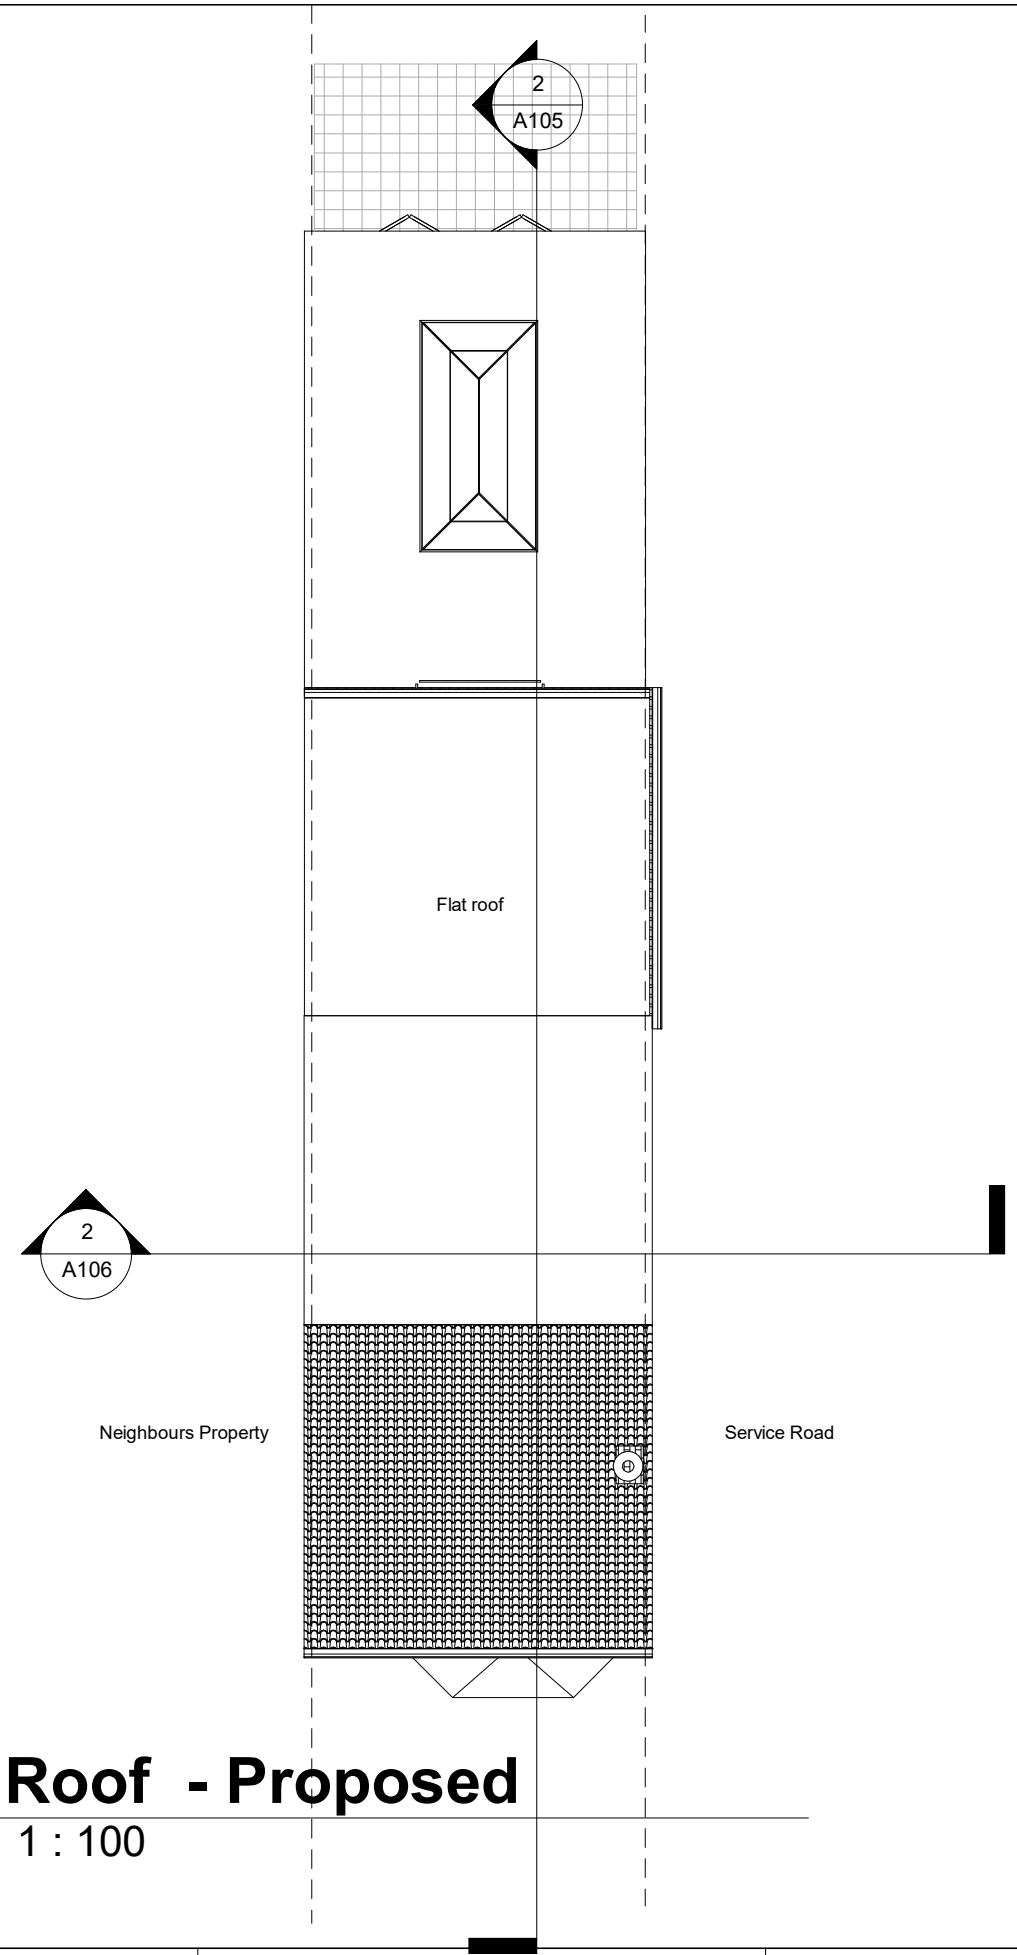

2 Roof - Proposed
1 : 100





1 Existing - Section 1
1 : 100




2 Proposed - Section 1
1 : 100

THE MARKET DESIGN & BUILD A TRUE DESIGN & BUILD COMPANY	320 High Street Harlington, Hayes, Middlesex, UB3 5DU t:0203 432 5269 www.themarketdesignbuild.com info@themarketdesignbuild.com	RIBA  Chartered Practice	COPYRIGHT This drawing has been produced by The Market Design & Build's Chartered Architect and is not to be used or reproduced by any other party for any purpose. Site survey to be conducted before any building work is carried out. Any discrepancies to be reported to architect.	All measurements to be checked prior to construction. Any changes to be reported back to this office. Contractor responsible for calling out building control officer as required at stages requested by council.	ISSUE: Loft Conversion	TITLE Section 1		DWG NO: A105 + A205 Draft No : 1 By: Ameena Checked By: Stefan
					PROJECT 31,Otterfield Road, Yiewsley, UB78PE	Scale (@ A3) 1 : 100	Date Mar 2021	

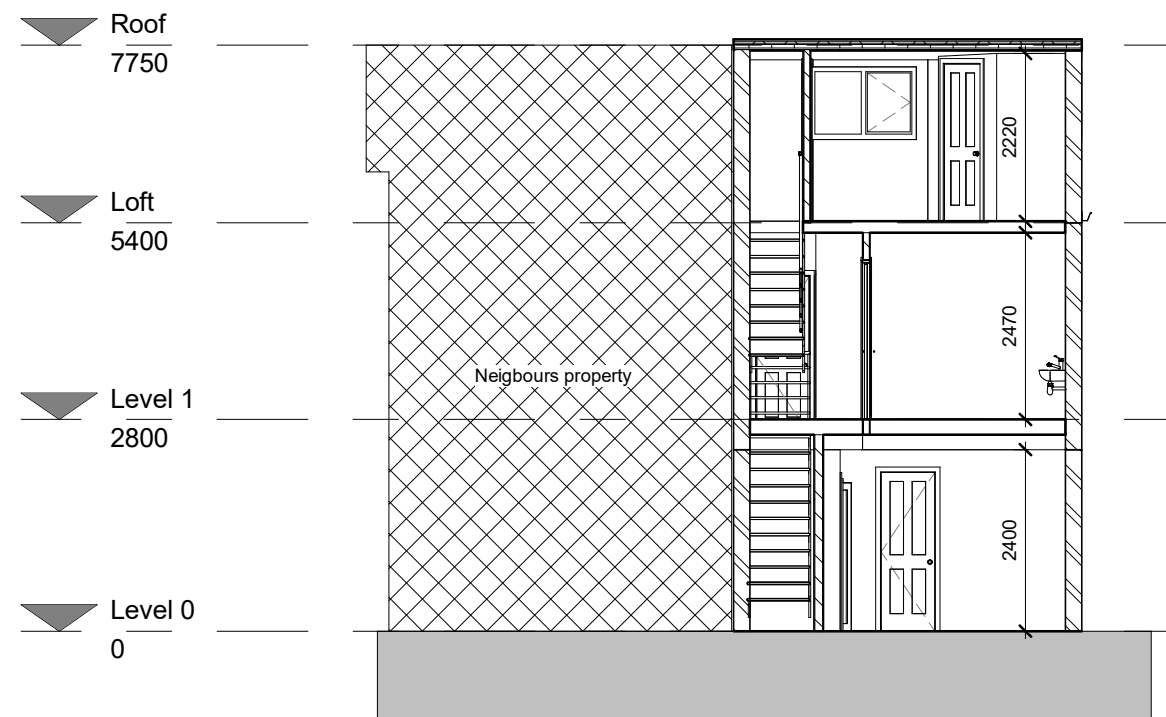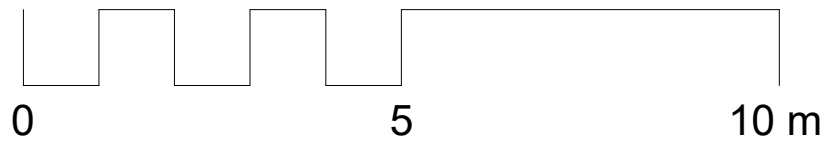



1 Existing Section 2

1 : 100

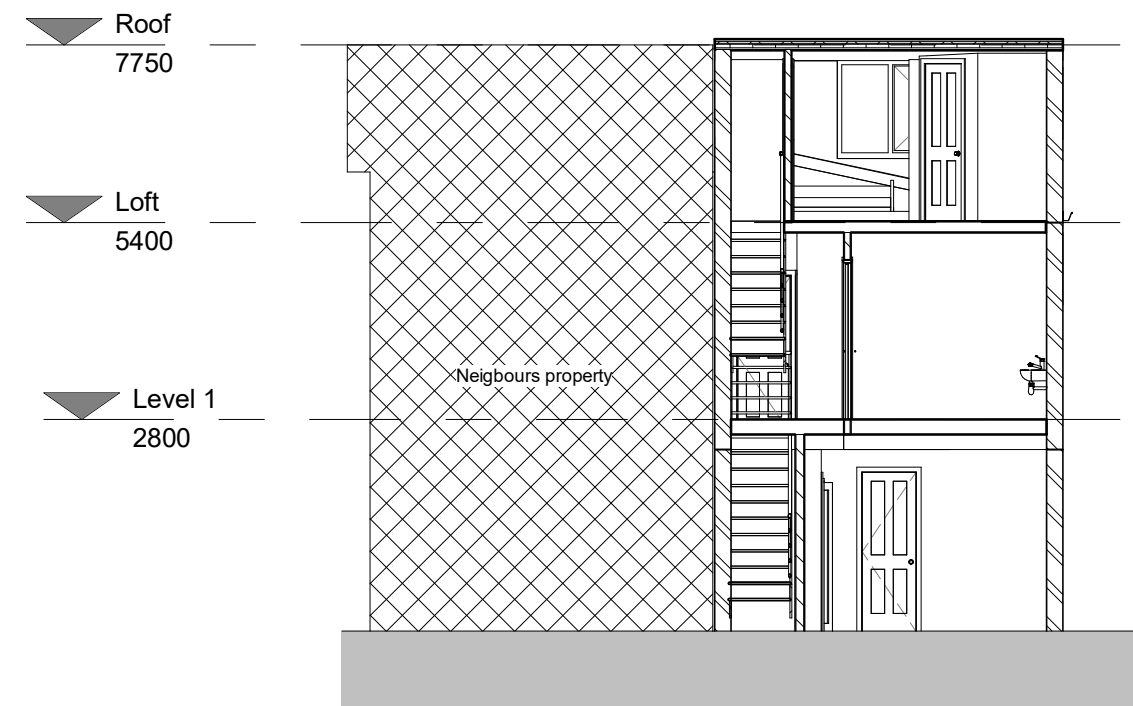


2 Proposed section 2

1 : 100

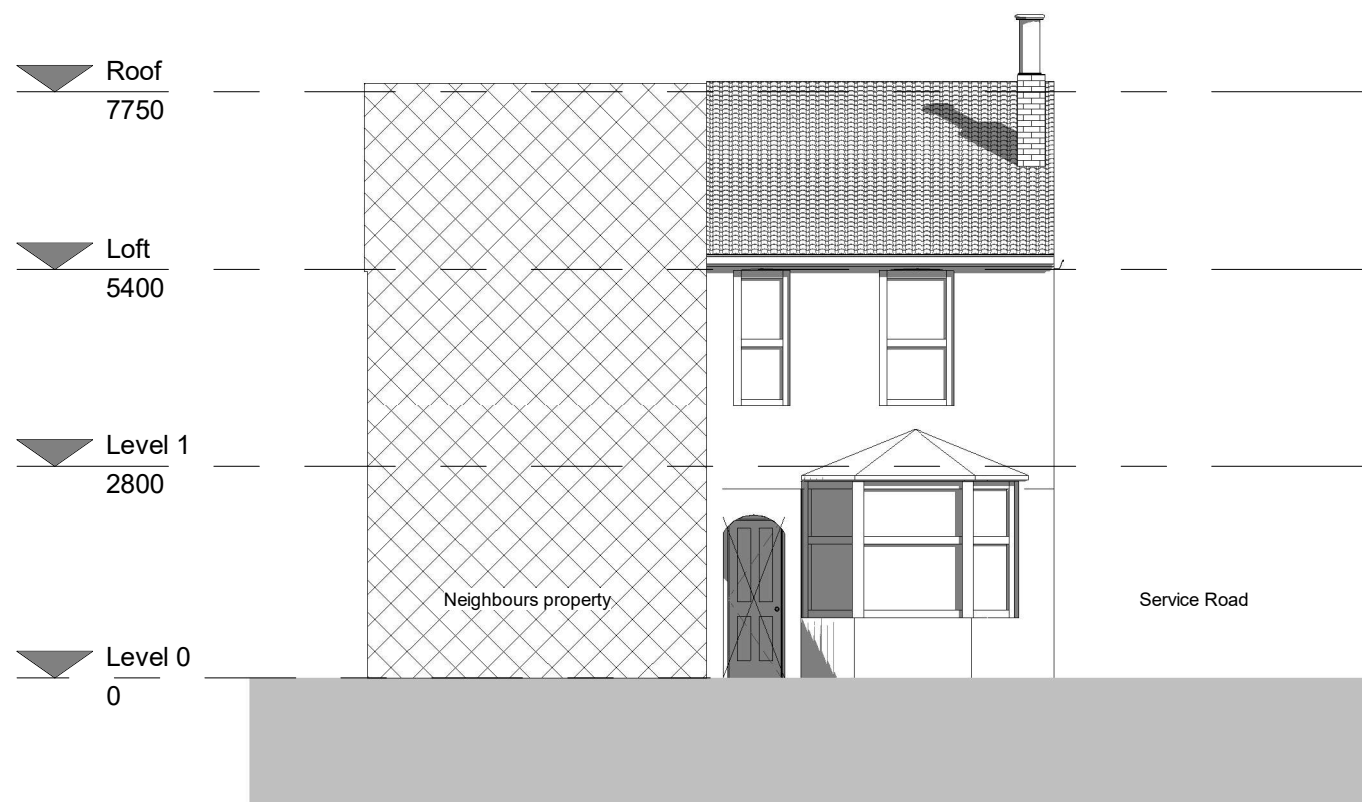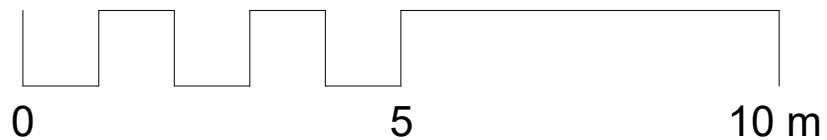



1 Front elevation - Existing

1 : 100

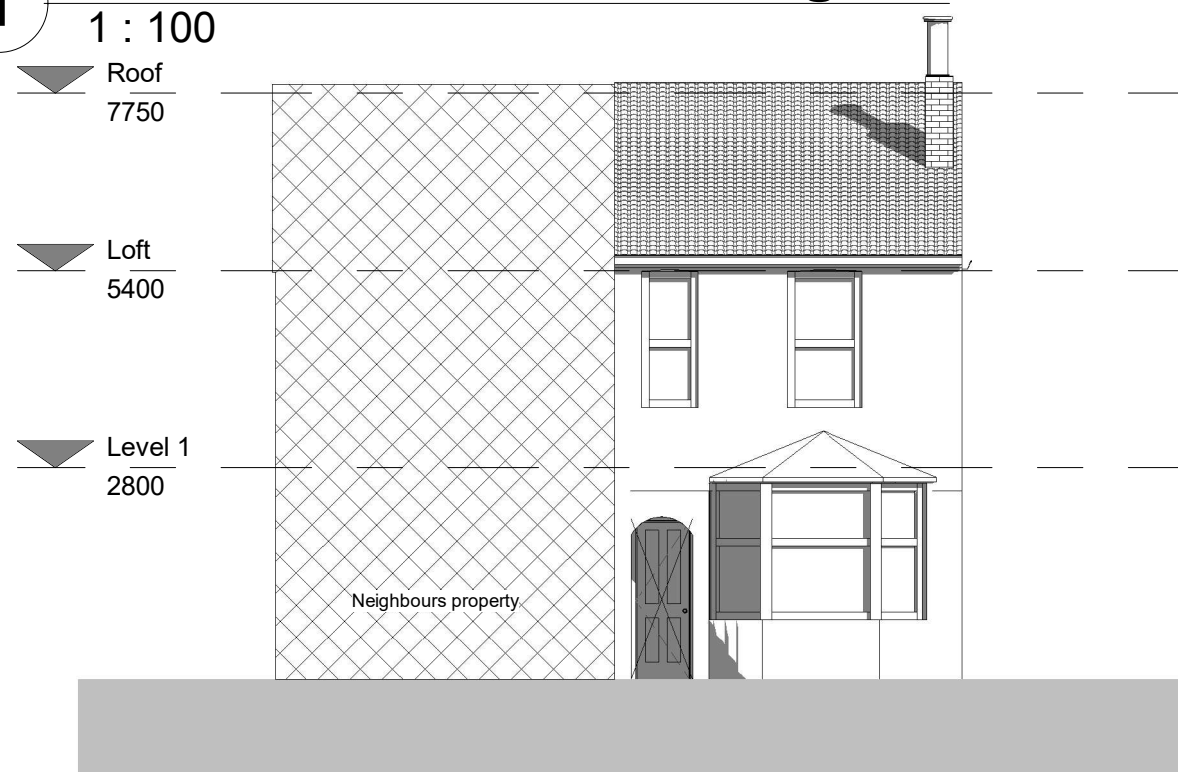


2 Front elevation - Proposed

1 : 100

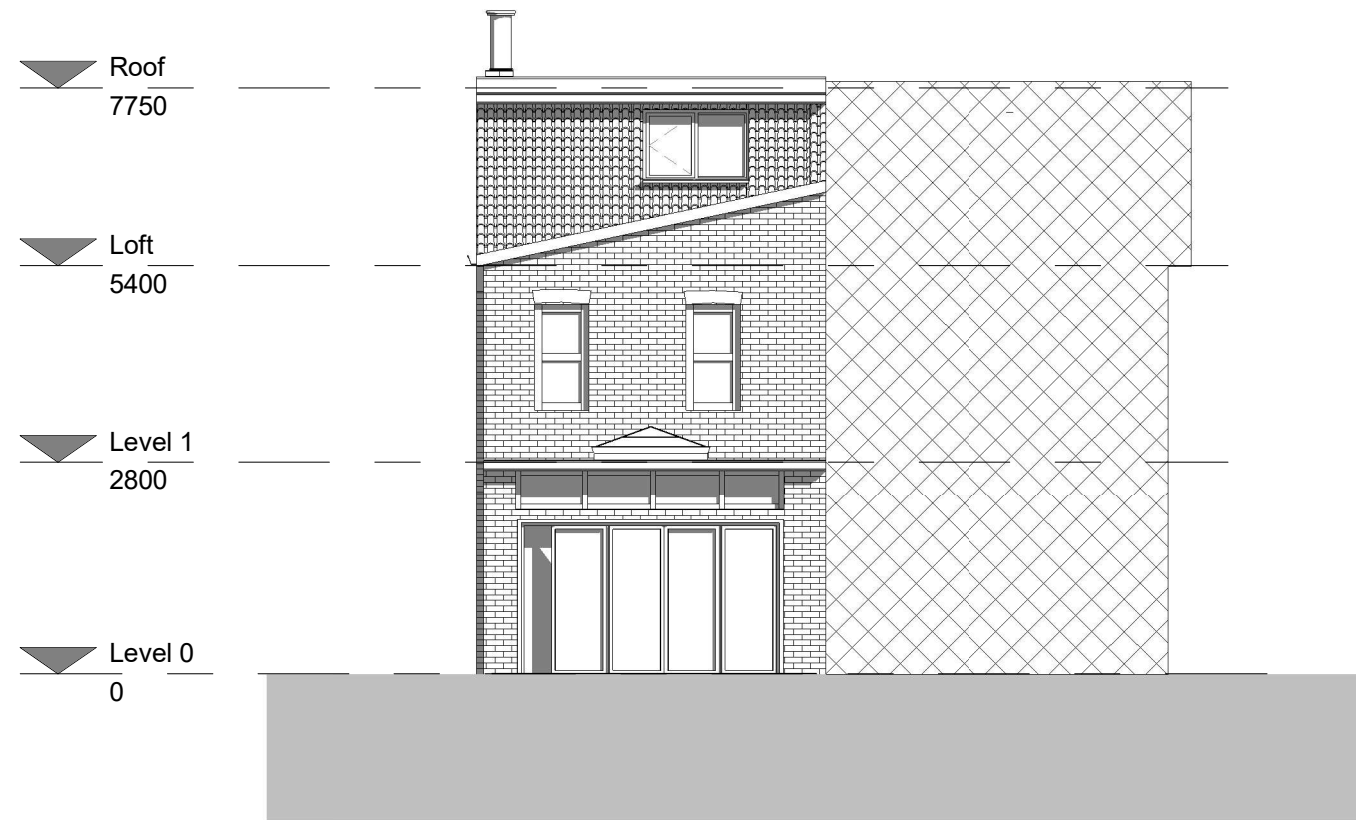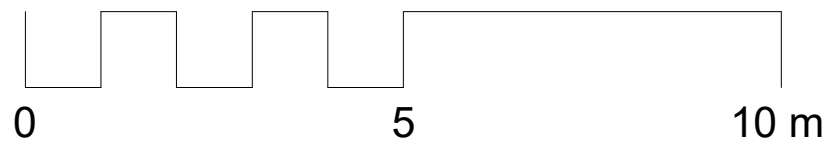



1 Rear elevation - Existing

1 : 100

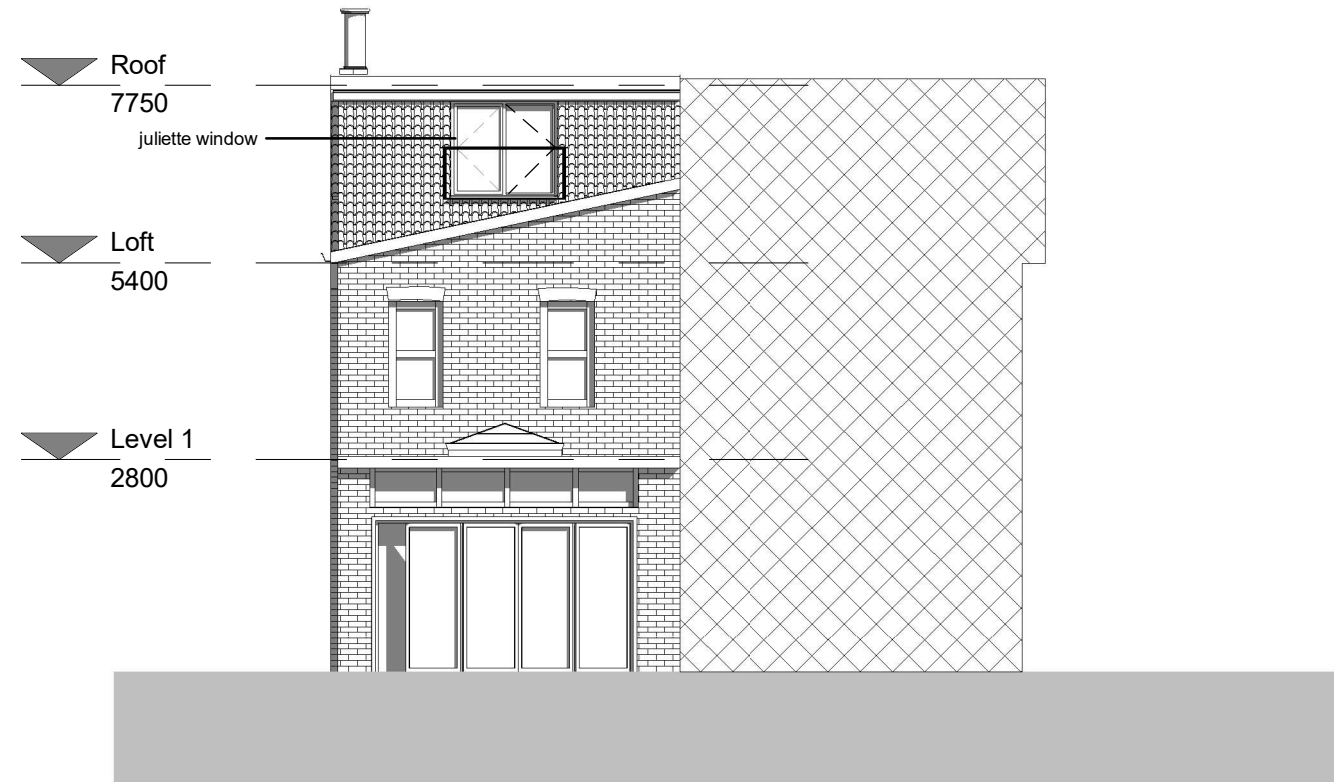


2 Rear elevation - Proposed

1 : 100

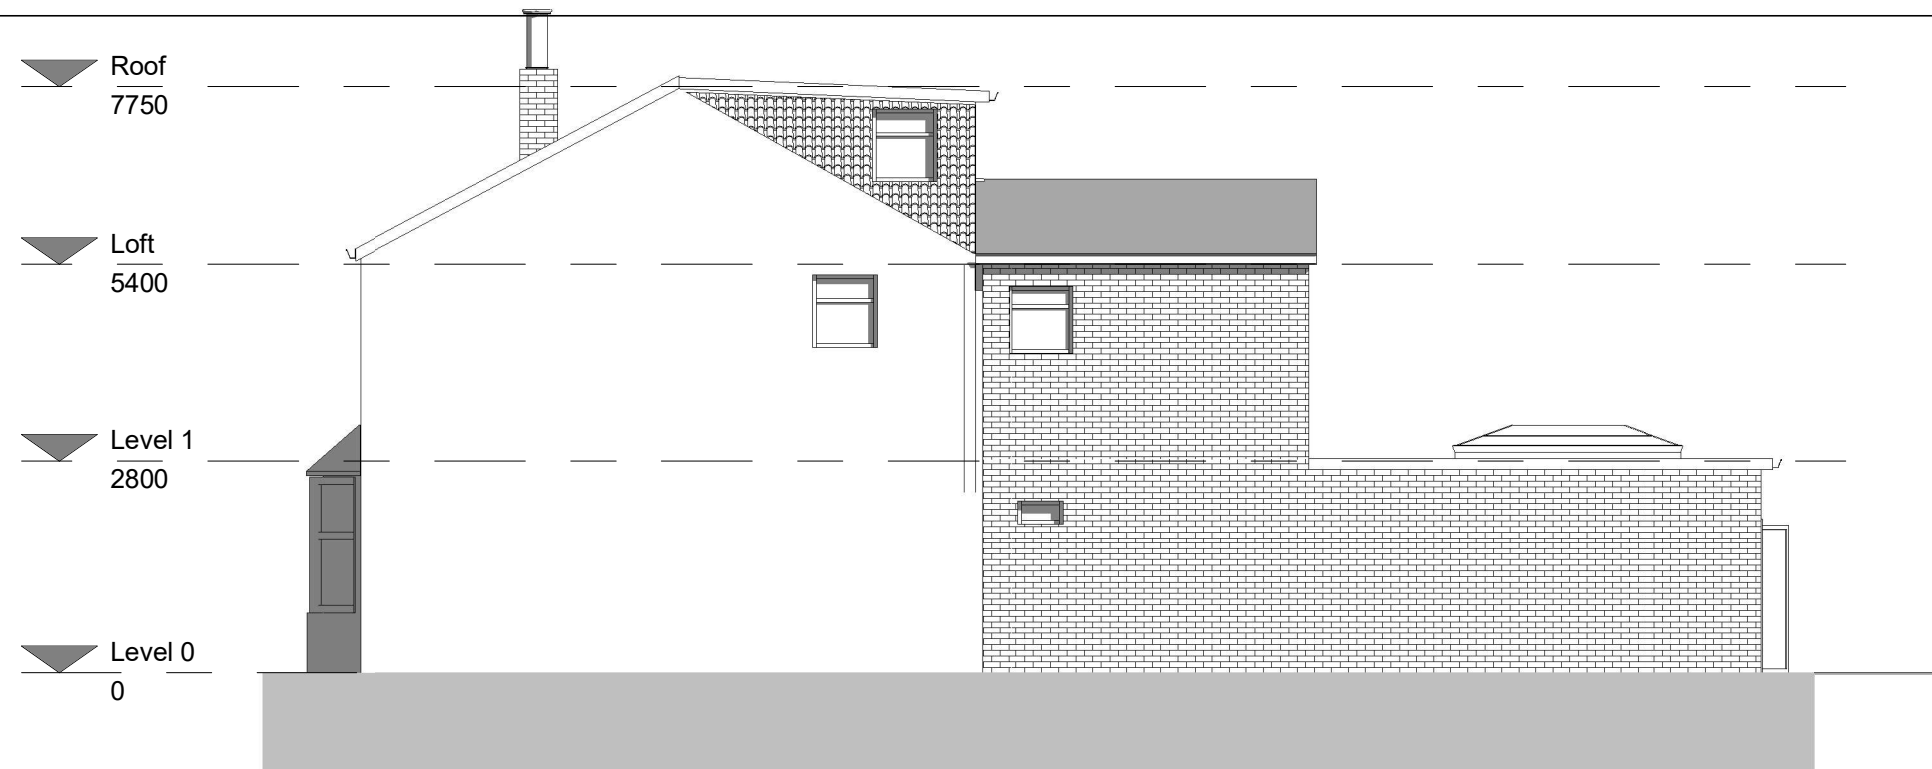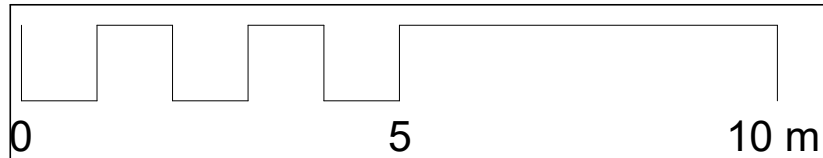


1 East elevation - Existing
1 : 100

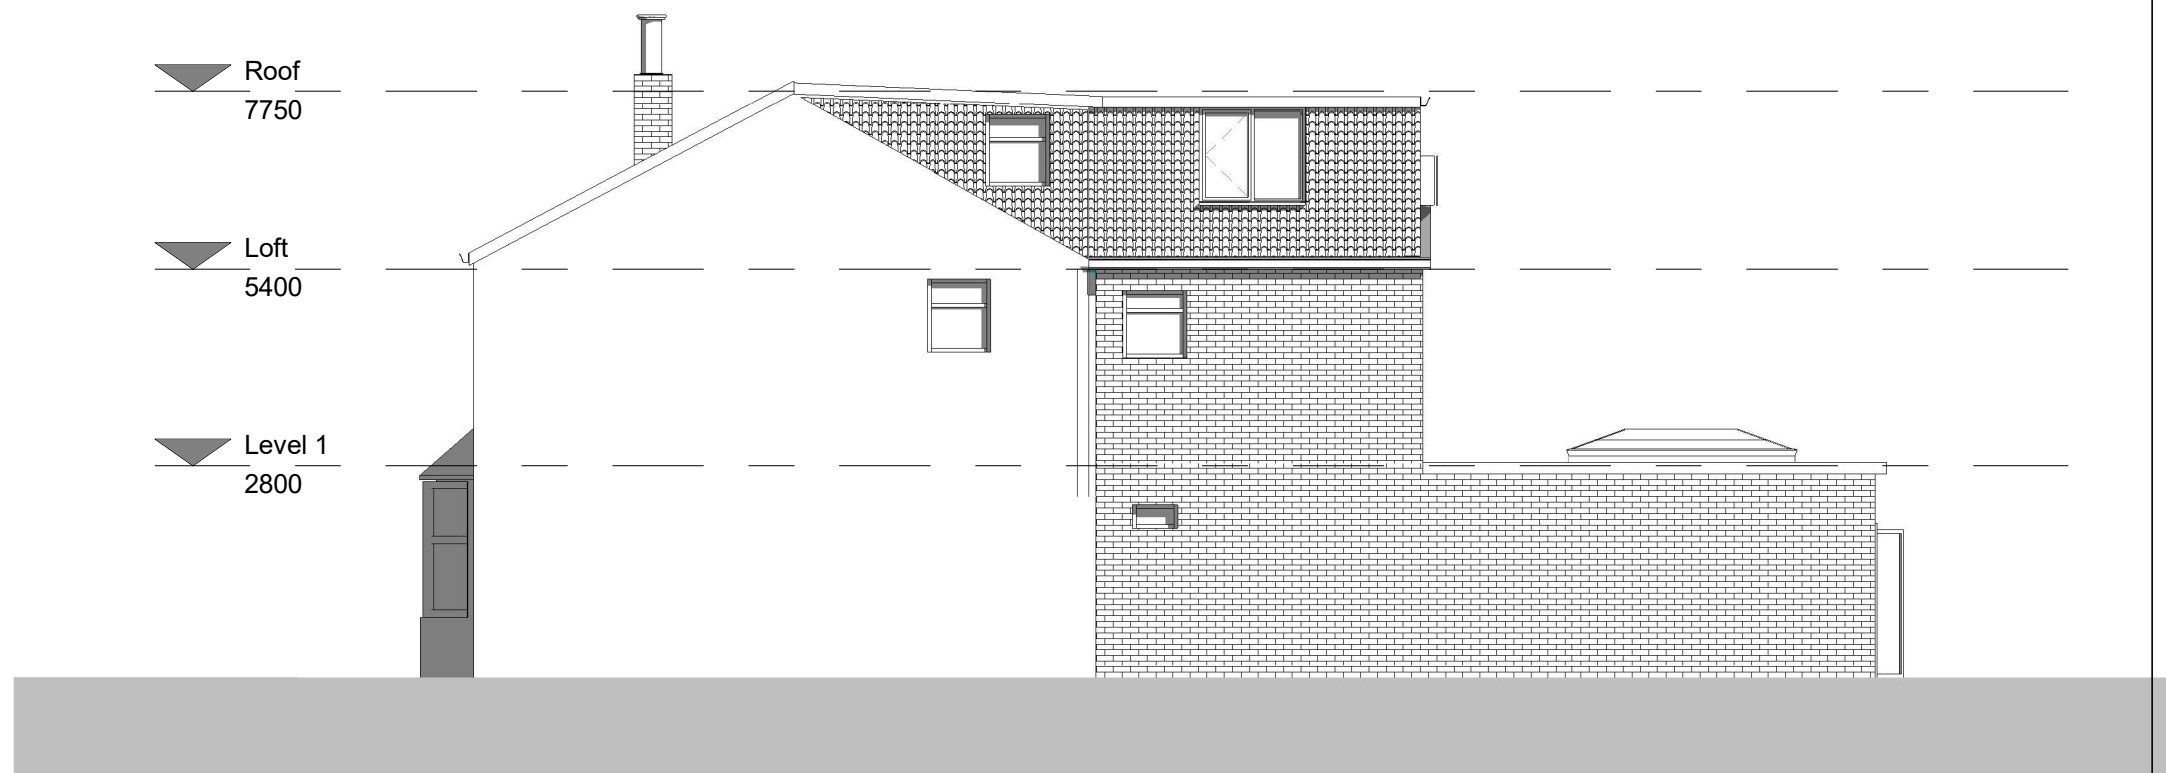


2 East elevation - Proposed
1 : 100

THE MARKET DESIGN & BUILD A TRUE DESIGN & BUILD COMPANY	320 High Street Harlington, Hayes, Middlesex, UB3 5DU t:0203 432 5269 www.themarketdesignbuild.com info@themarketdesignbuild.com	RIBA Chartered Practice	COPYRIGHT This drawing has been produced by The Market Design & Build's Chartered Architect and is not to be used or reproduced by any other party for any purpose. Site survey to be conducted before any building work is carried out. Any discrepancies to be reported to architect.	All measurements to be checked prior to construction. Any changes to be reported back to this office. Contractor responsible for calling out building control officer as required at stages requested by council.	ISSUE: Loft Conversion	TITLE East elevation		DWG NO: A109 + A209
					PROJECT 31,Otterfield Road, Yiewsley, UB78PE	Scale (@ A3) 1 : 100	Date Mar 2021	

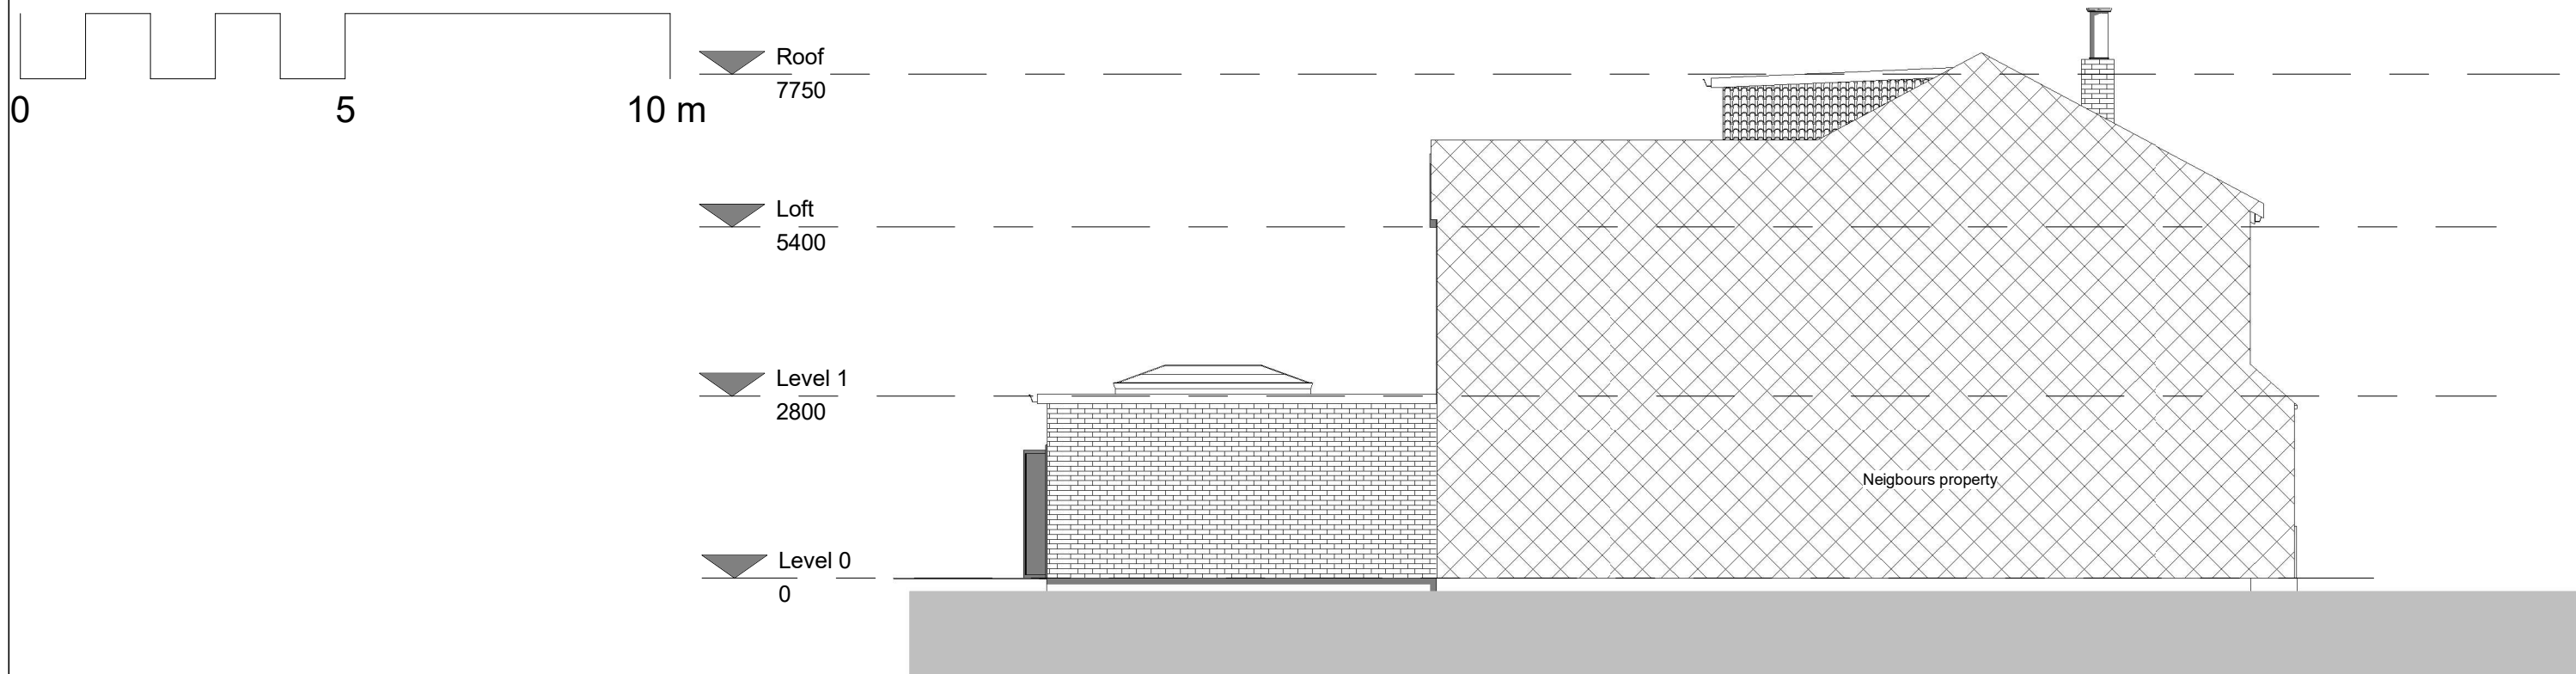

1 West elevation - Existing
1 : 100

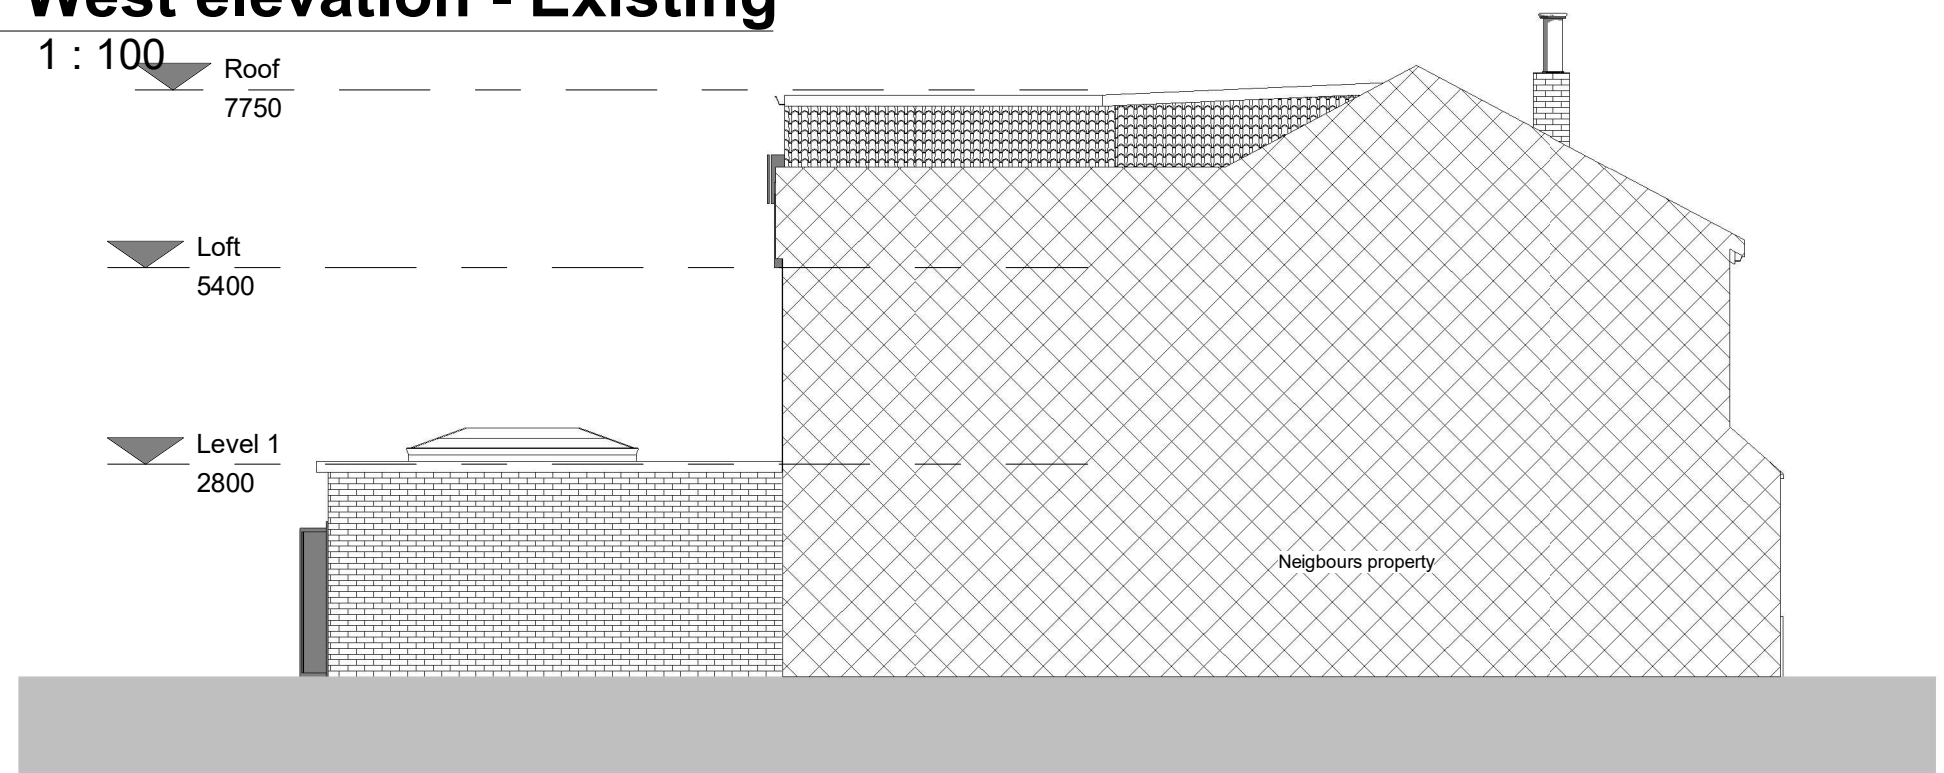

2 West elevation - Proposed
1 : 100

THE MARKET DESIGN & BUILD A TRUE DESIGN & BUILD COMPANY	320 High Street Harlington, Hayes, Middlesex, UB3 5DU t:0203 432 5269 www.themarketdesignbuild.com info@themarketdesignbuild.com	RIBA  Chartered Practice	COPYRIGHT This drawing has been produced by The Market Design & Build's Chartered Architect and is not to be used or reproduced by any other party for any purpose. Site survey to be conducted before any building work is carried out. Any discrepancies to be reported to architect.	All measurements to be checked prior to construction. Any changes to be reported back to this office. Contractor responsible for calling out building control officer as required at stages requested by council.	ISSUE: Loft Conversion	TITLE West elevation		DWG NO: A110 + A210 Draft No : 1 By: Ameena Checked By: Stefan
					PROJECT 31,Otterfield Road, Yiewsley, UB78PE	Scale (@ A3) 1 : 100	Date Mar 2021	