




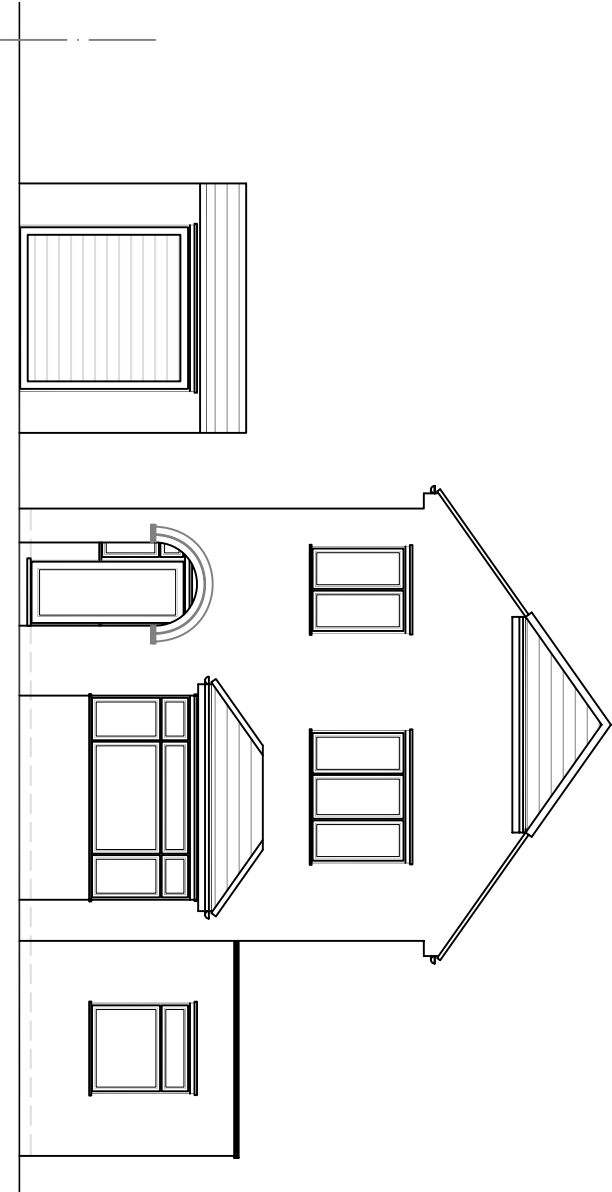


Front Elevation

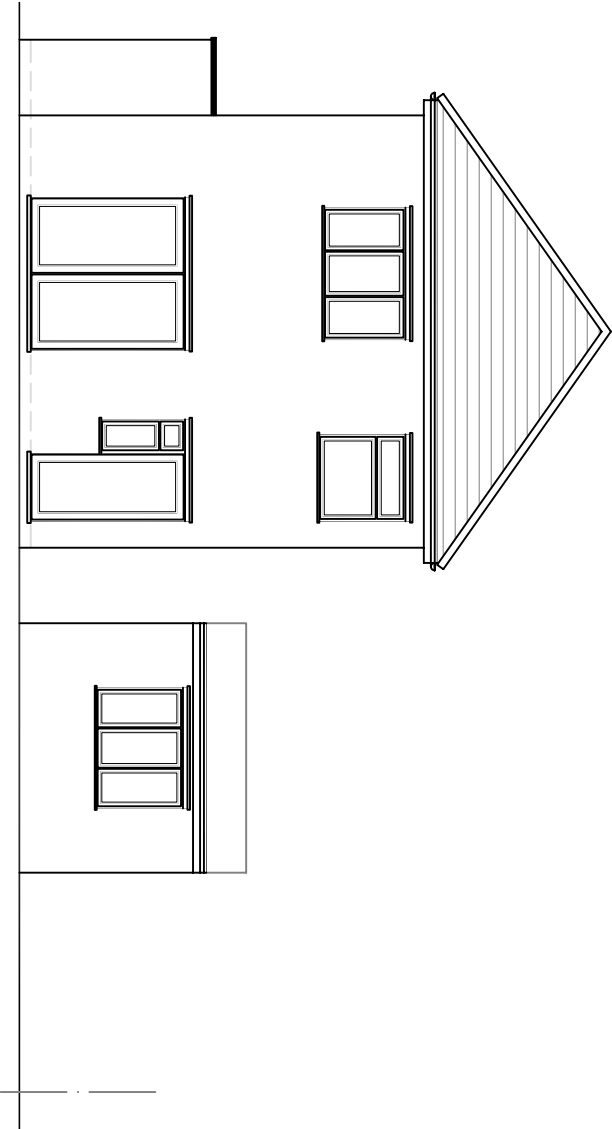


Rear Elevation

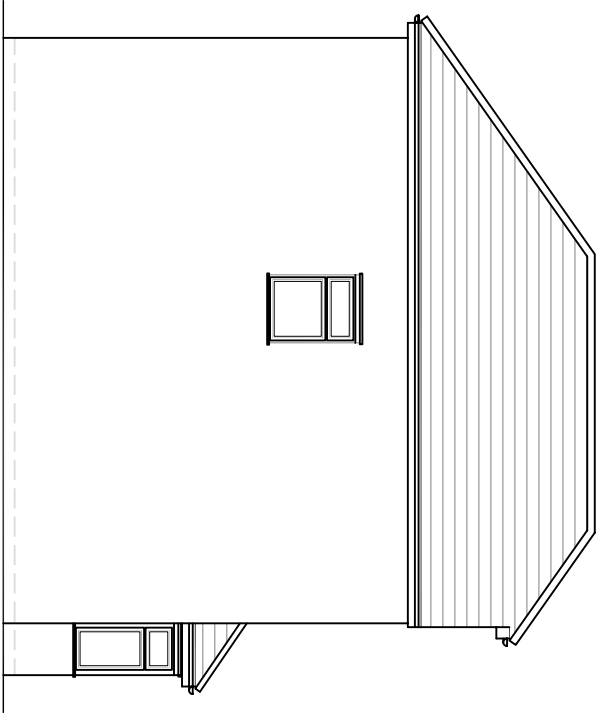

Side Elevation (LHS)

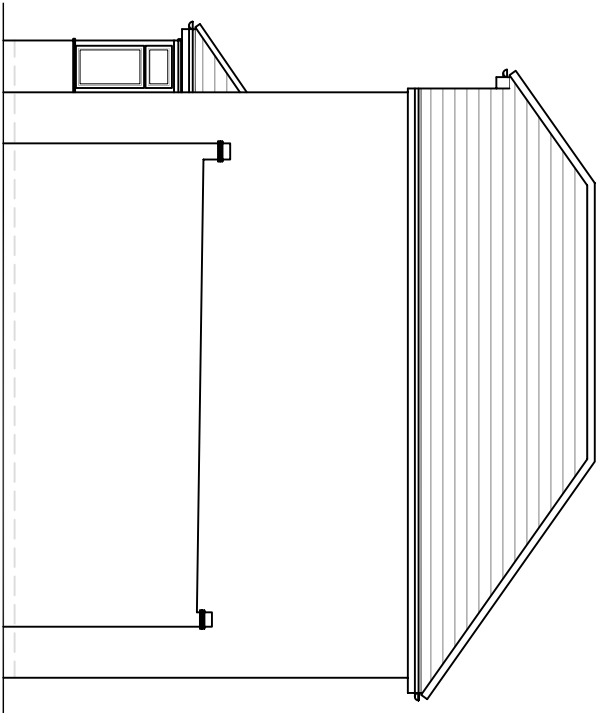

Side Elevation (RHS)

 

rev			

These drawings should be approved by local Authority

All dimensions to be checked on site. This drawing is copyright and should not be reproduced without permission of the Architects.

client:

Mr. Sukhwinder Singh

project:

13 Hayes End Close
Hayes
Middlesex UB4 8HF

drawing:

Existing Elevations

scale: 1:100	date: Jan 2022	drawn:
--------------	----------------	--------

02 / 15	rev:
---------	------