




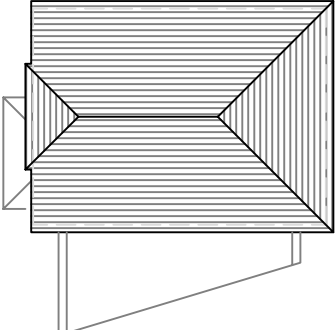


Roof Plan (scale 1:200)

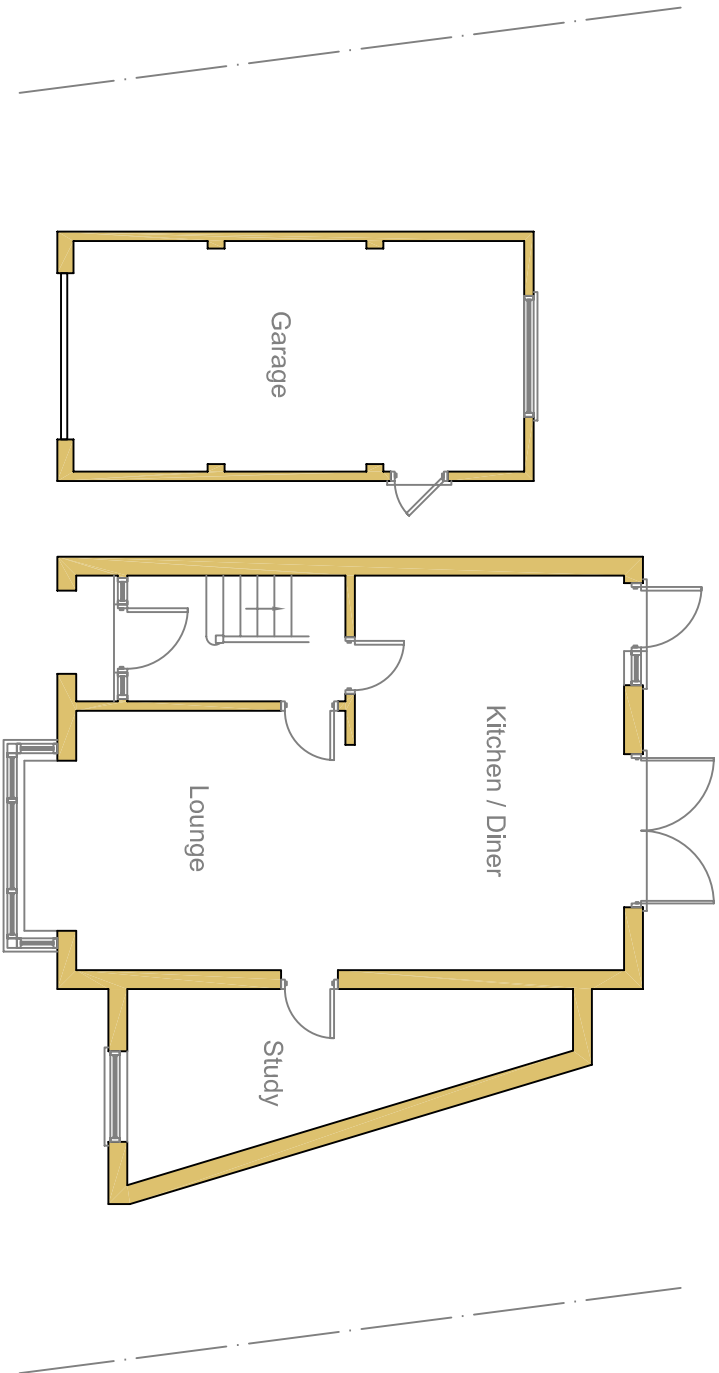

Ground Floor Plan

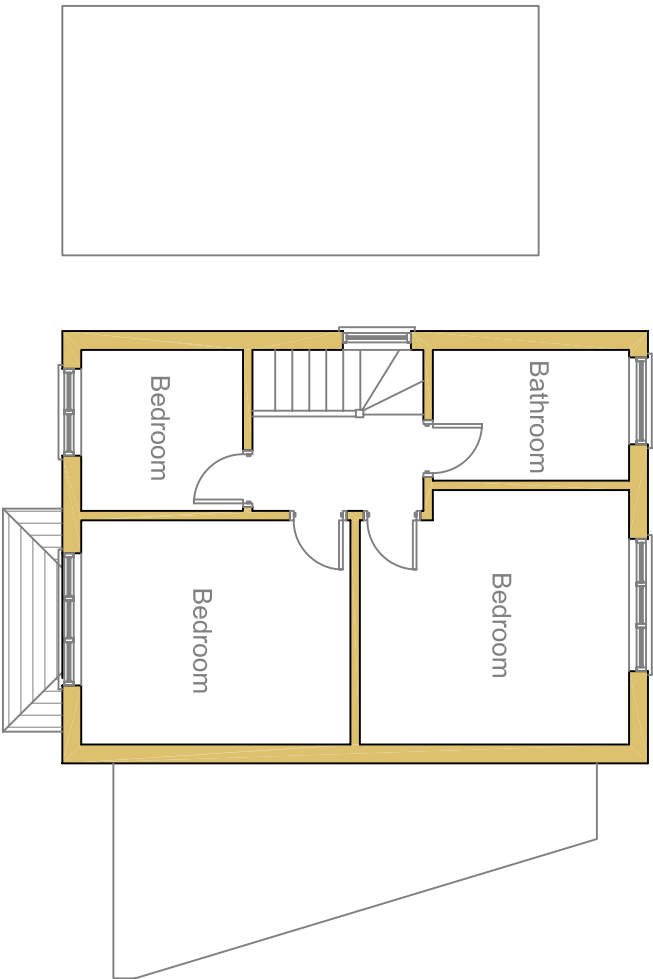

First Floor Plan

 

Millimetres Scale 1 to 100

rev			

These drawings should be approved by local Authority

No dimensions to be scaled from this drawing. All dimensions to be checked on site. This drawing is copyright and should not be reproduced without permission of the Architects.

client:

Mr. Sukhwinder Singh

project:

13 Hayes End Close
Hayes
Middlesex UB4 8HF

drawing:

Existing Floor
& Roof Plans

scale: 1:100	date: Jan 2022	drawn:
--------------	----------------	--------

03 / 15

rev: