



All materials used in the proposed will match existing materials

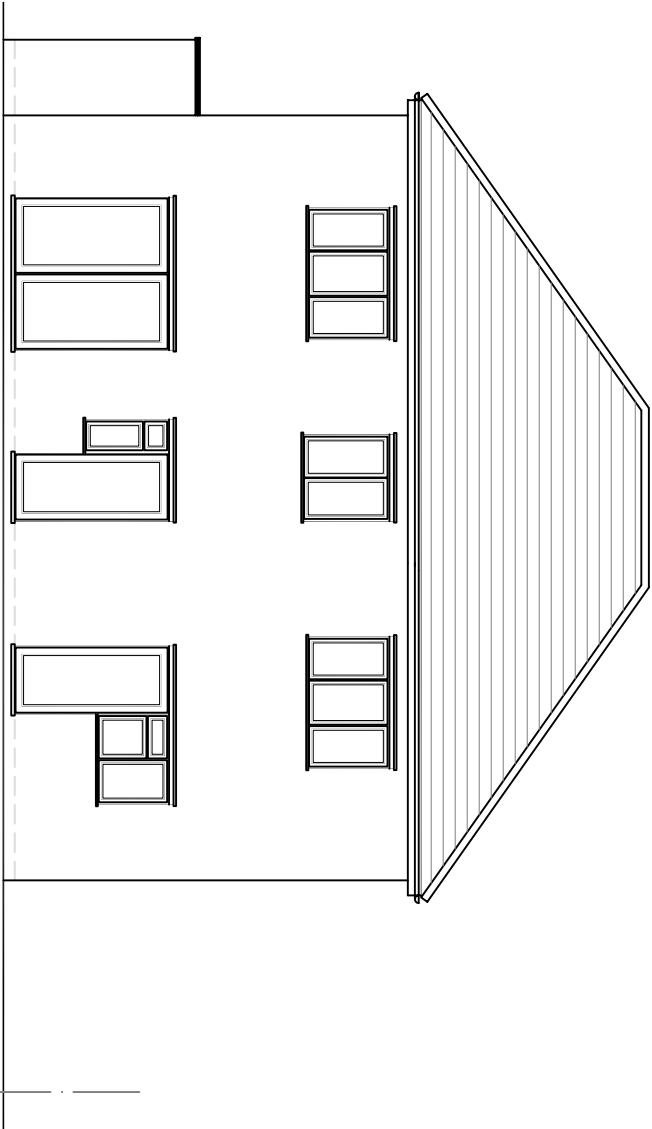


Front Elevation



Rear Elevation

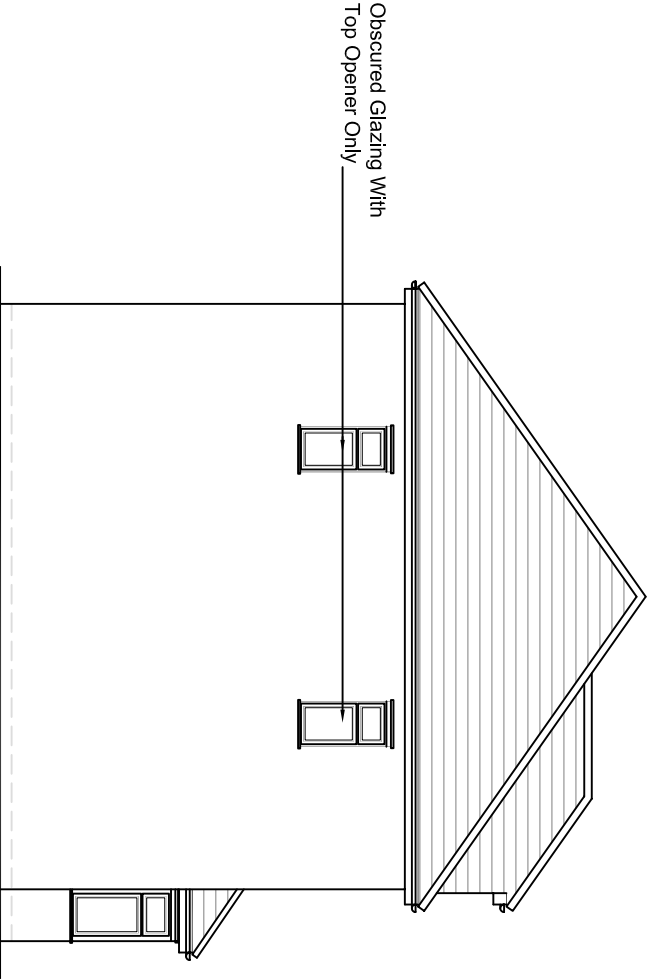

Side Elevation (LHS)

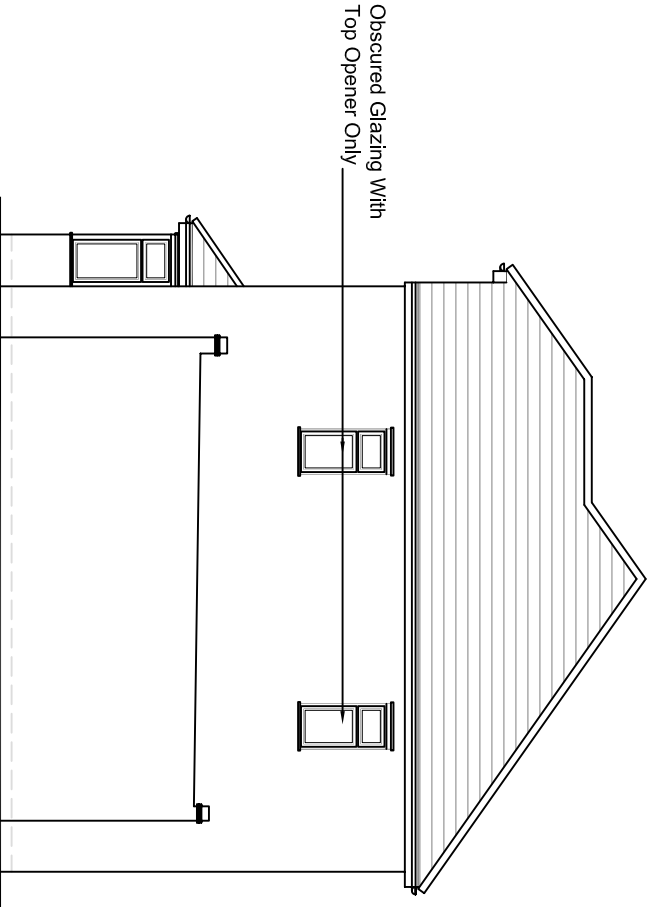

Side Elevation (RHS)

rev			

These drawings should be approved by local Authority

All dimensions to be checked on site. This drawing is copyright and should not be reproduced without permission of the Architects.

client:

Mr. Sukhwinder Singh

project:

13 Hayes End Close
Hayes
Middlesex UB4 8HF

drawing:

Proposed Elevations

scale: 1:100 date: Jan 2022 drawn:

04 / 15 rev: