




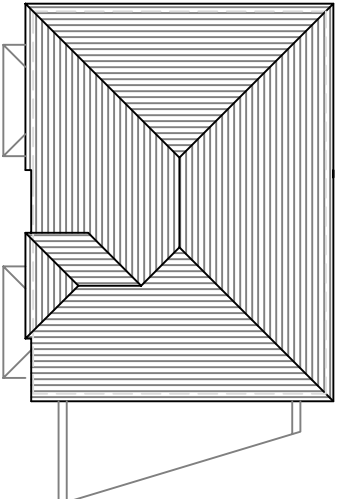

Roof Plan (scale 1:200)

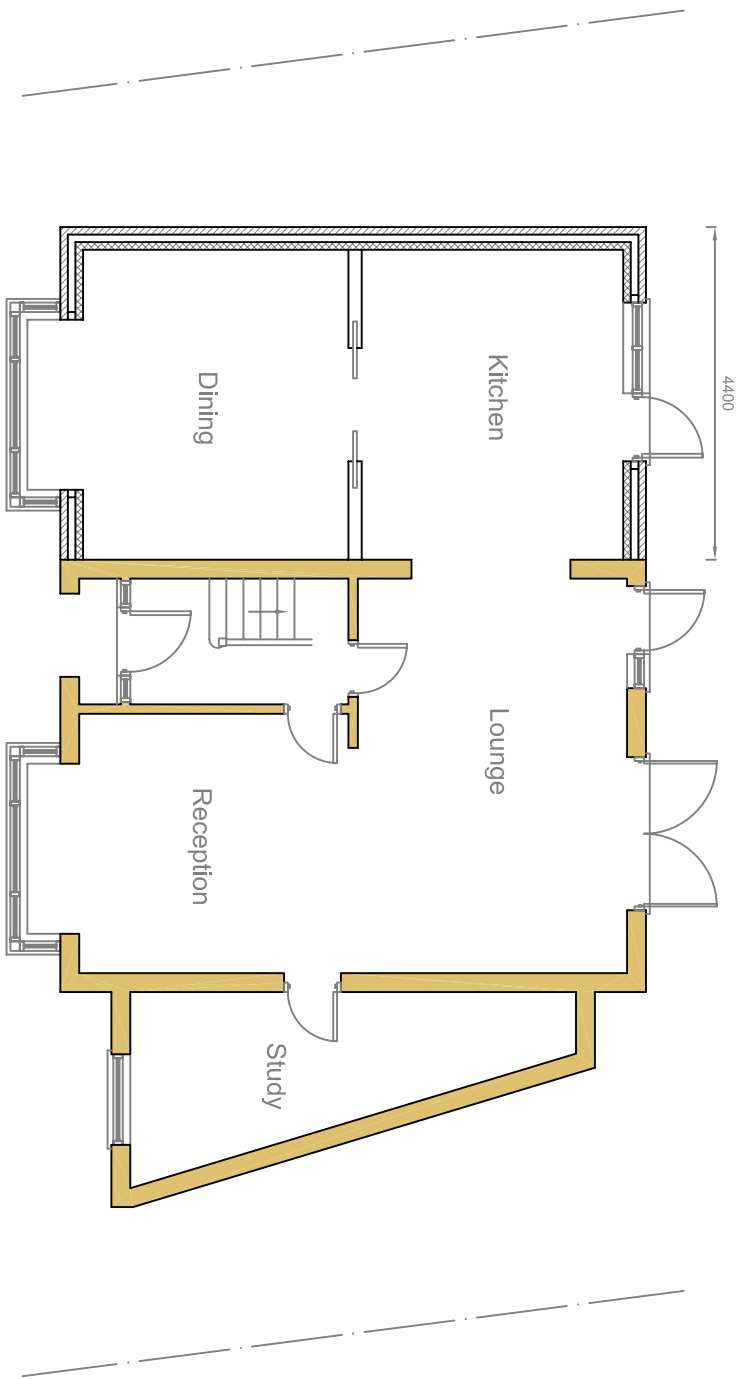

Ground Floor Plan

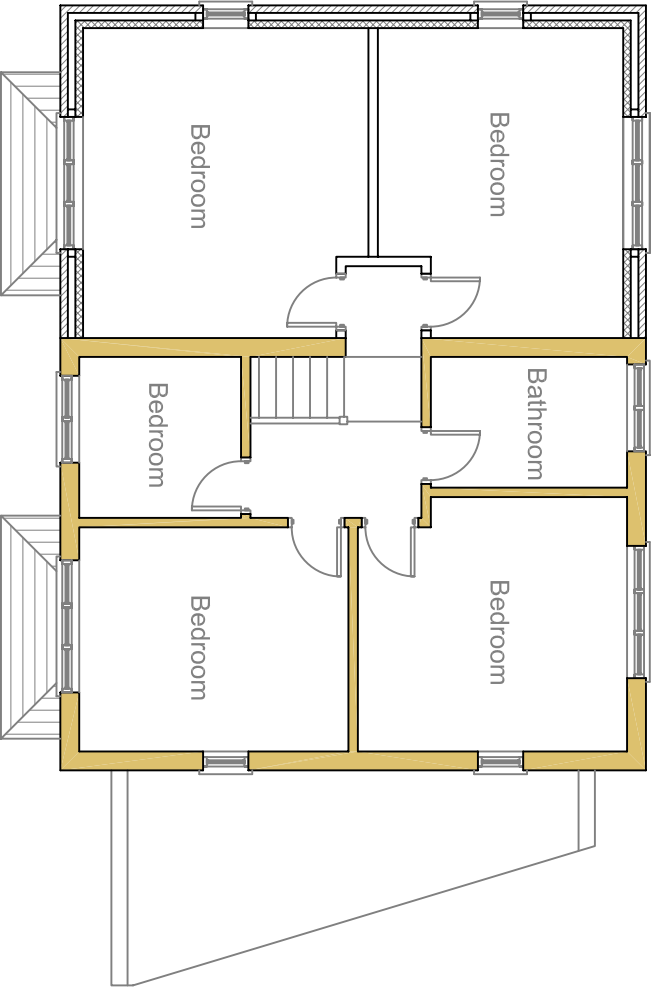

First Floor Plan

rev.		

No dimensions to be scaled from this drawing. All dimensions to be checked on site. This drawing is copyright and should not be reproduced without permission of the Architects.

client: **Mr. Sukhwinder Singh**


project: **13 Hayes End Close
Hayes
Middlesex UB4 8HF**

drawing:

**Proposed Floor
& Roof Plans**

scale: 1:100	date: Jan 2022	drawn:
--------------	----------------	--------

05 / 15	rev:
----------------	------

 

Millimetres Scale 1 to 100