


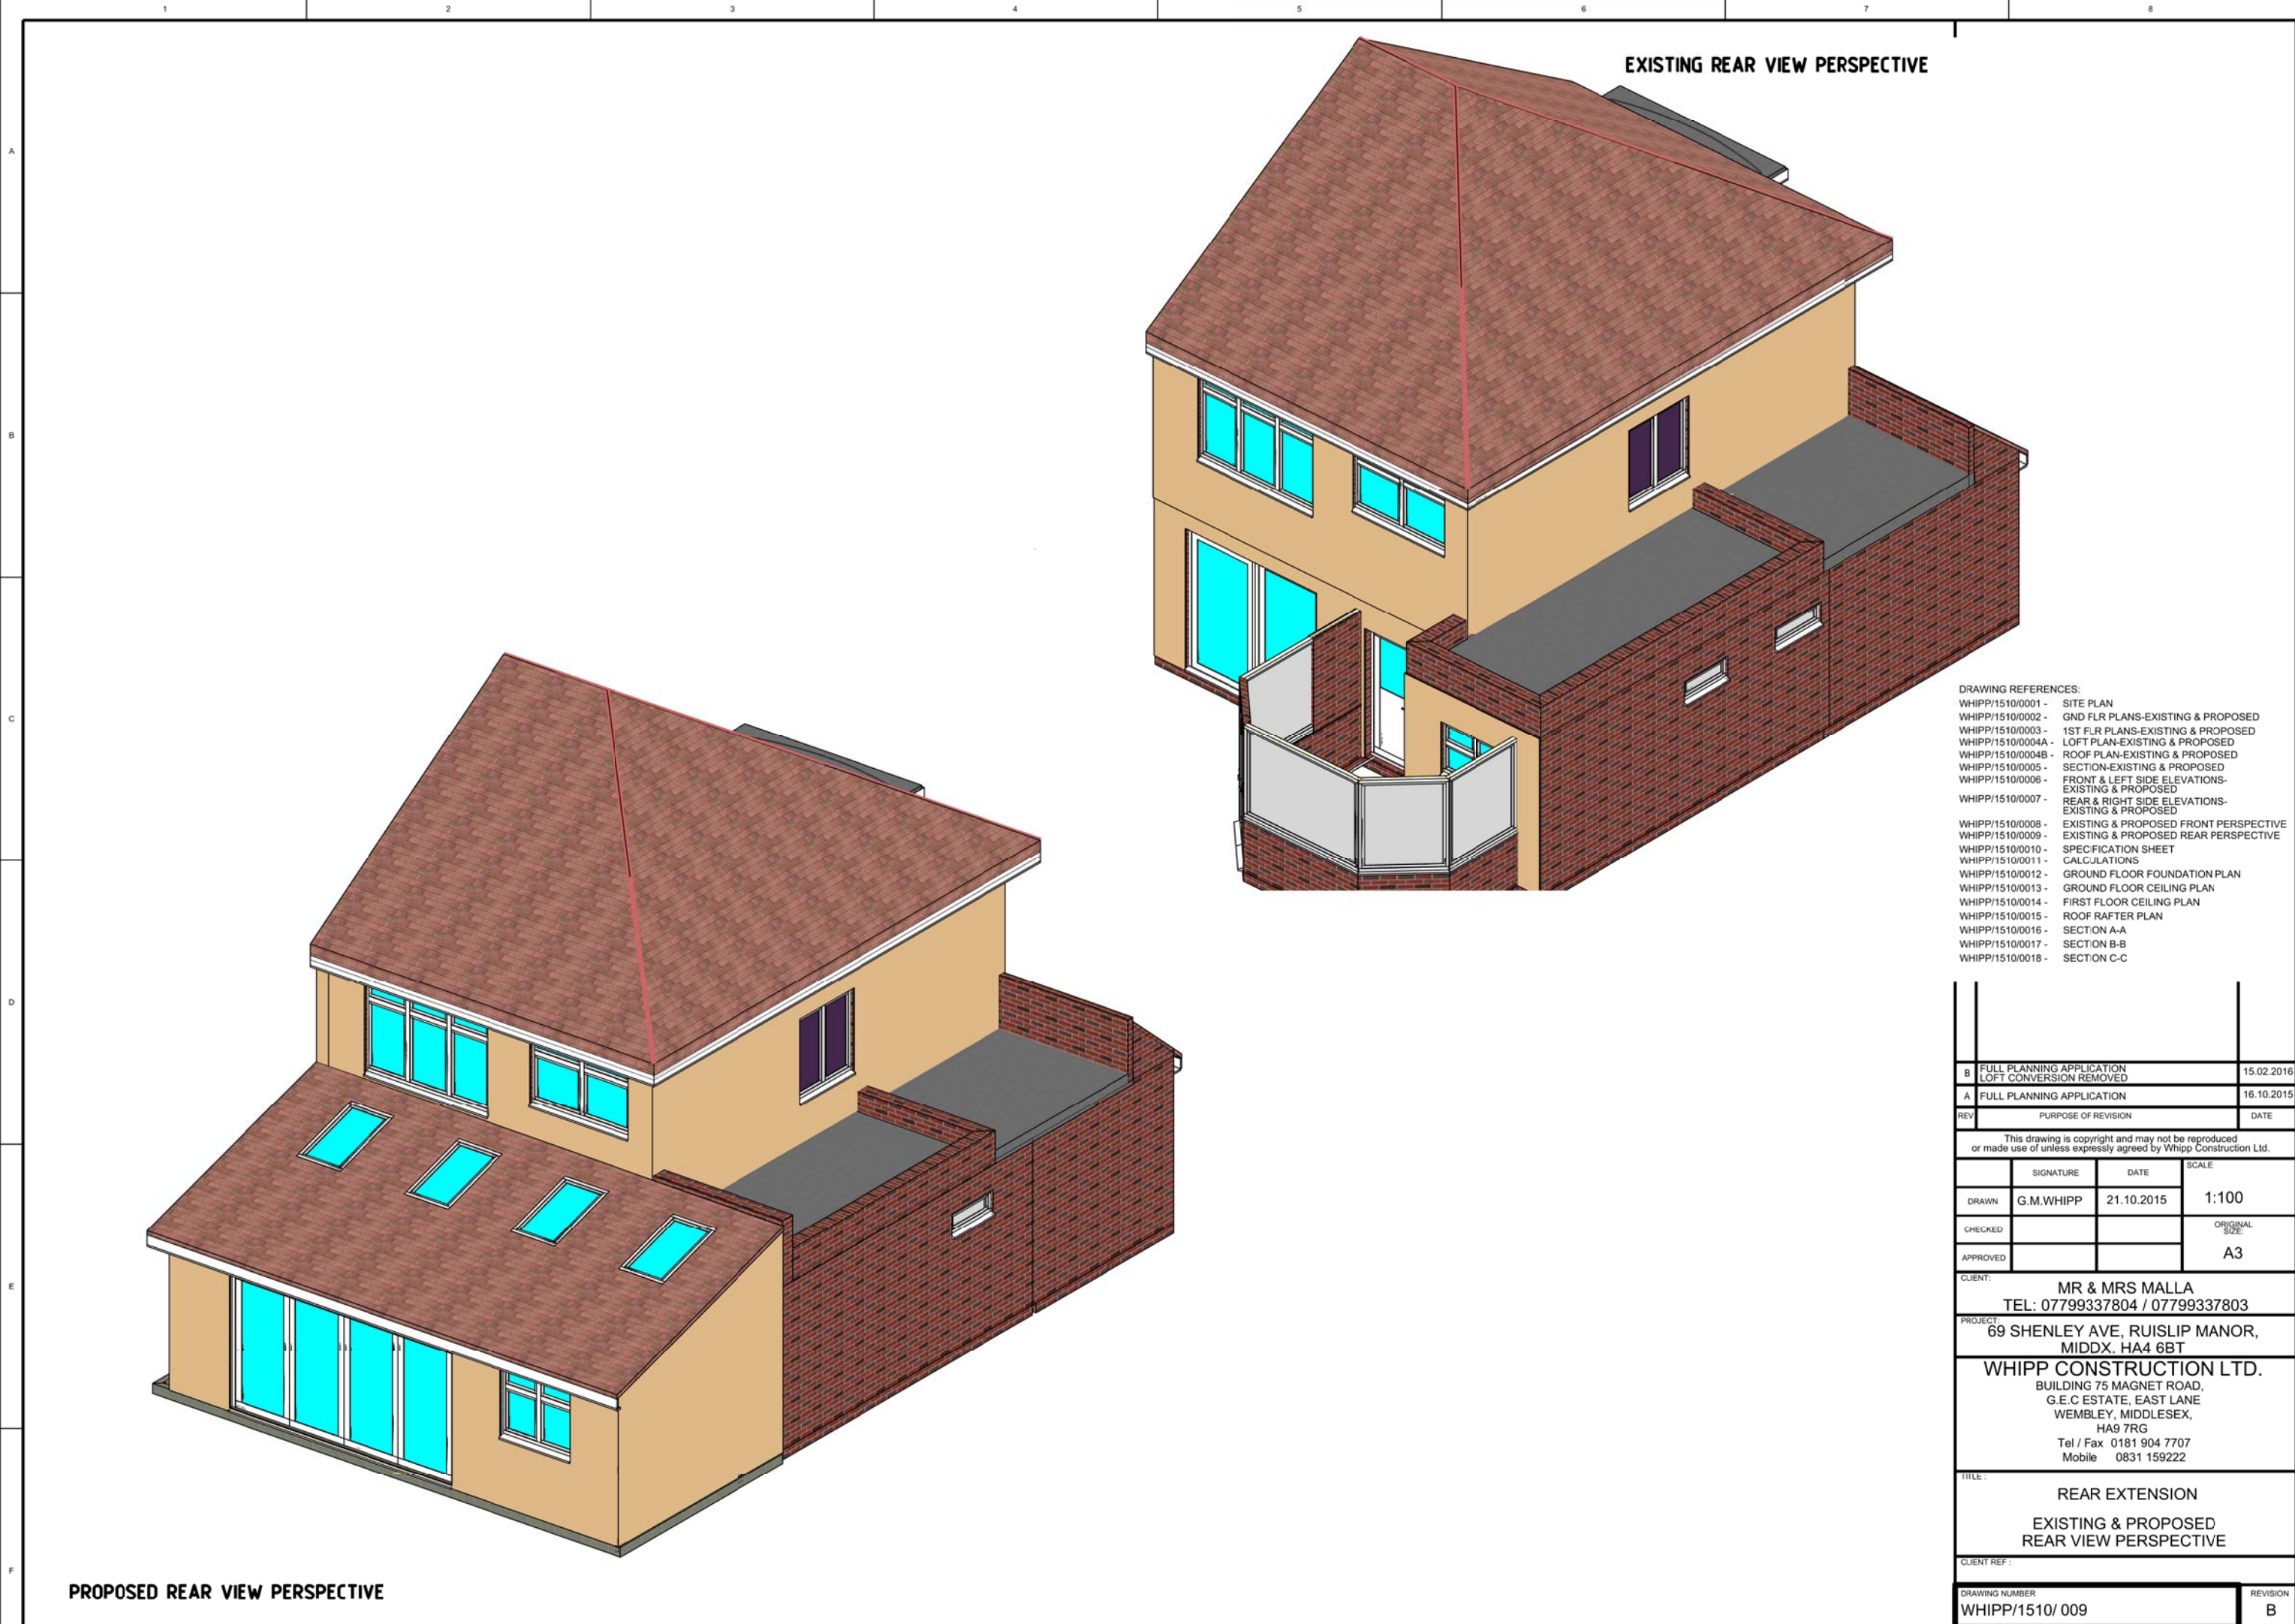

EXISTING REAR VIEW PERSPECTIVE

PROPOSED REAR VIEW PERSPECTIVE

- DRAWING REFERENCES:
- WHIPP/1510/0001 - SITE PLAN
 - WHIPP/1510/0002 - GND FLR PLANS-EXISTING & PROPOSED
 - WHIPP/1510/0003 - 1ST FLR PLANS-EXISTING & PROPOSED
 - WHIPP/1510/0004A - LOFT PLAN-EXISTING & PROPOSED
 - WHIPP/1510/0004B - ROOF PLAN-EXISTING & PROPOSED
 - WHIPP/1510/0005 - SECTION-EXISTING & PROPOSED
 - WHIPP/1510/0006 - FRONT & LEFT SIDE ELEVATIONS-EXISTING & PROPOSED
 - WHIPP/1510/0007 - REAR & RIGHT SIDE ELEVATIONS-EXISTING & PROPOSED
 - WHIPP/1510/0008 - EXISTING & PROPOSED FRONT PERSPECTIVE
 - WHIPP/1510/0009 - EXISTING & PROPOSED REAR PERSPECTIVE
 - WHIPP/1510/0010 - SPECIFICATION SHEET
 - WHIPP/1510/0011 - CALCULATIONS
 - WHIPP/1510/0012 - GROUND FLOOR FOUNDATION PLAN
 - WHIPP/1510/0013 - GROUND FLOOR CEILING PLAN
 - WHIPP/1510/0014 - FIRST FLOOR CEILING PLAN
 - WHIPP/1510/0015 - ROOF RAFTER PLAN
 - WHIPP/1510/0016 - SECTION A-A
 - WHIPP/1510/0017 - SECTION B-B
 - WHIPP/1510/0018 - SECTION C-C

B	FULL PLANNING APPLICATION LOFT CONVERSION REMOVED	15.02.2016
A	FULL PLANNING APPLICATION	16.10.2015
REV	PURPOSE OF REVISION	DATE
This drawing is copyright and may not be reproduced or made use of unless expressly agreed by Whipp Construction Ltd.		
	SIGNATURE	DATE
DRAWN	G.M.WHIPP	21.10.2015
CHECKED		
APPROVED		
SCALE		
1:100		
ORIGINAL SIZE		
A3		
CLIENT:		
MR & MRS MALLA TEL: 07799337804 / 07799337803		
PROJECT:		
69 SHENLEY AVE, RUISLIP MANOR, MDDX. HA4 6BT		
WHIPP CONSTRUCTION LTD. BUILDING 75 MAGNET ROAD, G.E.C ESTATE, EAST LANE WEMBLEY, MIDDLESEX, HA9 7RG Tel / Fax 0181 904 7707 Mobile 0831 159222		
TITLE:		
REAR EXTENSION EXISTING & PROPOSED REAR VIEW PERSPECTIVE		
CLIENT REF:		
DRAWING NUMBER		REVISION
WHIPP/1510/ 009		B