
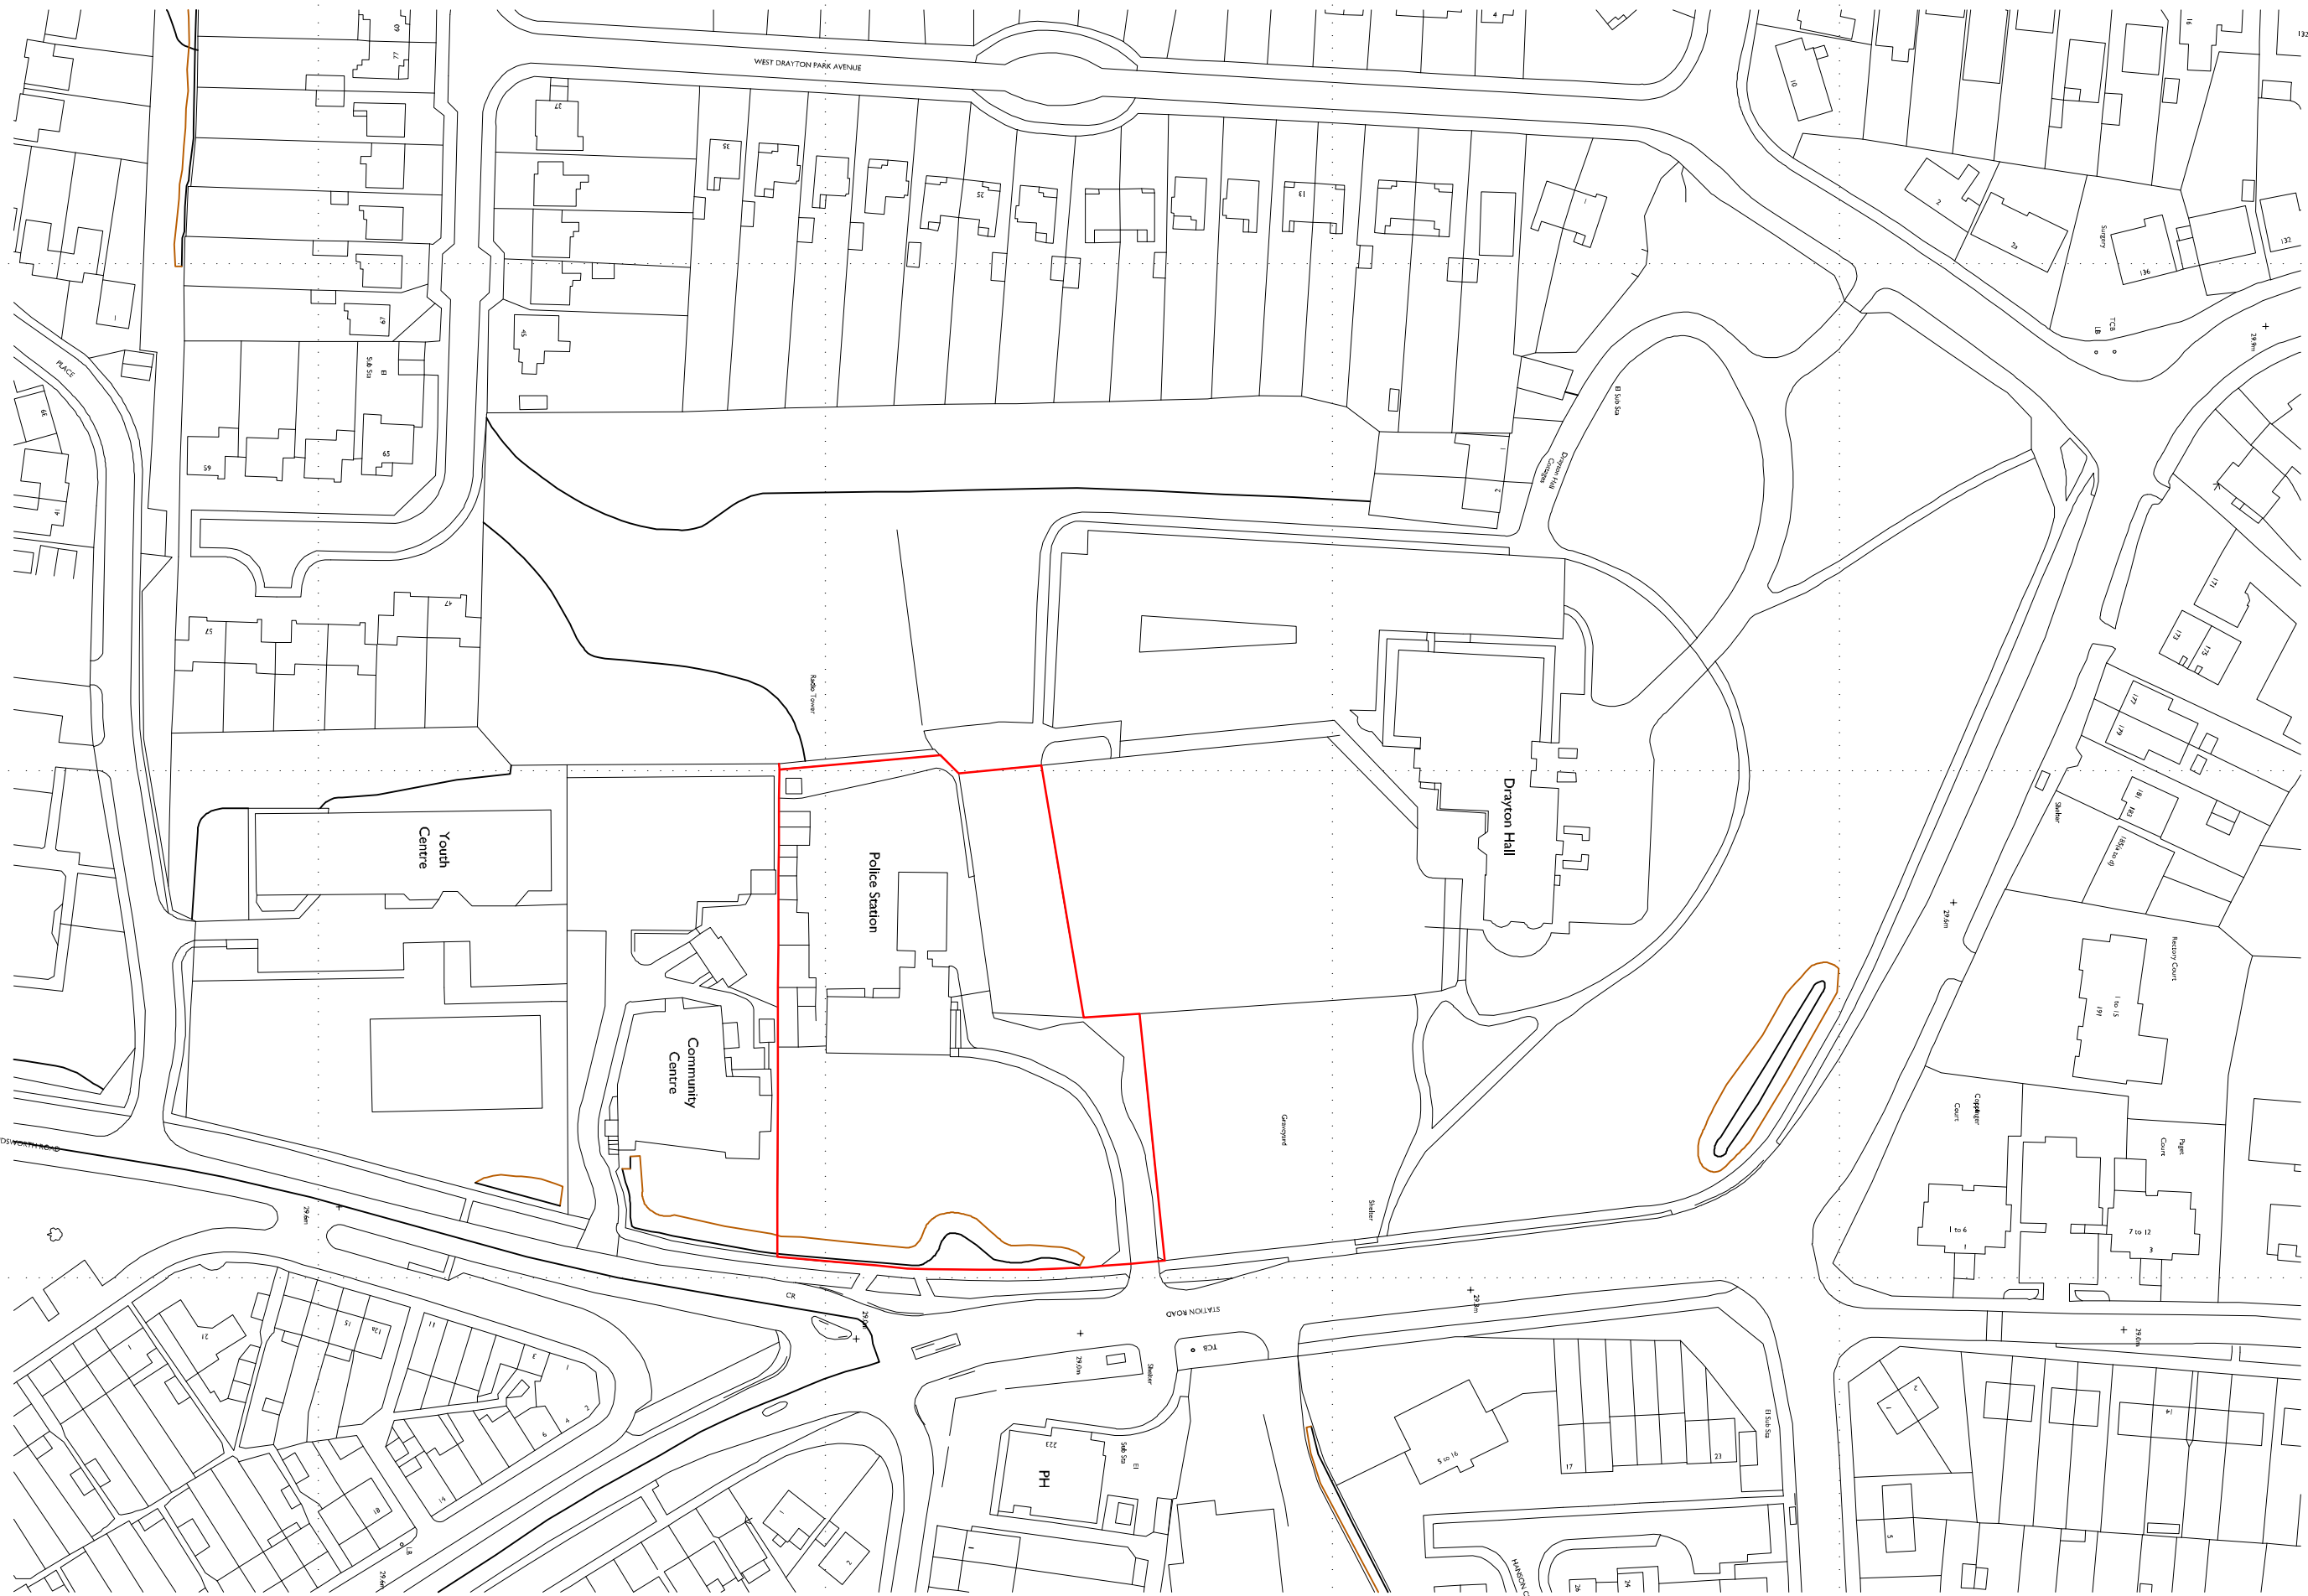


Only figured dimensions are to be used. All dimensions to be checked on site.

Please note: Refer to 'type' of drawing below: planning drawings should only be treated as such.



Notes

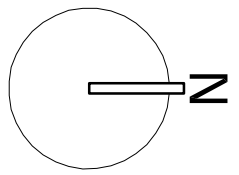

LP Location plan - scale 1:1250 at A1

Scale in Metres

0 10 20 30 40 50 100

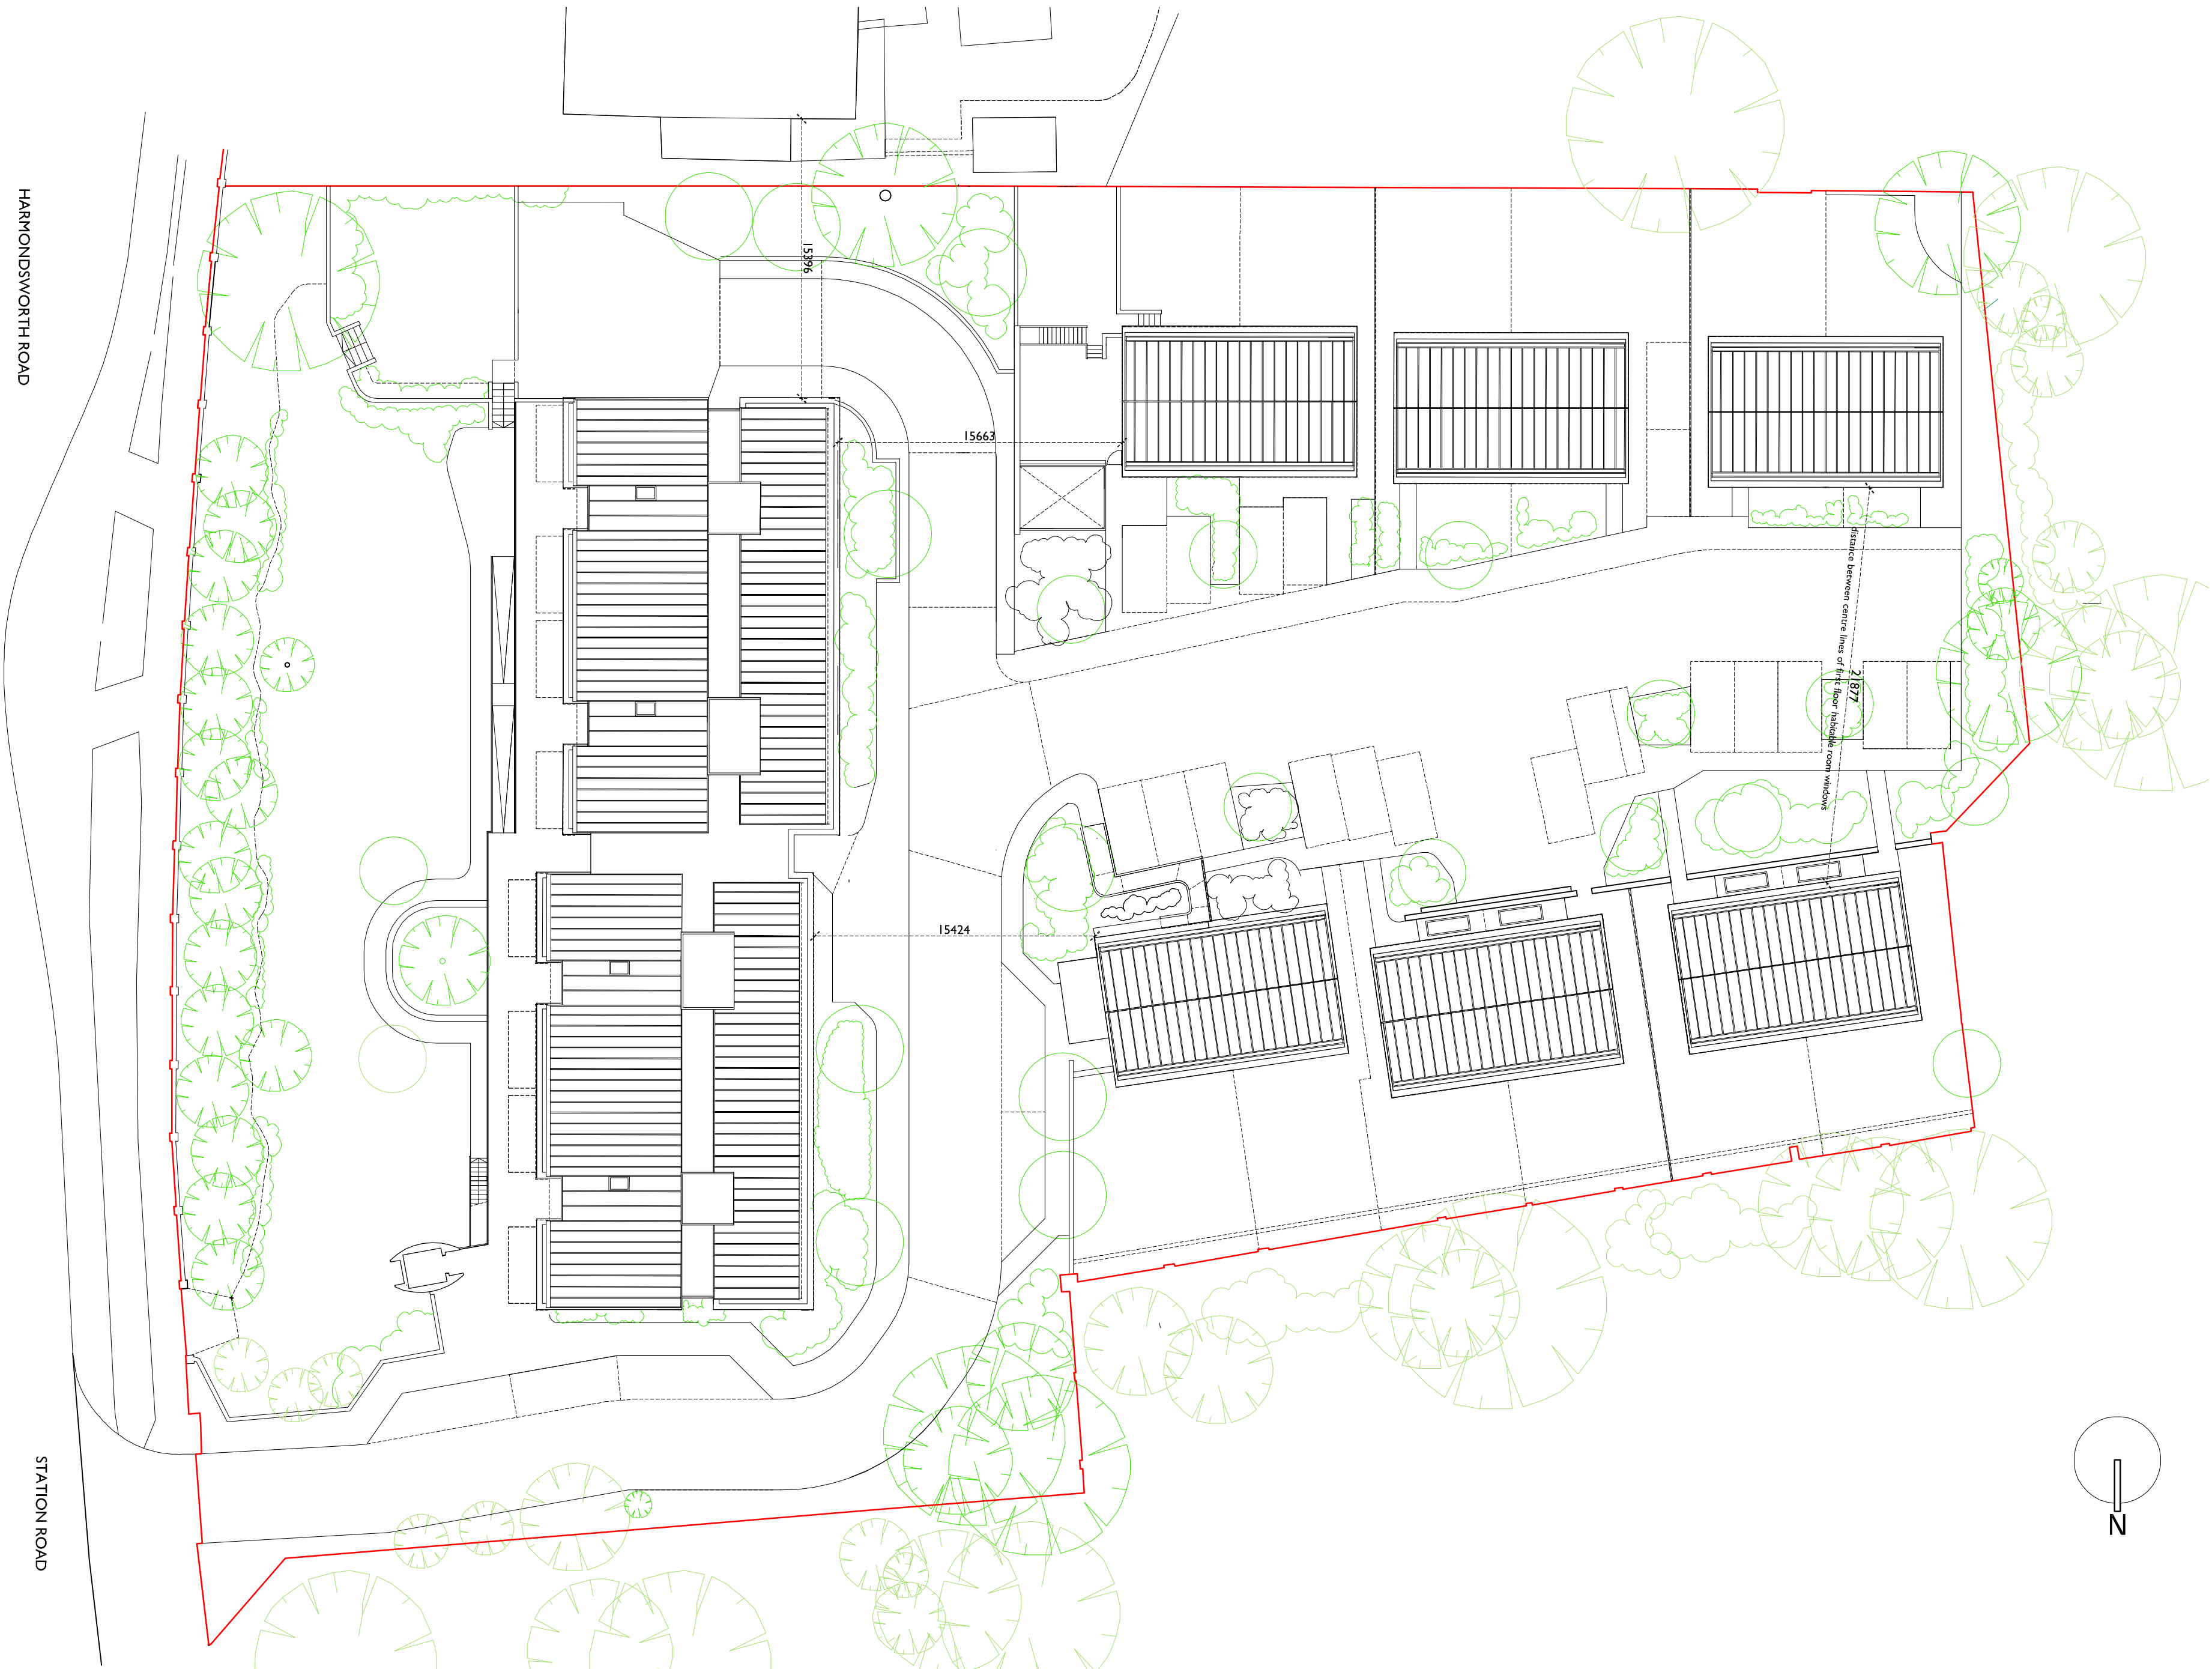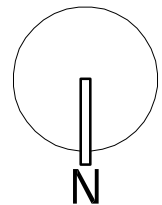

SP Site plan - scale 1:250 at A1


Scale in Metres

0 2 5 10 20

APPLICATION FOR DETAILED PLANNING CONSENT

A 26/09/14 Updated plans in response to highways and planners comments

REVISION

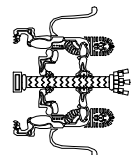

Liam Russell Architects

architecture and development

The Studio, 1 Broad Street, Birmingham, B15 1ST, UK
+44 (0)121 633 0000
Liam Russell Architects Ltd registered in England and Wales 07293826

JOB

THE FORMER WEST
DRAYTON POLICE
STATION ROAD
WEST DRAYTON

CLIENT
AREA ESTATES

DATE
09/14

SCALE
1:1250/ 500 @ A1
1:2500/ 1000 @ A3

DRAWING
LOCATION PLAN & SITE PLAN

NUMBER

1105-PA-002

DO NOT SCALE FROM THIS DRAWING. THIS DRAWING IS COPYRIGHT ©