


Only figured dimensions are to be used. All dimensions to be checked on site.


Please note: Refer to 'type' of drawing below: planning drawings should only be treated as such.

Notes

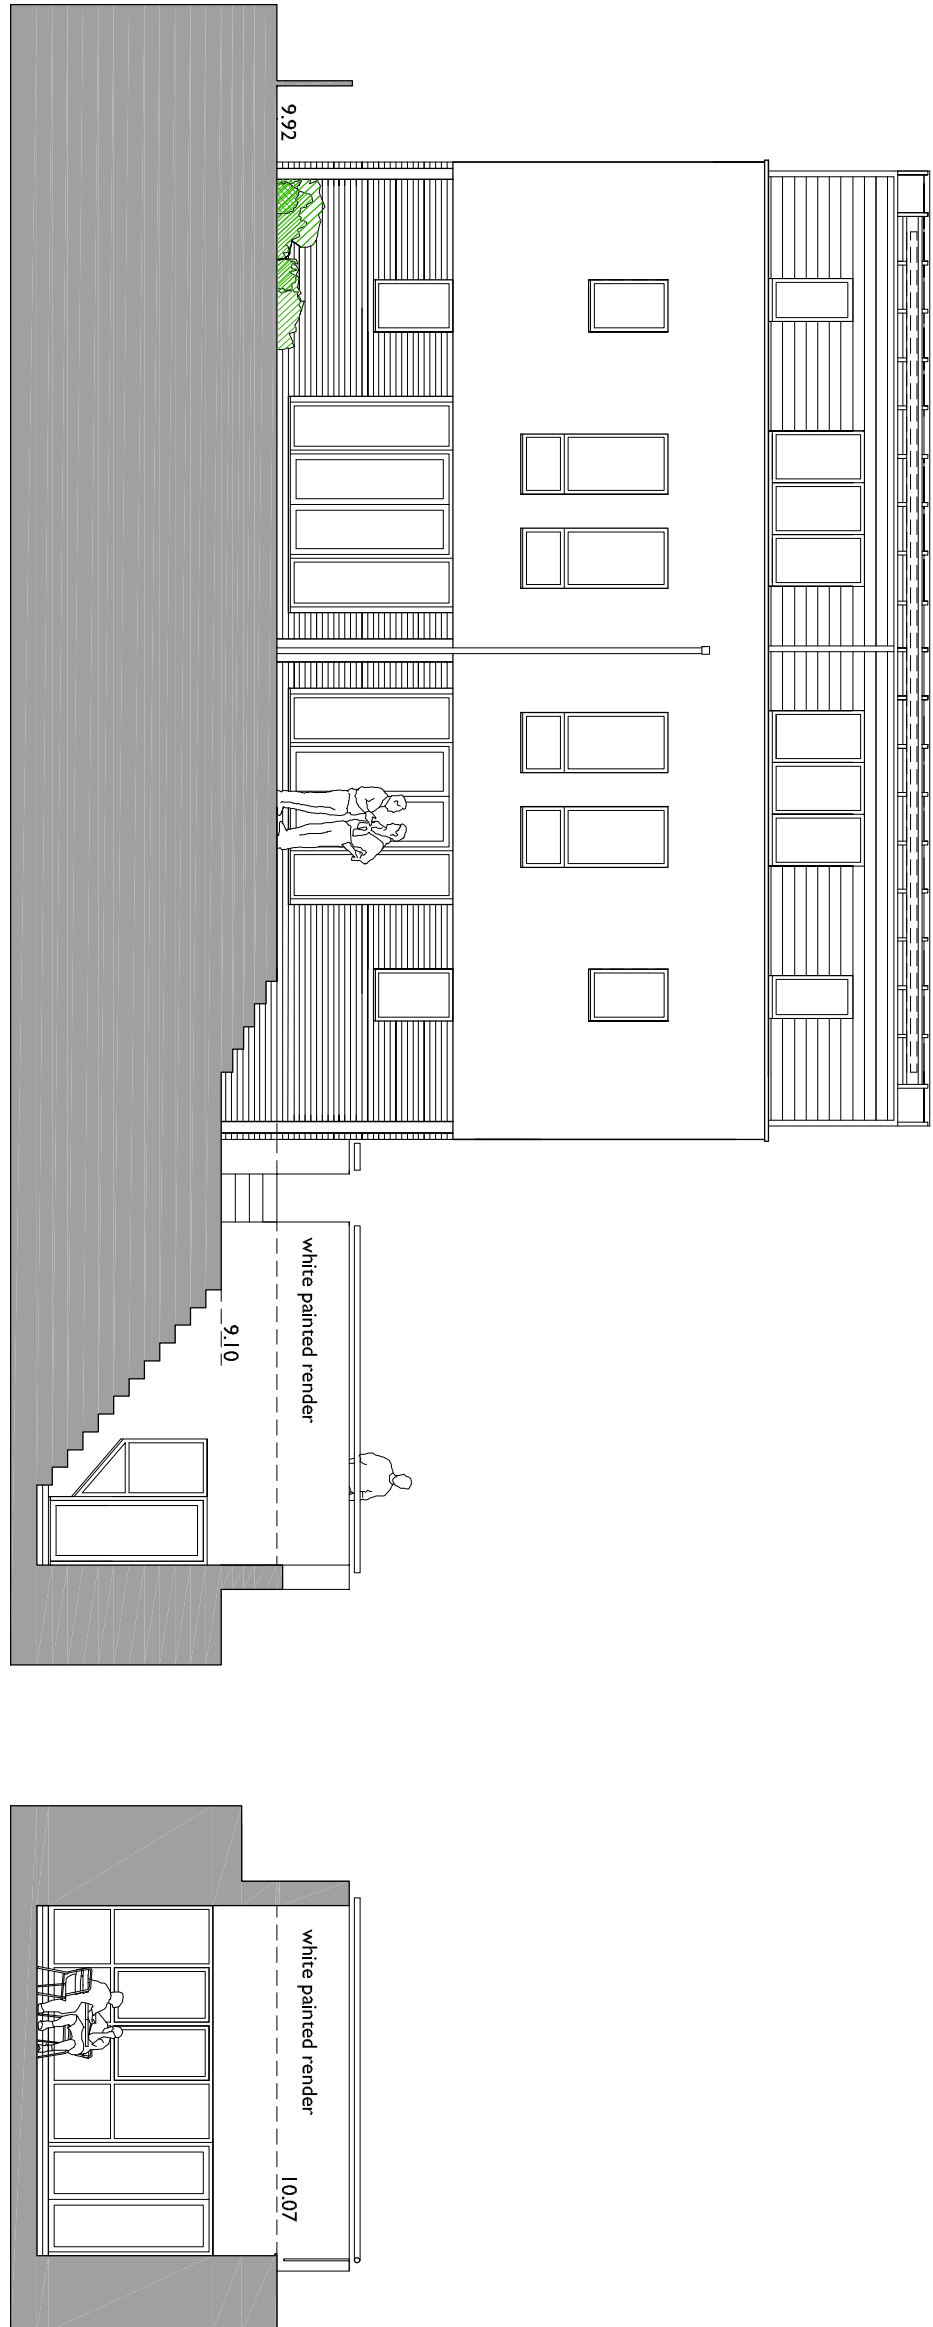


+EL REAR ELEVATION UNIT 32 - scale 1:100

+EL COURTYARD ELEVATION - scale 1:100

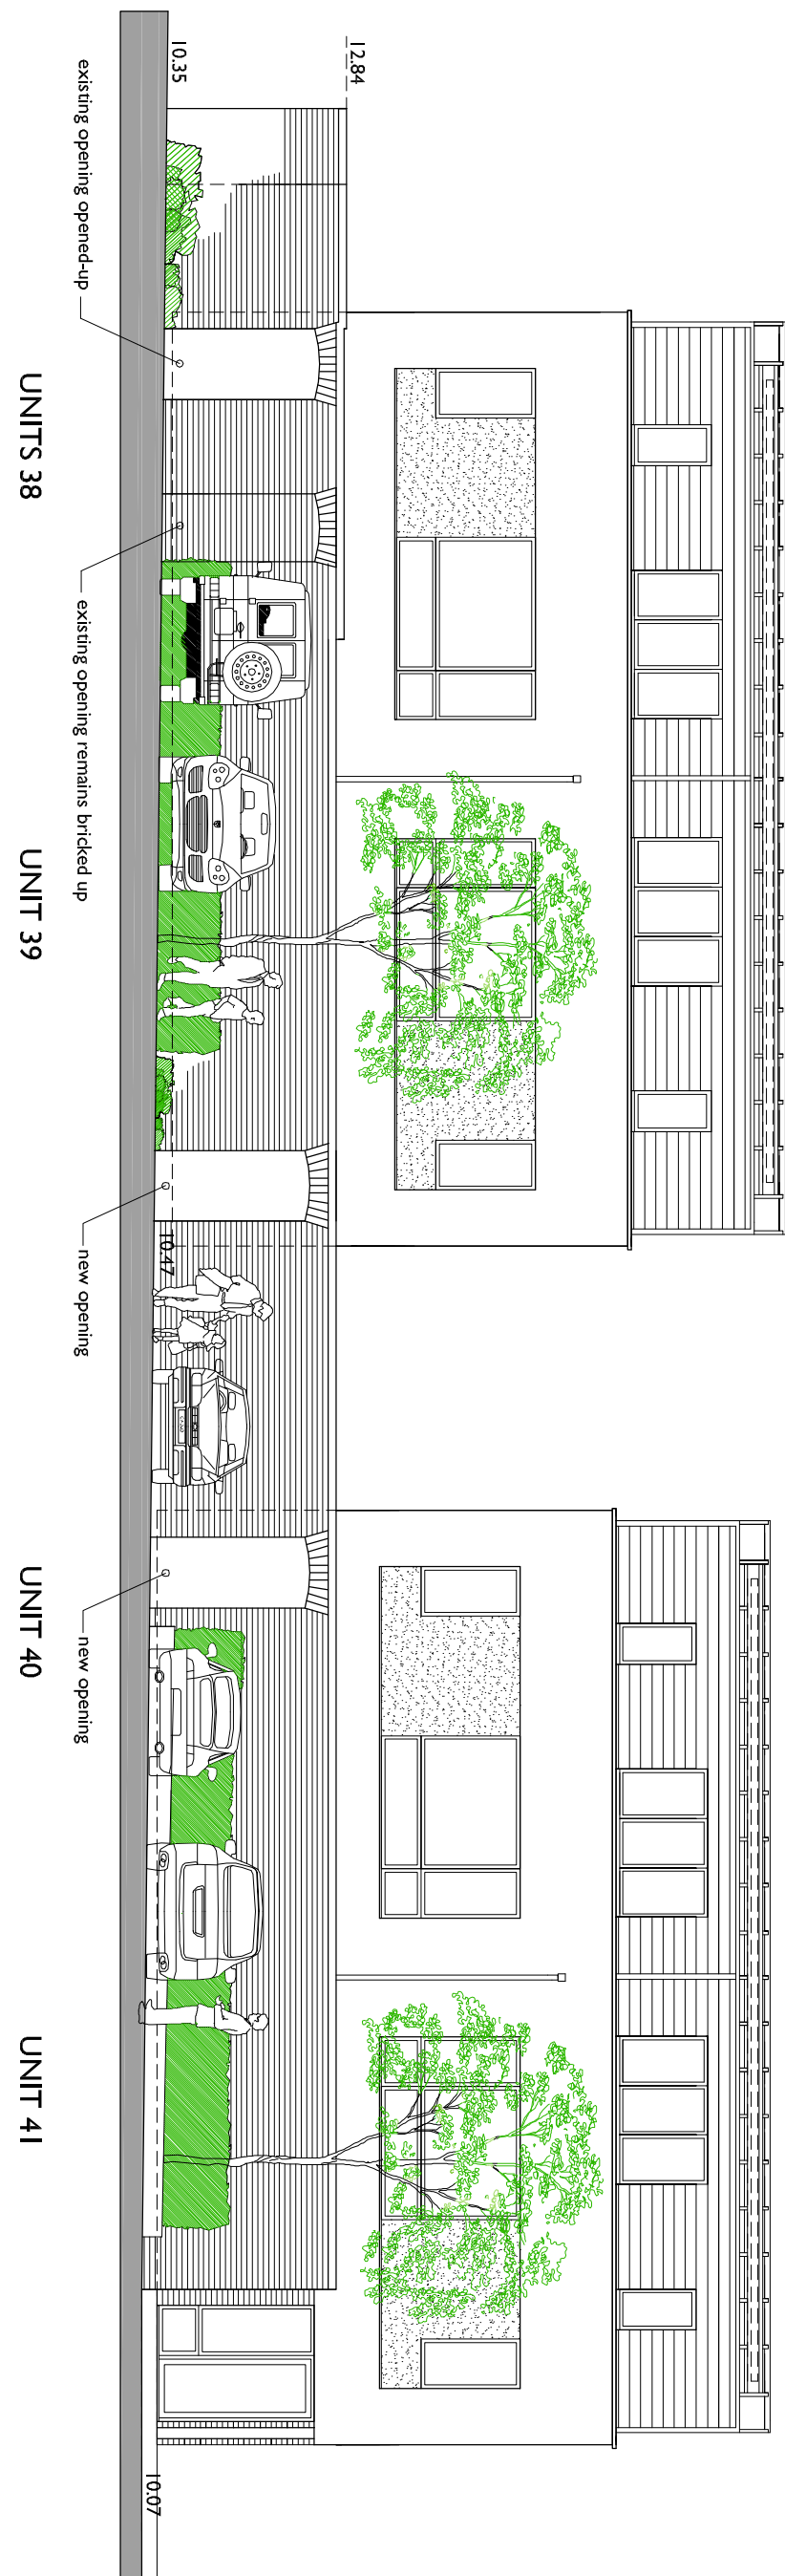

+EL SOUTH ELEVATION UNITS 38 - 41 - scale 1:100

Scale in Metres
0 1 2 3 4 5 10

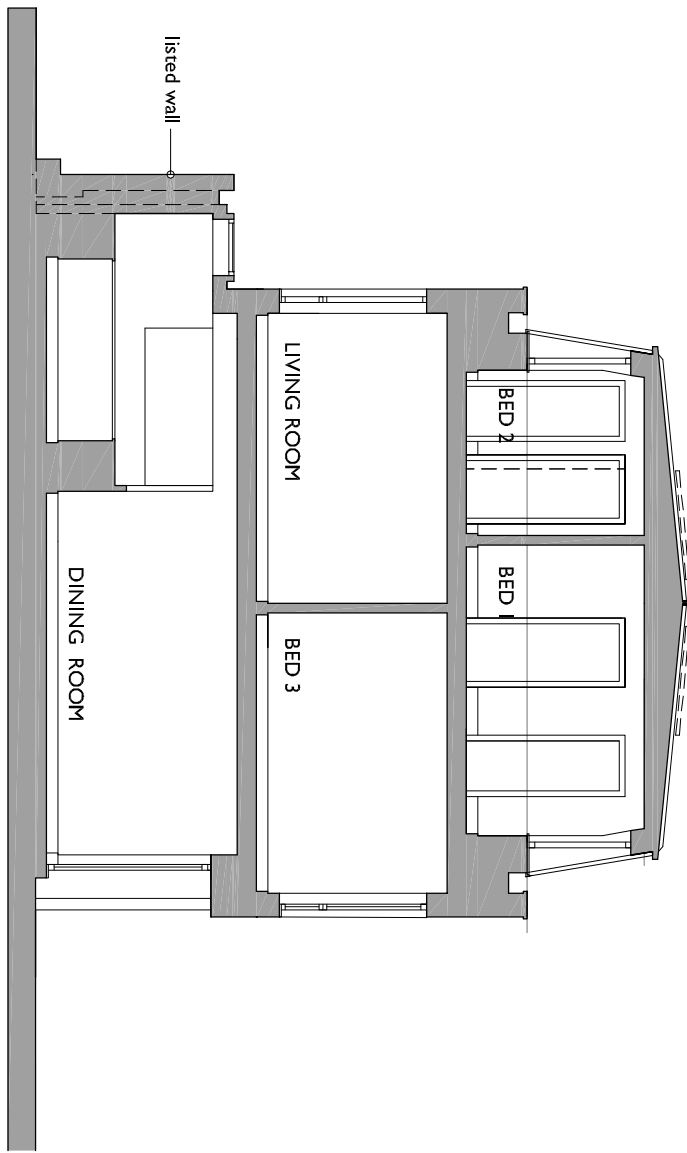


+SX TYPICAL SECTION UNITS 38 - 41 - scale 1:100

APPLICATION FOR DETAILED PLANNING CONSENT

A 26/09/14 top floor reduced in height to 2350mm, curved profile replaced by angular profile, lead cladding replaced by zinc cladding, roof height reduced by 1100mm. Cable and vec back detail added in response to planners comments.

rooflight behind listed wall reduced in height in response to planners comments.

REVISION

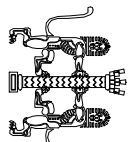

Liam Russell Architects

architecture and development

The Studio, 1, Broad Backs House, Loughrath, Dublin 15, Wex: 01-833 387, UK
+353 1 452 2222
Liam Russell Architects Ltd registered in England and Wales 02759368

JOB		CHECKED
THE FORMER WEST DRAUGHTON POLICE STATION ROAD WEST DRAUGHTON		LRA
CLIENT		DRAVNN
AREA ESTATES		MC
DATE		09/14
SCALE		1:100 @ A1 1:200 @ A3
DRAWING		REVISION
THE HOUSES: UNITS 32 & 38-41		A
INCLUSIVE ELEVATIONS & TYPICAL SECTIONS		NUMBER
		1105-PA-033