




Boundary

SIDE ACCESS

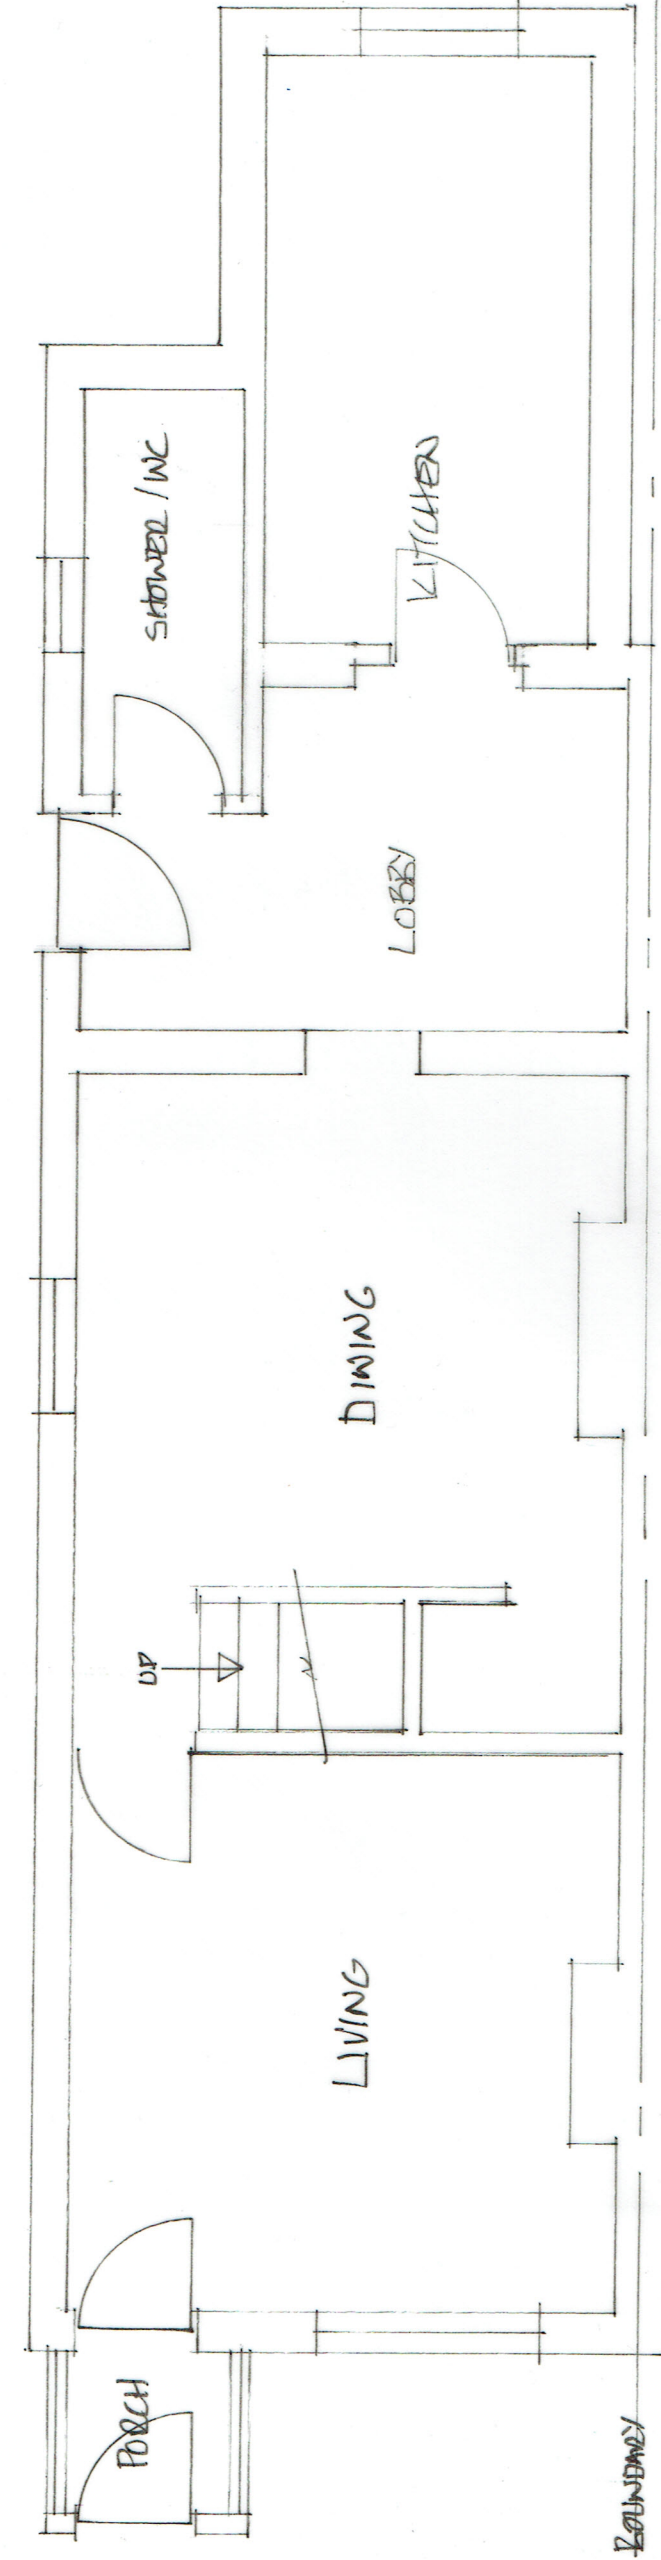


EXISTING GROUND FLOOR PLAN (1:50)

EXISTING REAR ELEVATION (1:100)

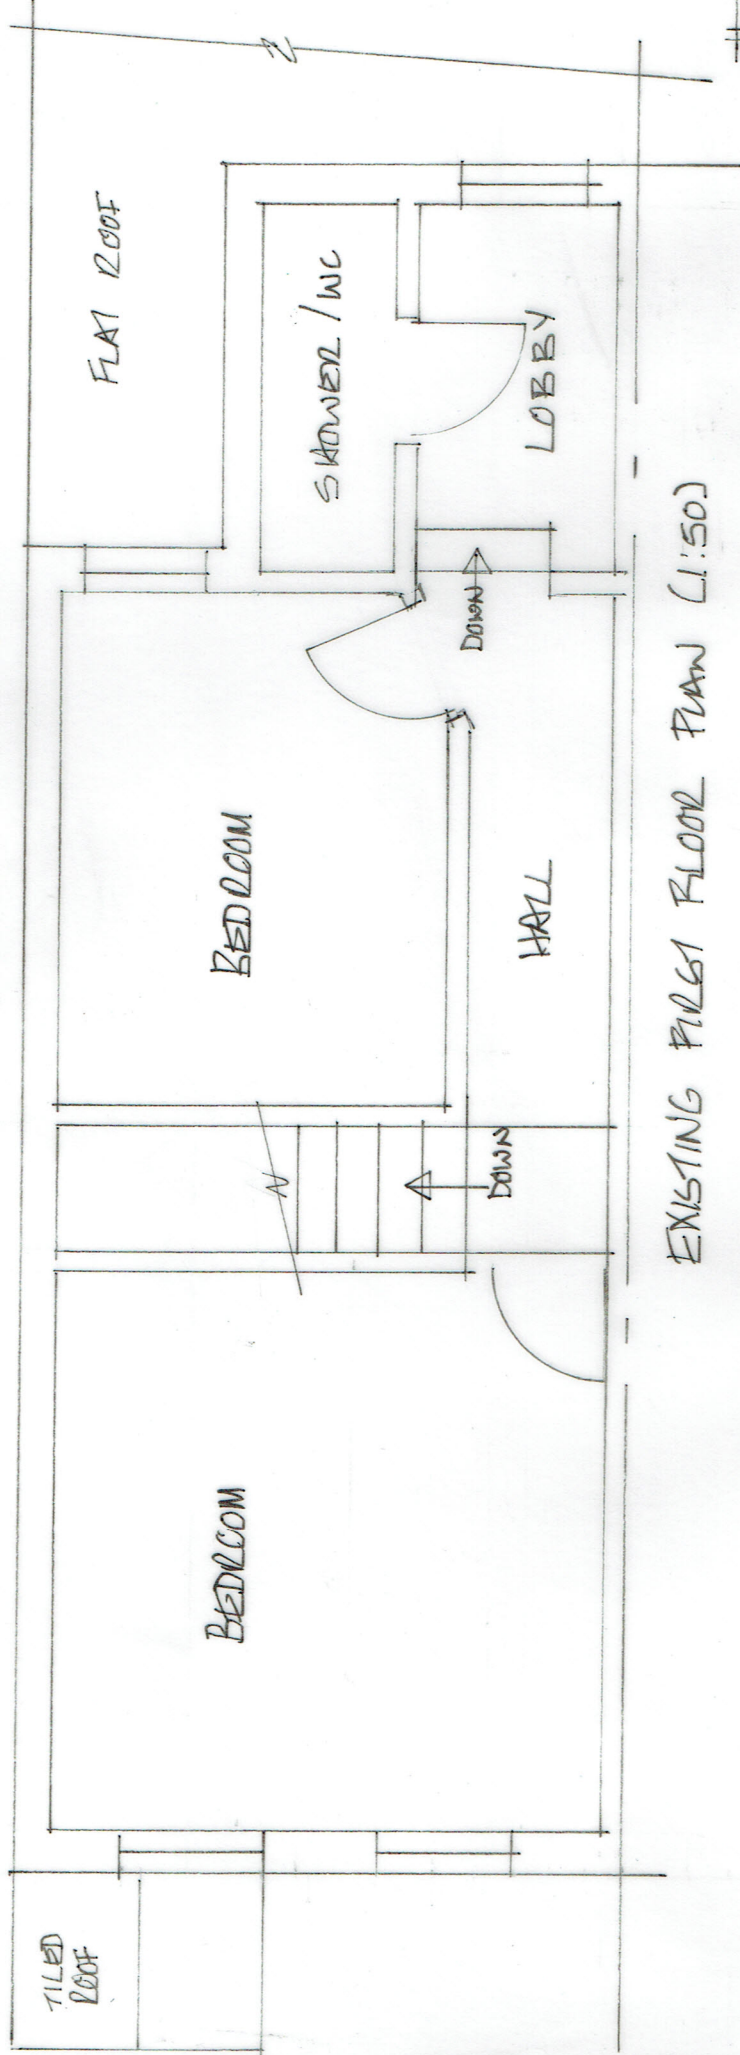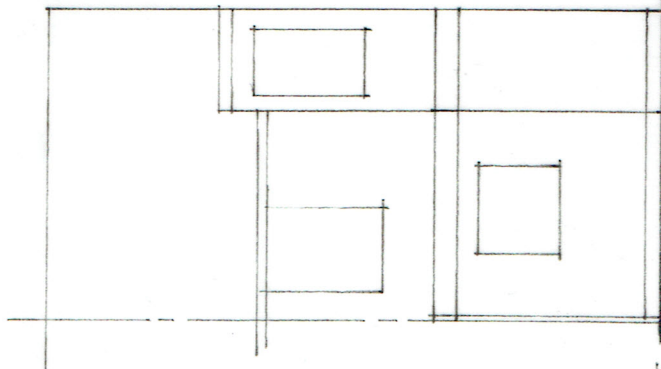

EXISTING FIRST FLOOR PLAN (1:50)

EXISTING SIDE FRONT ELEVATION (1:100)

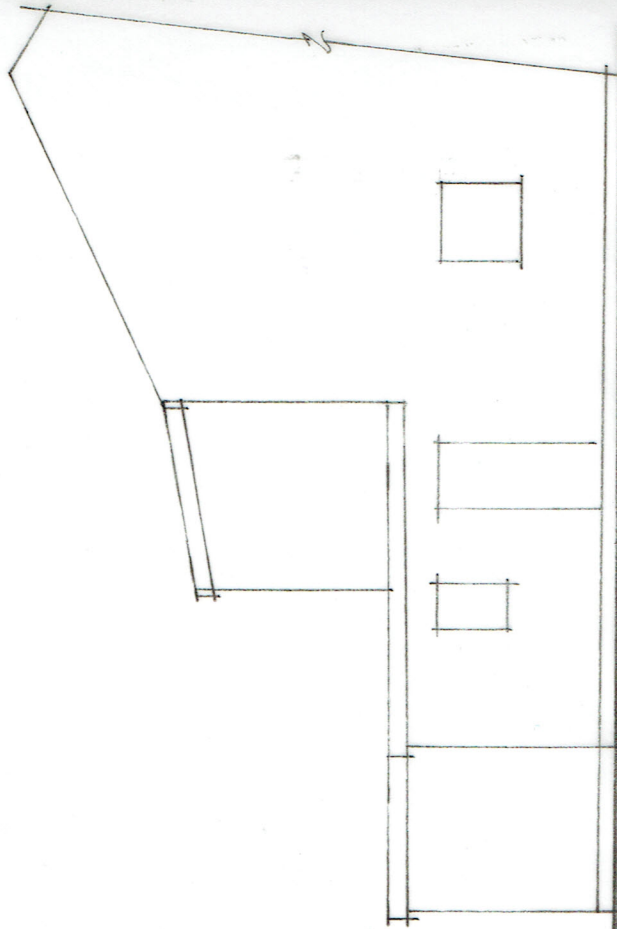

1:100



SCALE BARS

1:50

EXISTING PLANS & ELEVATIONS @ :-
44, BATH ROAD, HARTINGTON, UB3 5AH

SCALE :- 1:50 & 1:100 @ A3

DWG NO :- APR / 21 / 05

REVISIONS :-