



BOUNDARY


SIDE ACCESS

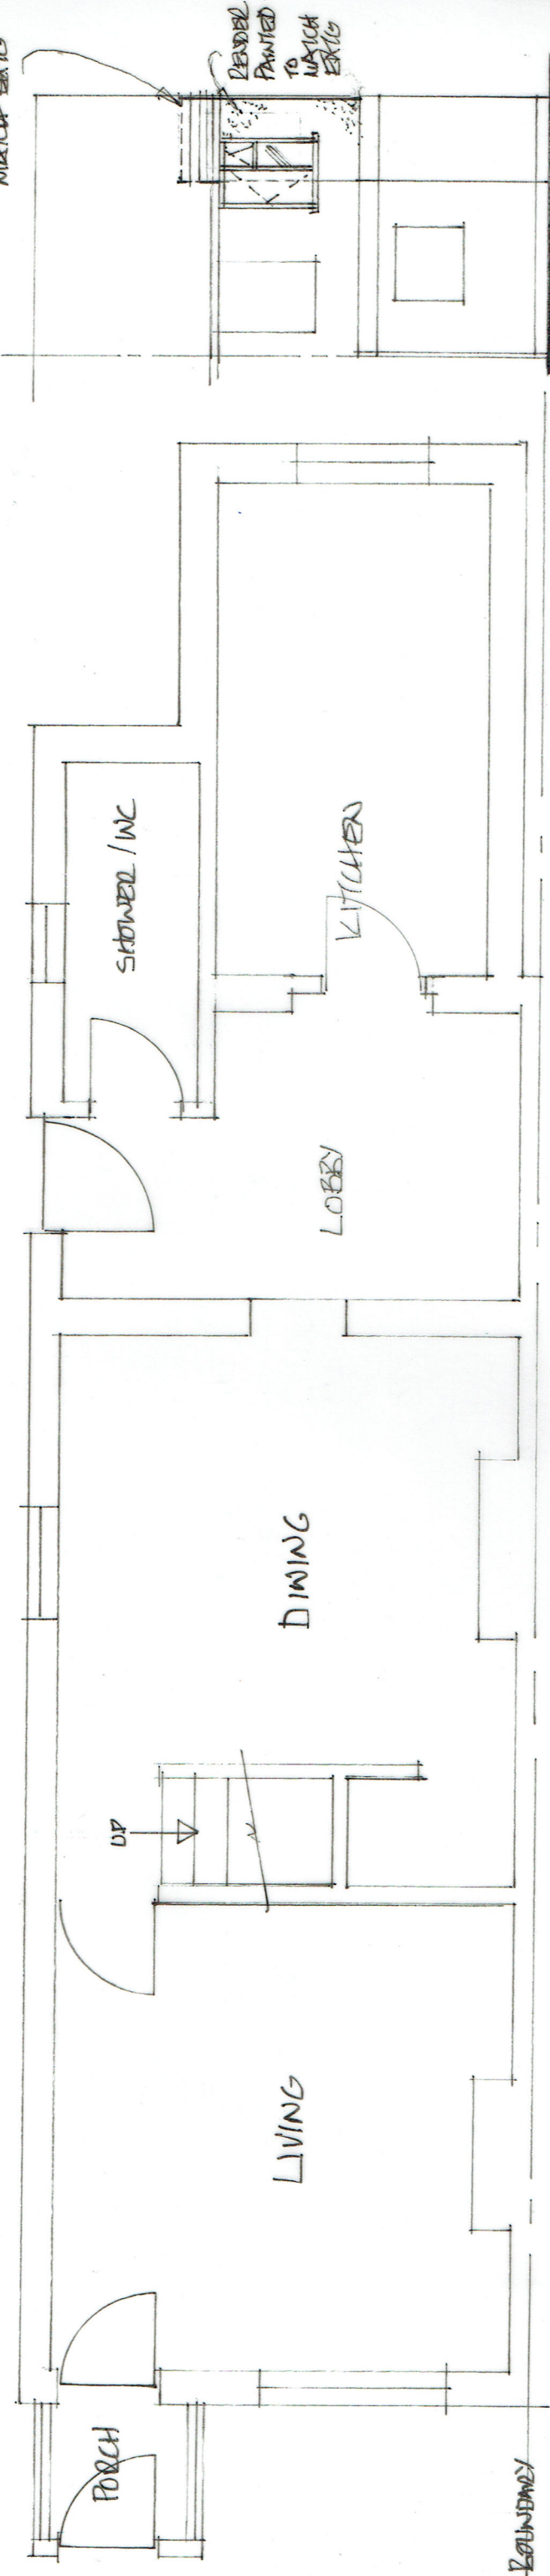

EXISTING GROUND FLOOR PLAN (1:50)

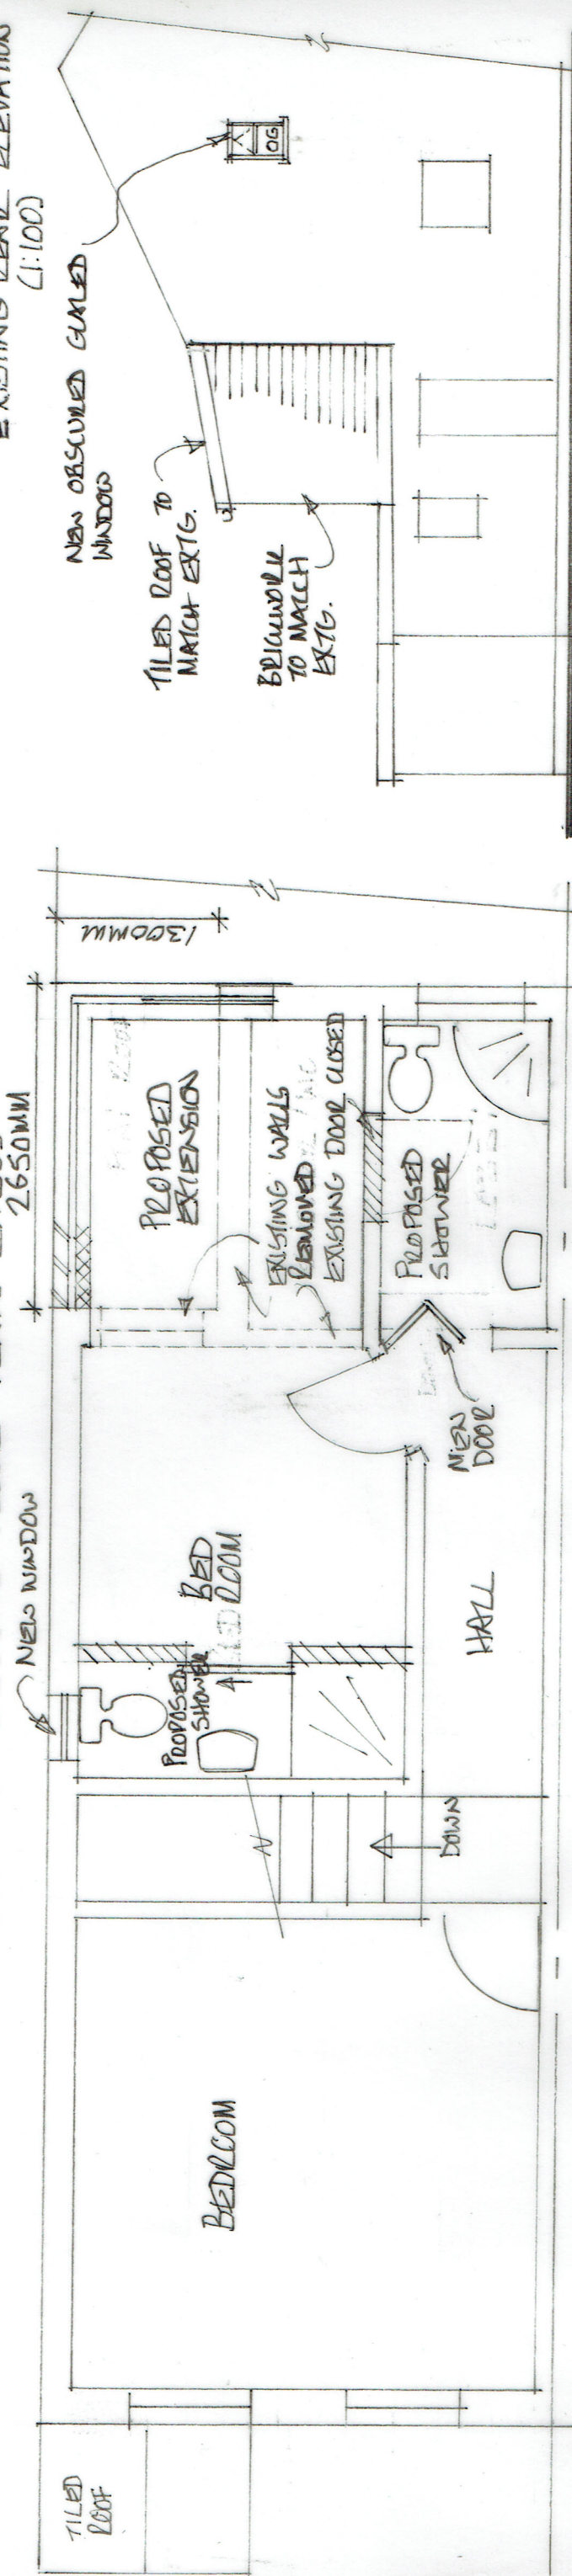

EXISTING DEAD ELEVATION (1:100)

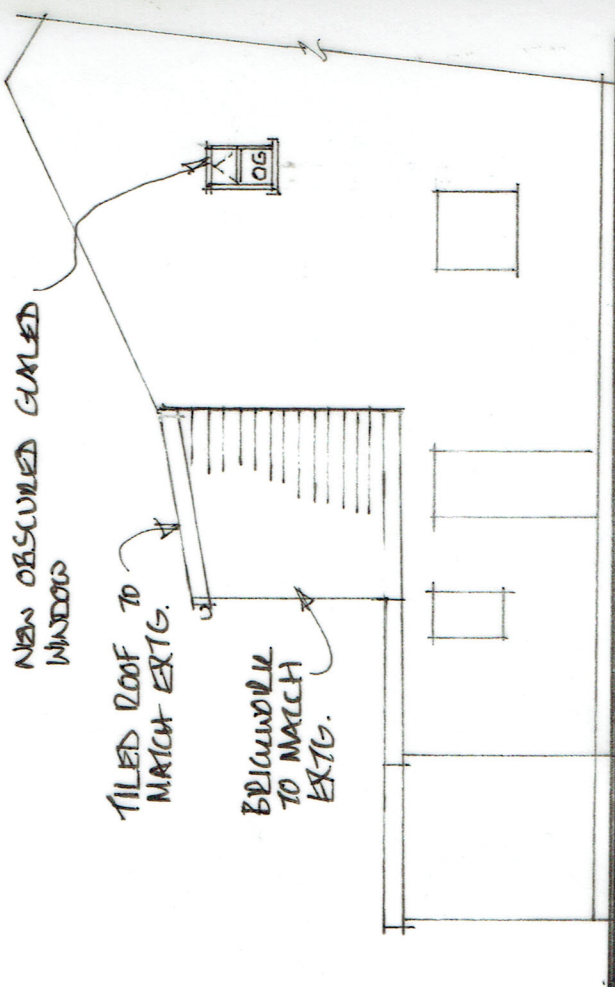

EXISTING FIRST FLOOR PLAN (1:50)

EXISTING SIDE PART ELEVATION (1:100)



1:100



SCALE BARS

1:50

FIRST FLOOR SIDE EXTENSION
PROPOSED PLANS & ELEVATIONS @ :-
44, BATH ROAD, HARLINGTON, UB3 5AH
SCALE :- 1:50 & 1:100 @ A3
DWG NO :- APR/21/05A
REVISIONS :-