


ANNOTATION	SEP 2020	E
ROOF	MAY 2019	C
EN-SUITES	MAY 2019	B
PROPOSED LAYOUT	MAY 2019	A
AMENDMENTS	DATE	REV

Dimensions, areas and levels shown are only approximate and subject to site survey. This drawing is to be used in conjunction with all relevant construction specifications, drawings and schedules. It is the responsibility of the client to ensure that the design is feasible and that all relevant regulations are followed.

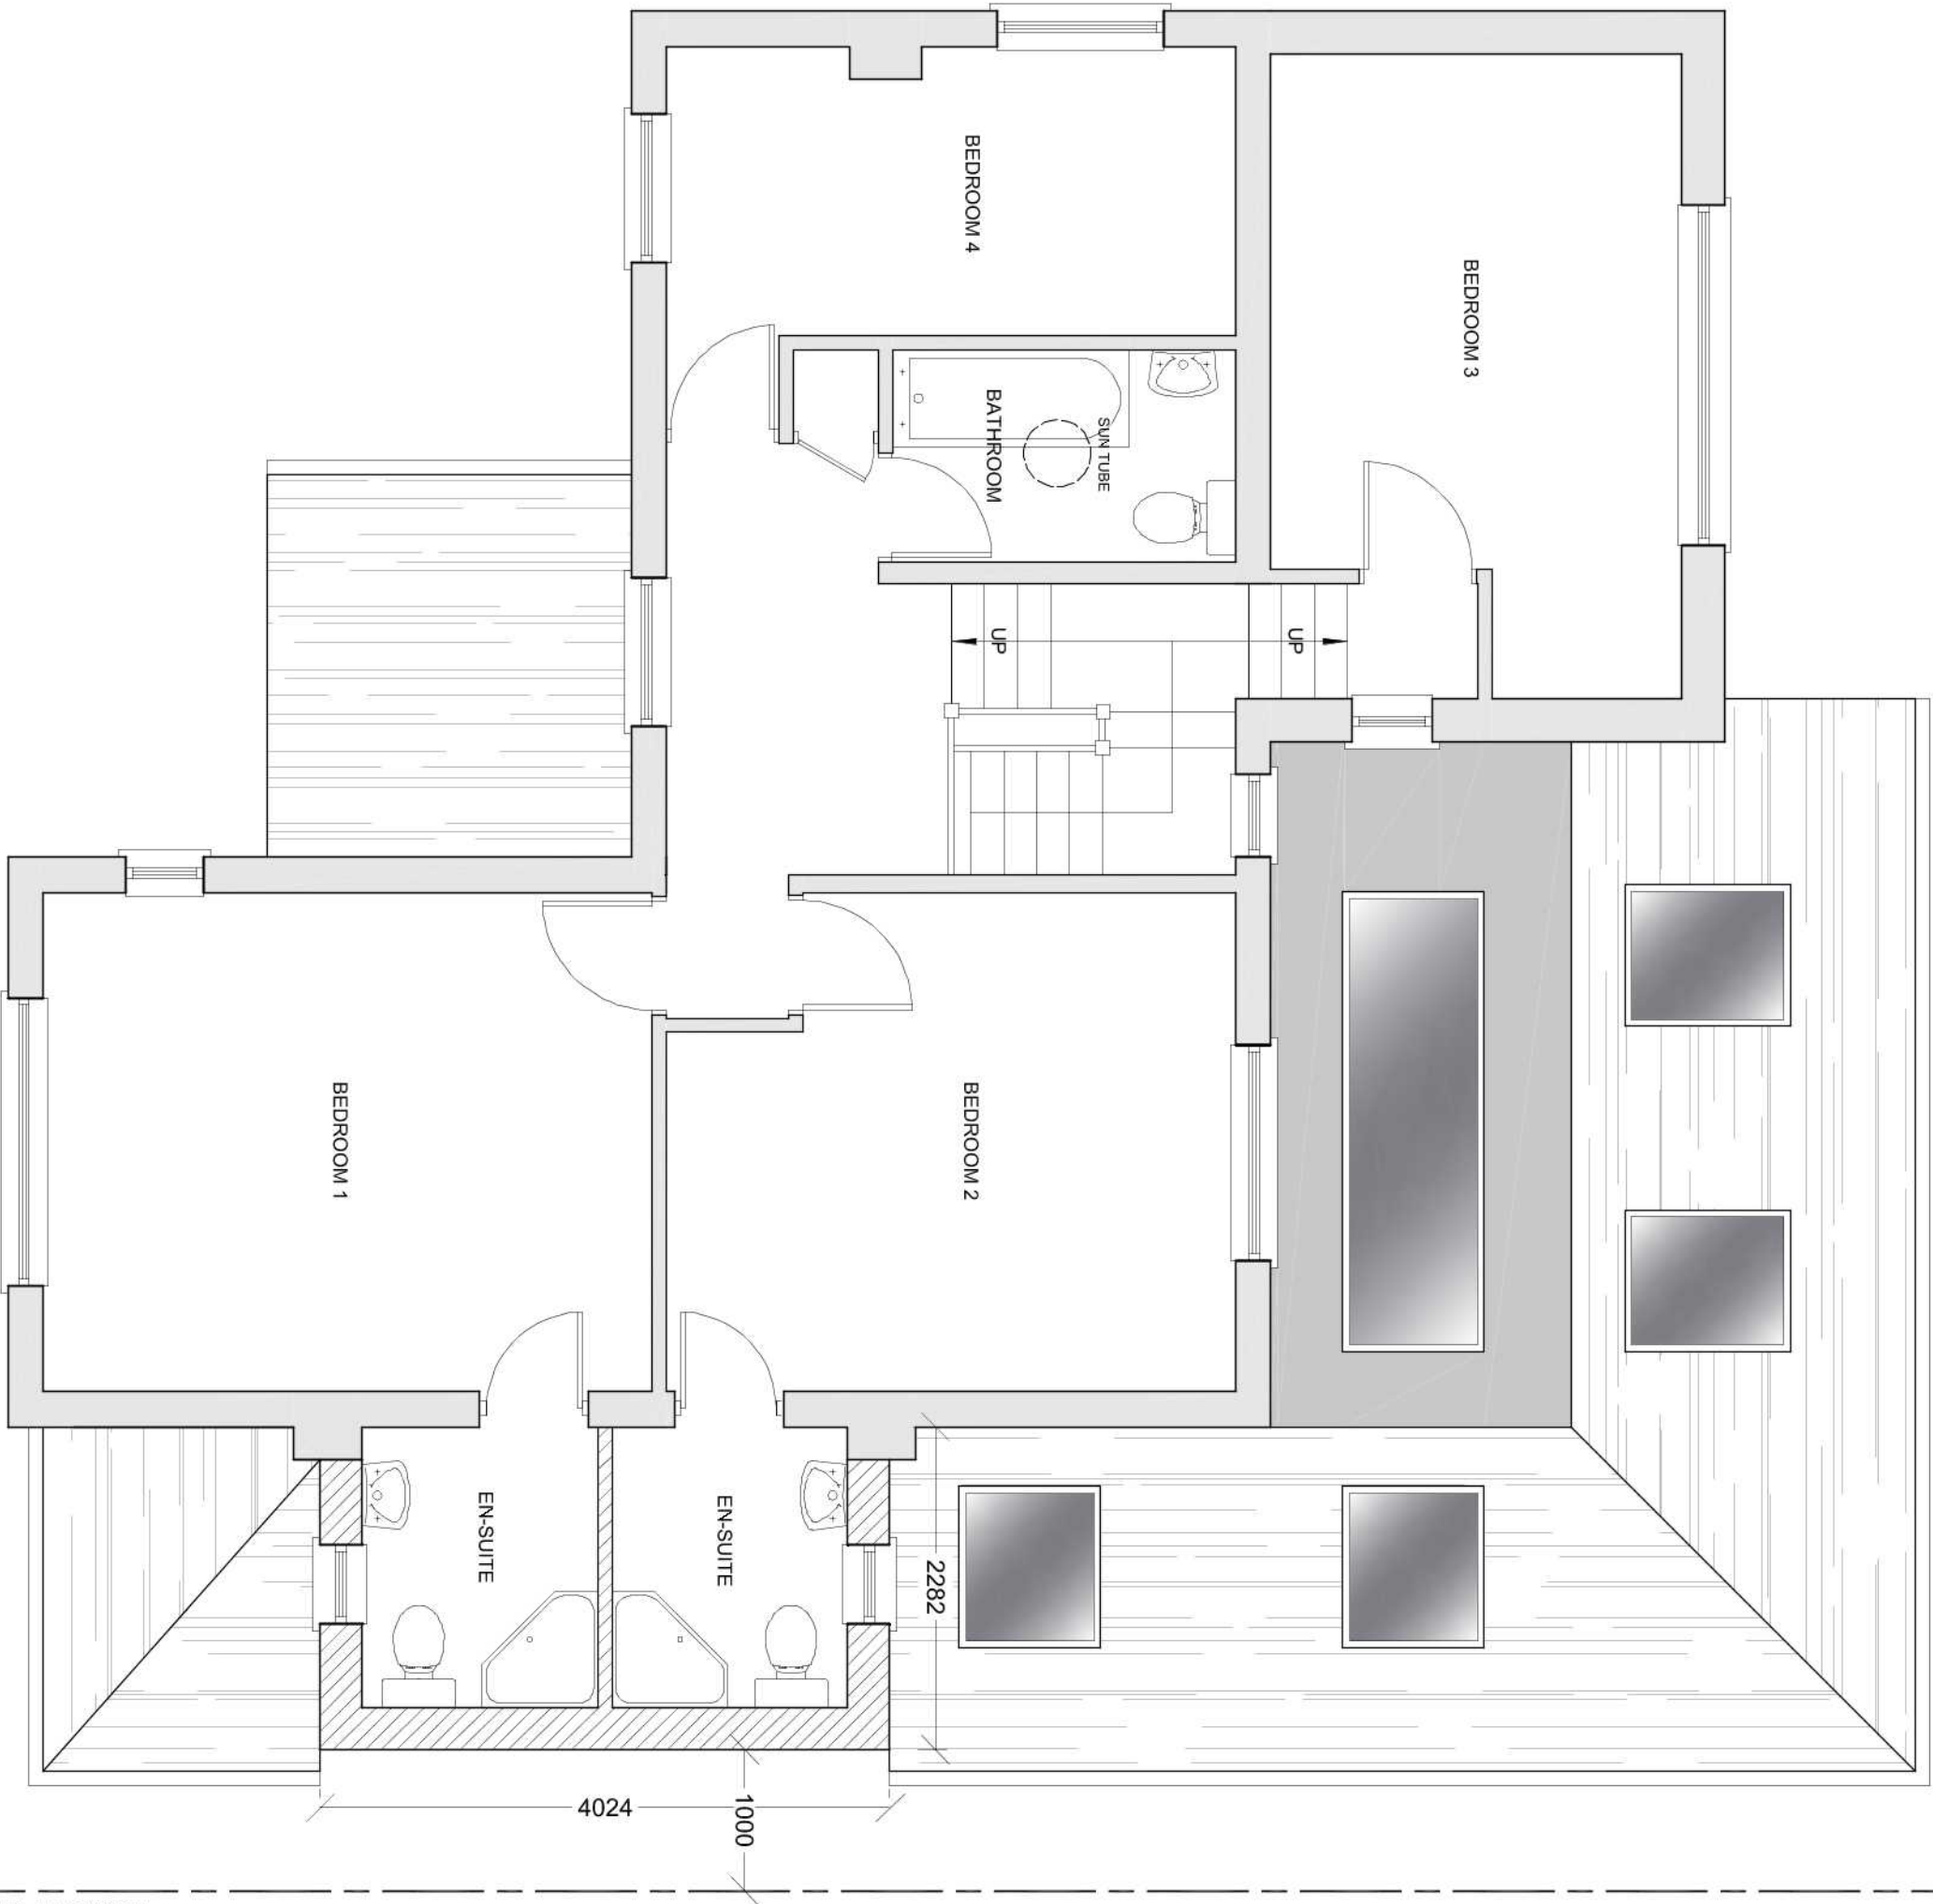

bernard murray design
chartered architect

78 BRIDGE ROAD, UXBIDGE, MIDDLESEX, URBOW
TEL: 07938 571714 EMAIL: BMM@BMMDESIGN.CO.UK

PROJECT
33 SWAKELEYS DRIVE
ICKENHAM
UB10 8QD

CLIENT
MR & MRS O'DONOGHUE

DRAWING
EXISTING FIRST FLOOR PLAN

SCALE	1:50 @ A3	DRAWING NUMBER	REV
DATE	APR 2019	1123-5	D
DRAWN	BM		