


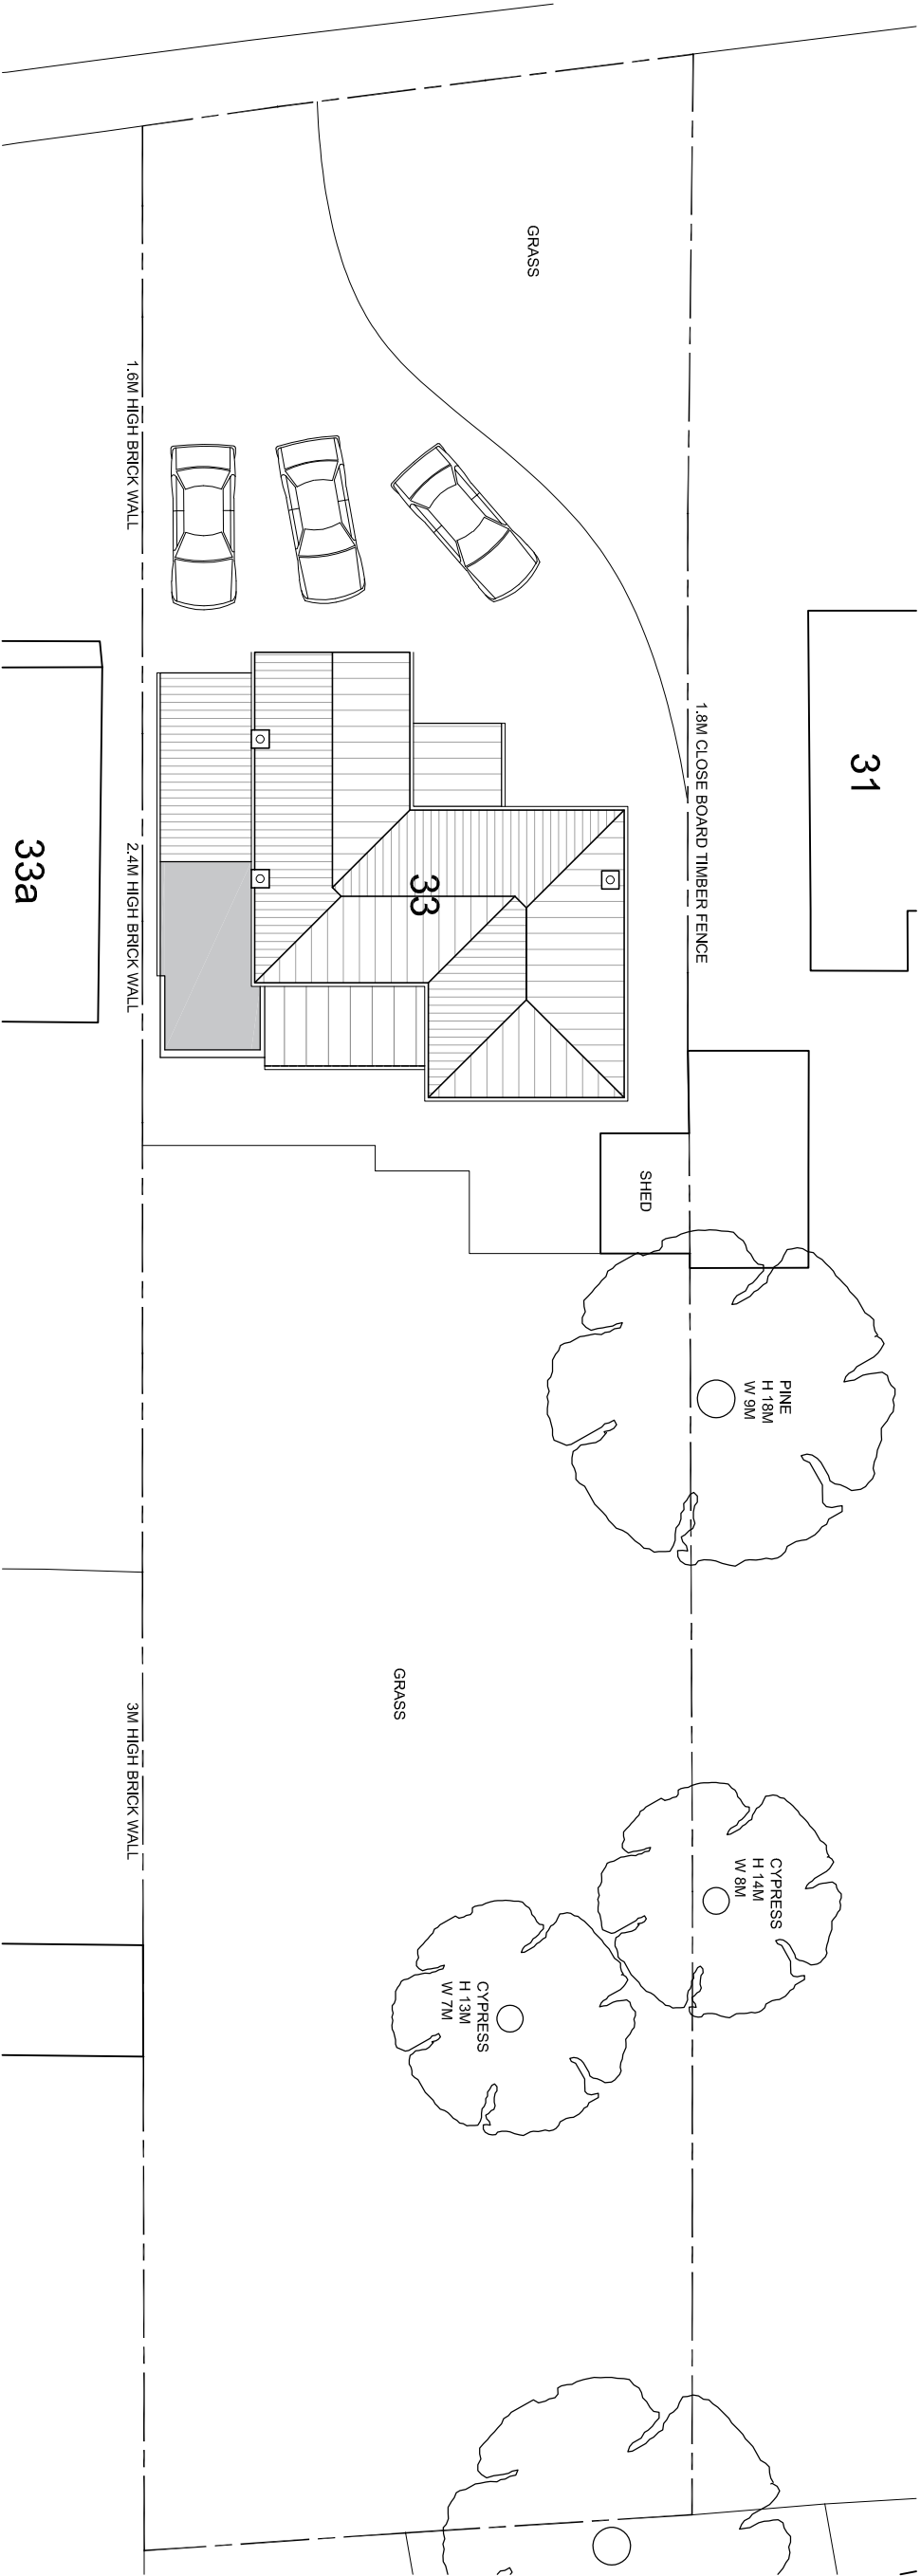


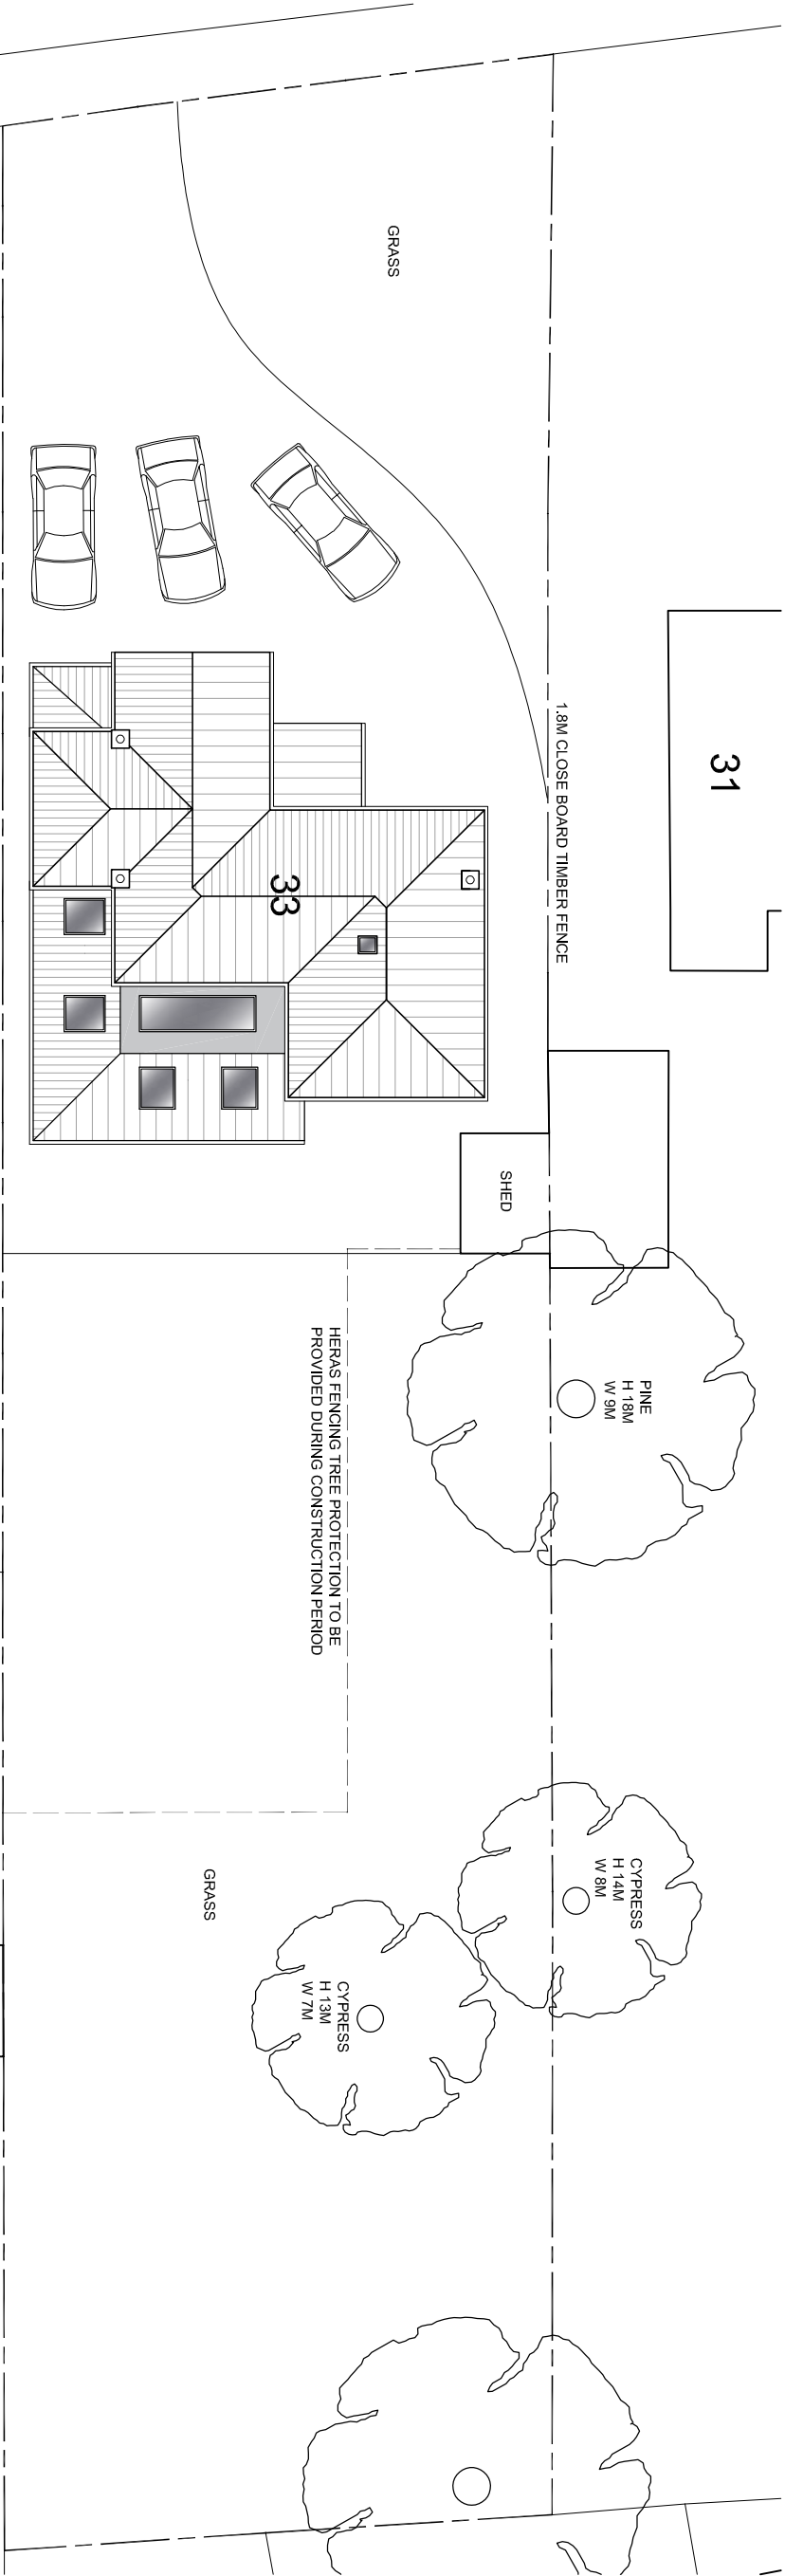

EXISTING SITE PLAN

 

PROPOSED SITE PLAN

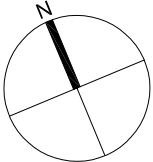

| AMENDMENTS   |  | DATE | REV. |
|---|--|------|------|
| <small>Dimensions, areas and levels, unless given are only approximate and subject to the survey.<br/>The drawing is to be read in conjunction with all relevant correspondence and specifications.<br/>The drawing is to be read in conjunction with all relevant correspondence and specifications.</small> |  |      |      |



bernard murray design  
chartered architect

76 BRIDGE ROAD, UXBRIDGE, MIDDLESEX, UB8 3QW  
TEL: 01898 471714 EMAIL: BM@BMMURRAYDESIGN.CO.UK

PROJECT  
33 SWAKELEYS DRIVE  
ICKENHAM  
UB10 8QD

CLIENT  
MR & MRS O'DONOGHUE

DRAWING  
EXISTING AND PROPOSED  
SITE PLAN

|       |            |                |      |
|-------|------------|----------------|------|
| SCALE | 1:200 @ A3 | DRAWING NUMBER | REV. |
| DATE  | MAY 2019   | 1123-11        |      |
| DRAWN | BM         |                |      |