



PROPOSED RENDER
INSTALLATION OF 30MM EXTERNAL WALL
INSULATION OVER EXISTING ROUGHCAST
RENDER AND RE-RENDERING OF WALLS WITH
K REND, PURE WHITE, TEXTURED SILICON TOP
COAT

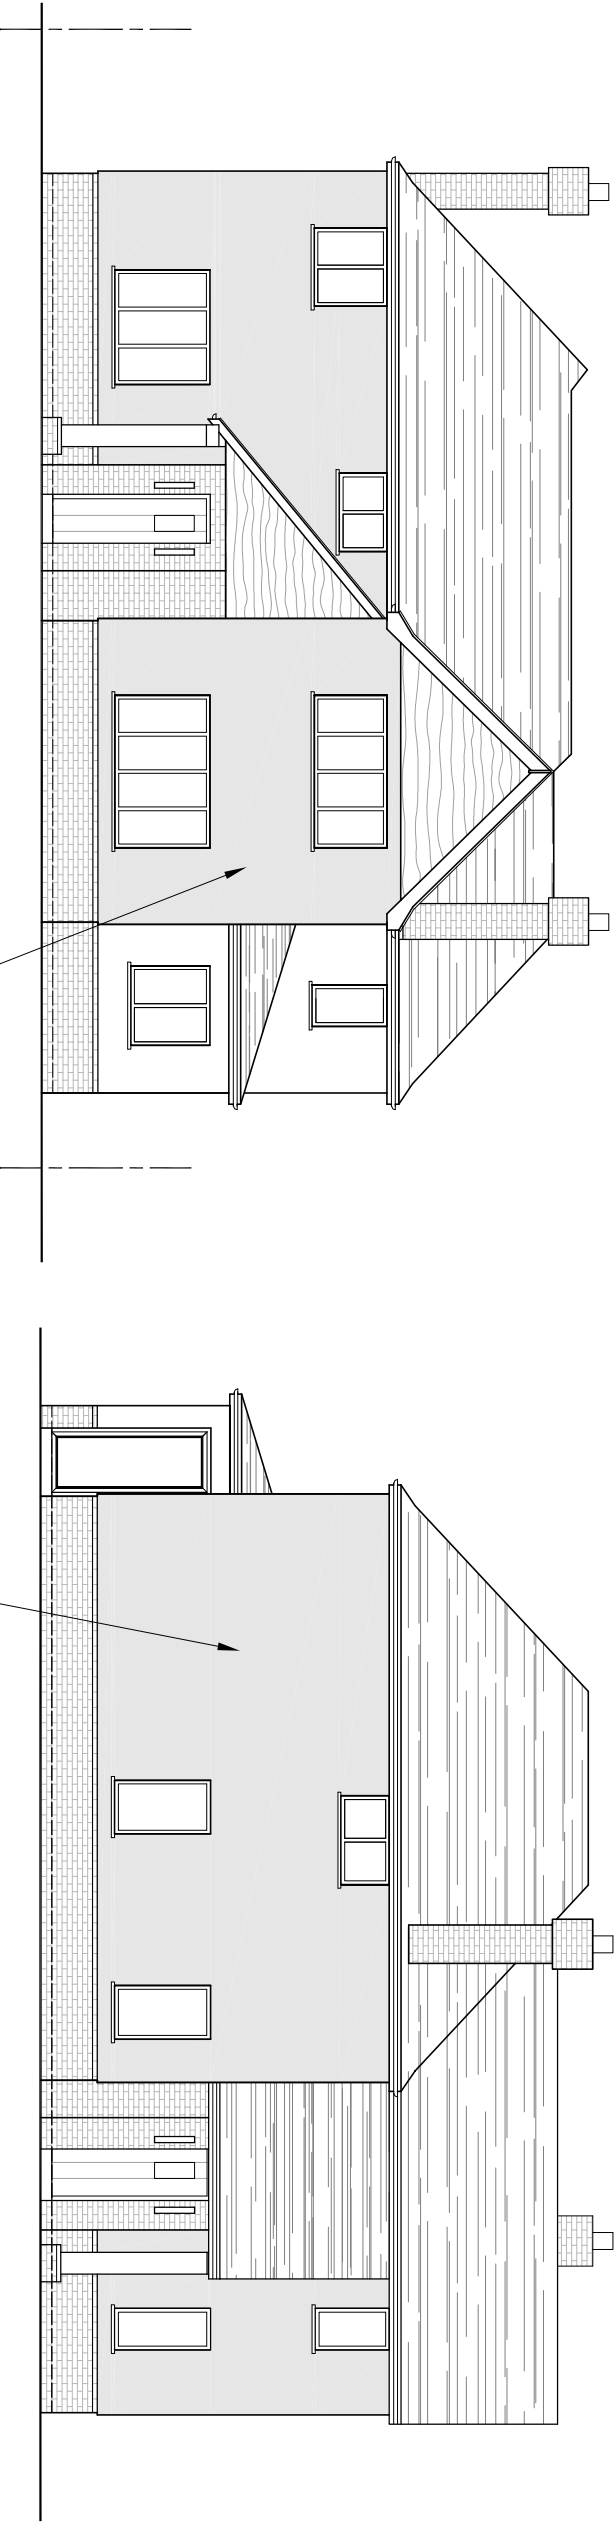

NORTH ELEVATION

SHADED AREAS INDICATE
EXTENT OF PROPOSED
INSULATED RENDER

EAST ELEVATION

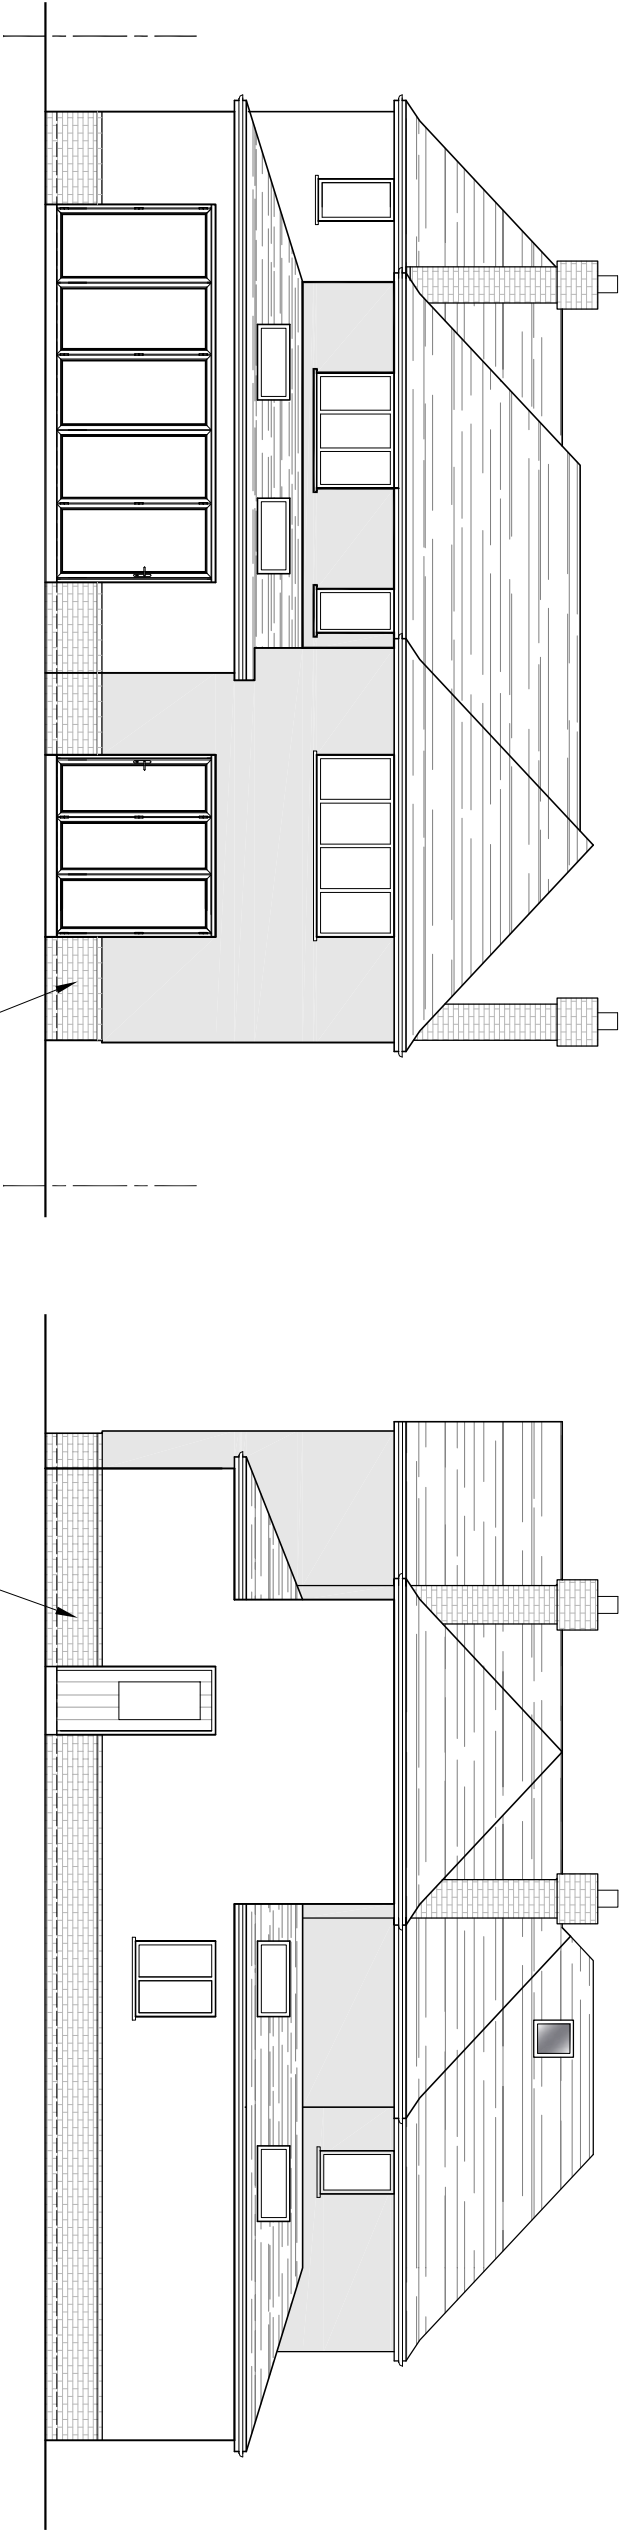

SOUTH ELEVATION

EXISTING BRICK PLINTH AND
DETAILING TO BE RETAINED

WEST ELEVATION



PROPOSED RENDER	DATE	REV.
	AUG 2020	A

AMENDMENTS

DATE	REV.
	A

Drawings, notes and details shall remain the property of the architect and shall not be used for any other purpose without the written consent of the architect. The drawings shall be used for construction and shall not be used for any other purpose without the written consent of the architect. The drawings shall be used for construction and shall not be used for any other purpose without the written consent of the architect.



bernard murray design
chartered architect

76 BRIDGE ROAD, UXBURGH, MIDDLESEX, UB8 3QW
TEL: 07958 471714 EMAIL: BM@BMMURRAYDESIGN.CO.UK

PROJECT
33 SWAKELEYS DRIVE
ICKENHAM
UB10 8QD

CLIENT
MR & MRS O'DONOGHUE

DRAWING
PROPOSED RENDER ELEVATIONS

SCALE	1:100 @ A3	DRAWING NUMBER	REV.
DATE	JUL 2020	1123-18	A
DRAWN	BM		