



PROPOSED RENDER
INSTALLATION OF 30MM EXTERNAL WALL
INSULATION OVER EXISTING ROUGHCAST
RENDER AND RE-RENDERING OF WALLS WITH
K REND, PURE WHITE, TEXTURED SILICON TOP
COAT

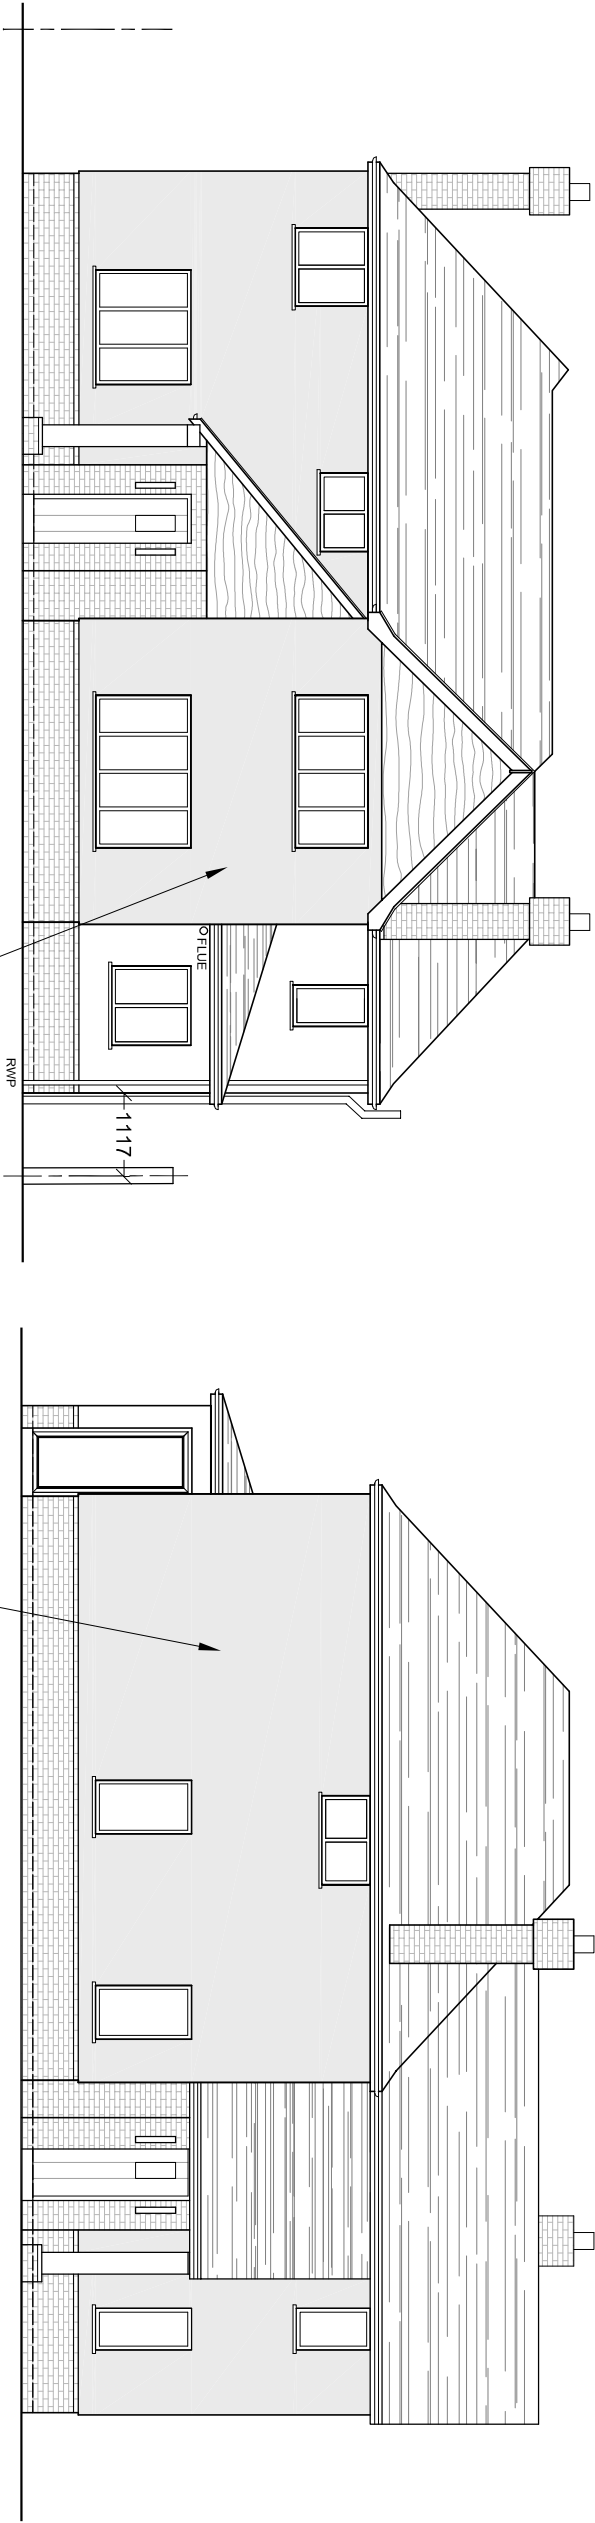

NORTH ELEVATION

EAST ELEVATION

SHADED AREAS INDICATE
EXTENT OF PROPOSED
INSULATED RENDER

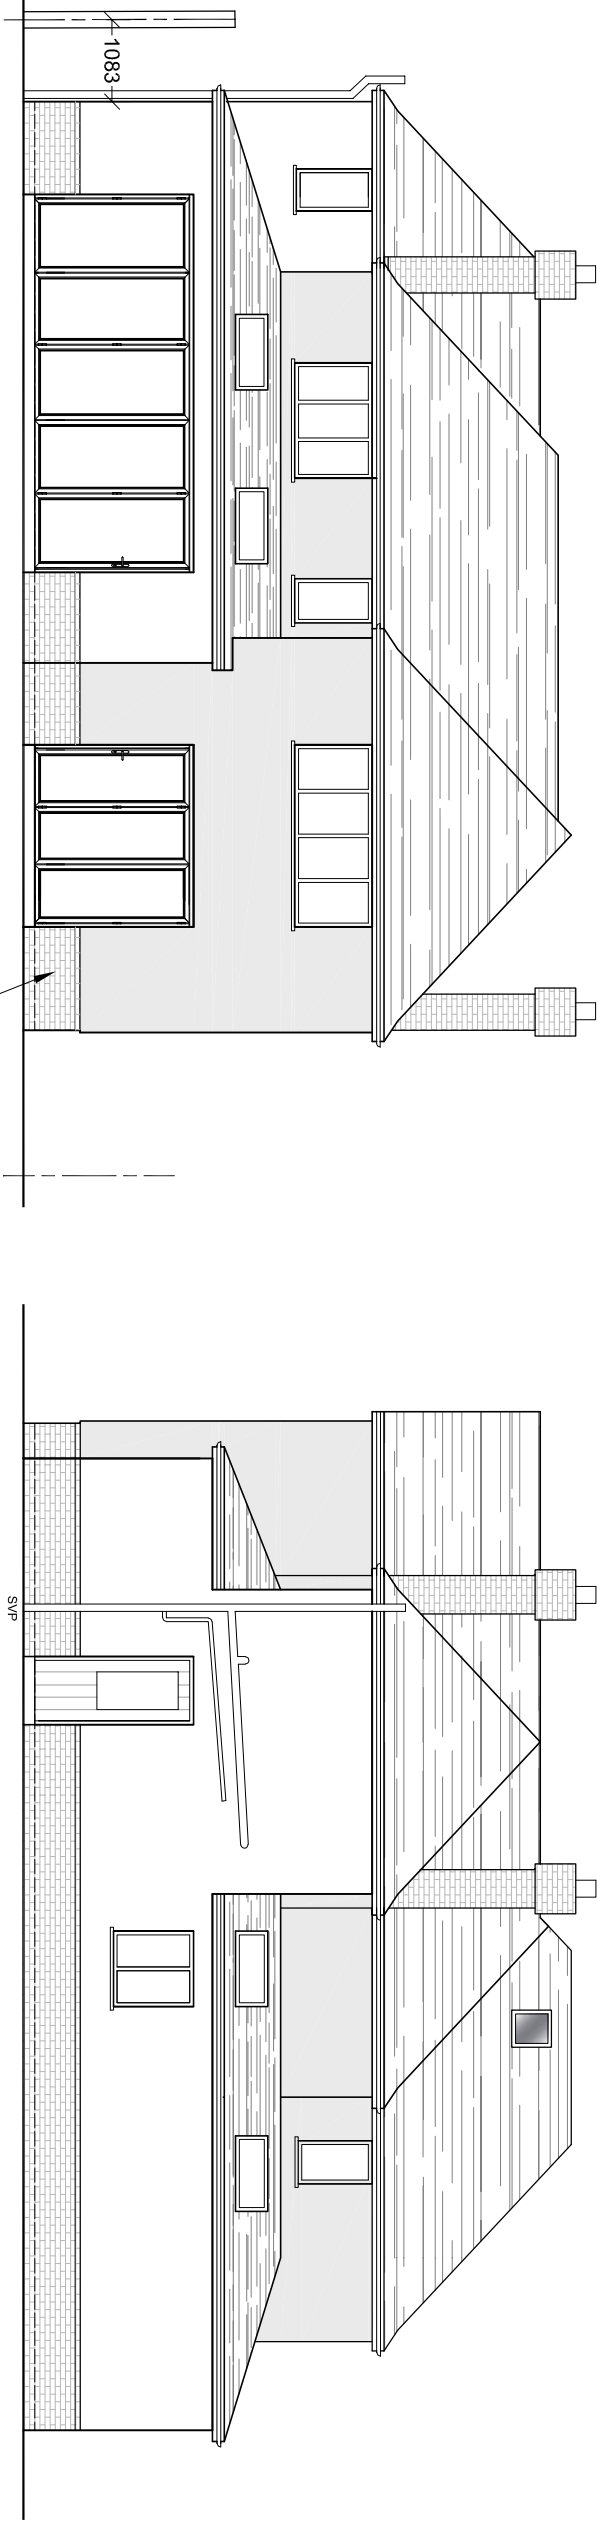

SOUTH ELEVATION

WEST ELEVATION

EXISTING BRICK PLINTH AND
DETAILING TO BE RETAINED



DIMENSIONS	OCT 2020	B
PROPOSED RENDER	AUG 2020	A
AMENDMENTS	DATE	REV.

Drawings, notes and details shown are only approximate and subject to the survey. The drawings to be used by construction will be reference construction order sheets. All drawings are to be checked by the client before construction. The drawings are to be used for the purpose of the survey only.



bernard murray design
chartered architect

76 BRIDGE ROAD, UXBIDGE, MIDDLESEX, UB8 3QW
TEL: 01898 471714 EMAIL: BMURRAYDESIGN@MURDO.CO.UK

PROJECT
33 SWAKELEYS DRIVE
ICKENHAM
UB10 8QD

CLIENT
MR & MRS O'DONOGHUE

DRAWING
PROPOSED RENDER ELEVATIONS

SCALE	1:100 @ A3	DRAWING NUMBER	REV.
DATE	JUL 2020		
DRAWN	BM		

1123-18 B