

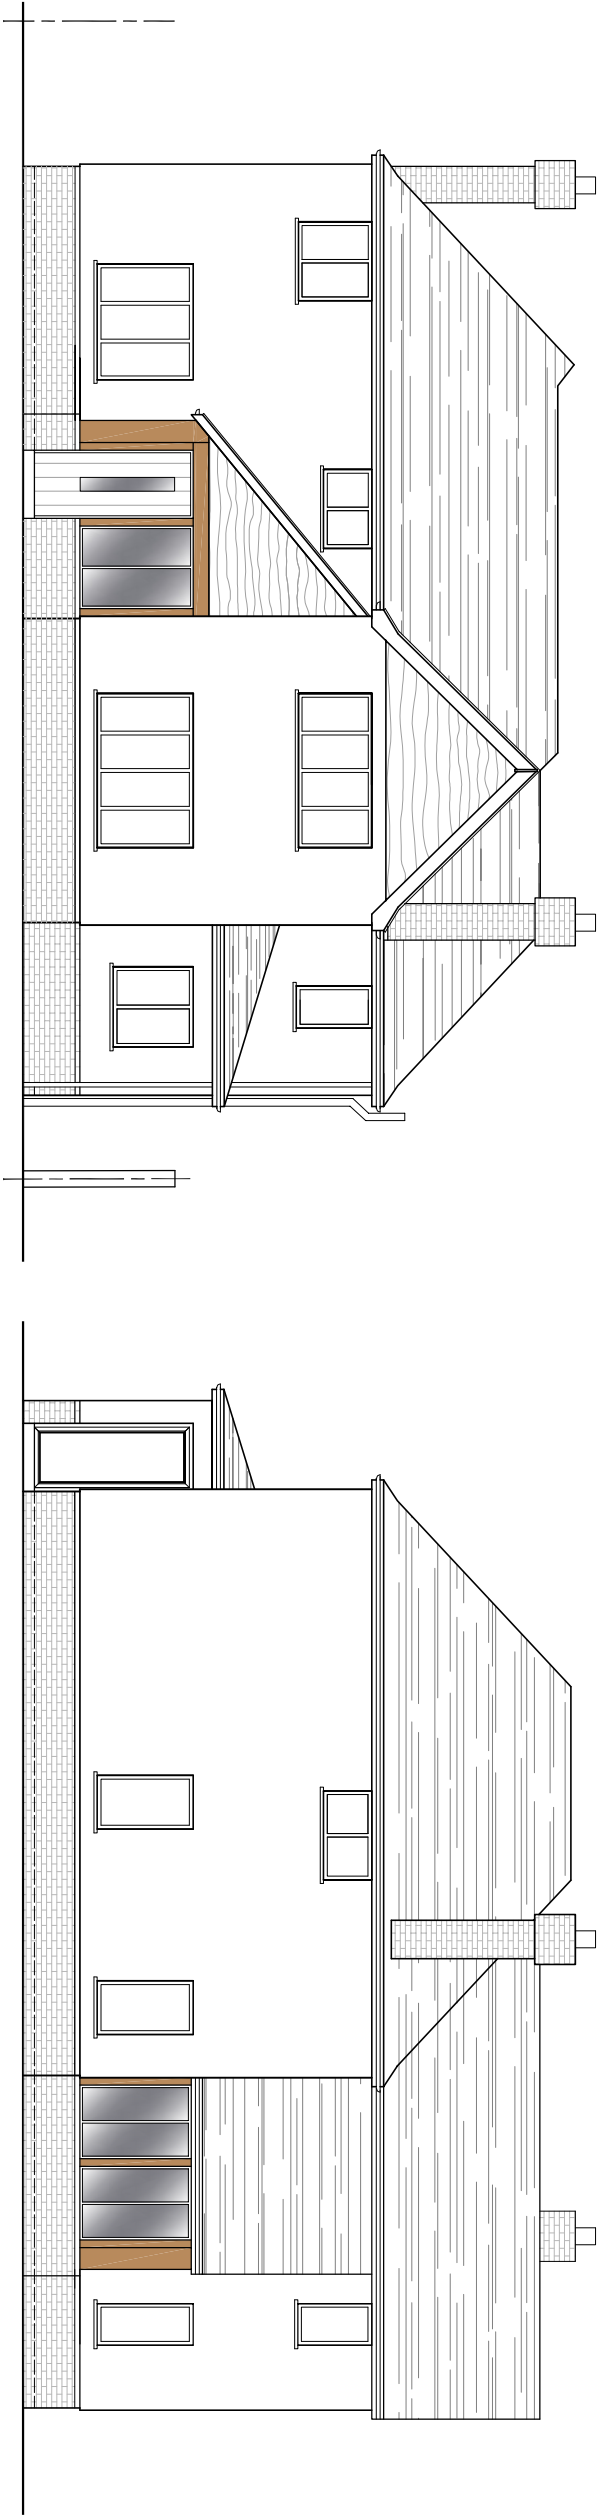


PROPOSED MATERIALS
BRICK PLINTH TO MATCH EXISTING WITH TIMBER FRAMED
WINDOWS DOOR

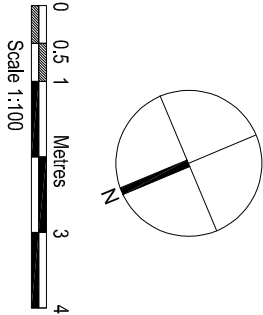

NORTH ELEVATION

EAST ELEVATION

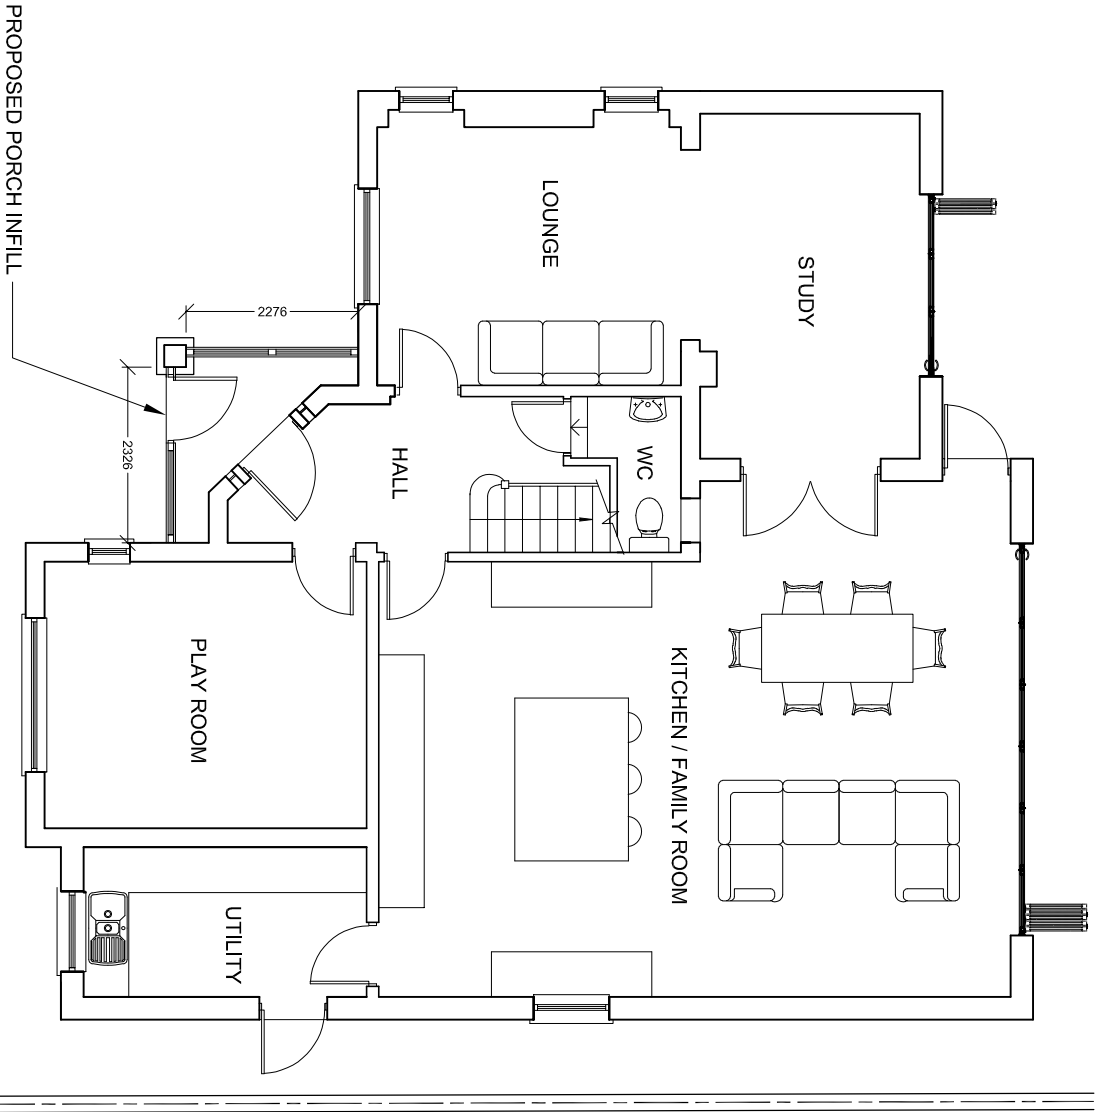

PROPOSED PORCH	JAN 2021	B
PROPOSED PORCH	OCT 2020	A
AMENDMENTS	DATE	REV.

Dimensions, areas and levels where given are only approximate and subject to site survey. All dimensions are to be checked on site. The architect does not accept responsibility for errors in dimensions and any discrepancies or variations are to be notified to the architect before the building work commences. The architect is not responsible for the accuracy of the drawings.



bernard murray design
chartered architect

WWW.BMURRAYDESIGN.CO.UK
78 BRIDGE ROAD, UXBRIDGE, MIDDLESEX UB8 3QW
TEL: 07989 471714 EMAIL: BMURRAYDESIGN@YAHOO.CO.UK

PROJECT
33 SWAKELEYS DRIVE
ICKENHAM
UB10 8QD

CLIENT
MR & MRS ODONOGHUE

DRAWING
PROPOSED PORCH

SCALE	1:100 @ A3	DRAWING NUMBER	REV.
DATE	FEB 2020	1123-17	B
DRAWN	BM		