

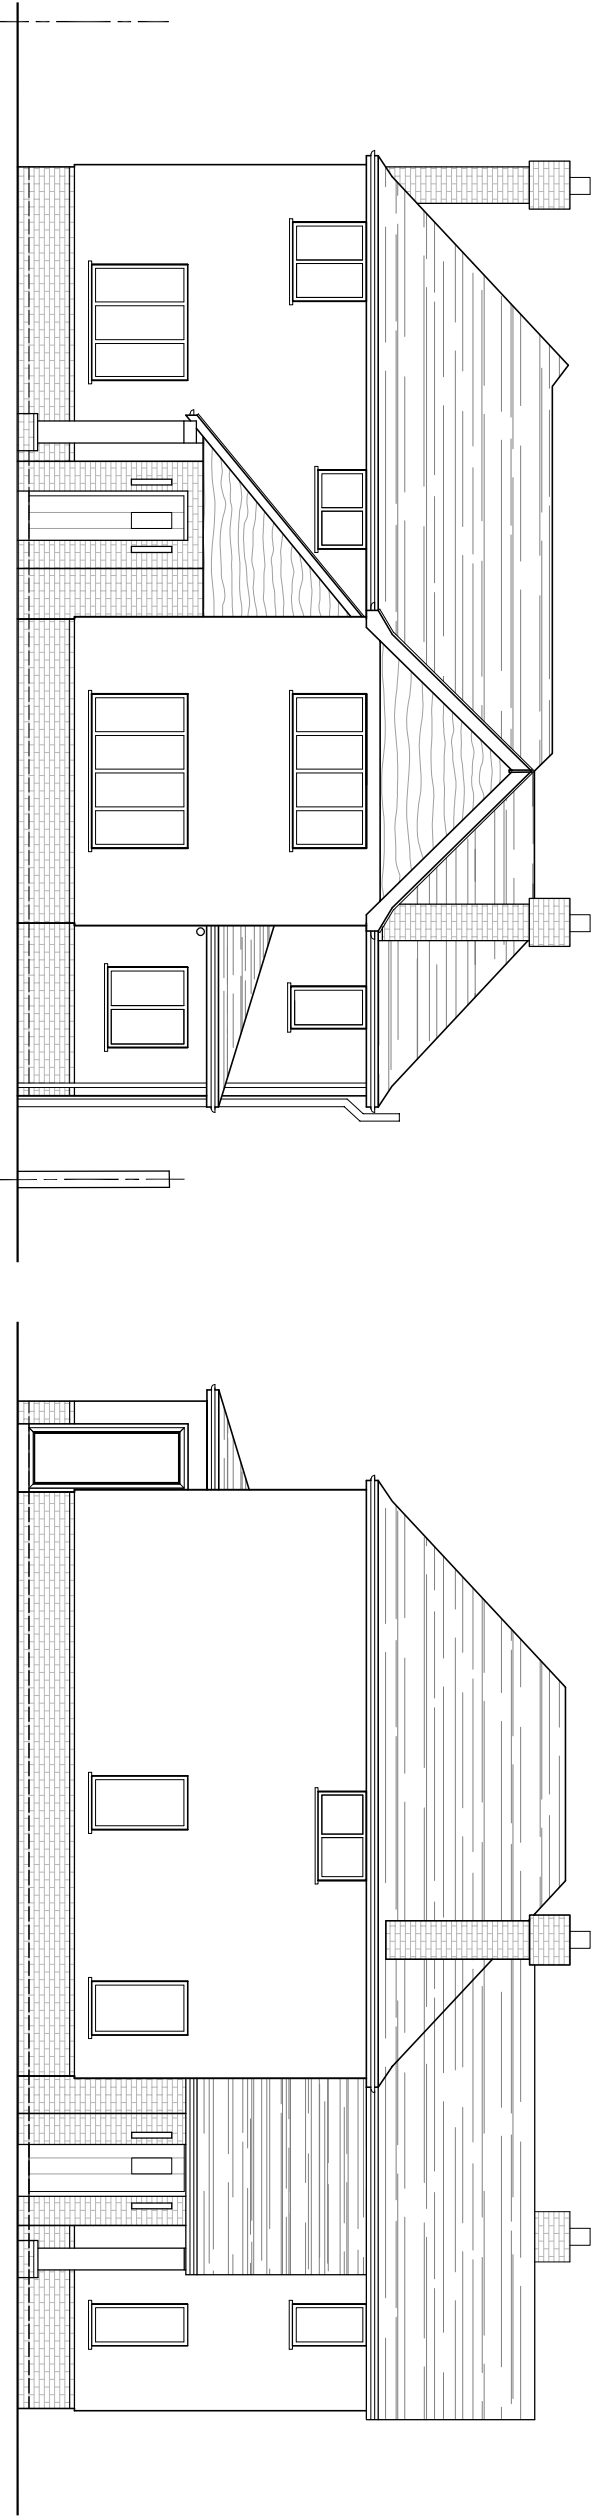


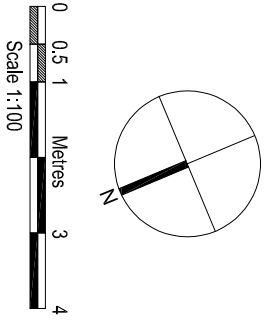

NORTH ELEVATION

EAST ELEVATION

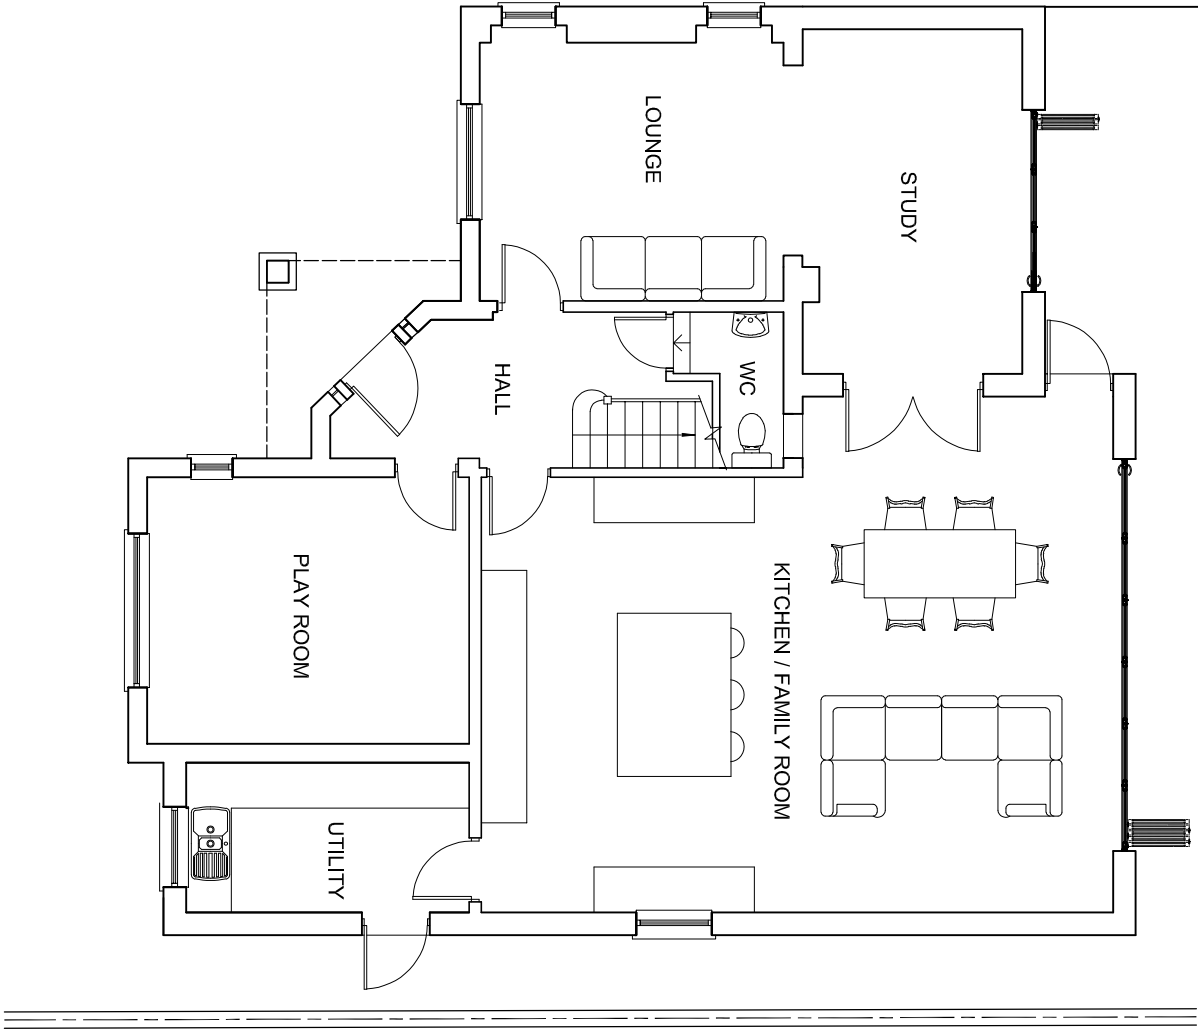

AMENDMENTS	DATE	REV.
Dimensions, areas and levels shown are only approximate and subject to the survey. The drawing is to be read in conjunction with all relevant consultation and specialist drawings. Dimensions and levels shown are only approximate and subject to the survey. The drawing is to be read in conjunction with all relevant consultation and specialist drawings. Dimensions and levels shown are only approximate and subject to the survey. The drawing is to be read in conjunction with all relevant consultation and specialist drawings.		



bernard murray design

chartered architect

78 BRIDGE ROAD, UXBRIDGE, MIDDLESEX, UB8 3QW

TEL: 01898 471114 EMAIL: BMD@BMDDESIGN.CO.UK

PROJECT

33 SWAKELEYS DRIVE

ICKENHAM

UB10 8QD

CLIENT	M/R & MRS O'DONOGHUE
DRAWING	EXISTING PORCH
SCALE	1:100 @ A3
DATE	OCT 2020
DRAWN	BM
DRAWING NUMBER	1123-20
REV.	