


- 1 bed 1 person
- 1 bed 2 person
- 2 bed 4 person
- 3 bed 6 person

PLEASE NOTE:
INTERNAL LAYOUTS ARE SHOWN INDICATIVE.
ALL INFORMATION HEREIN IS SUBJECT TO
DETAIL & TECHNICAL DESIGN DEVELOPMENT
AND COORDINATION AND STATUTORY
REGULATIONS.

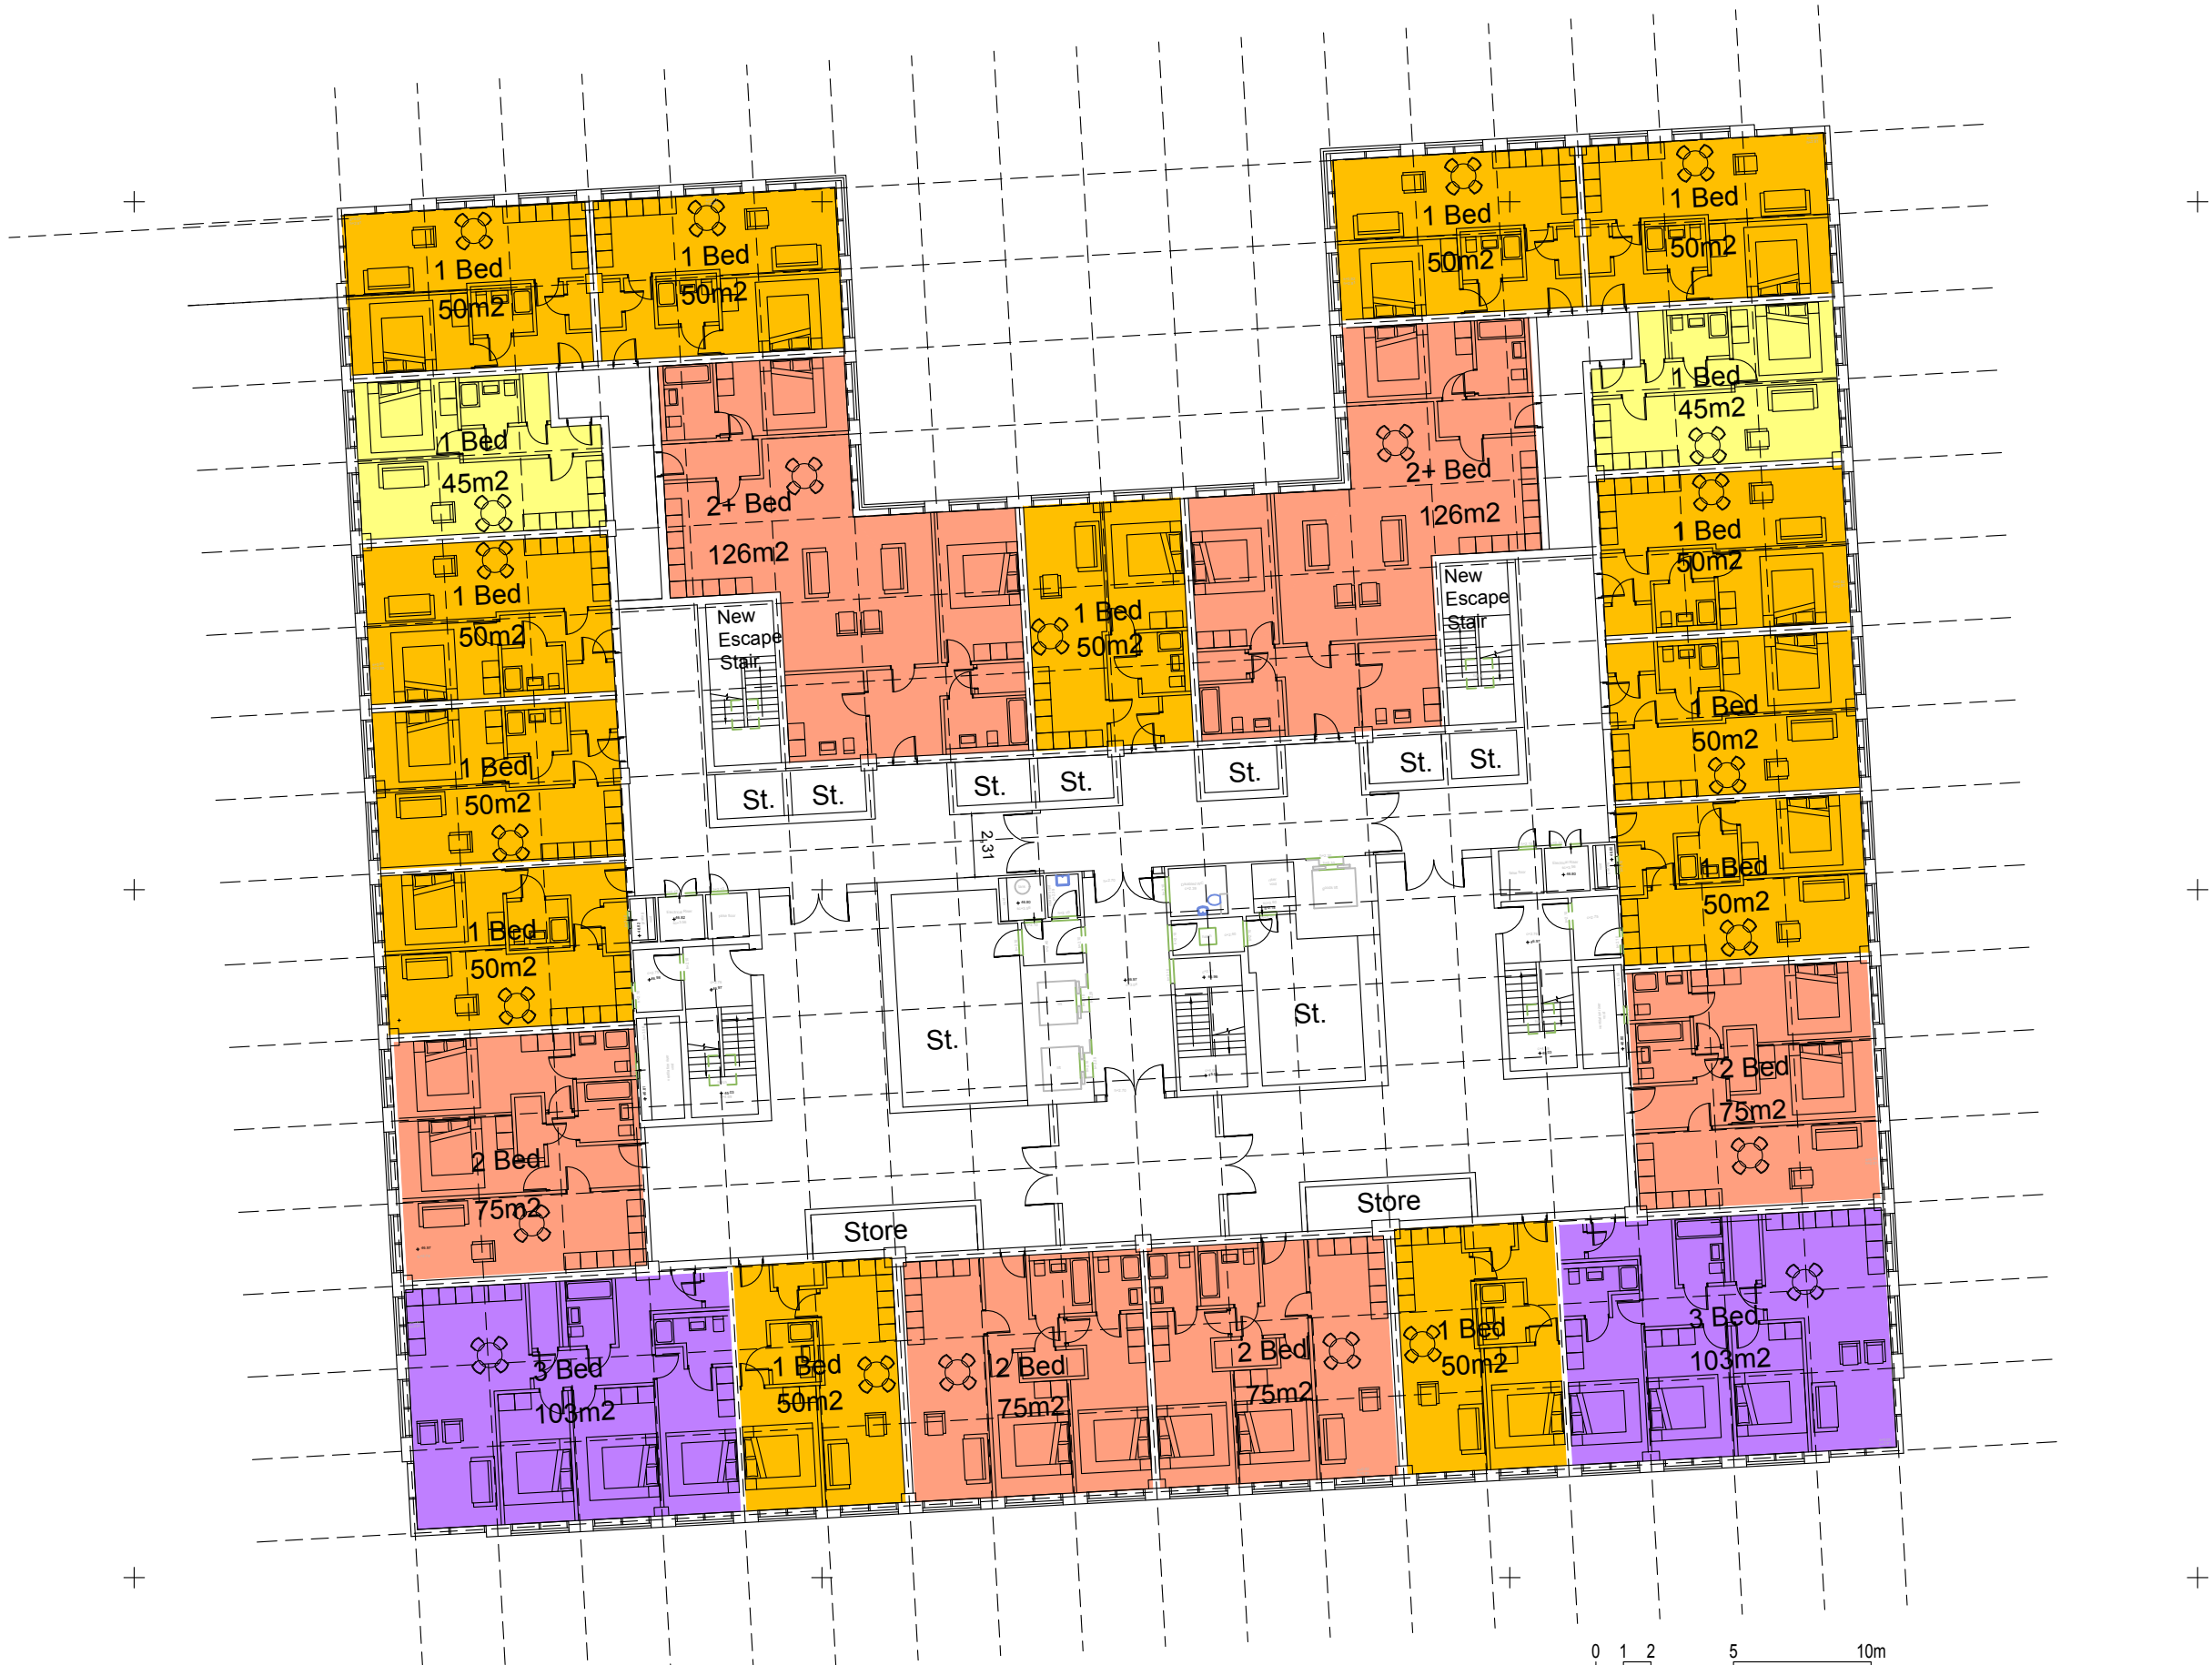

Second Floor Plan

DA VINCI HOUSE, 44 SAFFRON HILL
LONDON, EC1N 8FH
T. +44(0)20 3640 8508
W. mail@iceniprojects.com



Client
Universities Superannuation Scheme
Limited

Project
Hayes Park - North Building PDR

Drawing Title
Proposed, Second Floor Plan

Job Ref.	21-M011	Drawn by	CM
Scale	1:250@A3	Checked by	PD
Drawing no.	21-M011-D00-004	Date	2021/05/28
Status	PLANNING	Rev.	.