


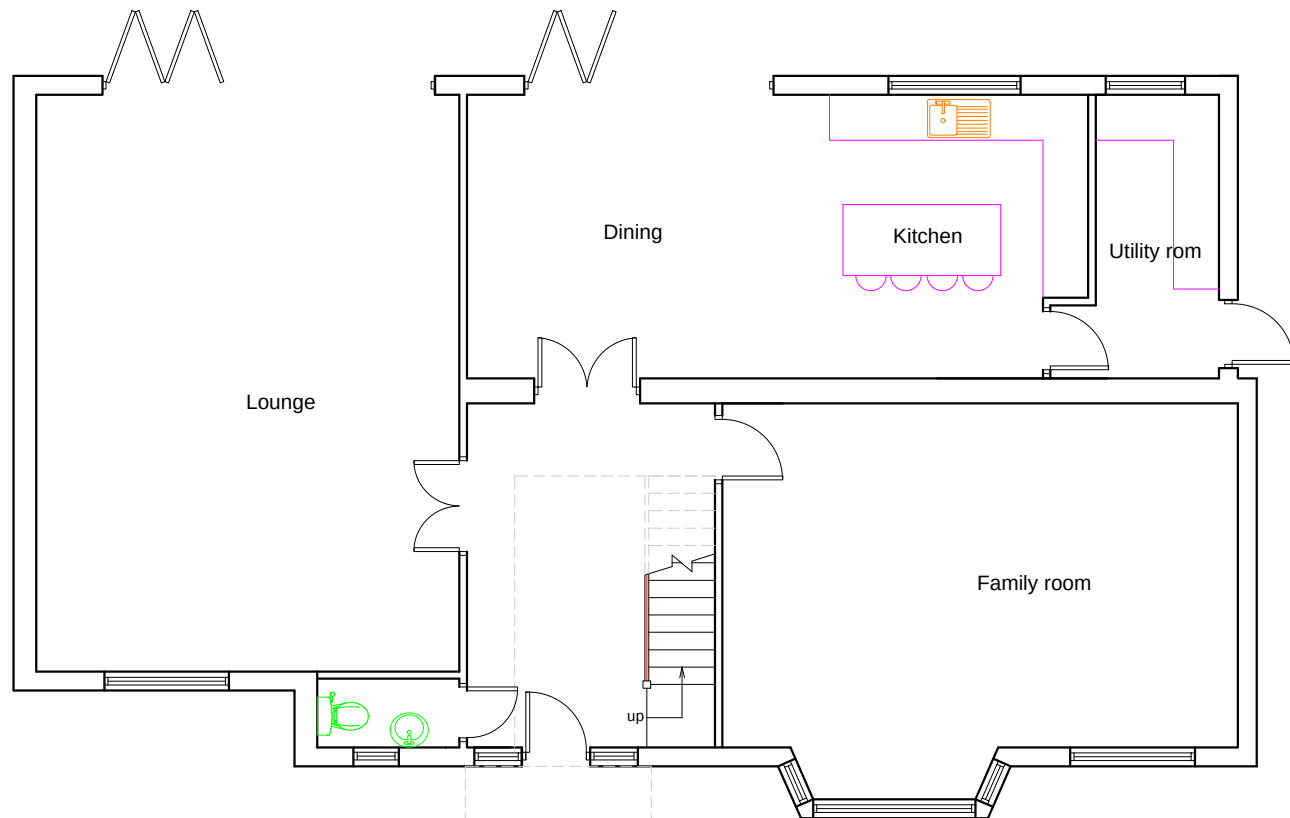


GROUND FLOOR



FIRST FLOOR

PROPOSED FLOOR PLANS

261 Long Lane, Uxbridge, UB10 9JR

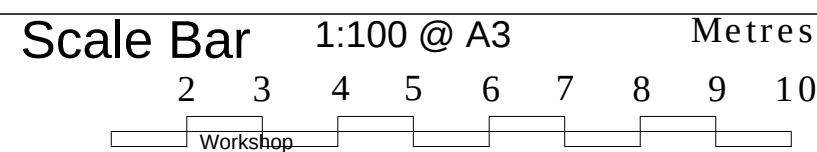

THE GILLETT MACLEOD PARTNERSHIP  
Chartered Architects & Town Planning Consultants  
1 High Road Old Eastcote Pinner Middlesex HA5 2EW tel. 0208 868 1333

Drg. No. 21/3445/106  
Scale 1:100@A3  
Date 27/07/21  
Drawn by SB

| REVISION |       |
|----------|-------|
| (C)      | drawn |